



EXISTING ROOF PLAN
SCALE 1:50@A1

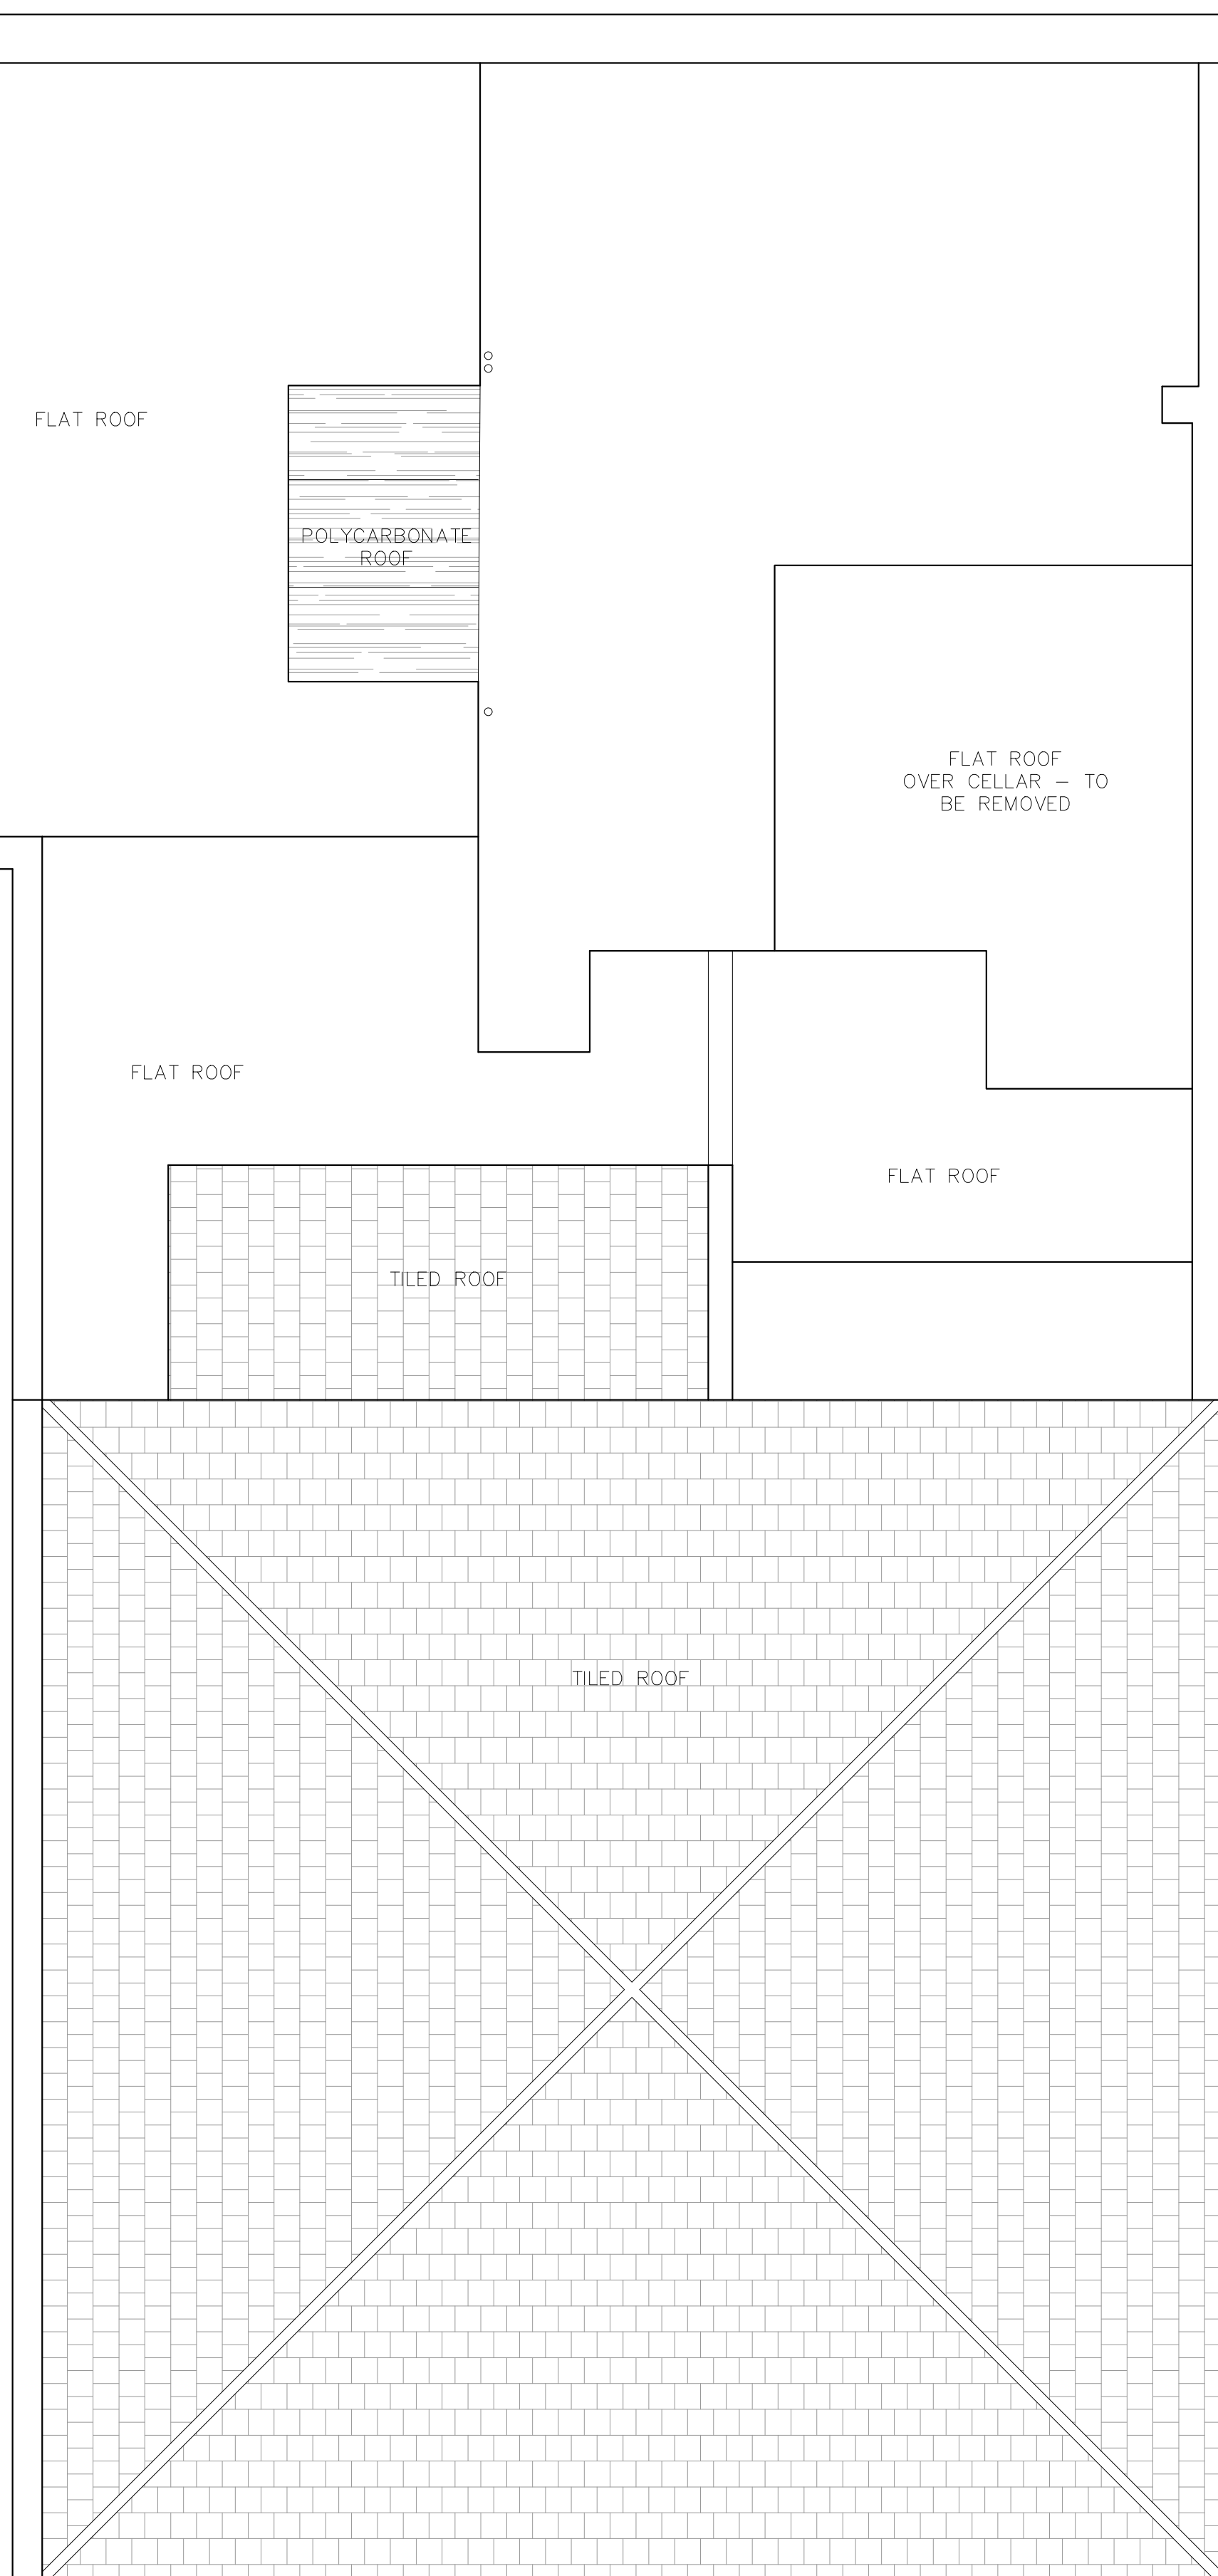


NEIGHBOURS
PROPERTY

PROPOSED ROOF PLAN
SCALE 1:50@A1

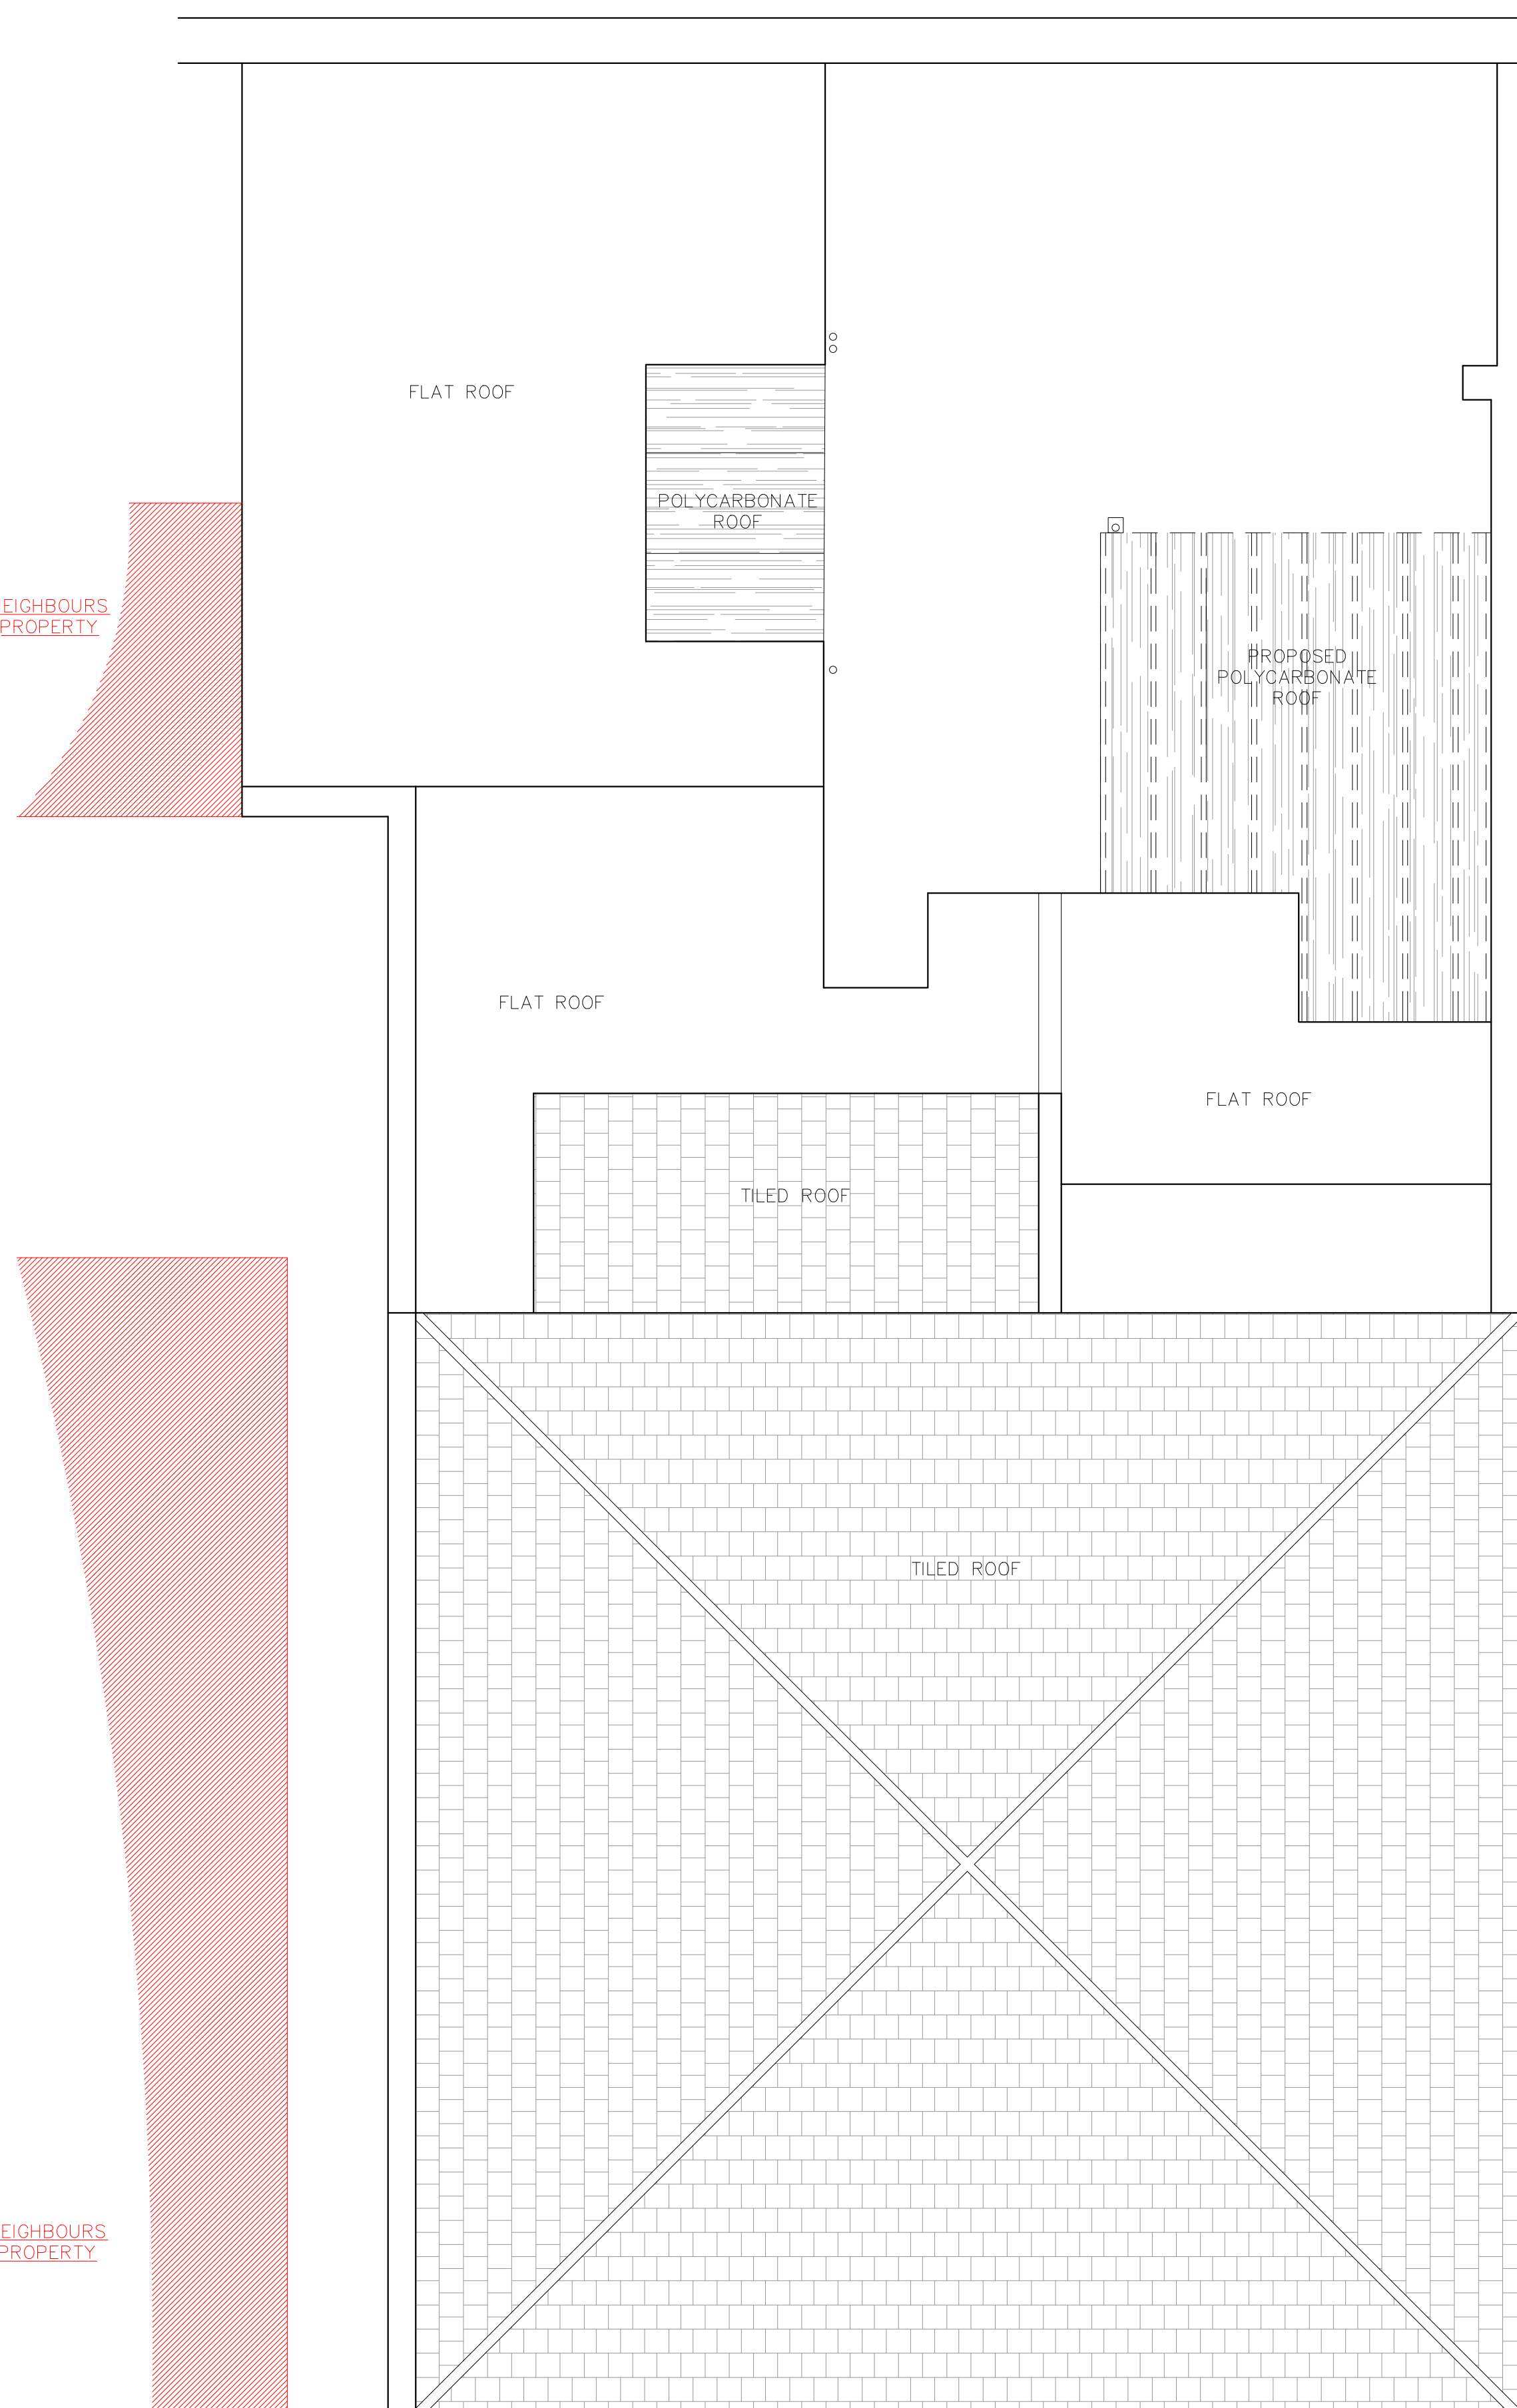

NEIGHBOURS
PROPERTY

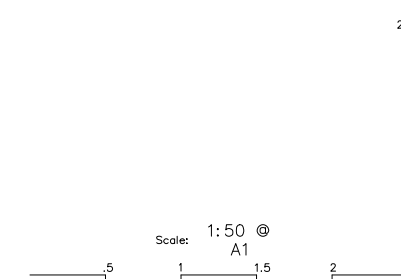

207-217 Copnor Road, Portsmouth,
PO3 5BY
www.brynwell.com
02392 658780

Site Address:
PRINCE OF WALES, PORTSMOUTH

Drawing Title: EXISTING AND PROPOSED ROOF PLANS

.....

Status: PLANNING

Drawing No: Revision: Date:

POW-03 B 12/19

All dimensions to be checked on site before undertaking works

[illegible]