




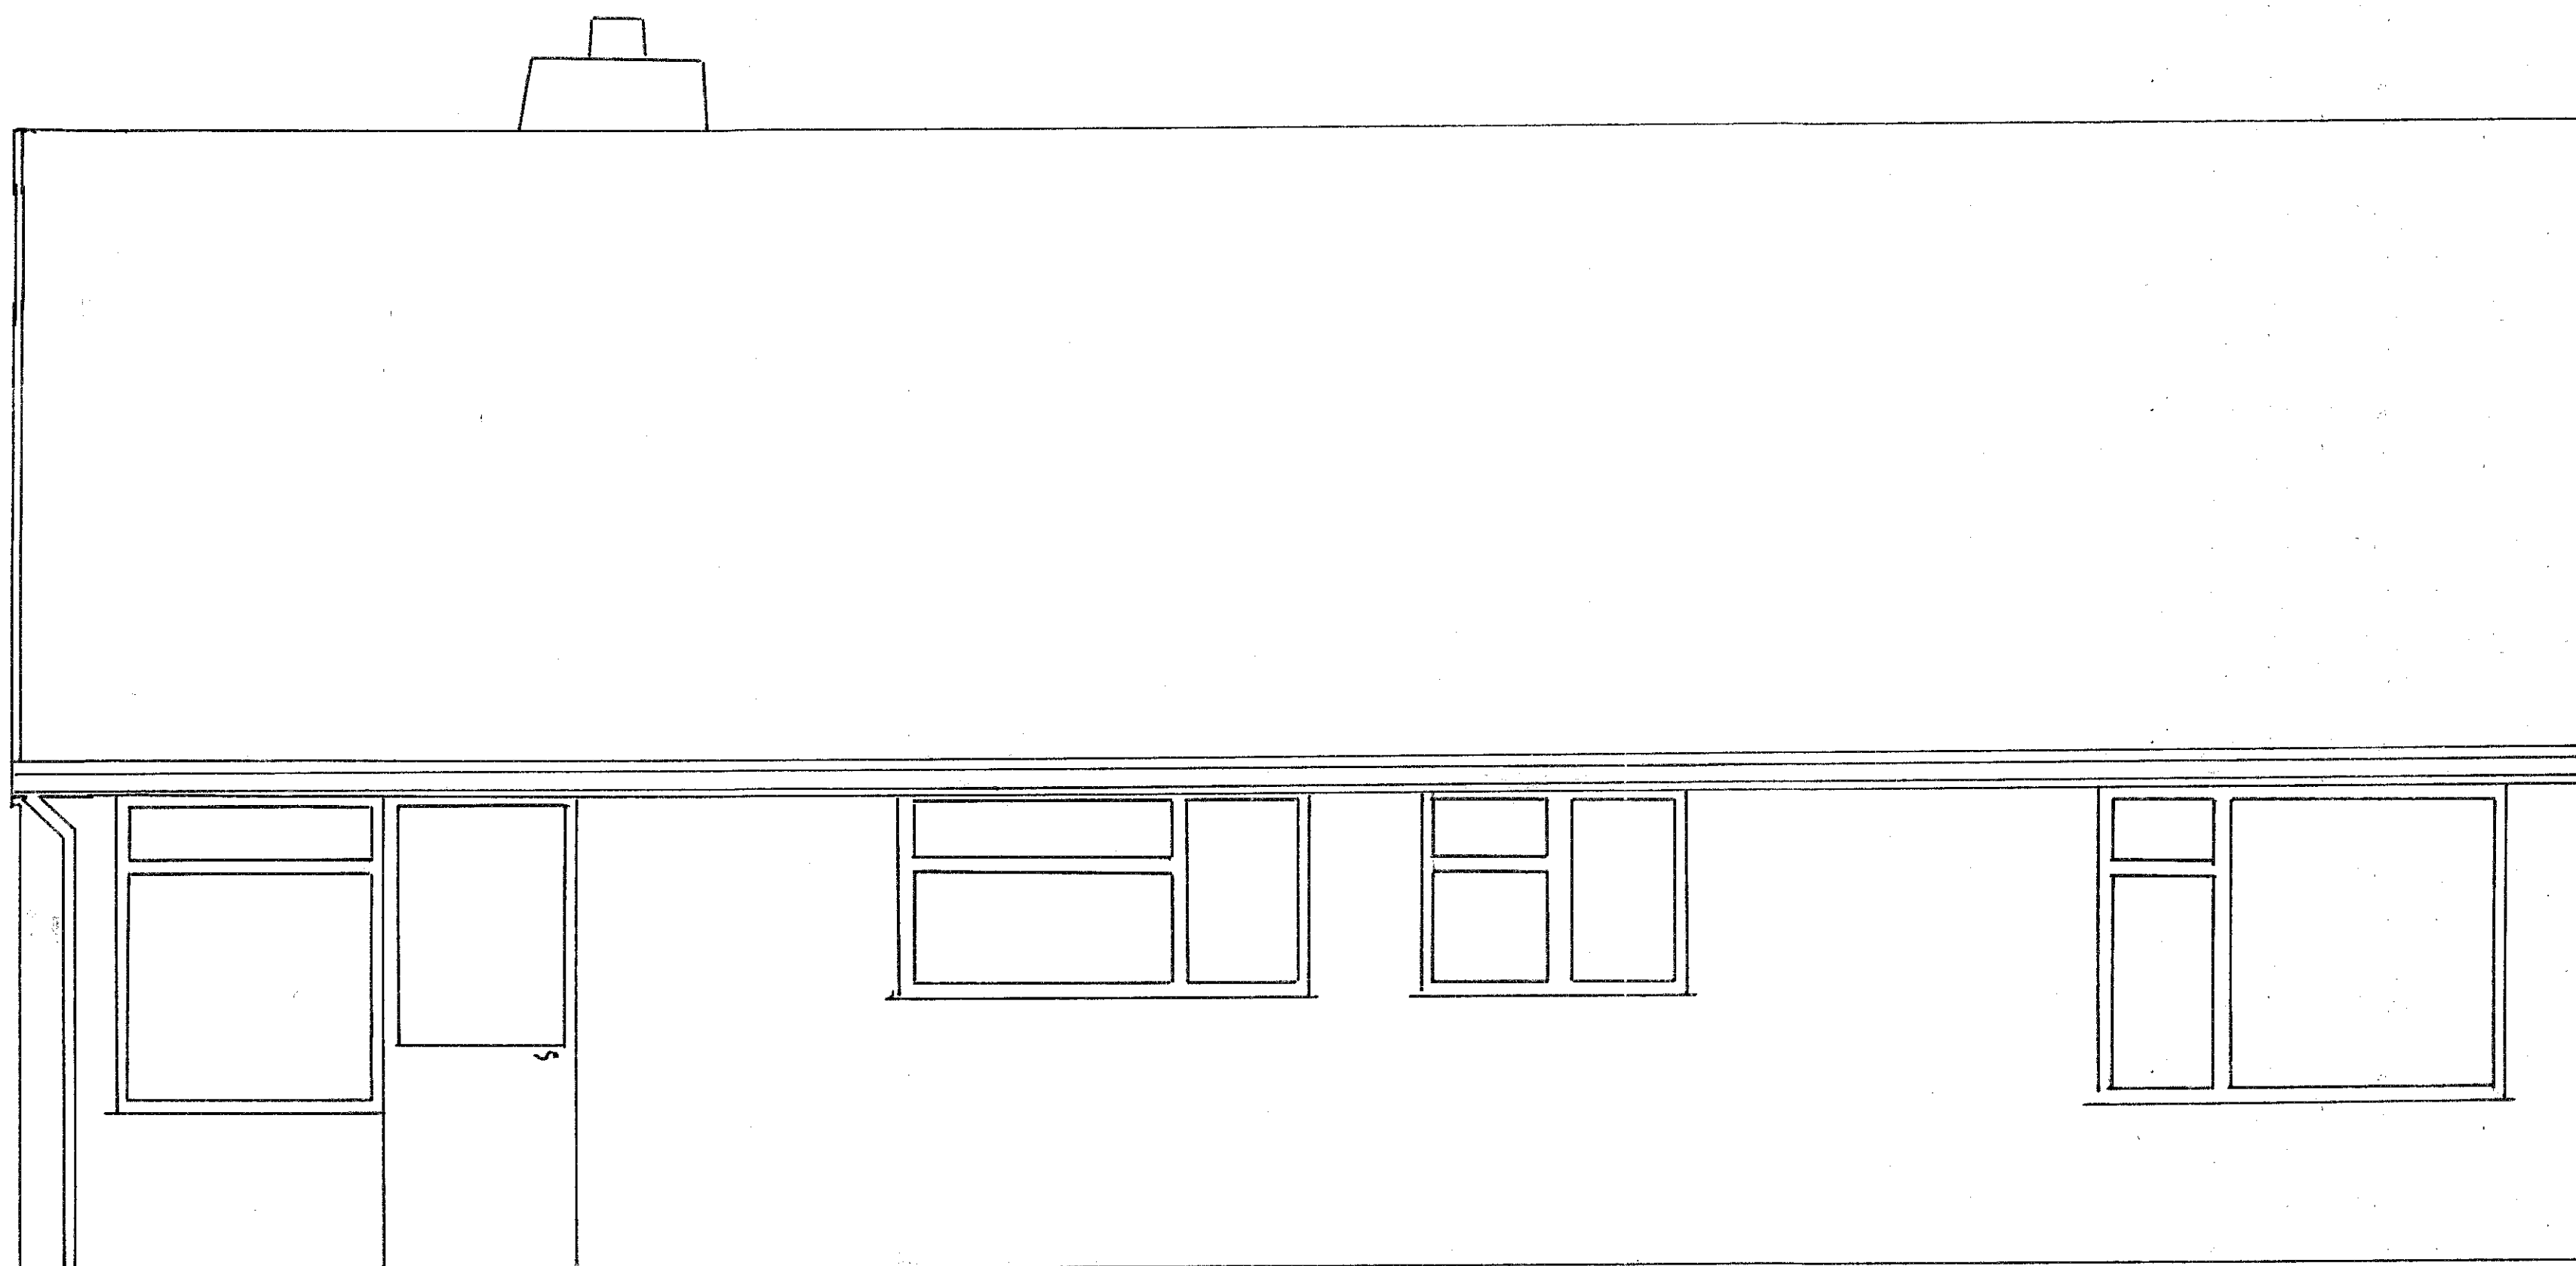


EXISTING REAR ELEVATION 1:25

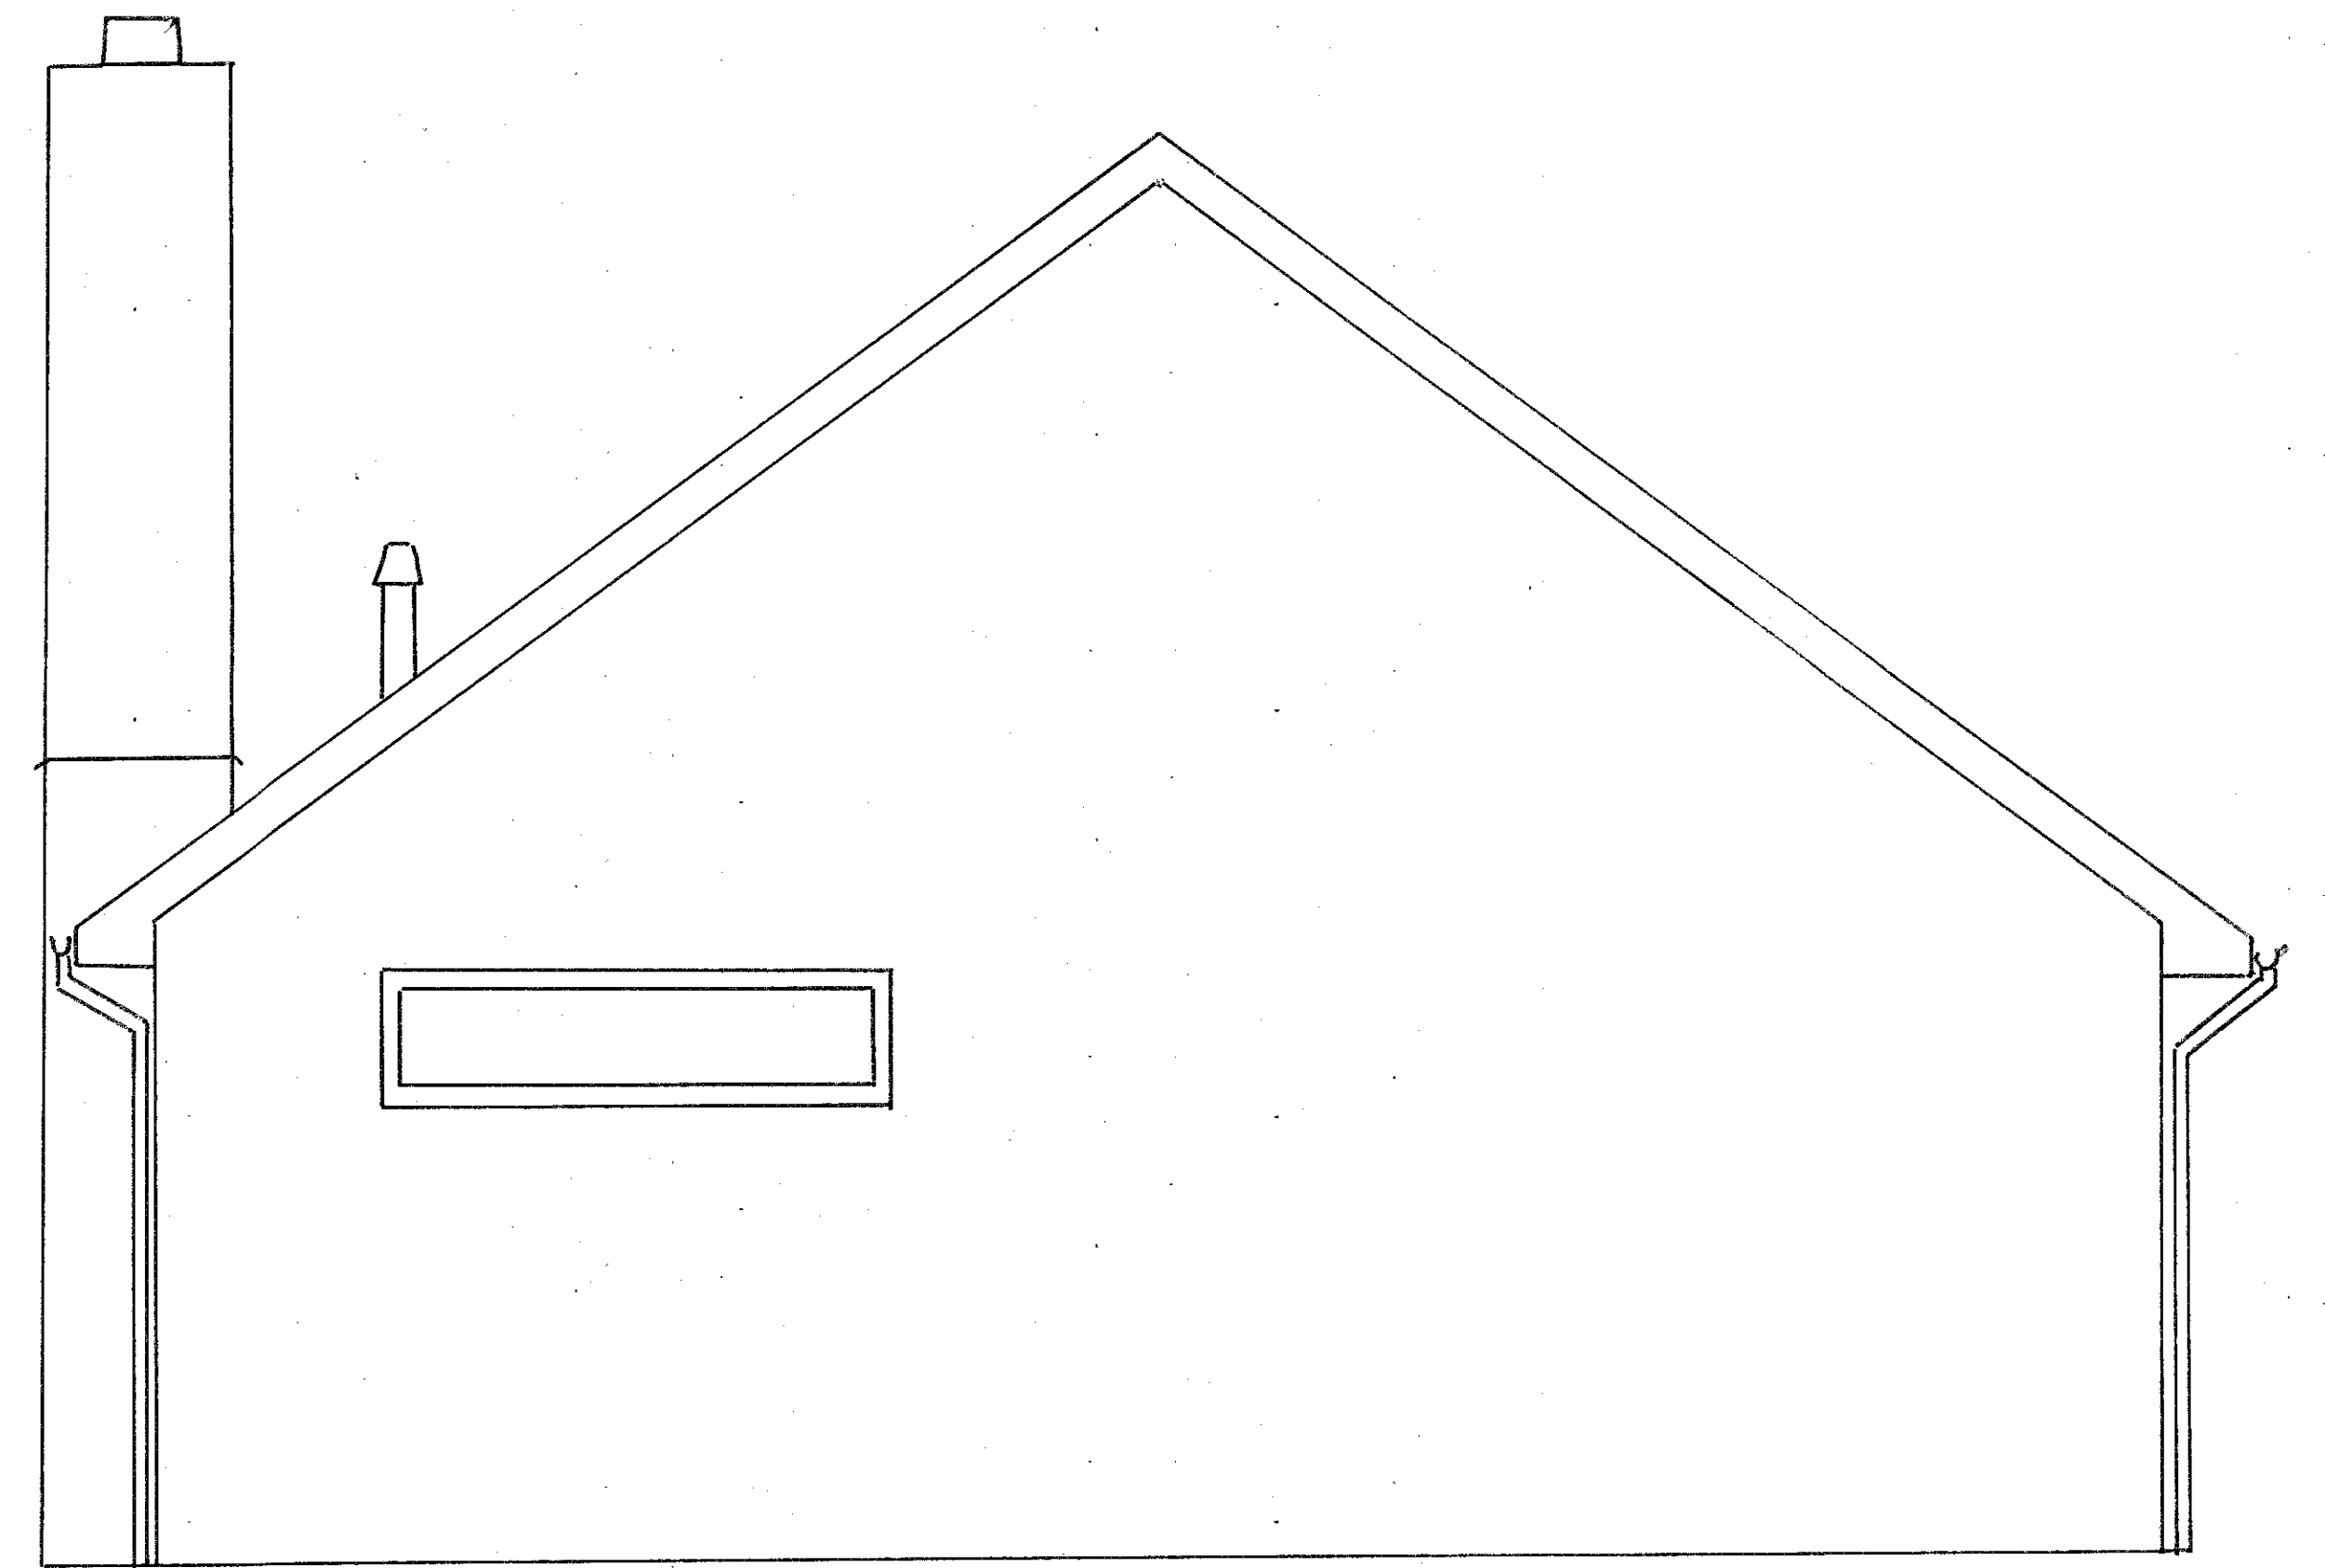

EXISTING SIDE ELEVATION 1:25

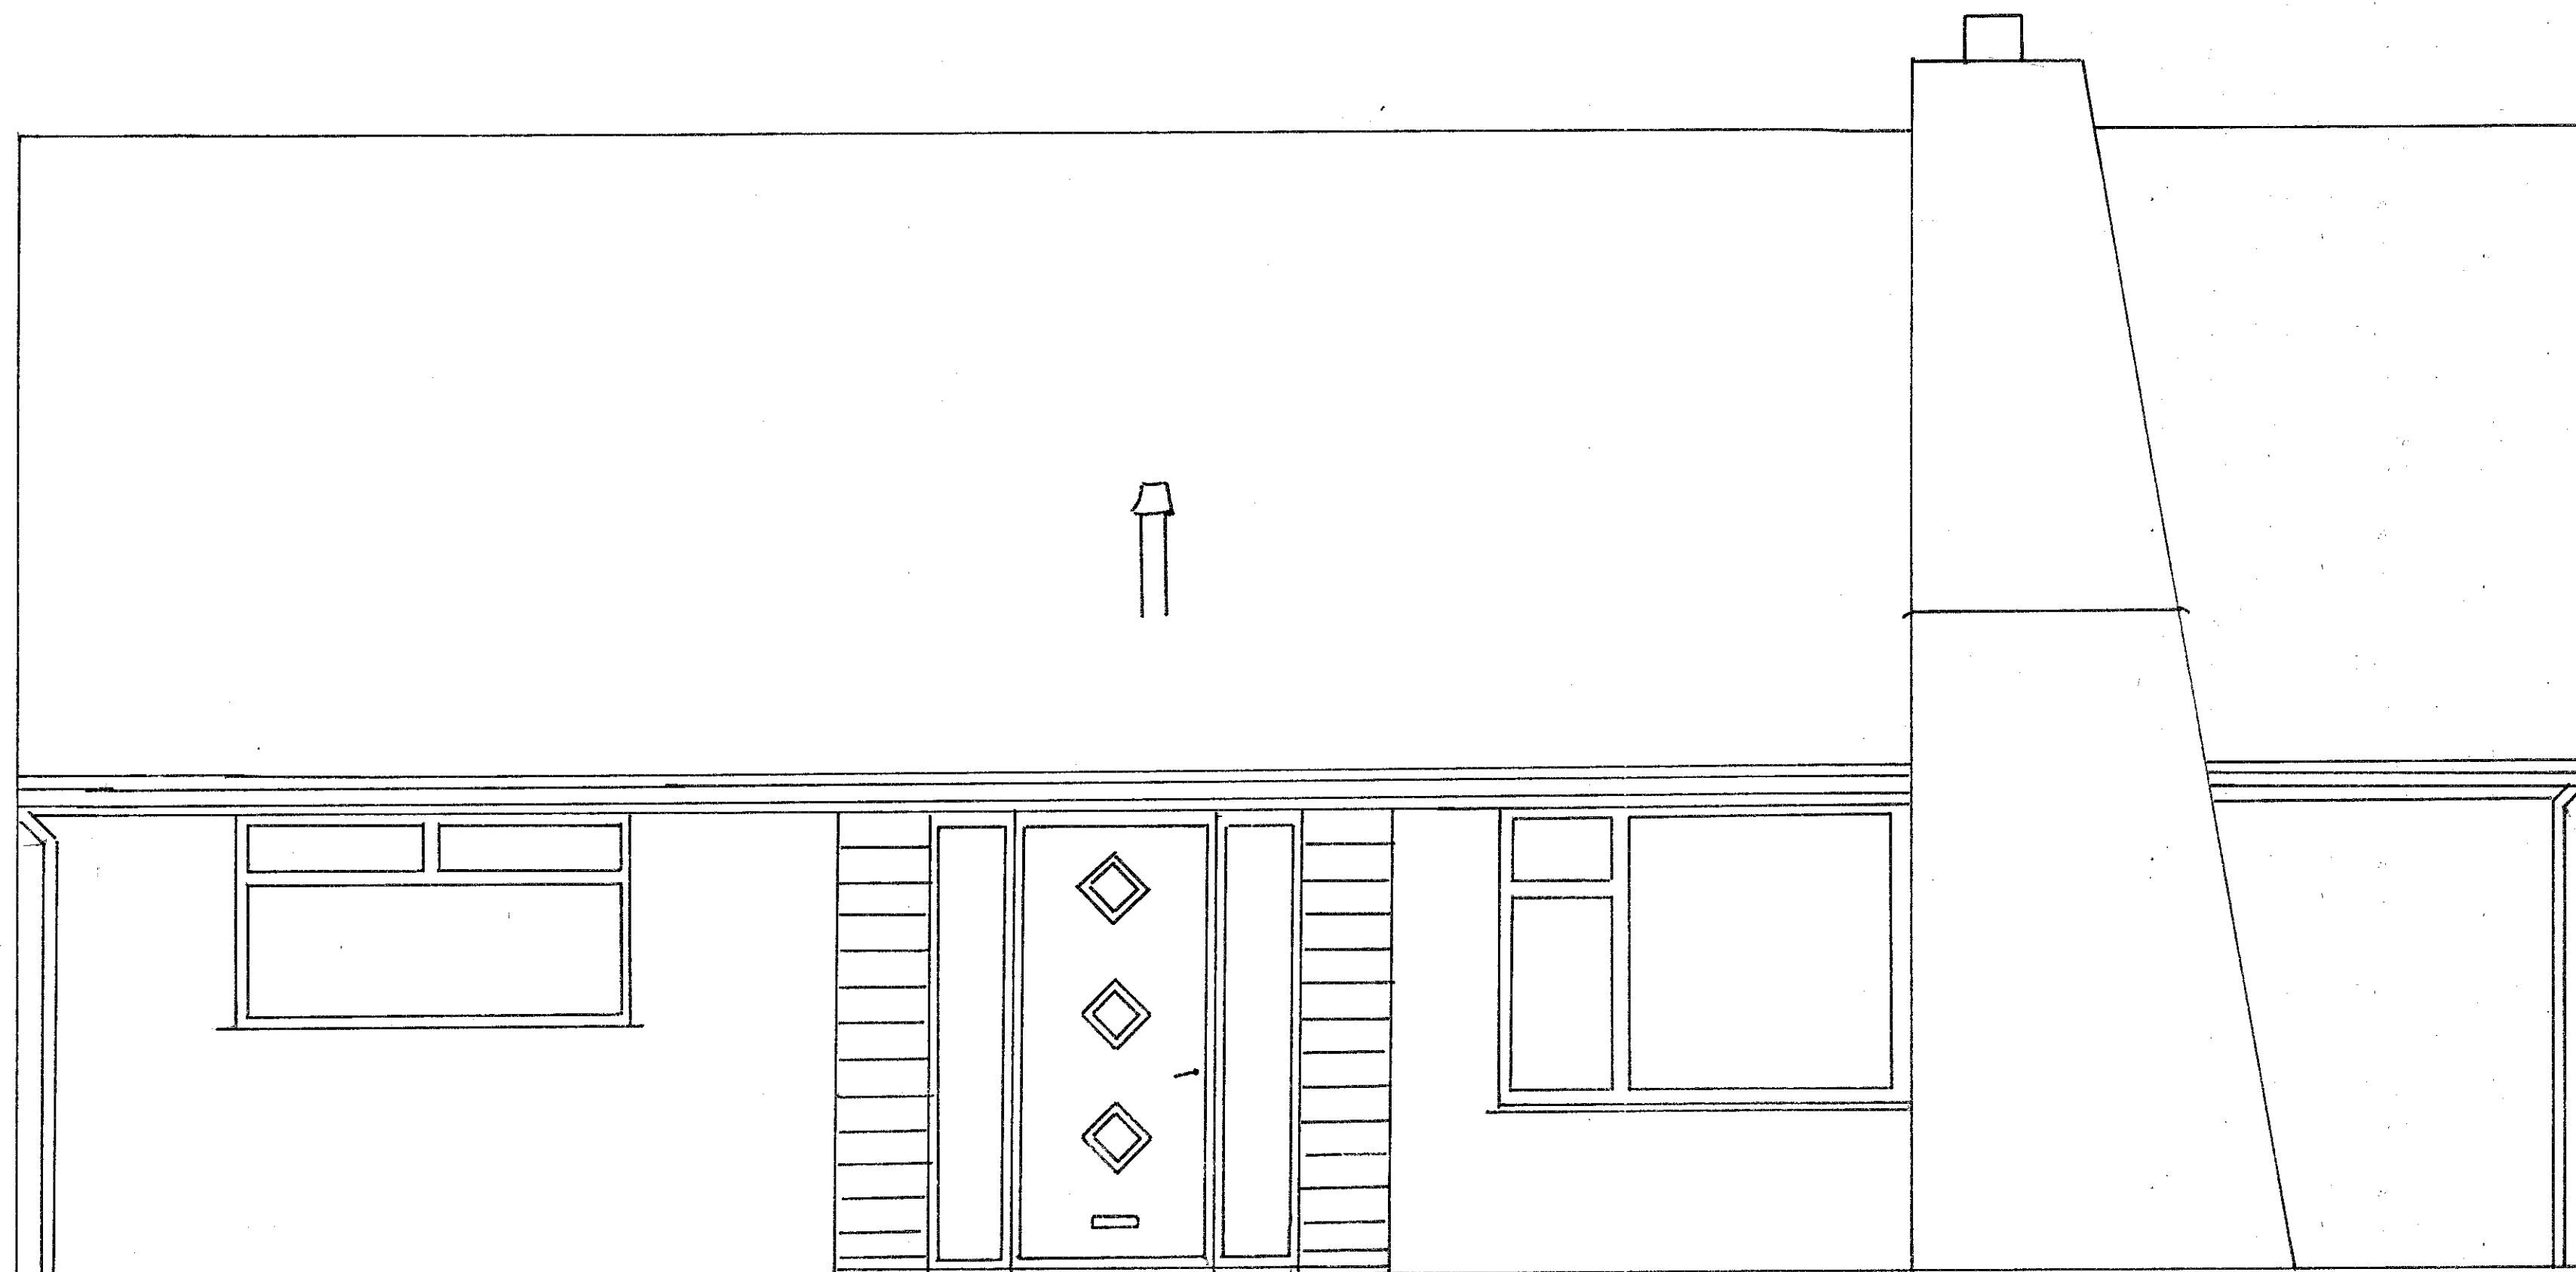

EXISTING FRONT ELEVATION 1:25

 PROJECT LOFT CONVERSION		
SITE 22 BIRCHTREE DRIVE EMSWORTH PO10 7RT		
DRAWING EXISTING ELEVATIONS		
CLIENT MR PARKIN 22 BIRCHTREE DRIVE EMSWORTH HANTS PO10 7RT		
DRAWN BY D BARLOW 07710 805518		
NOV 2019	SCALE 1:25	A1
 SCALE 1:25 M		