


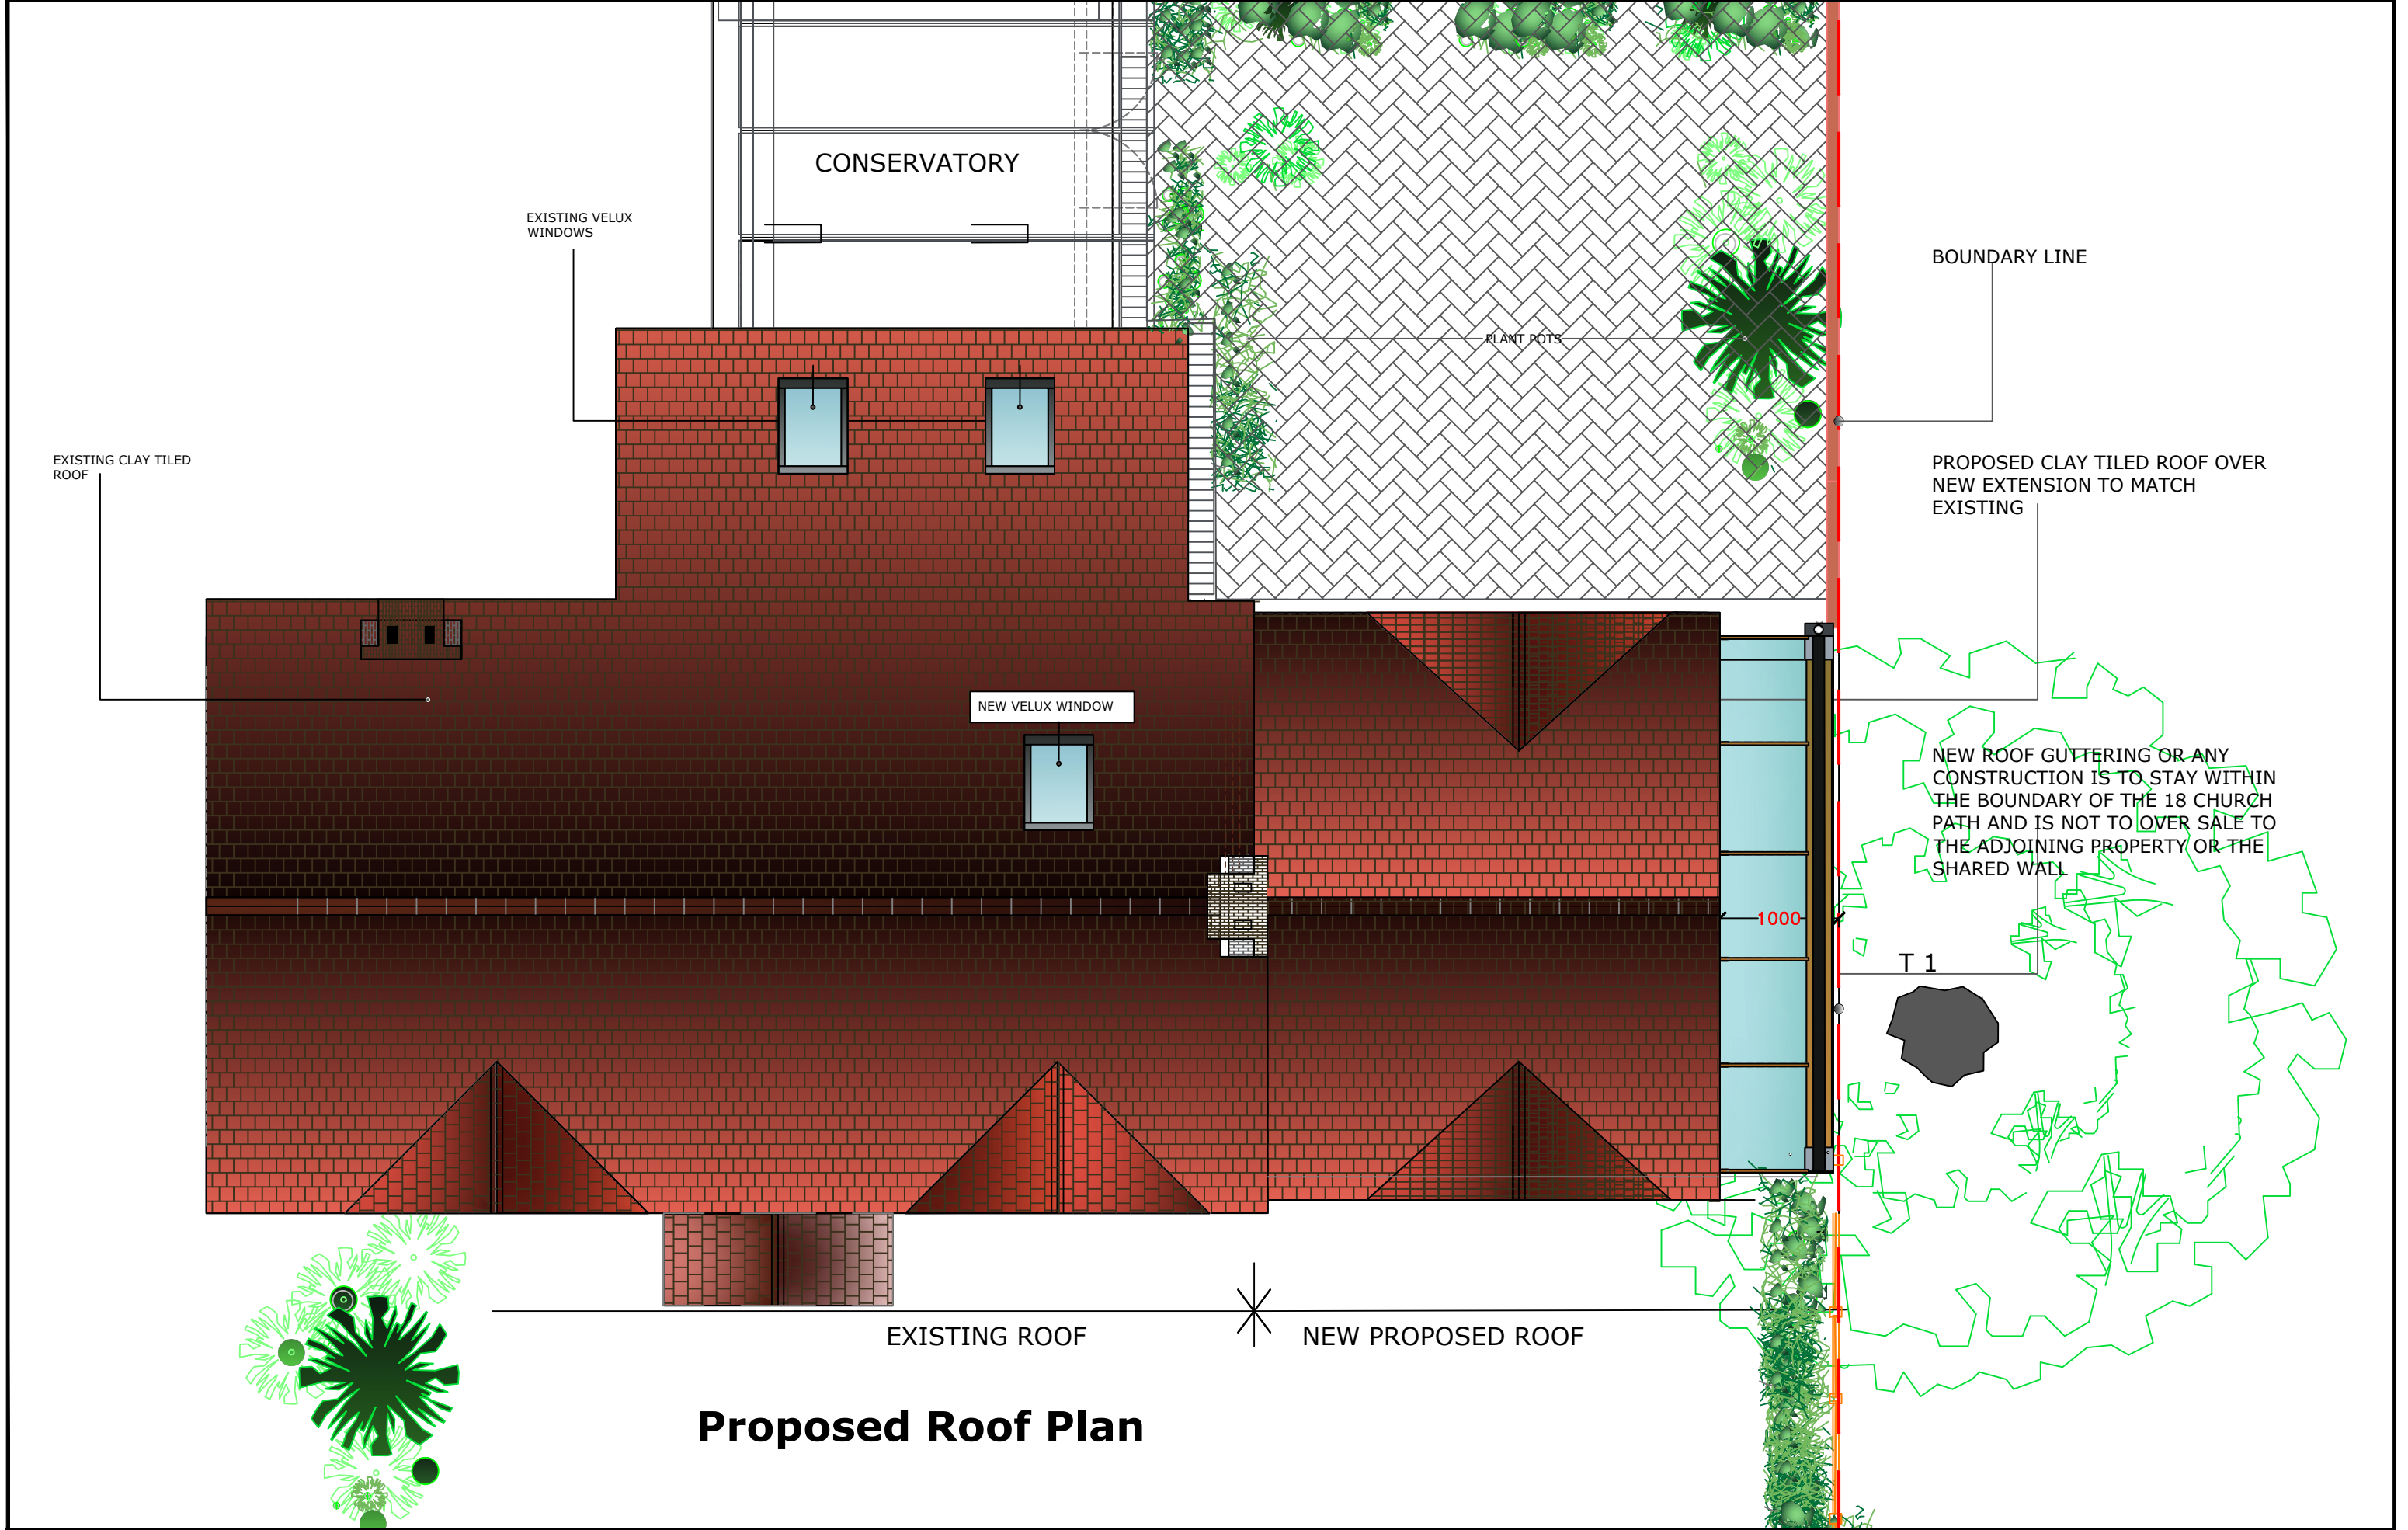

Rev:	Description:	Date:	Architect:	Project Name:	Extension to 18 Church Path			
A	Submitted for planning consent	14.07.2019	Pavla Heath Chartered Architect 16 Bell Lane, Fetcham, Surrey KT22 9RU Tel:07866813769 Email: pavlaheath@hotmail.com	Drawing Title:	Proposed Roof Plan			
B	Supplementary information submitted for planning consent	13.08.2019		Purpose of Issue:	Planning		DRG No.	18CP/P/03
C	Revised to address planners comments	21.10.2019		Drawing Scale:	1:50	Drawn Date:	May '19	
								REV.
								C