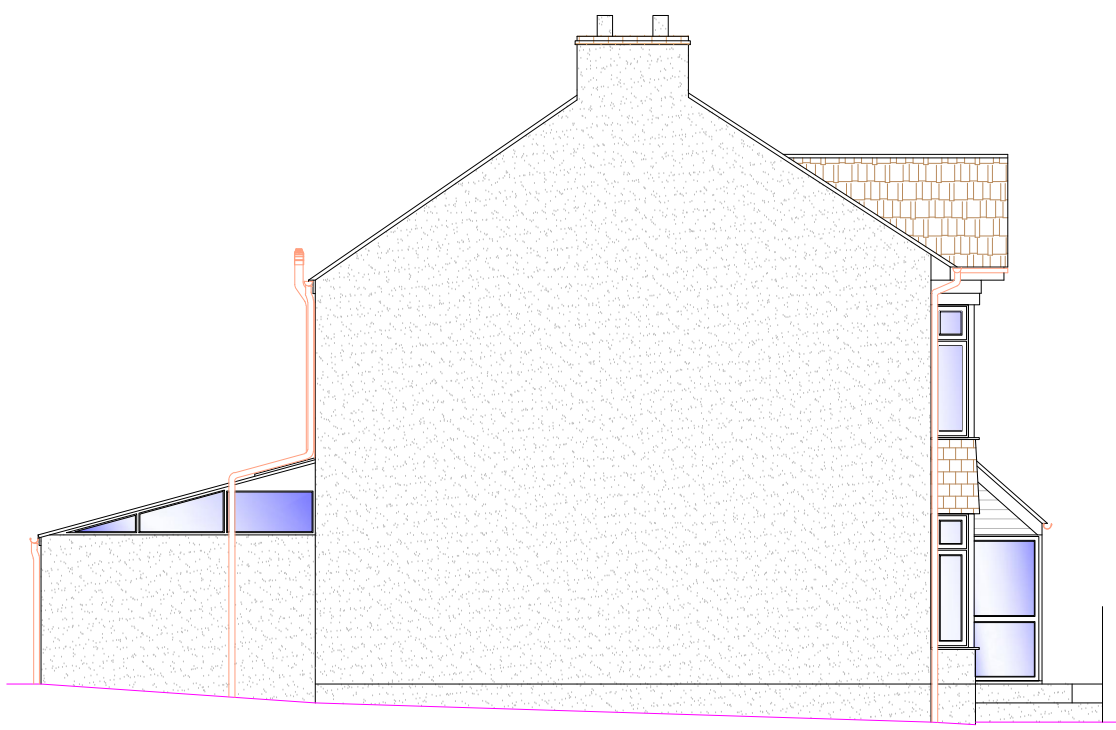
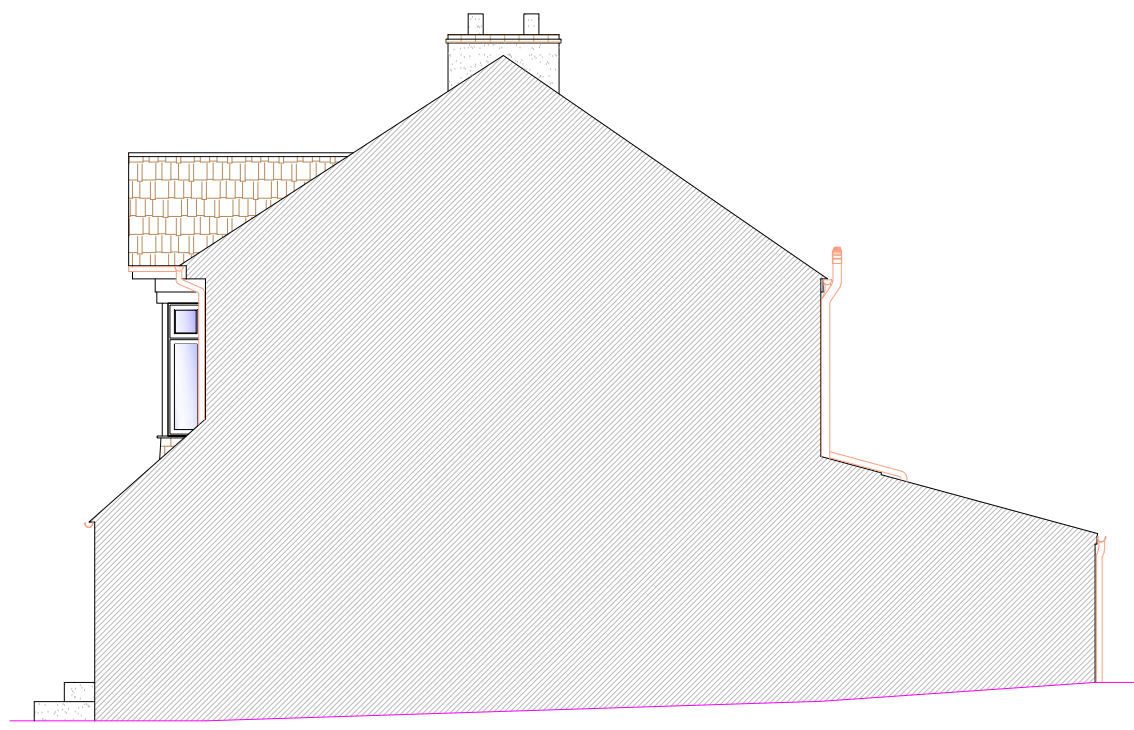
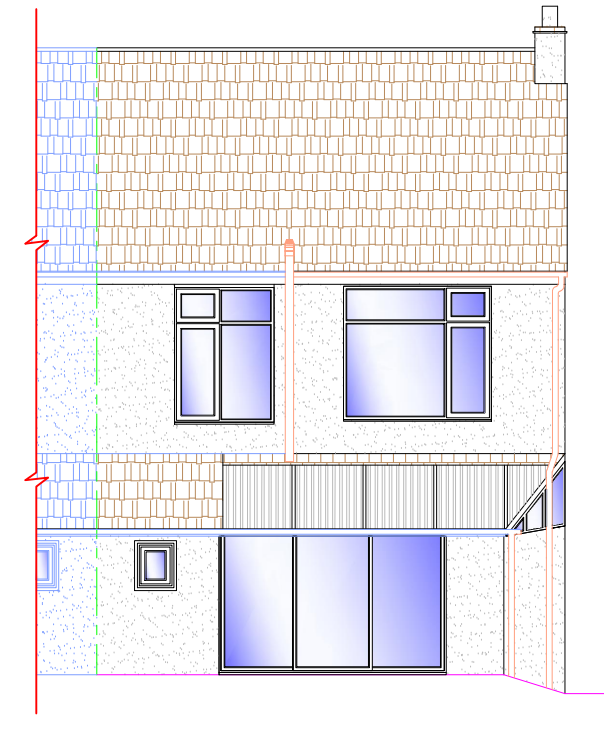
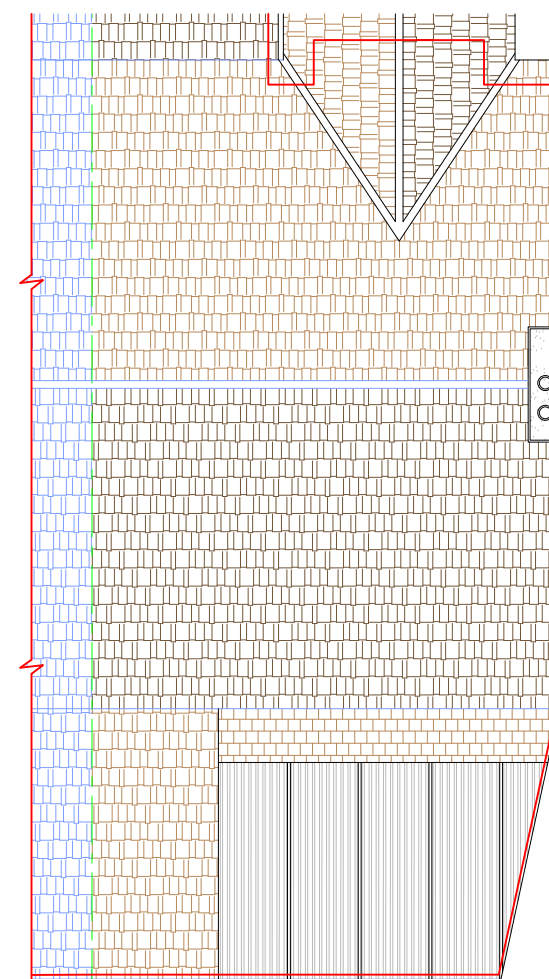
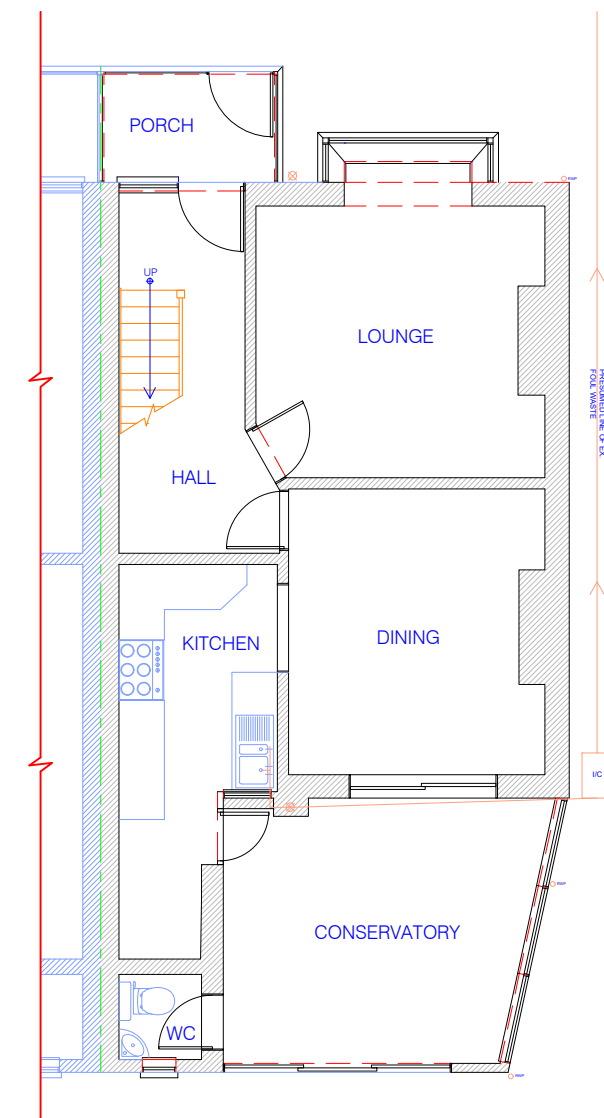
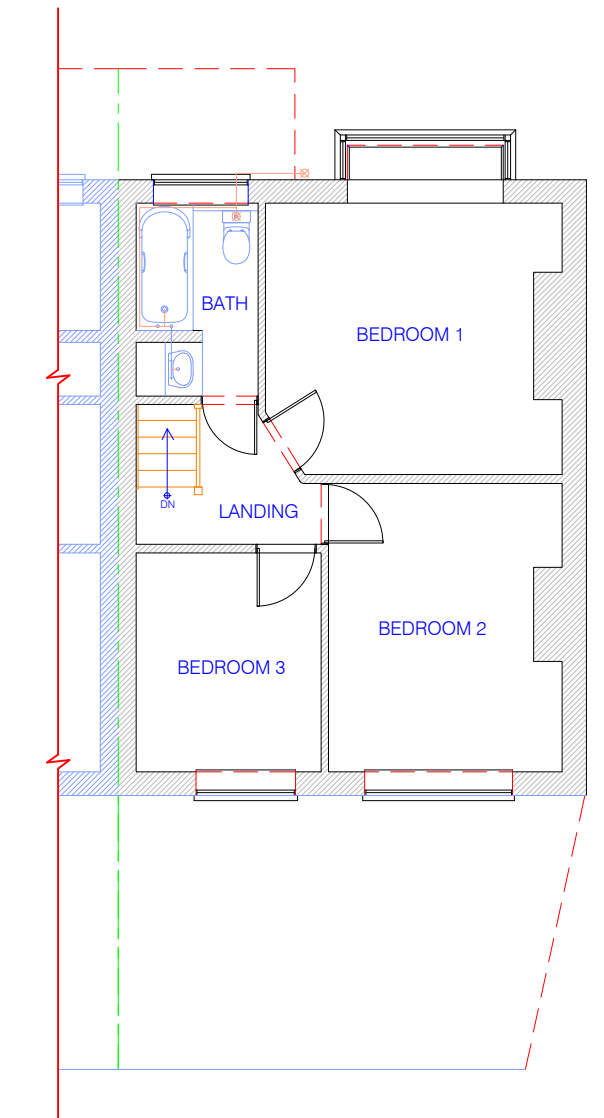
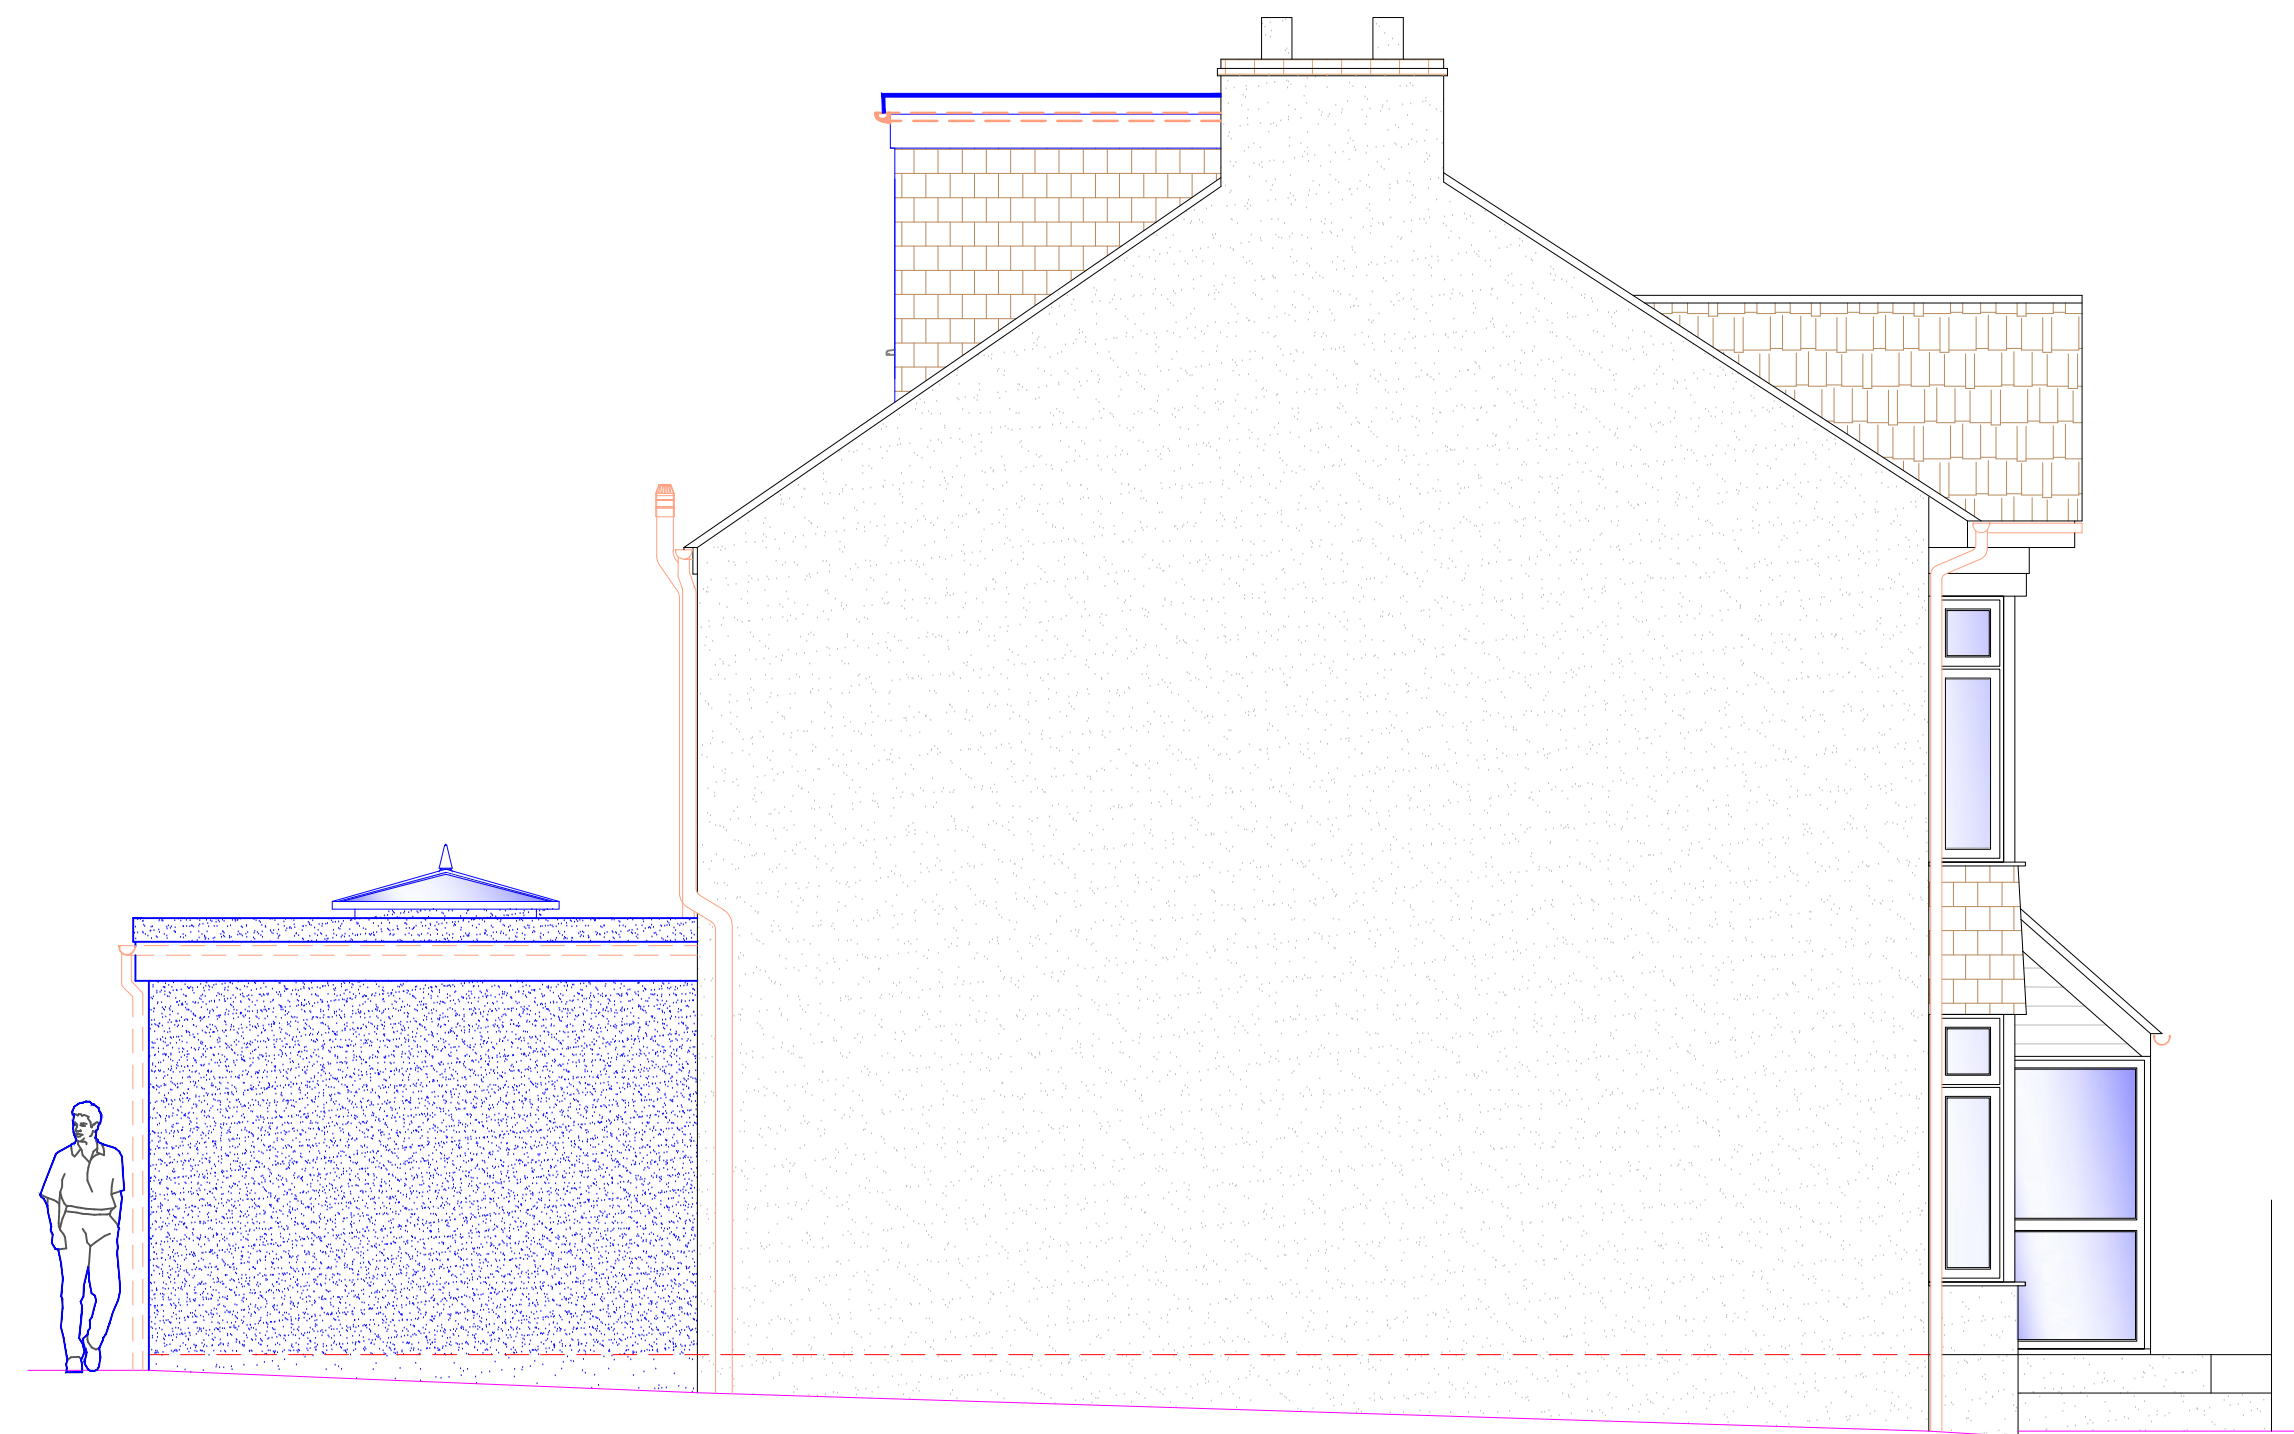
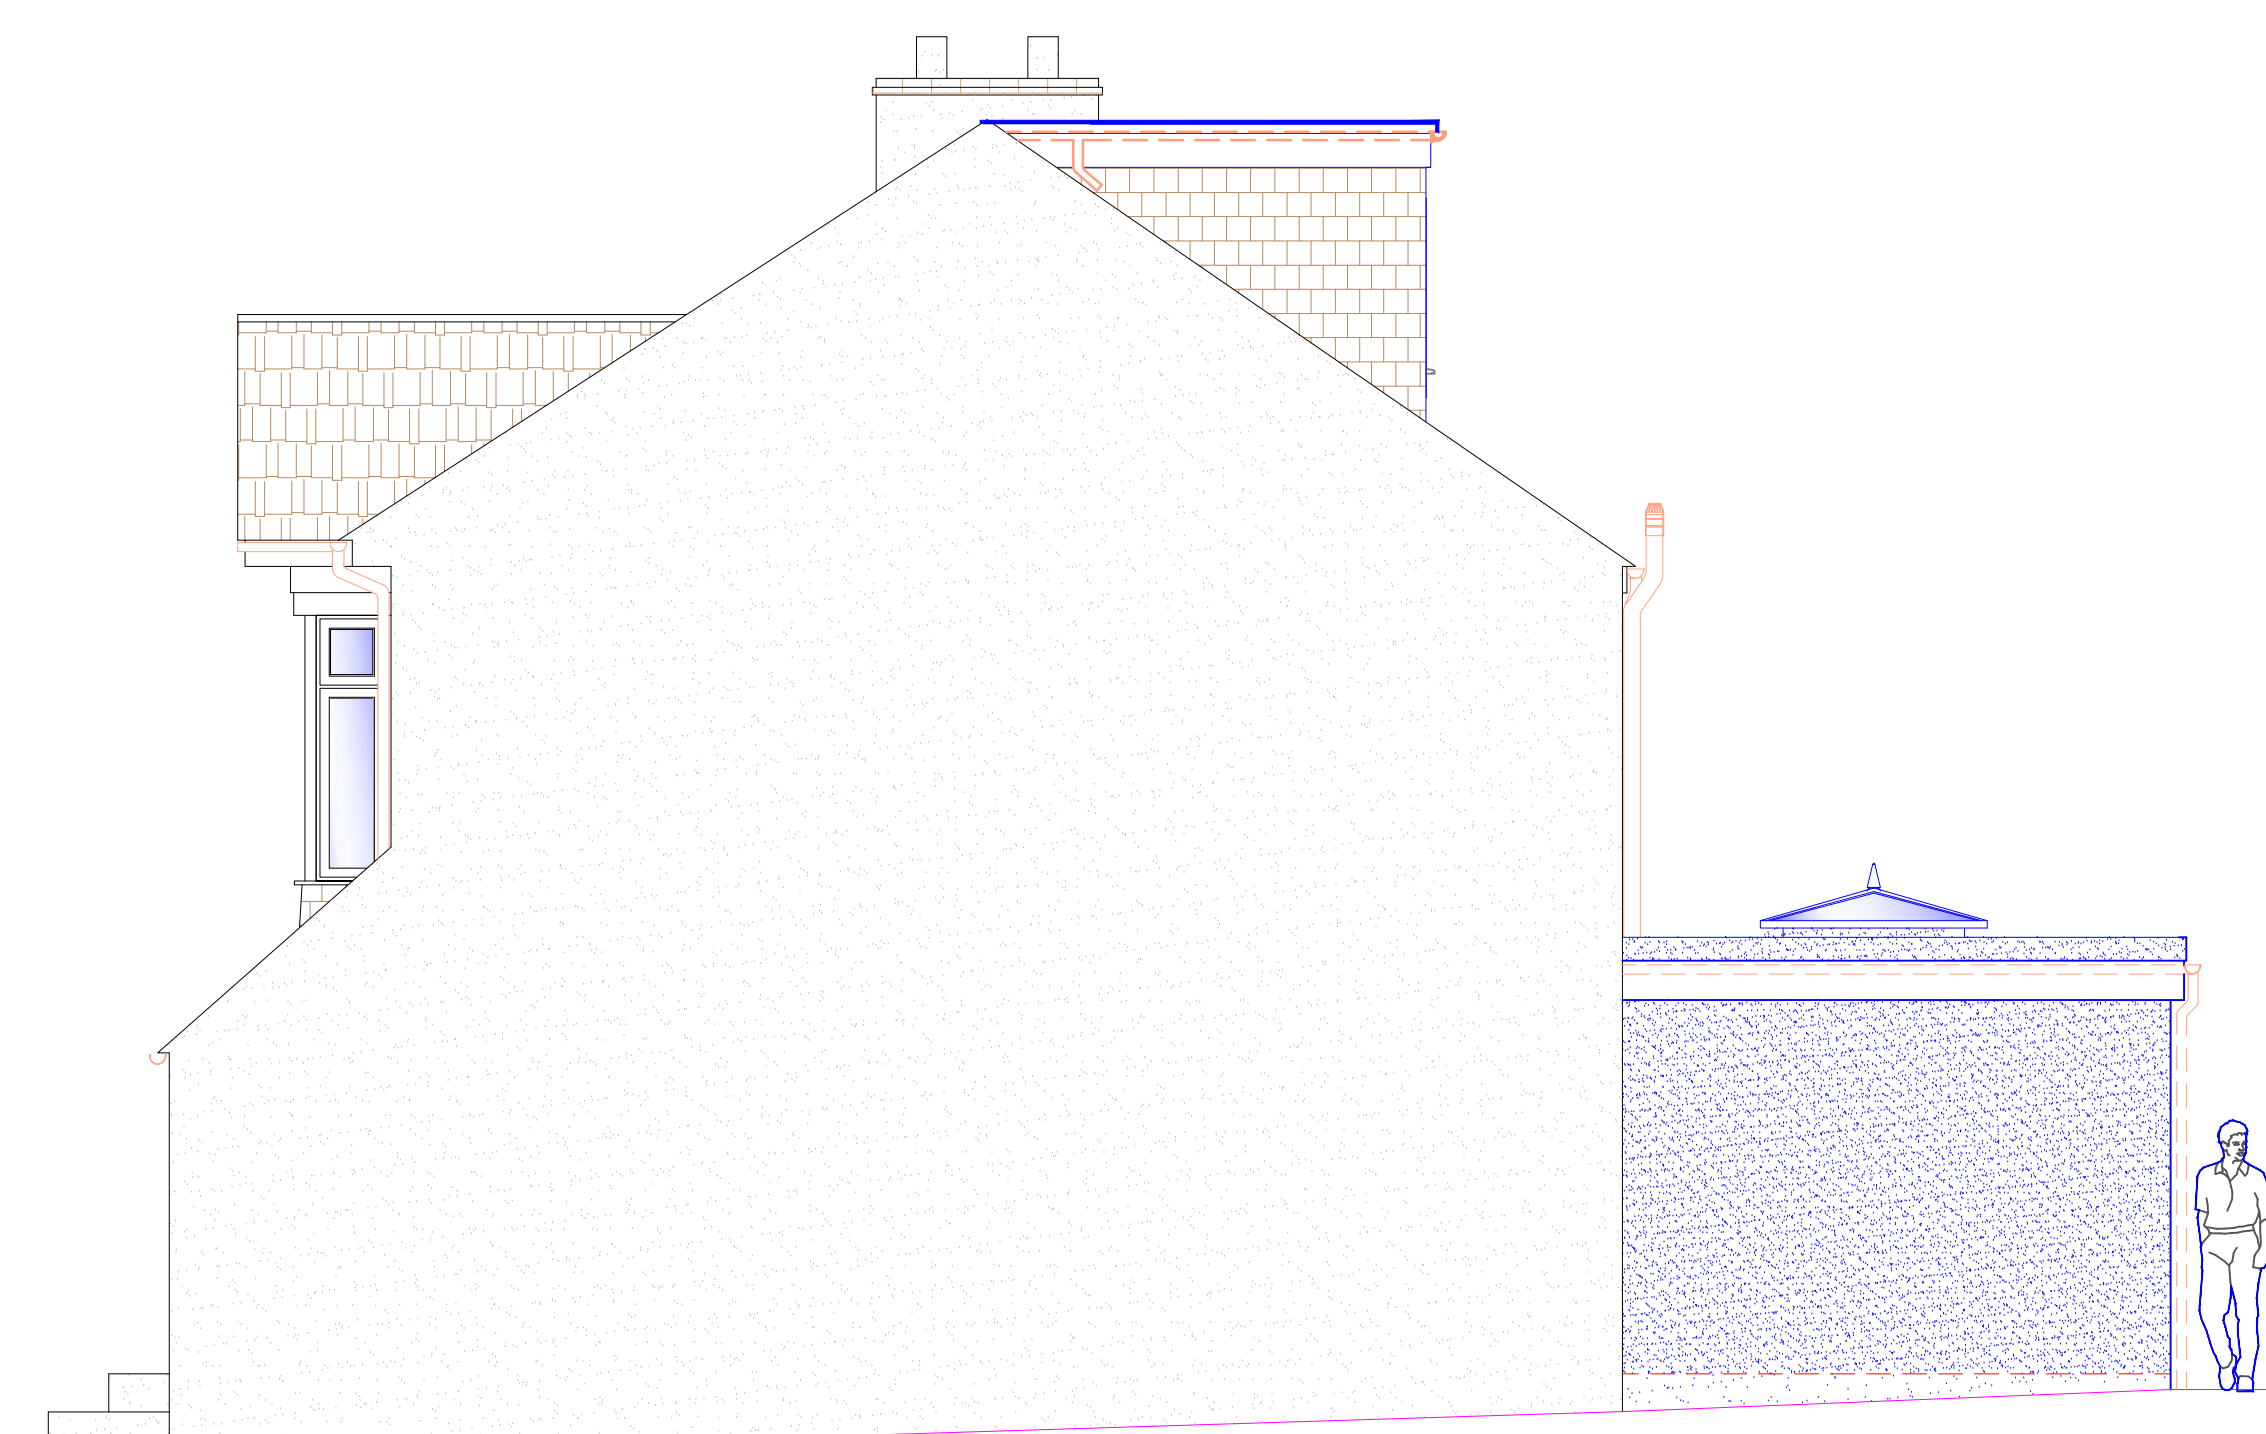
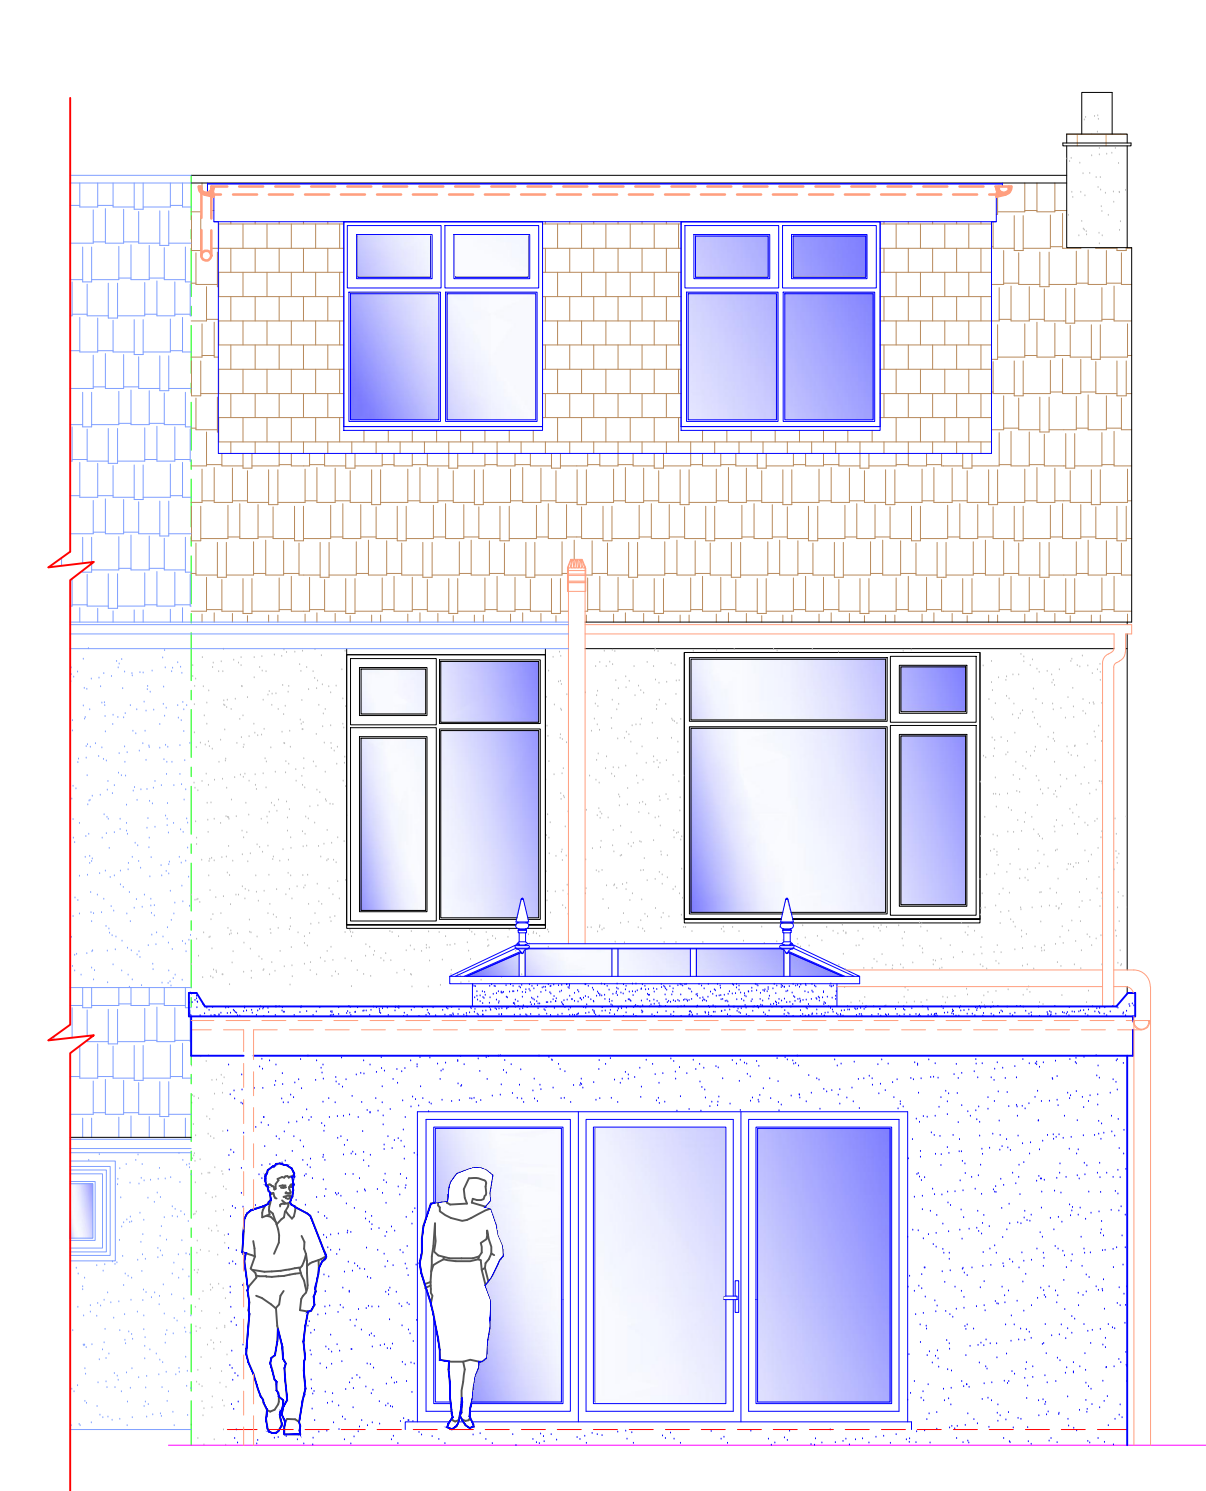
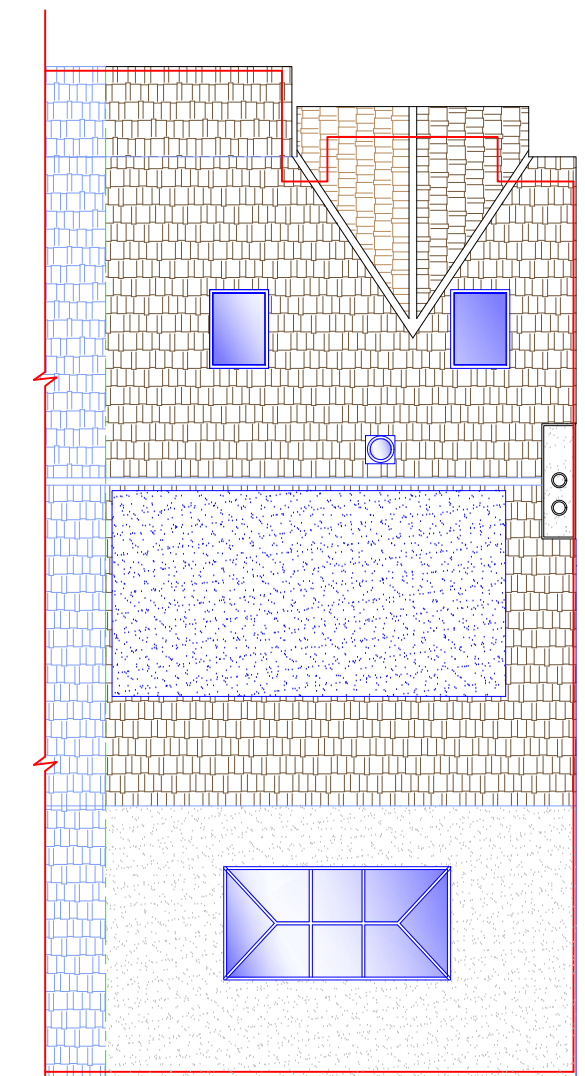
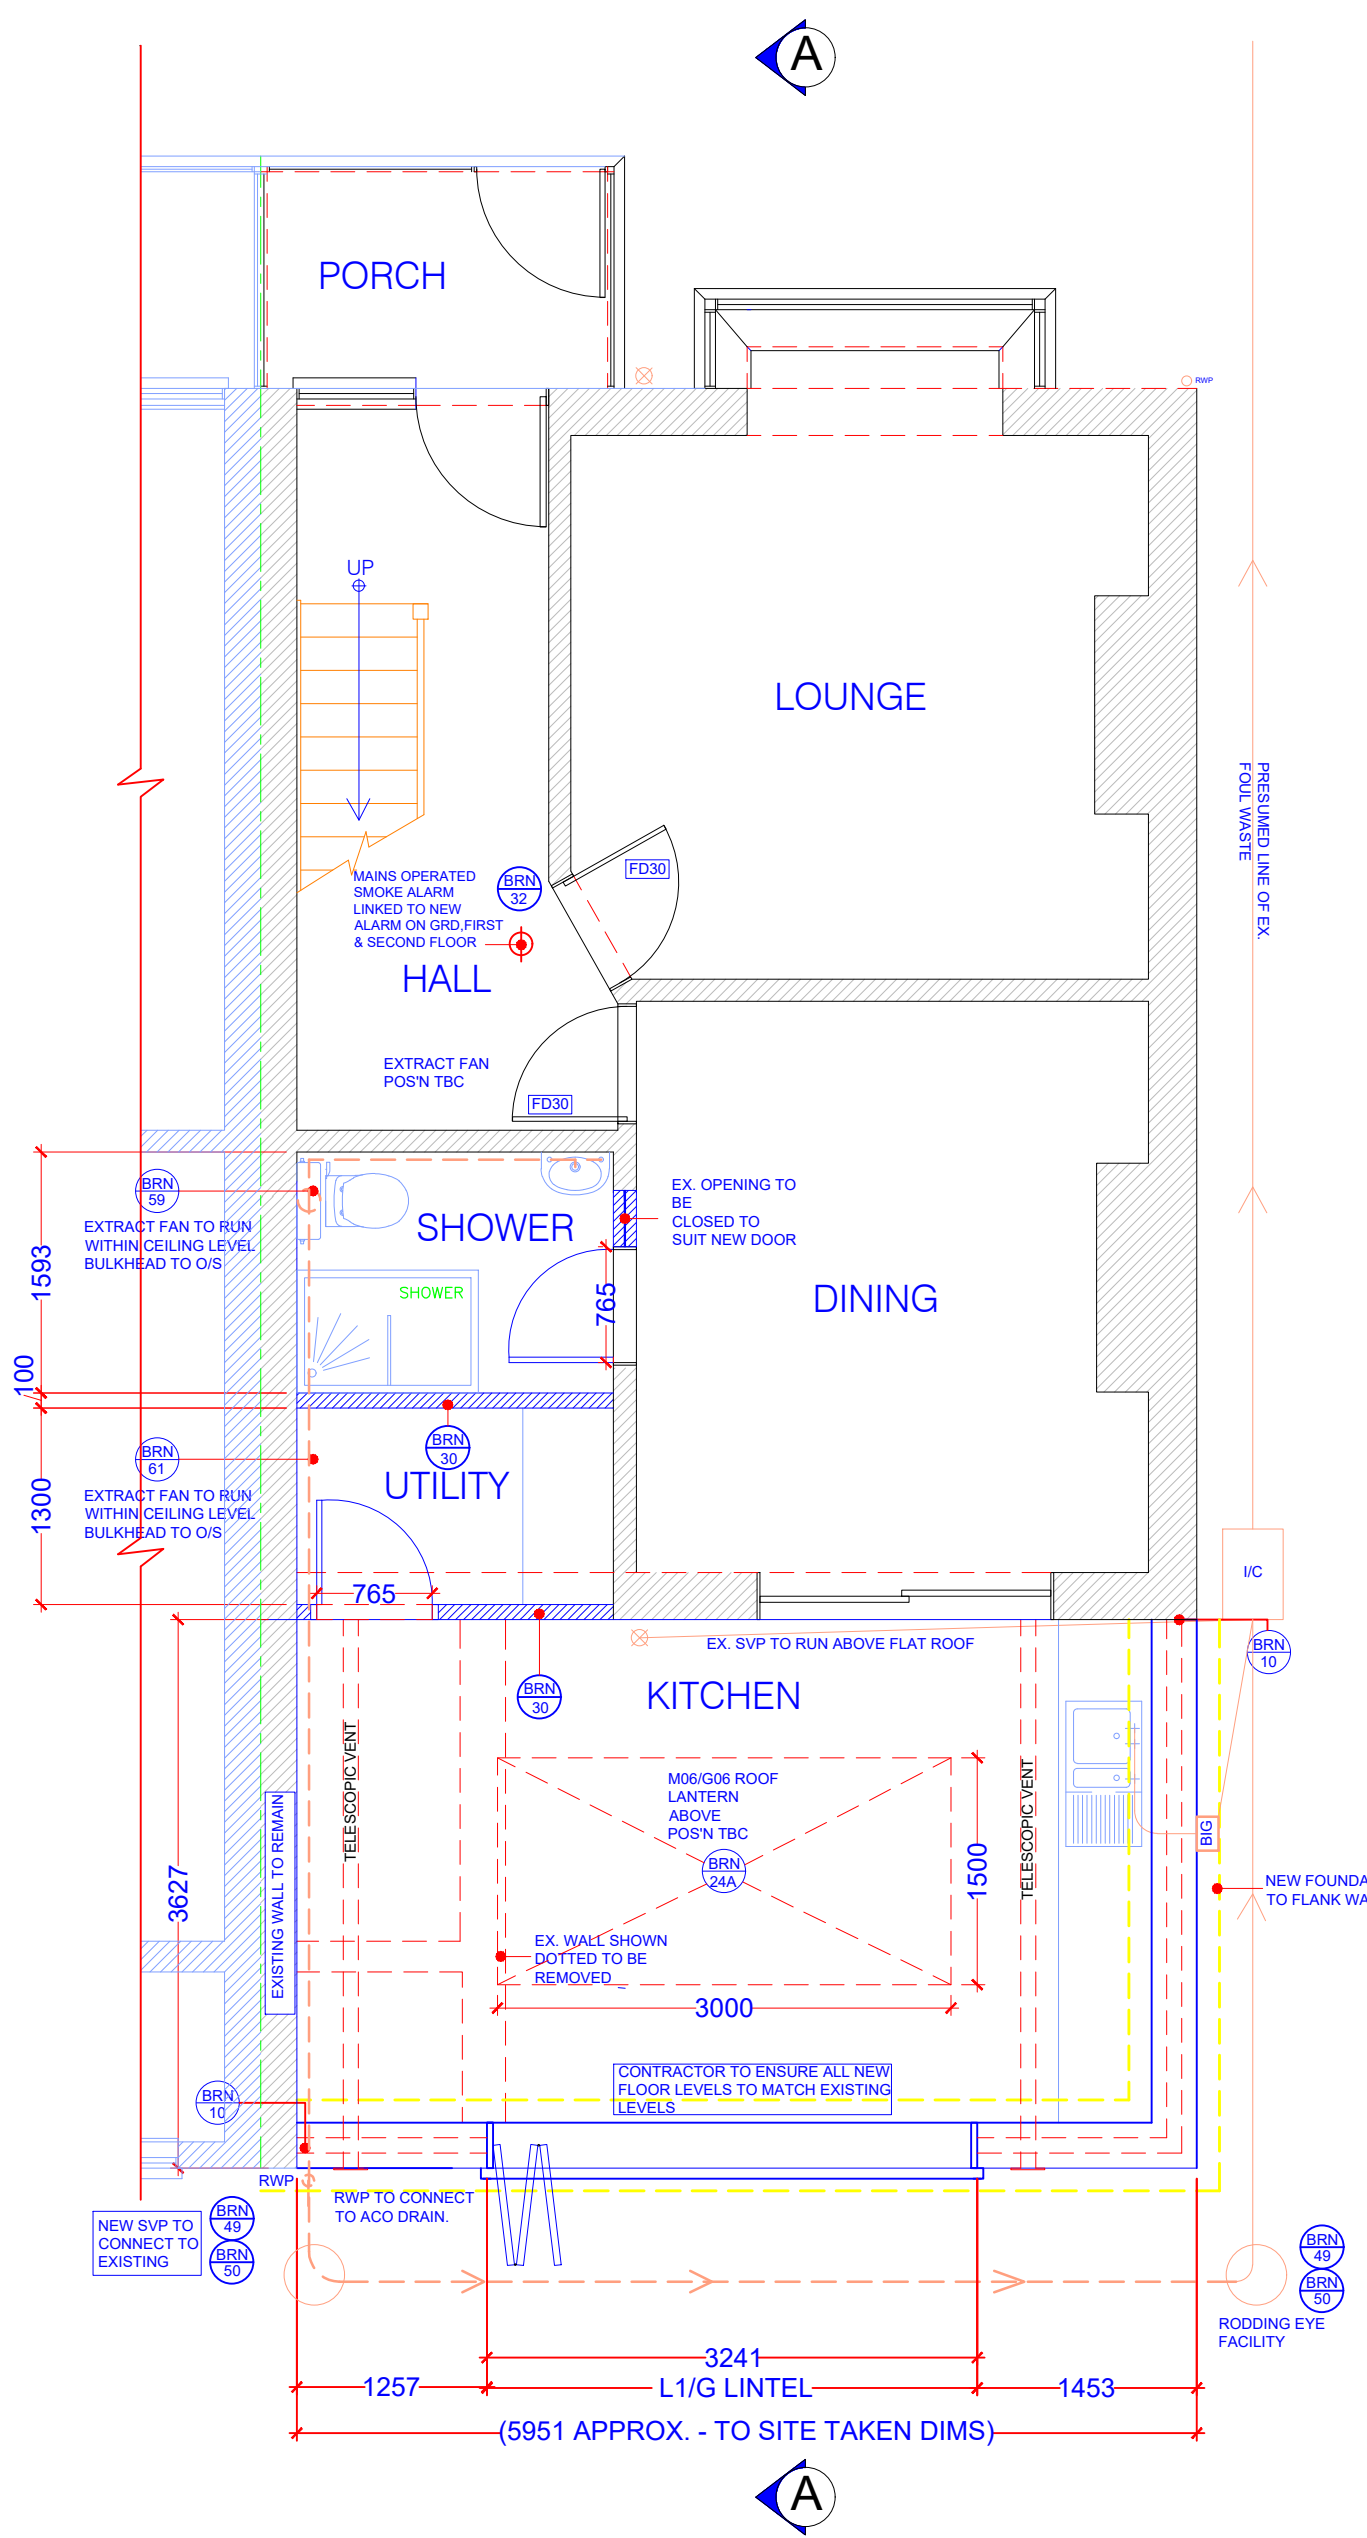
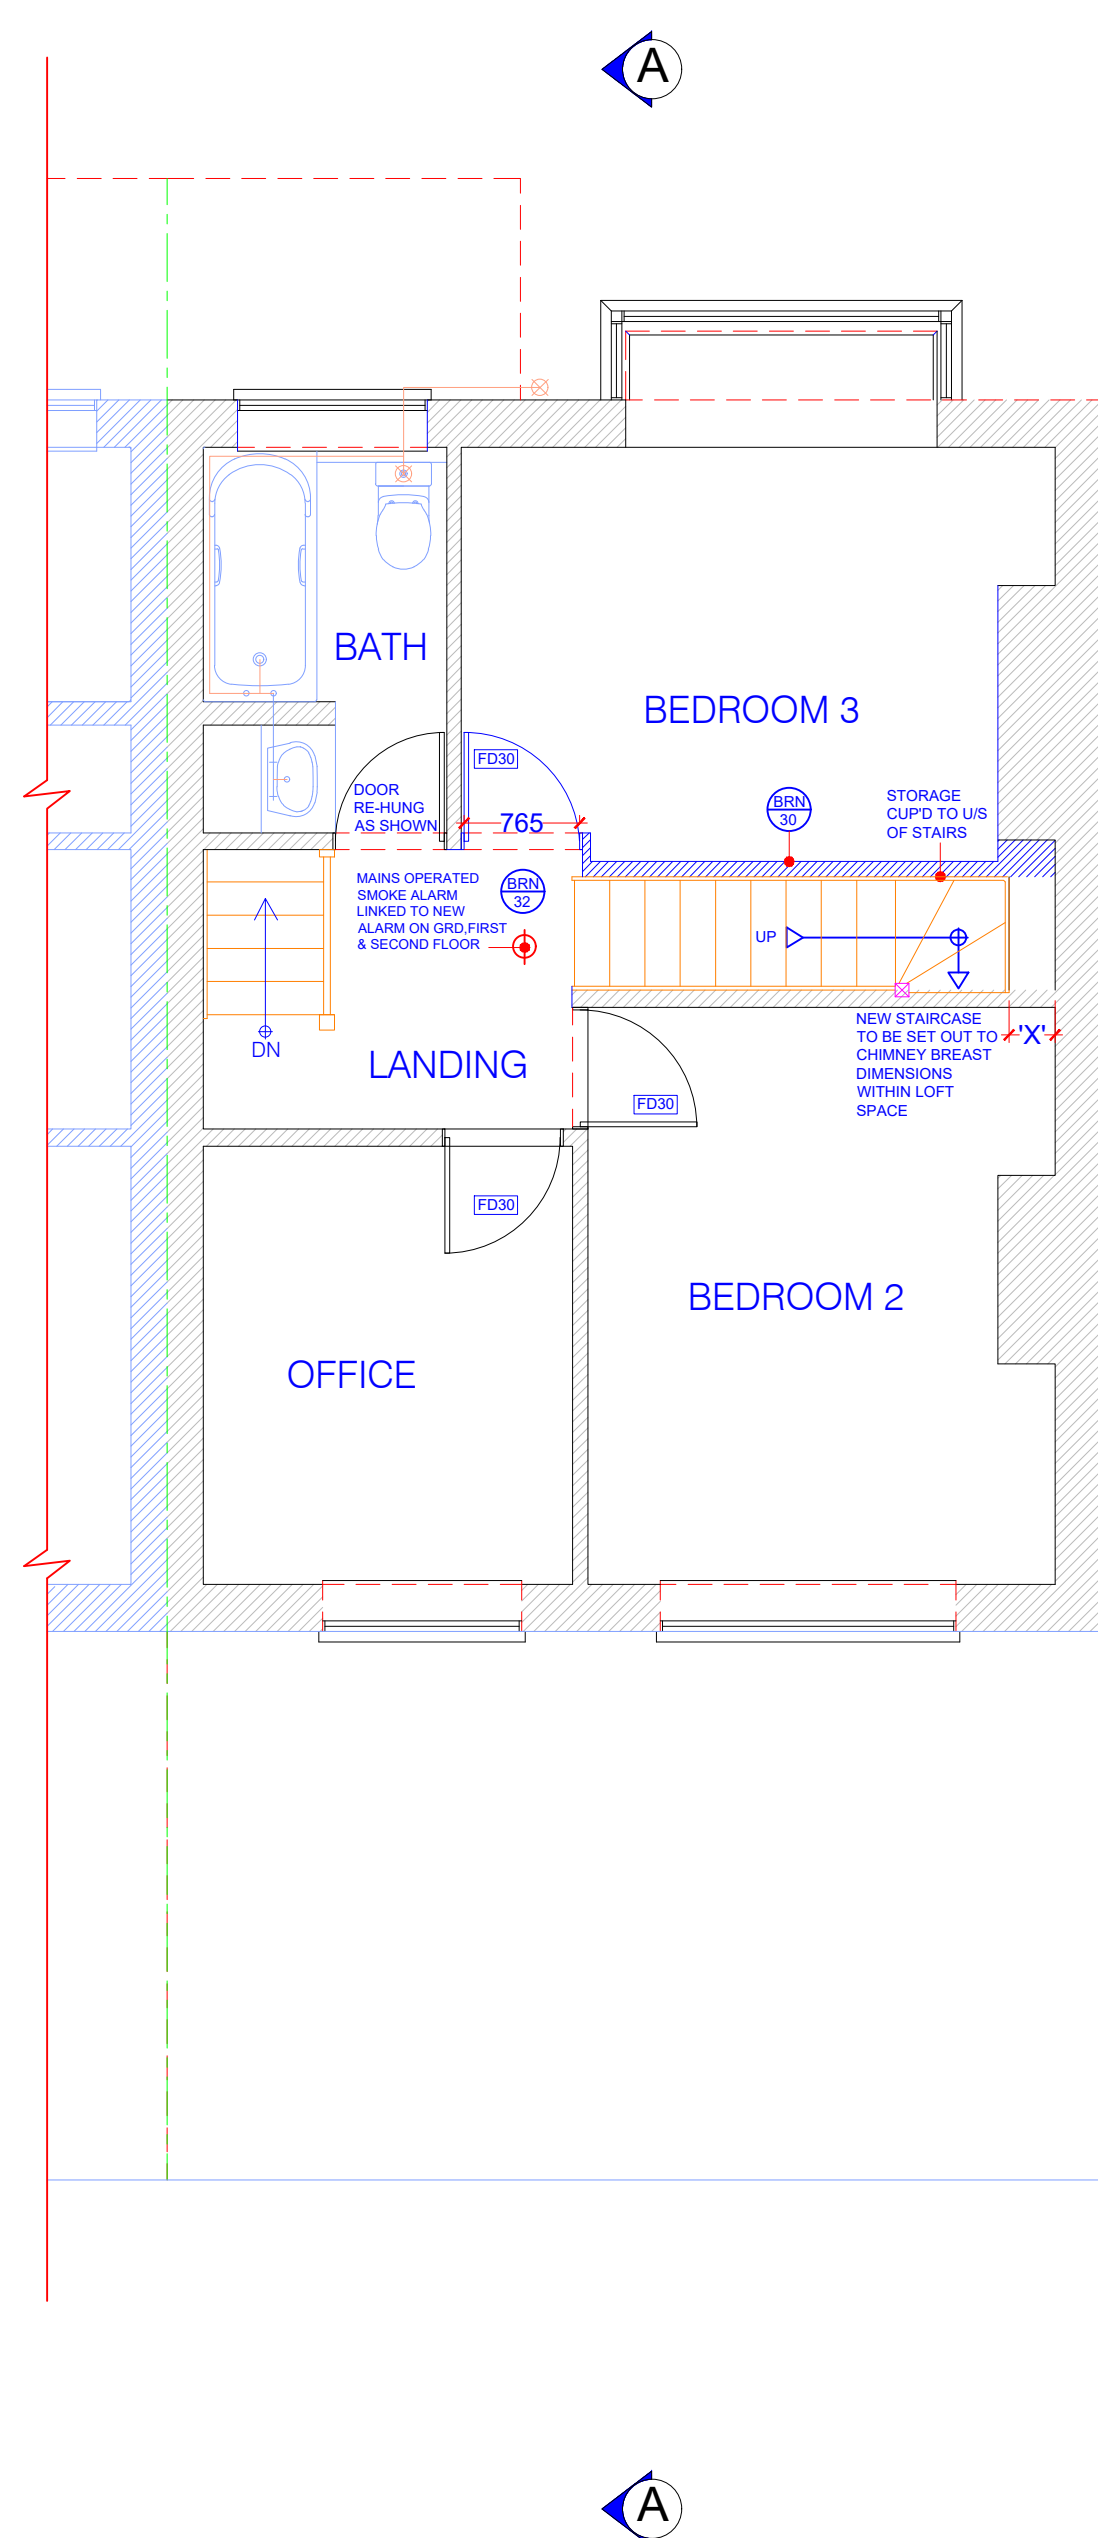
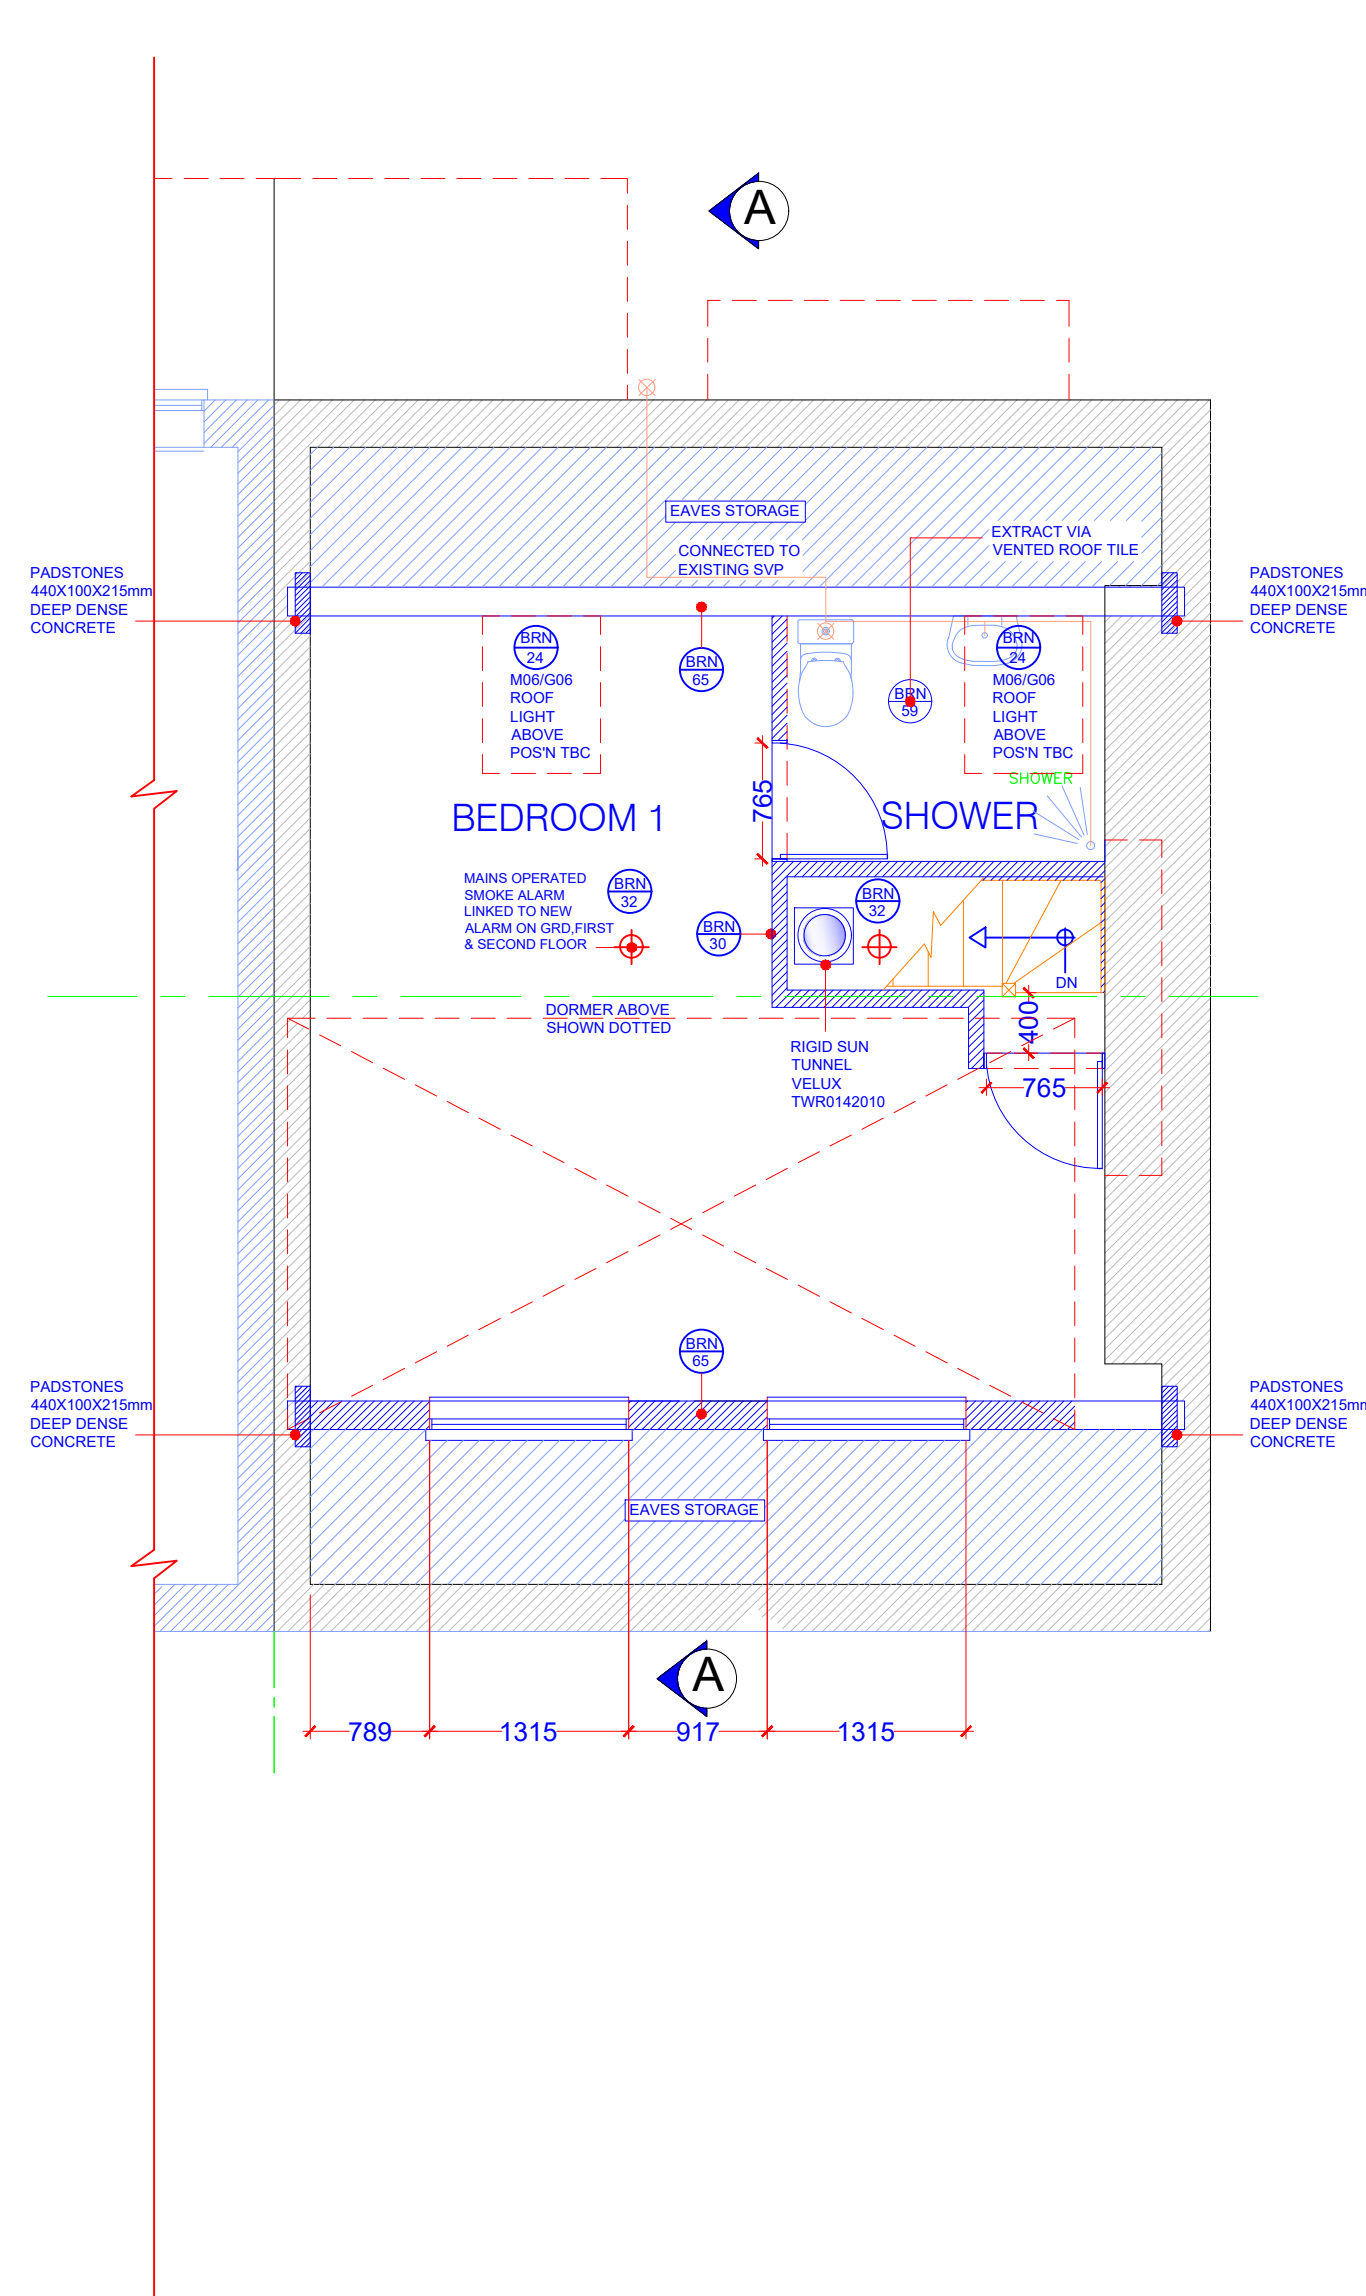
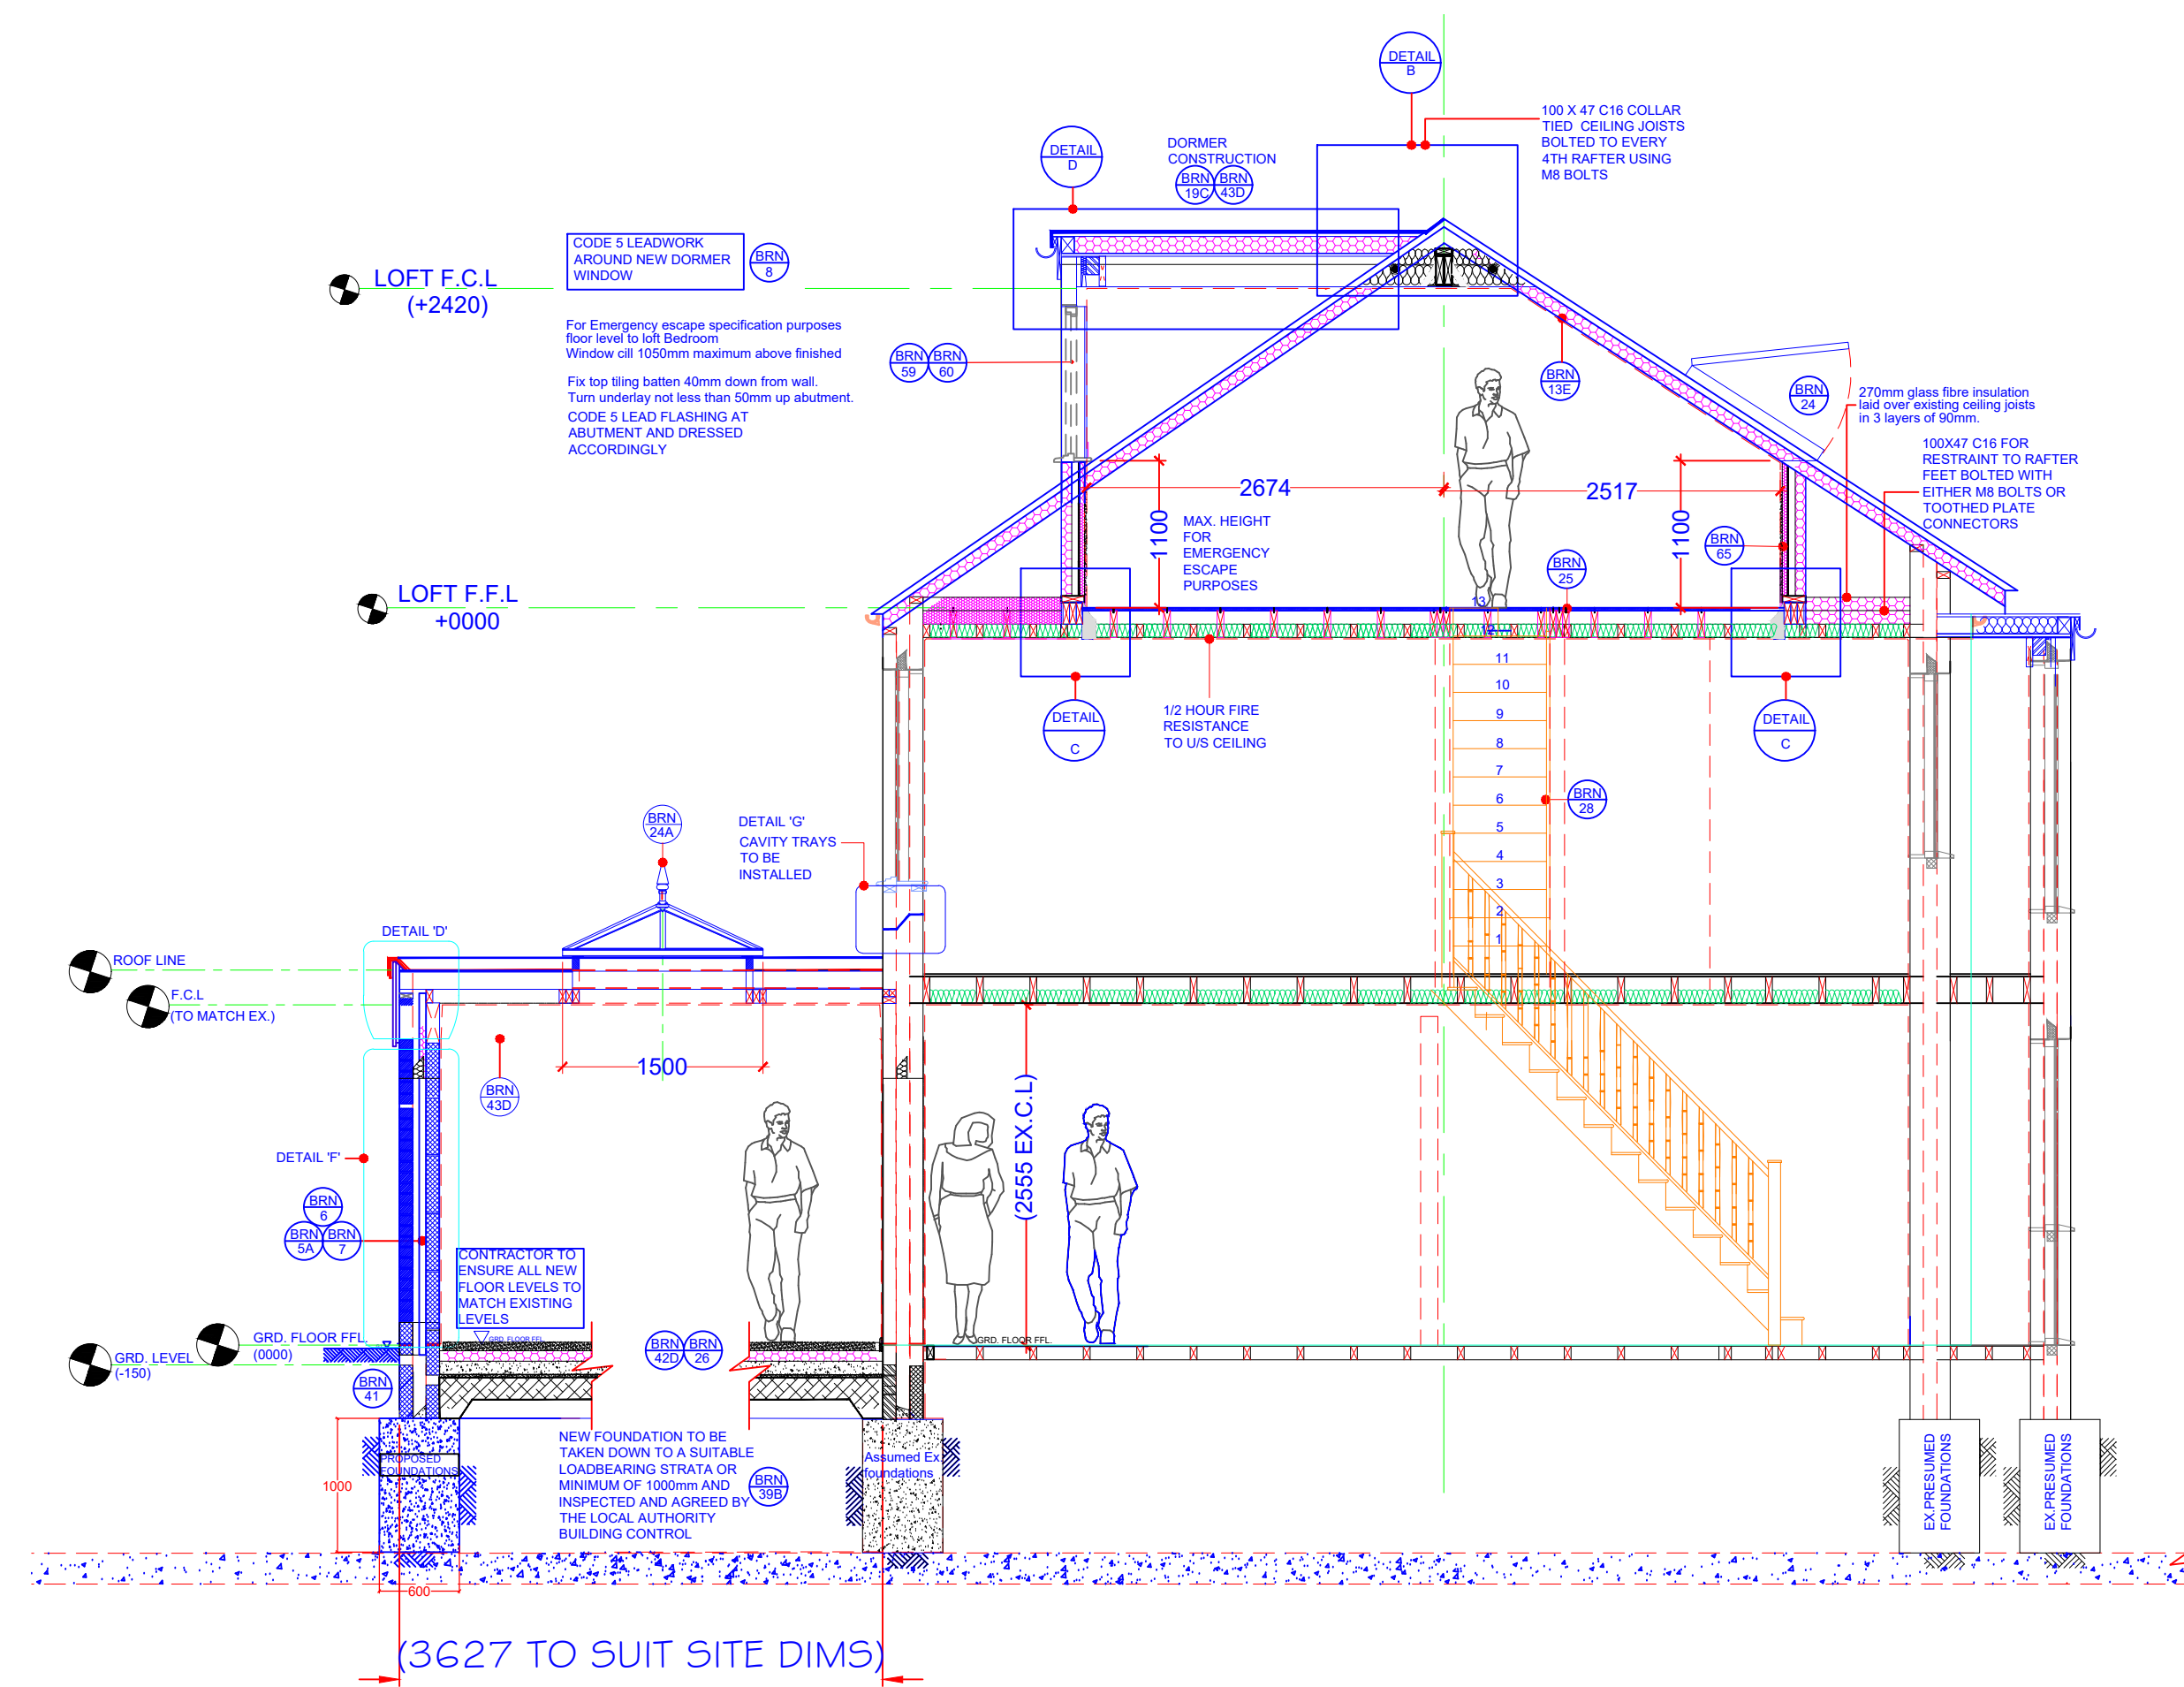


1 EXISTING SIDE ELEVATION
1:1002 EXISTING FRONT ELEVATION
1:1003 EXISTING SIDE ELEVATION
1:1004 EXISTING REAR ELEVATION
1:1005 EXISTING ROOF PLAN
1:1006 EXISTING GRD FLOOR PLAN
1:1007 EXISTING FIRST FLOOR PLAN
1:1008 PROPOSED SIDE ELEVATION
1:509 PROPOSED FRONT ELEVATION
1:5010 PROPOSED SIDE ELEVATION
1:5011 PROPOSED REAR ELEVATION
1:5012 PROPOSED ROOF PLAN
1:10013 PROPOSED GRD FLOOR PLAN
1:5014 PROPOSED FIRST FLOOR PLAN
1:5015 PROPOSED SECOND FLOOR PLAN
1:5016 PROPOSED SECTION A-A
1:50

DETAILS AND DIMENSIONS OF ALL LEVELS OF PROPOSED PLANS TO BE CHECKED ON SITE BY APPOINTED CONTRACTOR PRIOR TO ANY COMMENCEMENT/ORDERING OF MATERIALS OF WORK. ANY QUERIES, VARIATIONS OR DISCREPANCIES DIRECTED TO CLIENT - DM DESIGNS ACCEPTS NO RESPONSIBILITY IN ANY PART ON DRAWINGS UNLESS OTHERWISE AGREED PRIOR.

NOTE:
DRAWING: CALVERT_01A TO BE USED IN CONJUNCTION WITH ASSOCIATED BUILDING REGULATIONS NOTES CALVERT/BRN. DIRECTIONAL NORTH ARROW SHOWN ON BLOCK & LOCATION PLANS CALVERT/BLP.

BRN 1 DENOTES ATTACHED BUILDING REGULATION NOTES
1 DENOTES ITEM No.

MODIFICATIONS	ISSUE:
AMENDED DRAWING SCALE	B - 26.03.2020
TITLE PROPOSED SINGLE STOREY REAR EXTENSION & LOFT CONVERSION WITH REAR DORMER (LOFT UNDER PD RIGHTS)	
CUSTOMER 13 HILLSIDE AVENUE WIDLEY WATERLOOVILLE, PO7 5BB	
DRAWN BY:	DRAWING NO: CALVERT 01A 1 OF 2
DATE:	VARIES:
REVISION:	06.03.2020
B	A0

DM designs