



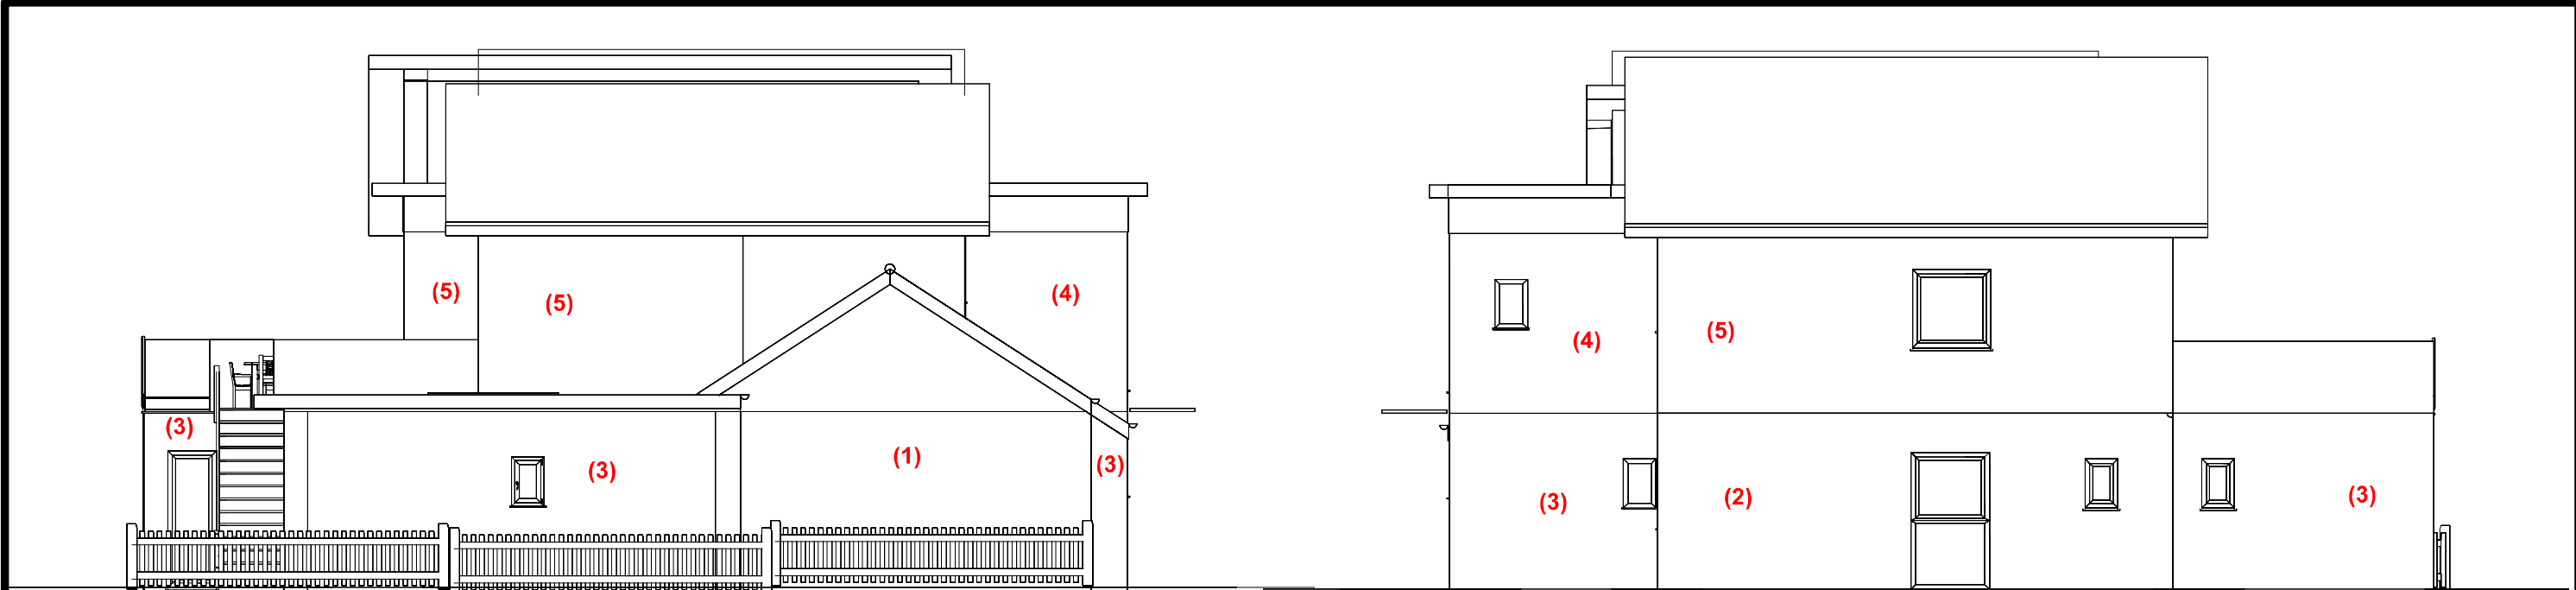


East Elevation

West Elevation

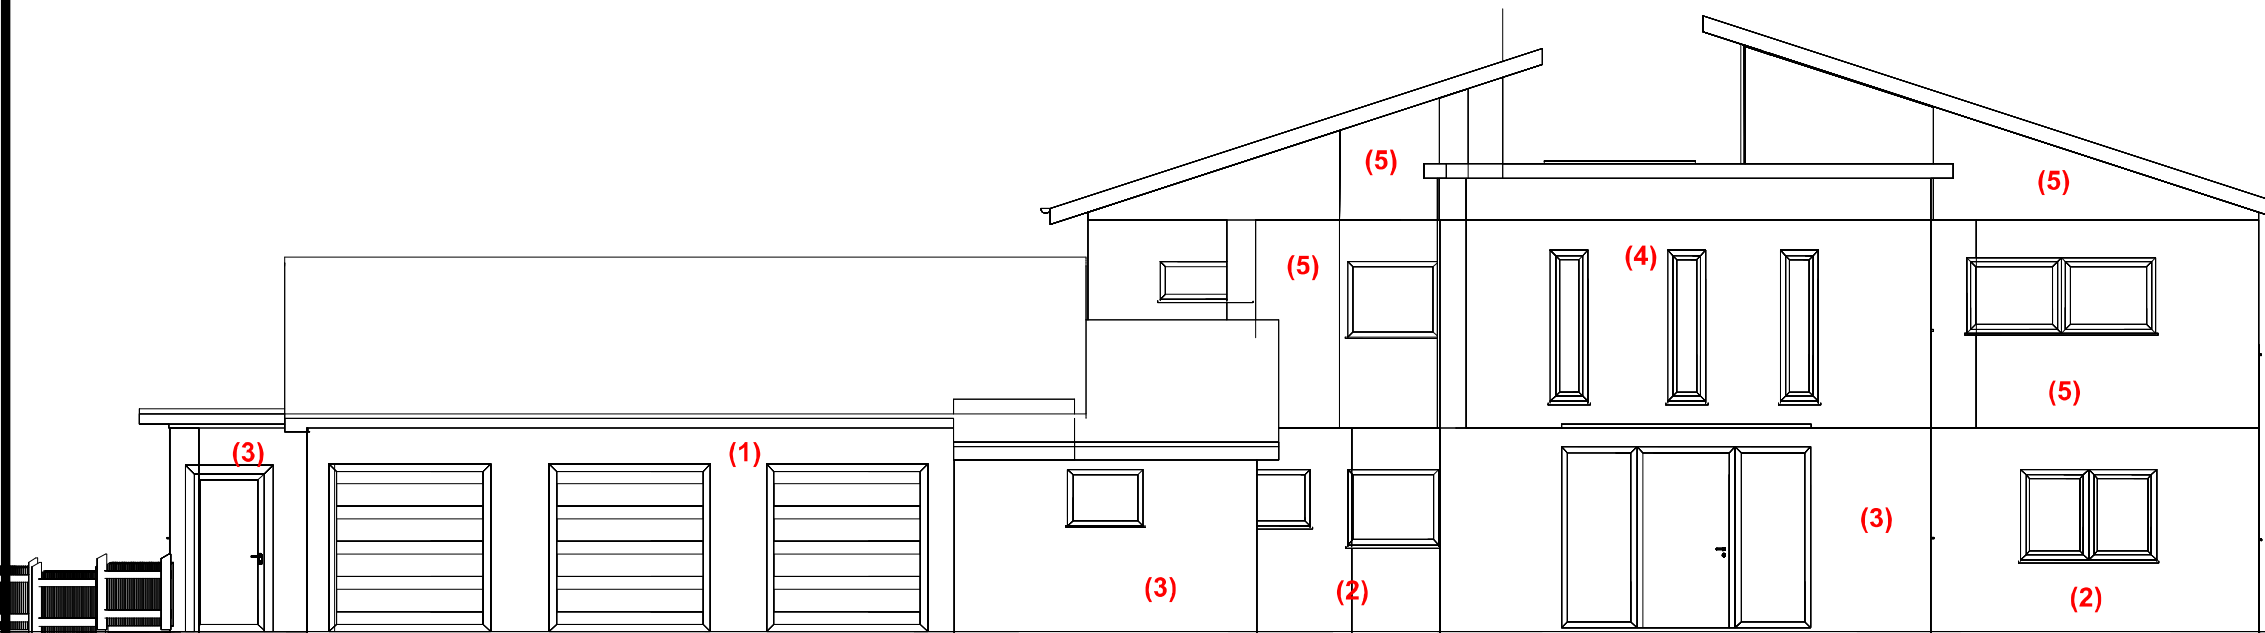

North Elevation

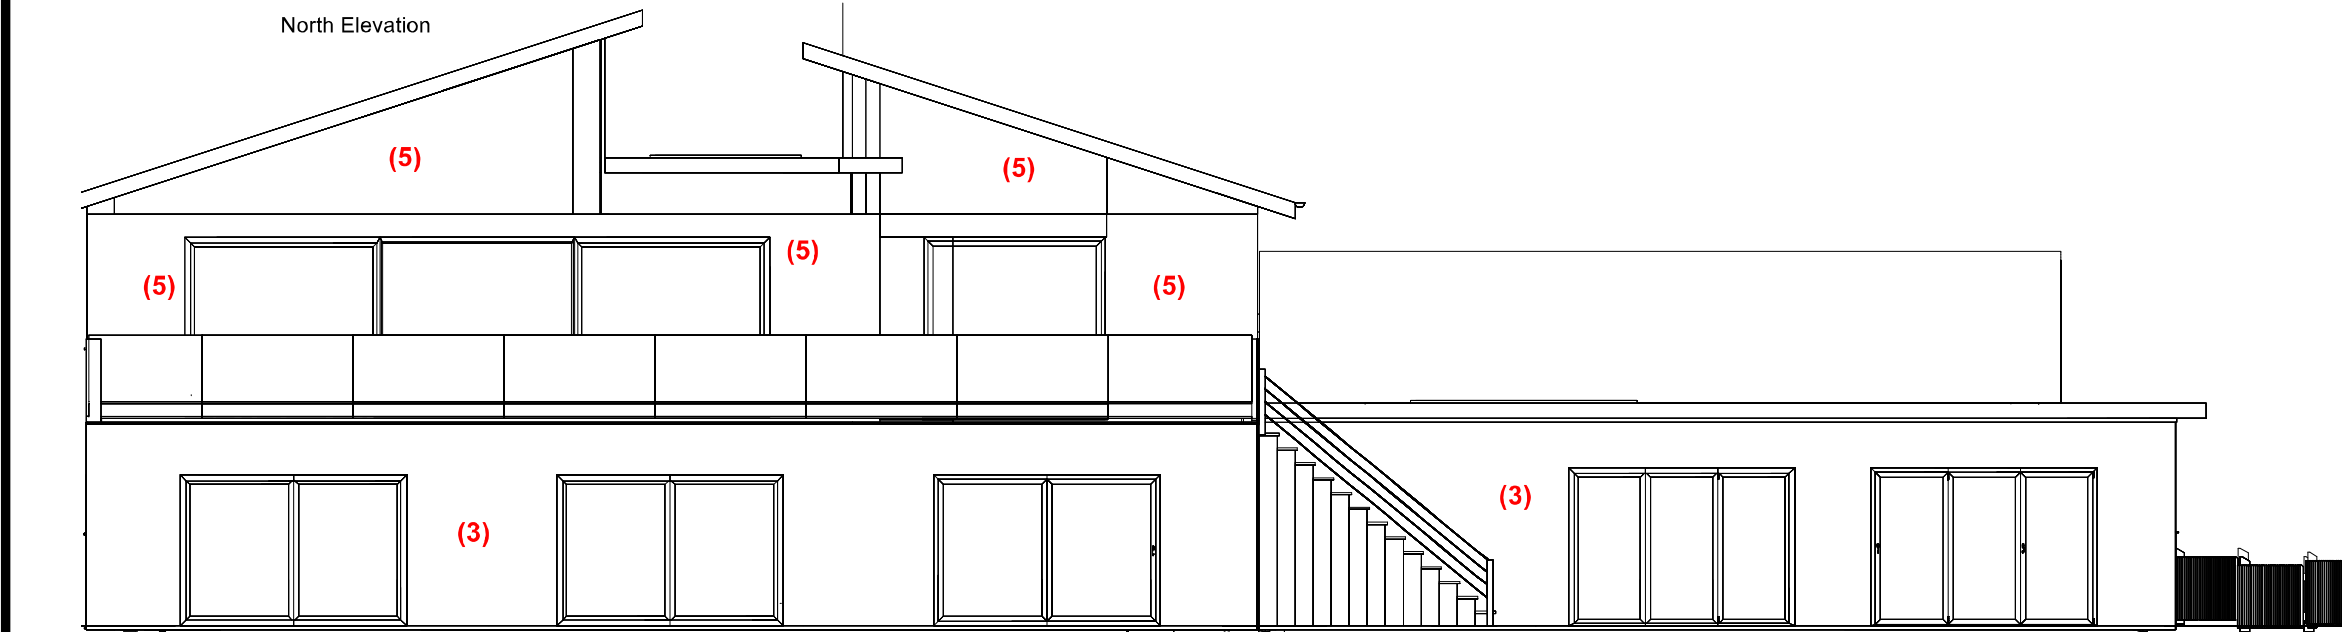

South Elevation

- Key to finishes:
- (1) Existing Brickwork
 - (2) Existing Brickwork to be rendered white
 - (3) New extension - white render
 - (4) New extension - clad with timber effect cladding
 - (5) Existing brickwork to be clad with timber effect cladding

Winterlake Remodel and Extensions
Drawing No. 01 Proposed Elevations
KLW
12/08/2020
1:100 A2 Landscape

ElecoSoft®