

Front Elevation

off-white weather boarding

mesh balcony infill


grey facing brick

mesh balcony infill

Side Elevation

grey facing brick

off-white weather boarding

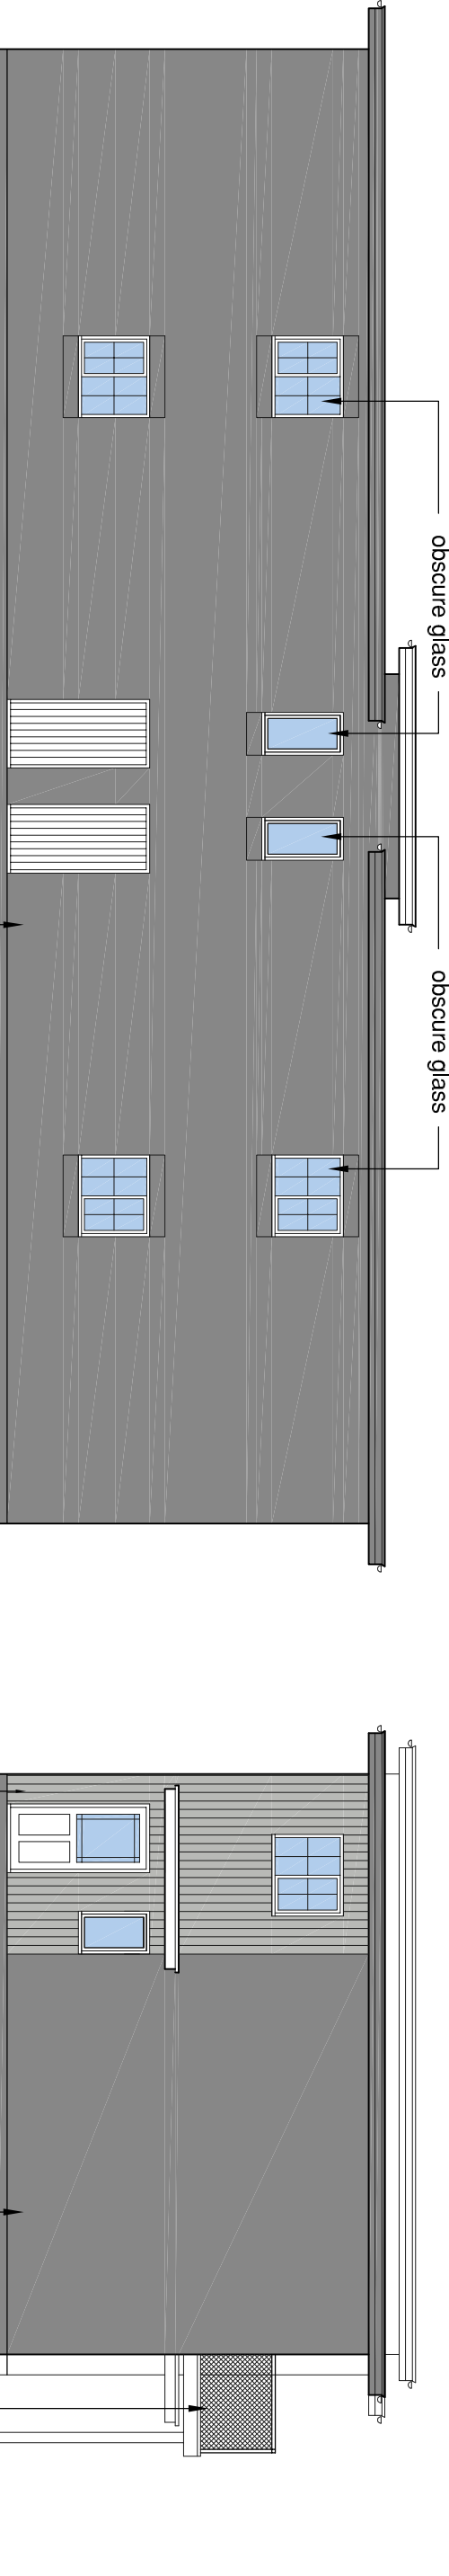

Rear Elevation

obscure glass

obscure glass

off-white weather boarding

Side Elevation

grey facing brick

mesh balcony infill

PROJECT

*Proposed Development on Land off
Elizabeth Road, Waterlooville*

CLIENT

East Pallant Developments

DWG TITLE

Elevations

PROJECT NO.

20004

DRAWING NO.

1002


SCALE

1:100@A3

REV

A

SCALE BAR 1:100

 

Rev	DESCRIPTION	Dwn / Date	Chk / Date
A	Elevations updated	mhw 20.07.20	-

This drawing is copyright and must not be disclosed to third parties without permission

Scaled dimensions are not to be used for construction

4 Queensgate
Queens Road
Fareham
Hampshire
PO16 0NW

Tel: 01329 288911
Fax: 01329 221913
E-mail: admin@m2architecture.com

m2
architecture
architectural technologist