
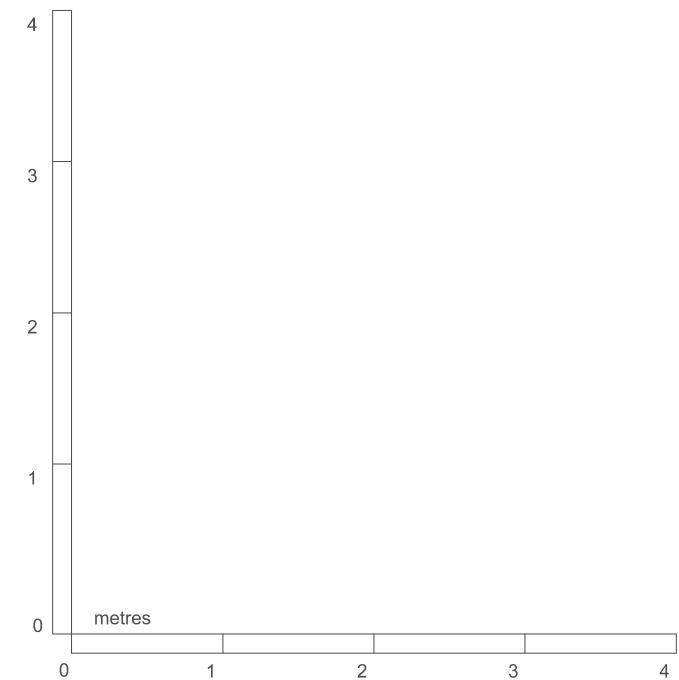


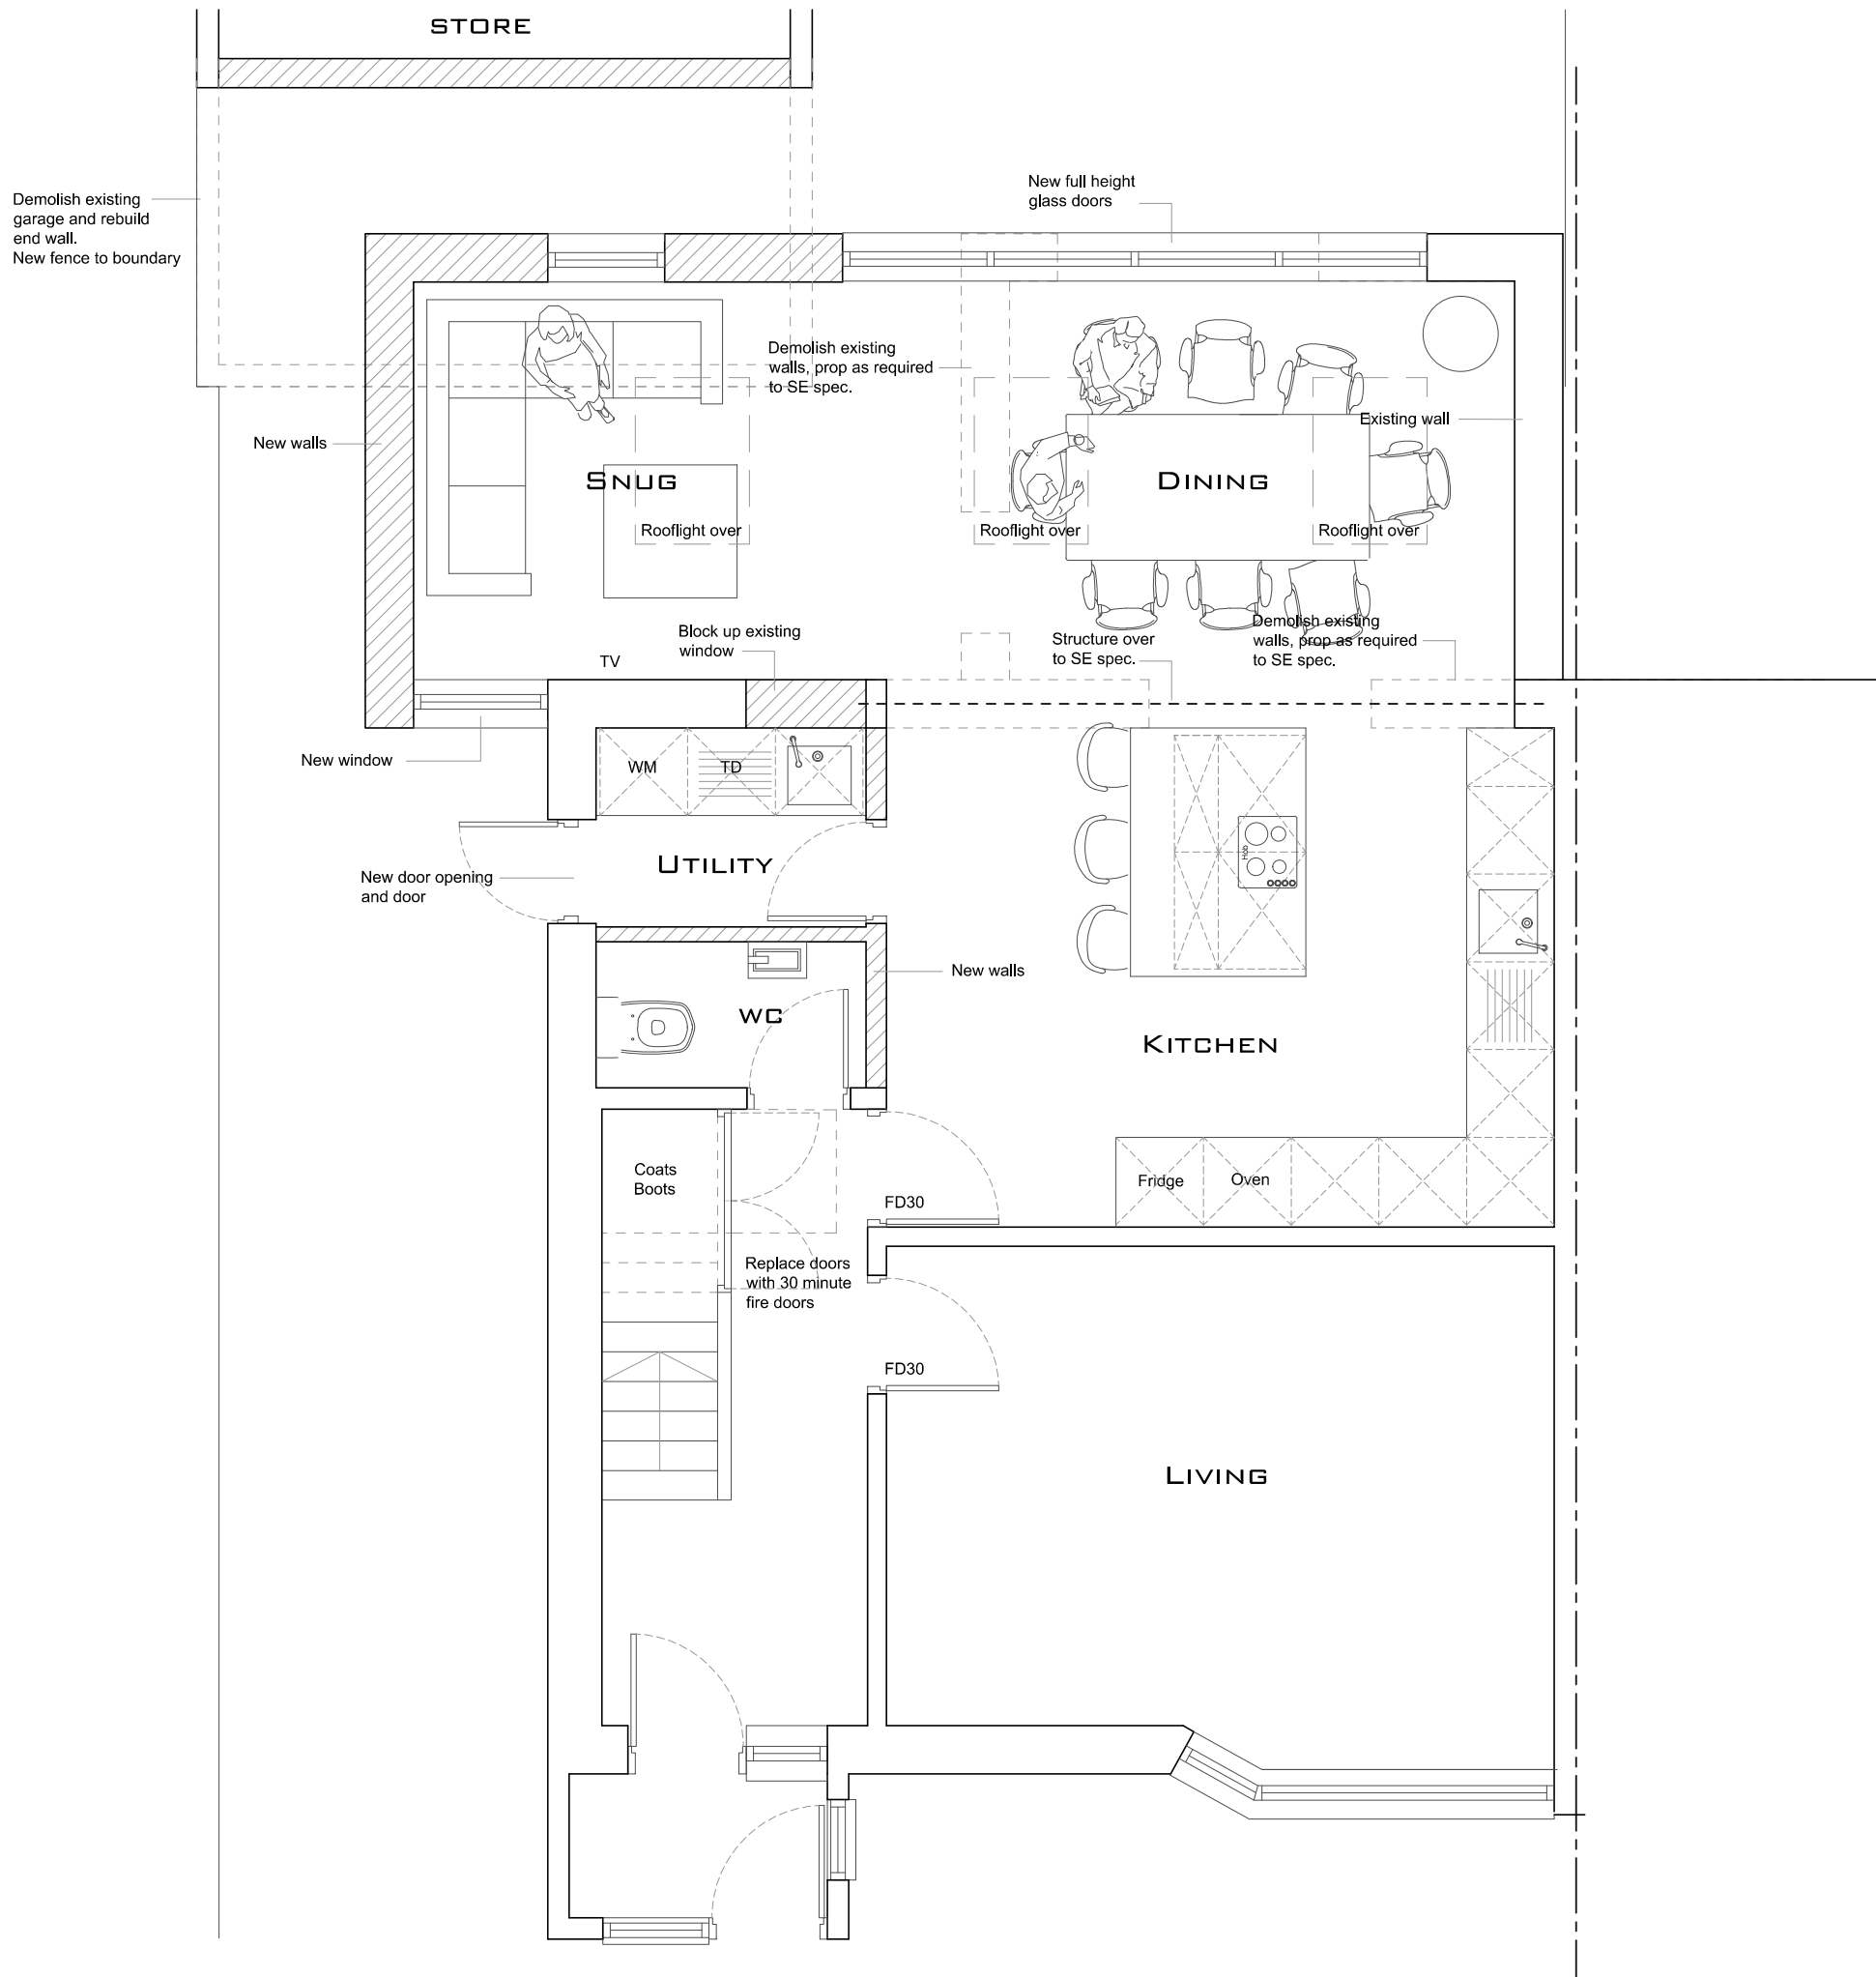

**Draft**

|   |                 |                    |                     |               |
|---|-----------------|--------------------|---------------------|---------------|
| Copyright: All rights reserved. This drawing and design must not be reproduced without permission. Dimensions are in millimetres unless specified. Only written dimensions to be worked from. Do not scale from this drawing. |                 |                    |                     |               |
| Job title<br>Serpentine Road   |                 |                    |                     |               |
| Drawing title<br>Proposed Ground Floor Plan   |                 |                    |                     |               |
| Status<br>Planning   |                 |                    |                     |               |
| Drawn by<br>LL   | Checked by<br>- | Date<br>April 2020 | Scale at A3<br>1:50 | Scale at A2   |
| Job No.   |                 | Dwg No.<br>P110    |                     | Revision<br>- |