




1. FRONT ELEVATION



2. REAR ELEVATION (PART)



3. REAR ELEVATION (PART)

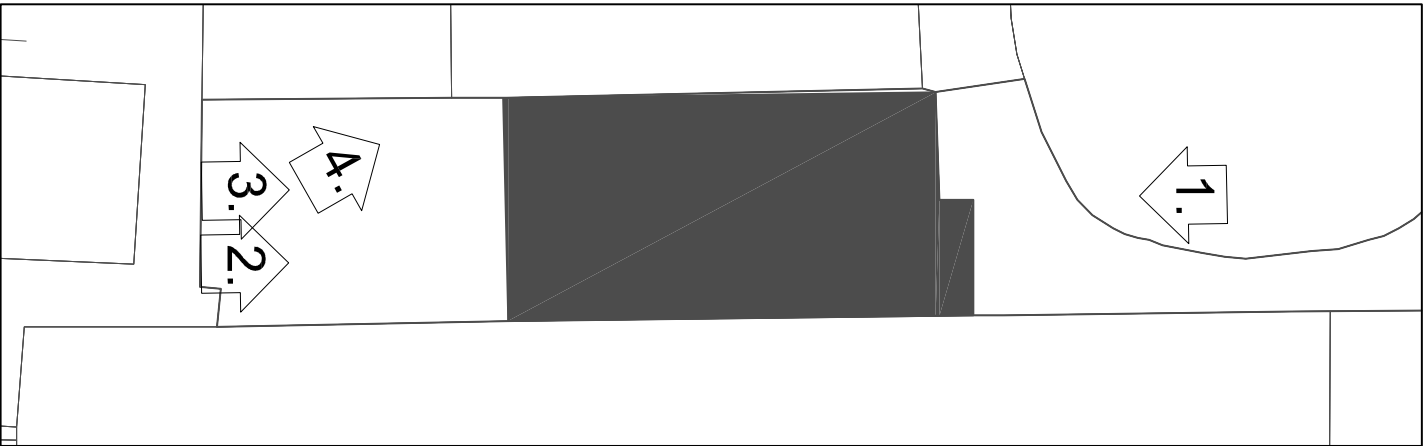

KEY



4. REAR ELEVATION
(LOOKING TOWARDS NEIGHBOUR)

Revisions

-

PURPOSE OF ISSUE		PROJECT		TITLE	
PLANNING		MR & MRS CHURCHLEY 4 ORANGE ROW, EMSWORTH, PO10		PHOTOGRAPHS	
Date		Project number		Scale (@ A3)	
11.11.19		09-19		1:100	
Drawn by		DRAWING NUMBER		REV	
HB		09-19-A-PHOTOS-102		-	