



NOTES:
Dimensions to be checked on site before commencing work. Any discrepancies shall be reported to the architect immediately.
Do not scale from these drawings except for planning purposes. Use figured dimensions only.
Where applicable this drawing is to be read in conjunction with other consultants' drawings.

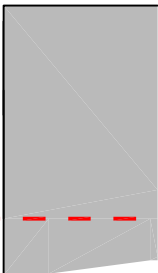


- Key:**
- Proposed walls
 - Existing walls
 - New steels

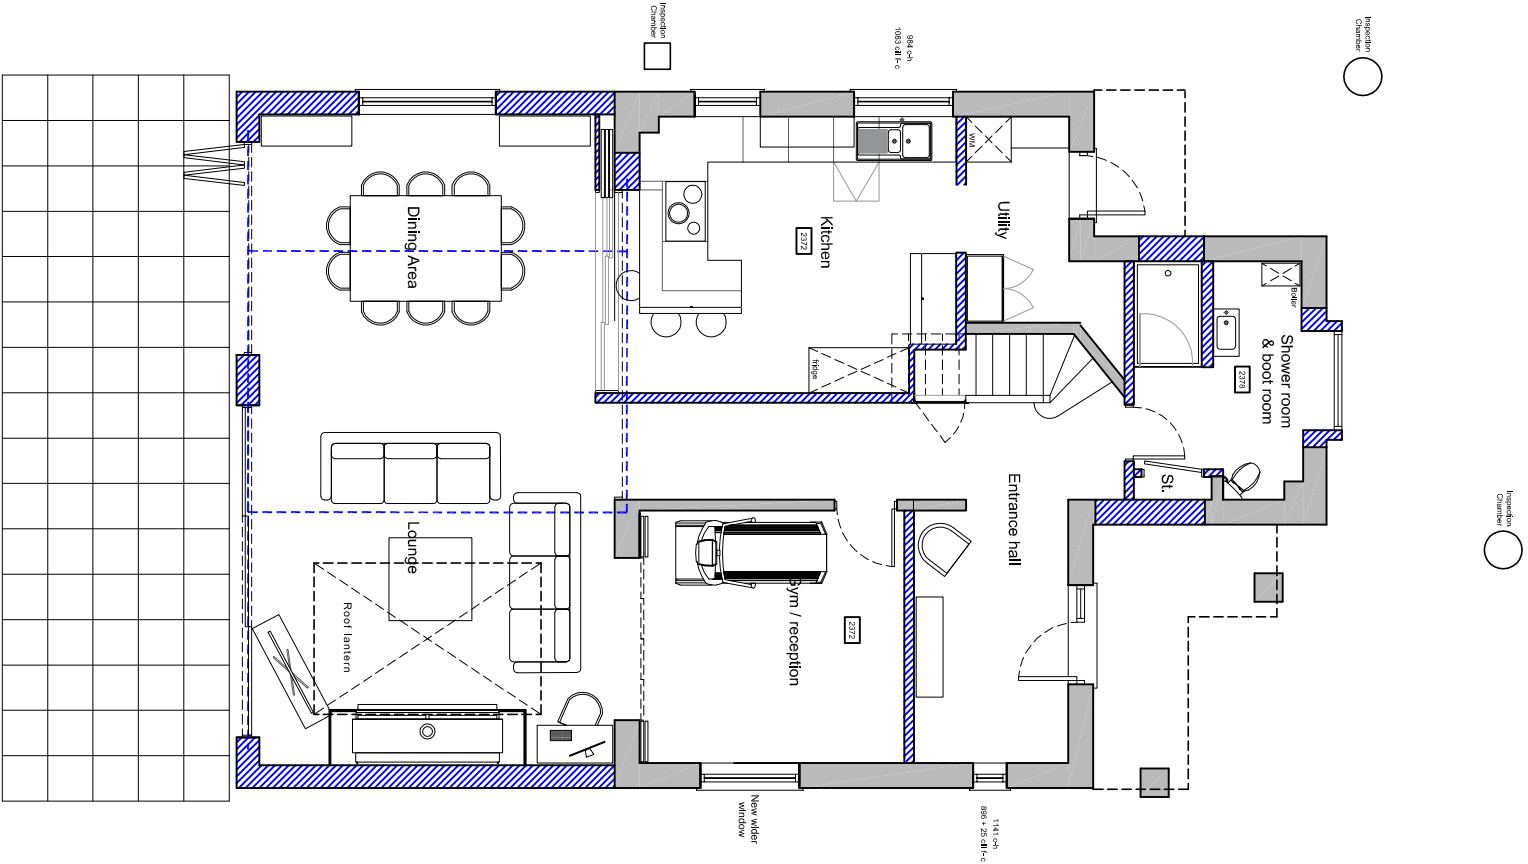

Ground floor plan

Proposed floor plans scale 1:100

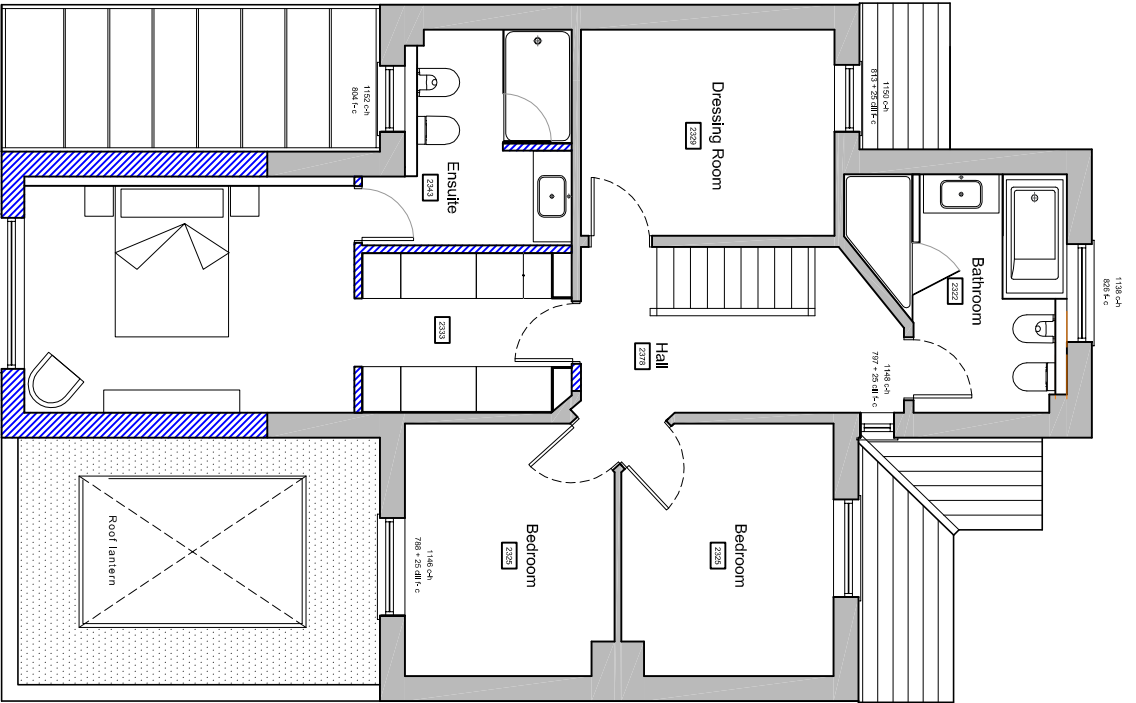


First floor plan



Site plan

Proposed lean-to porch
Proposed 2 storey rear extension with single storey either side

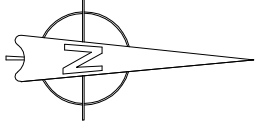

For	MR & MRS CHAPMAN	Title	PROPOSED FLOOR PLANS	Office Tel:	01243 983732
Project	PROPOSED EXTENSION AT 80a HAVANT ROAD, EMSWORTH HANTS, PO10 7LH	Date	MAY 2020	Email:	admin@jb-architecturedesign.com
Drawn	JB	Scale	As shown @ A3	Checked	.
Job Number	PL 279/20	Drawing Number	00	Revision	
Web:	www.jb-architecturedesign.com				

