




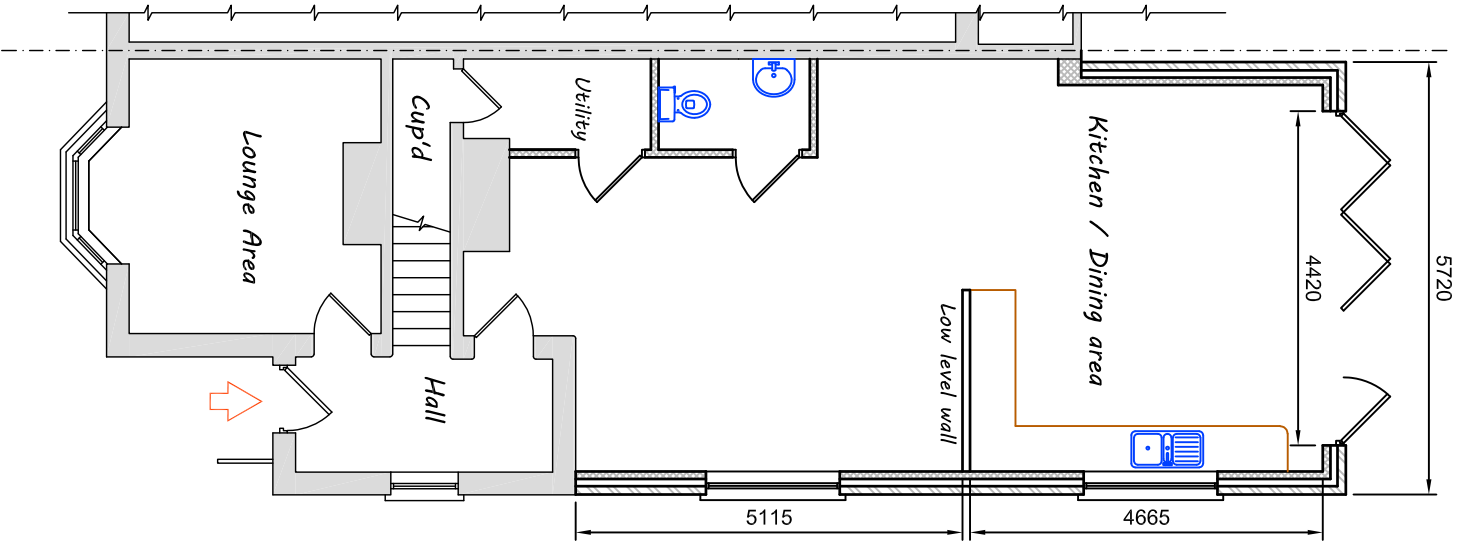


Ground Floor Plan

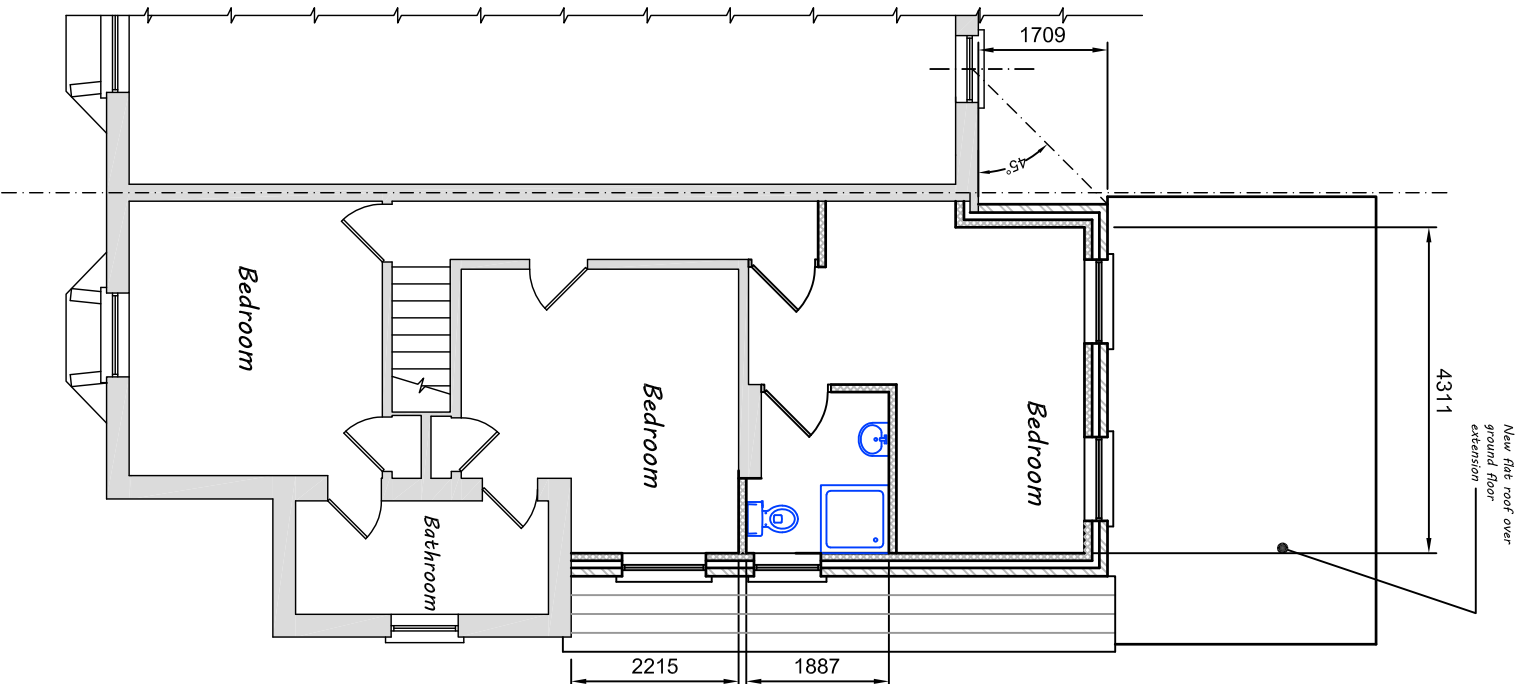

First Floor Plan

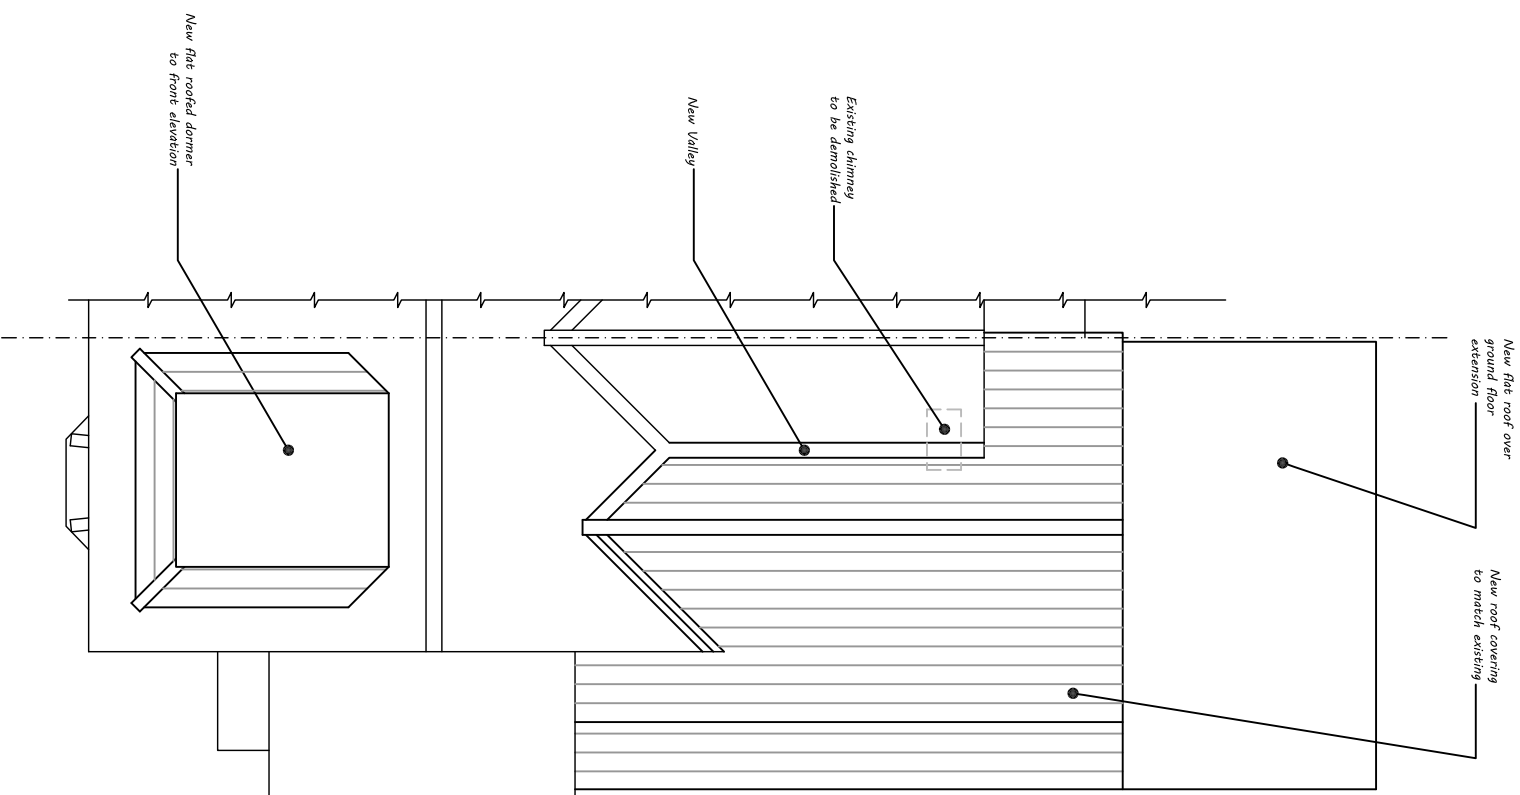

Roof Plan

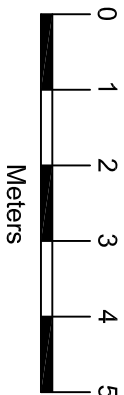

		Architectural & Civil Engineering Design 143 Station Road, Liss, Hants. GU33 7AJ Tel 01730 894988 e-mail: enquiries@acedesigns-ltd.co.uk www.ace-designs.co.uk		Job Title Proposed extension and alterations at 168 London Road, Waterlooville		Client Mr G Cleverley		Scale 1:100 @ A3	Date Mar 19	Designed GG	
Drawing Title Plans as proposed								Drawn EV	Checked GG	Approved	
								Job No 190305	Drawing No 190305 / 04		Rev C