
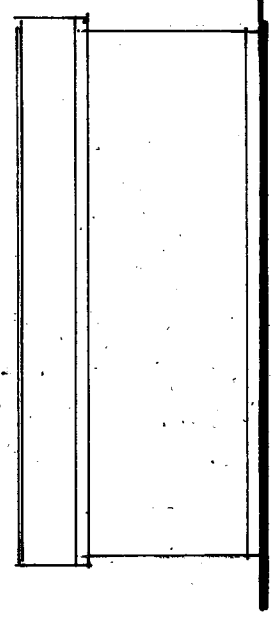
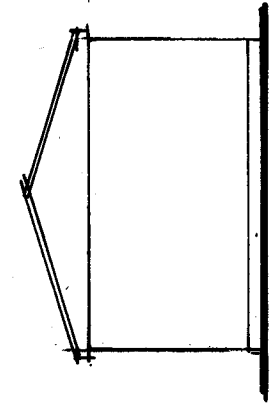
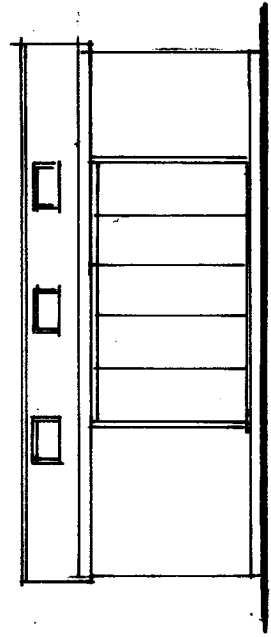


Proposed Elevations.

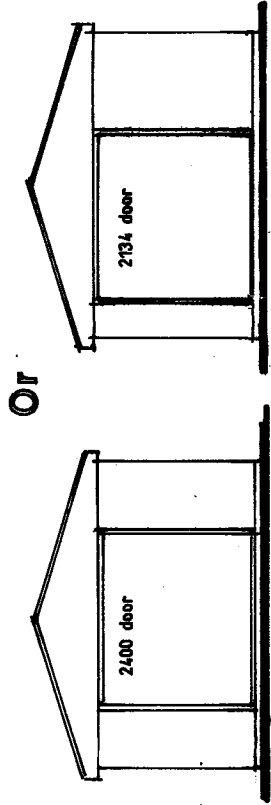


South West Elevation.



South East Elevation.

North East Elev.

North West Elevation.

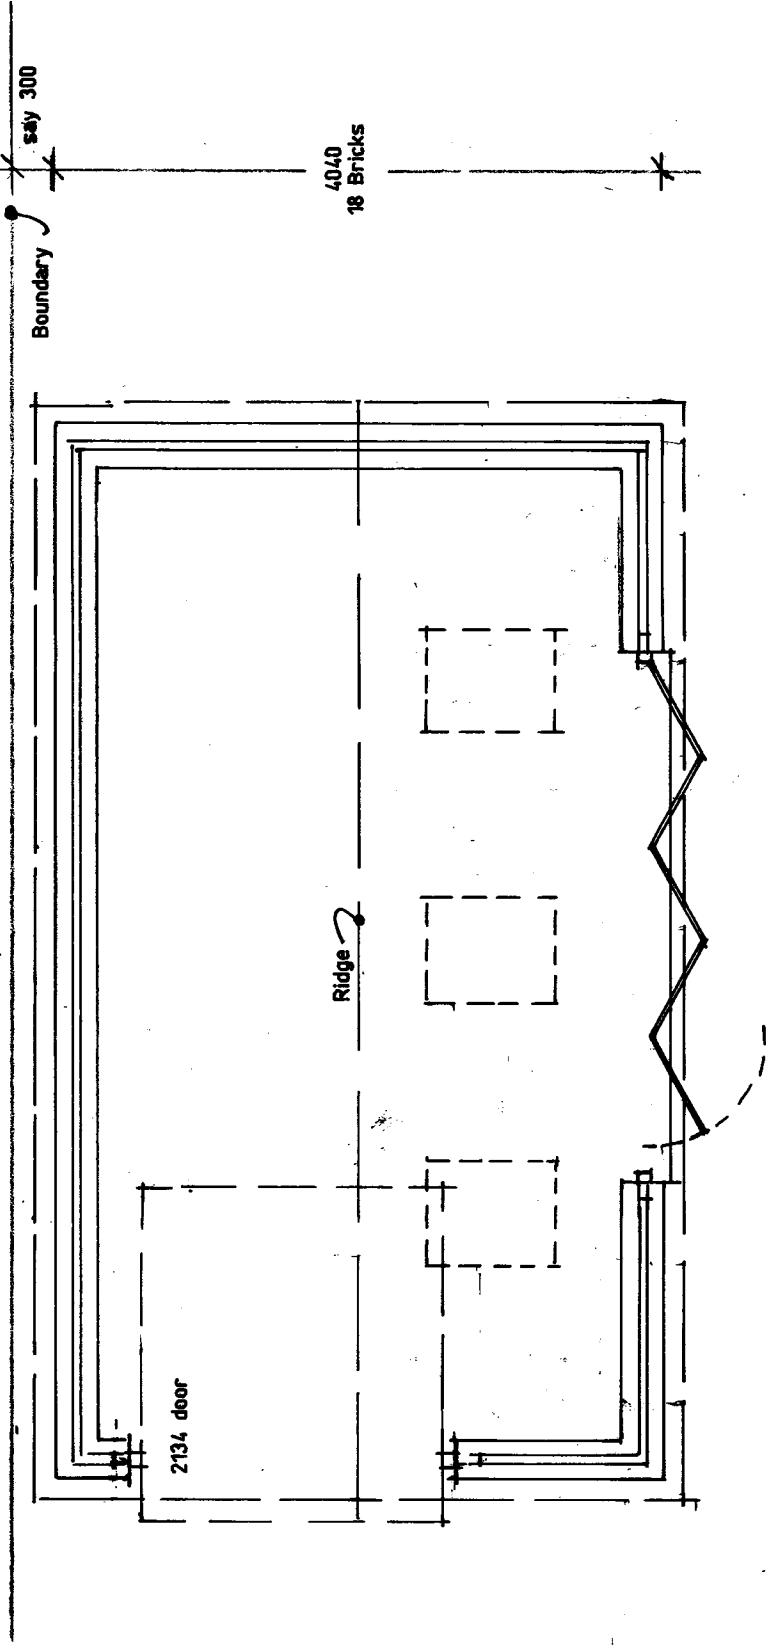

Floor Layout.

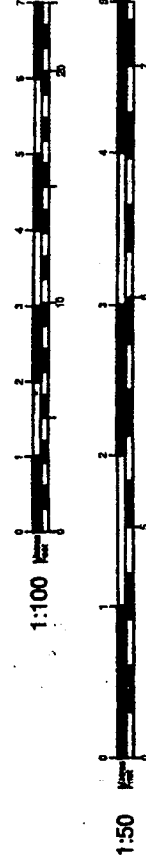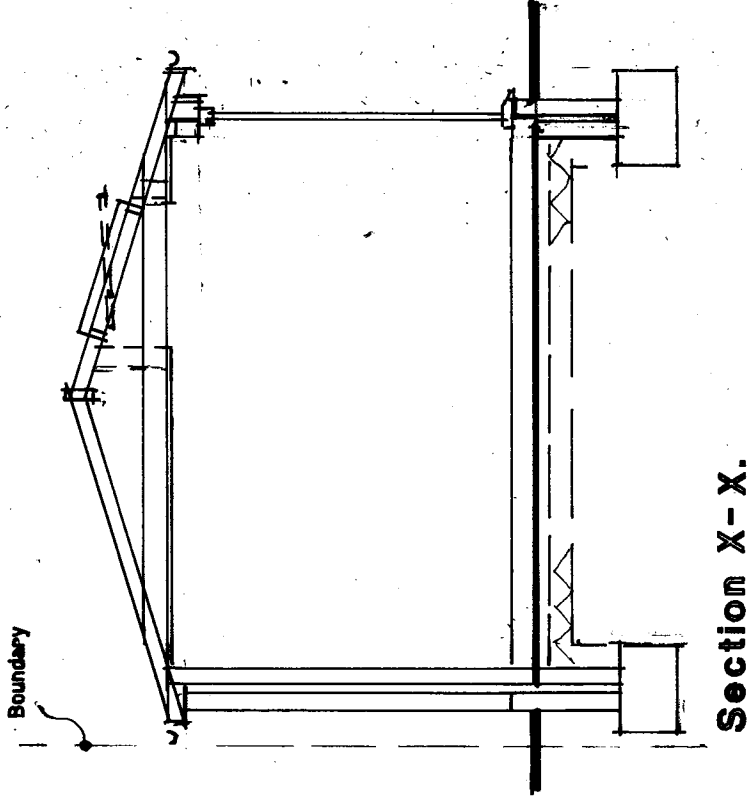

Proposed Summer house / garage
(for classic car) at 4 Alderwood
Close, Bedhampton, Havant, Hants.
PO9 3RG.

S. Francis Esq..

Scale 1:50 1:100

Date June 2020

A3 Drawing Number

Revision