


NOTES:

Dimensions to be checked on site before commencing work. Any discrepancy between the dimensions shown on the drawings and the actual dimensions shall be the responsibility of the client. Do not scale from these drawings except for planning purposes. Use figured dimensions only. Where applicable this drawing is to be read in conjunction with other consultants' drawings. All drawings to be read in conjunction with specification and all other drawings including structural engineer and mechanical and electrical drawings / specifications.

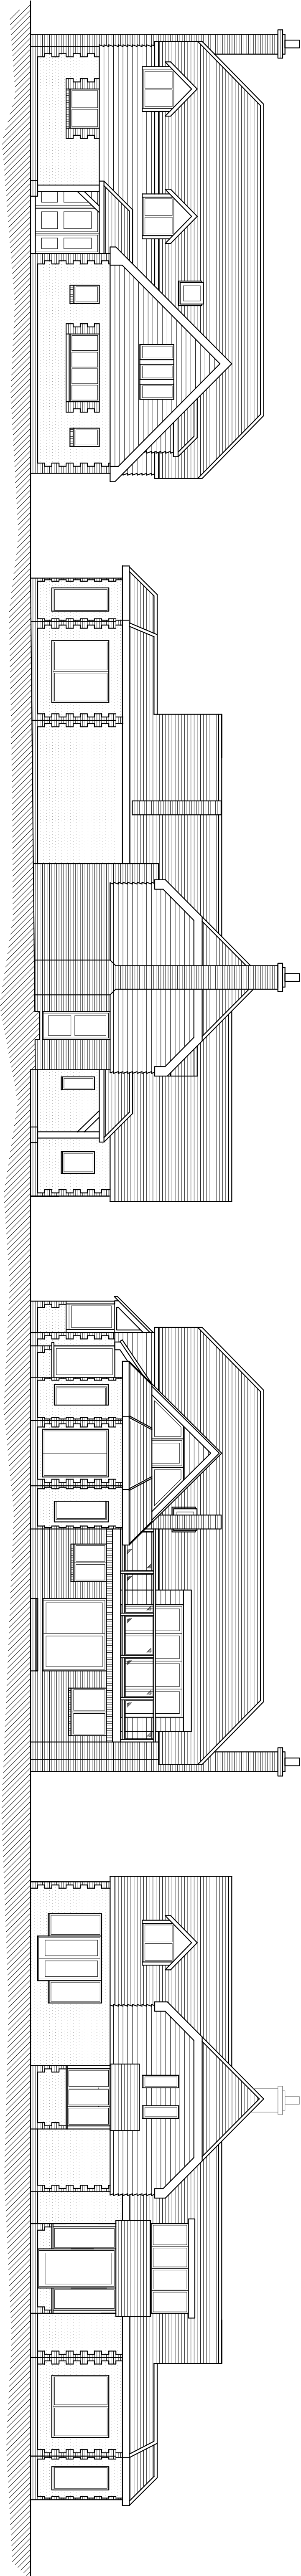


North Elevation - Existing @ 1:100 (A1)


East Elevation - Existing @ 1:100 (A1)

South Elevation - Existing @ 1:100 (A1)

West Elevation - Existing @ 1:100 (A1)

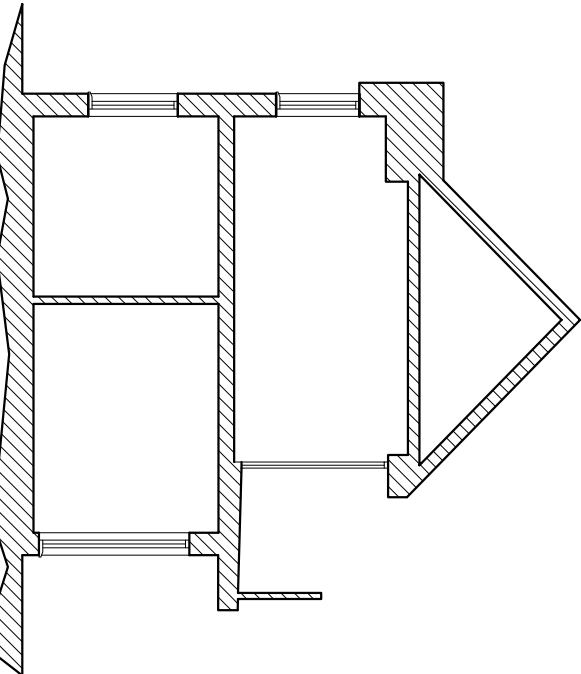

Section A-A - Existing @ 1:100 (A1)

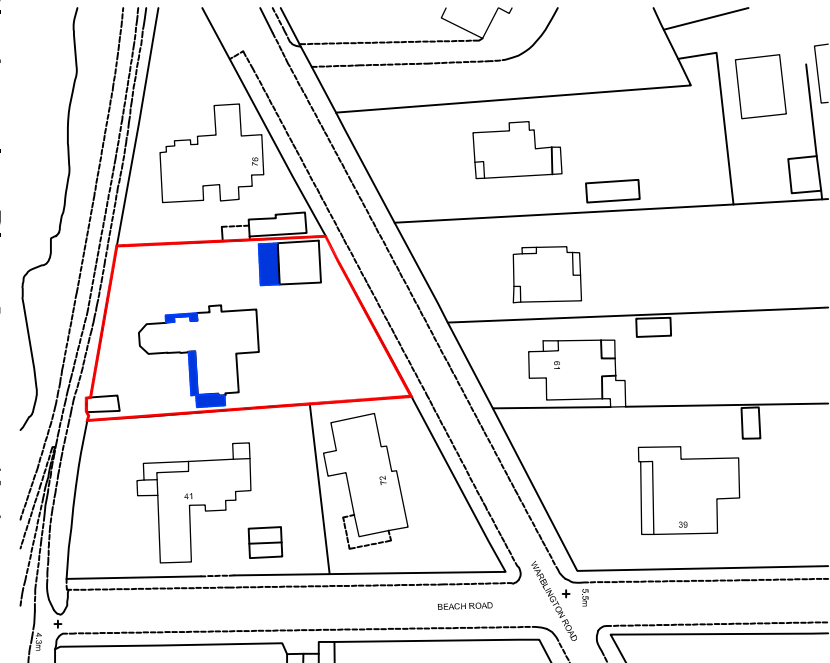

Site Location Plan @ 1:1250 (A1)
Ordnance Survey (© Crown Copyright 2013. All rights reserved. Licence number 100020449)

REV	DATE	AMENDMENT	DRAWN


hd
architects
www.hdarchitects.co.uk
mailto:hdarchitects.co.uk

CLIENT
Mrs P Gledhill


PROJECT
17 Westington Road
Hemsworth
PO10 7HH

DRAWING
Site Block Plan, Location Plan,
Existing Plans and Elevations.

DATE	February 2014	DRAWN	SR
DRAWING NUMBER	13194/01	REVISION	F

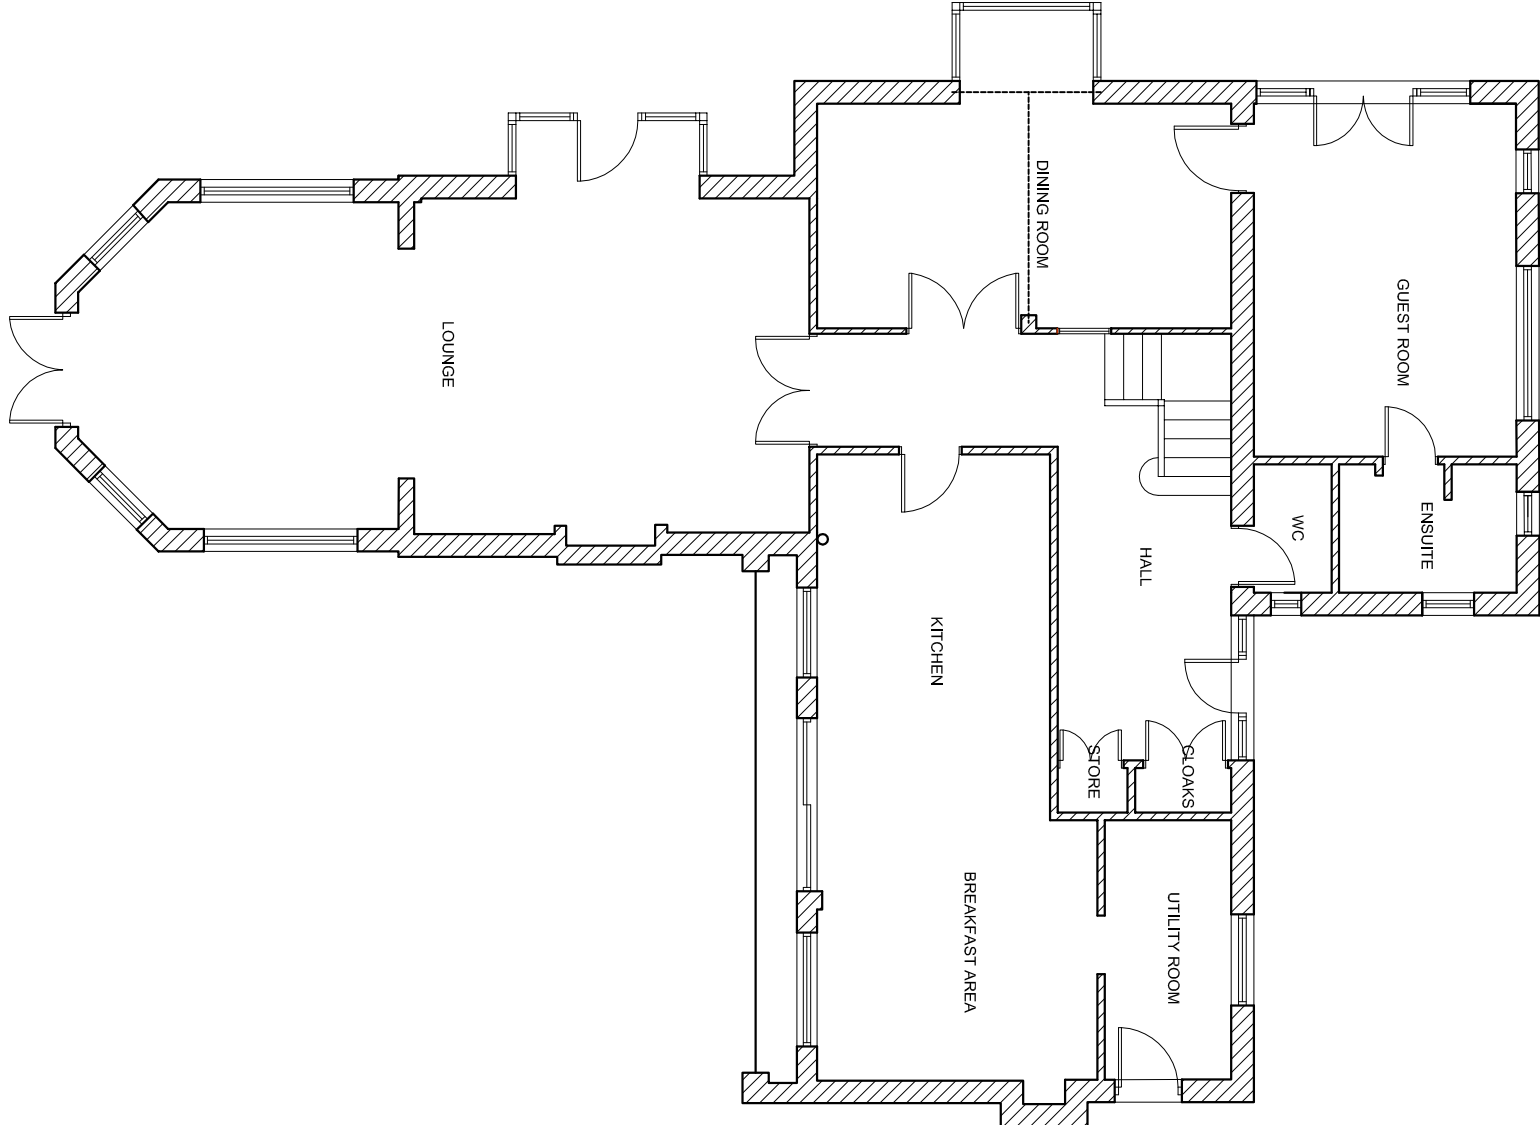

Ground Floor Plan - Existing @ 1:100 (A1)

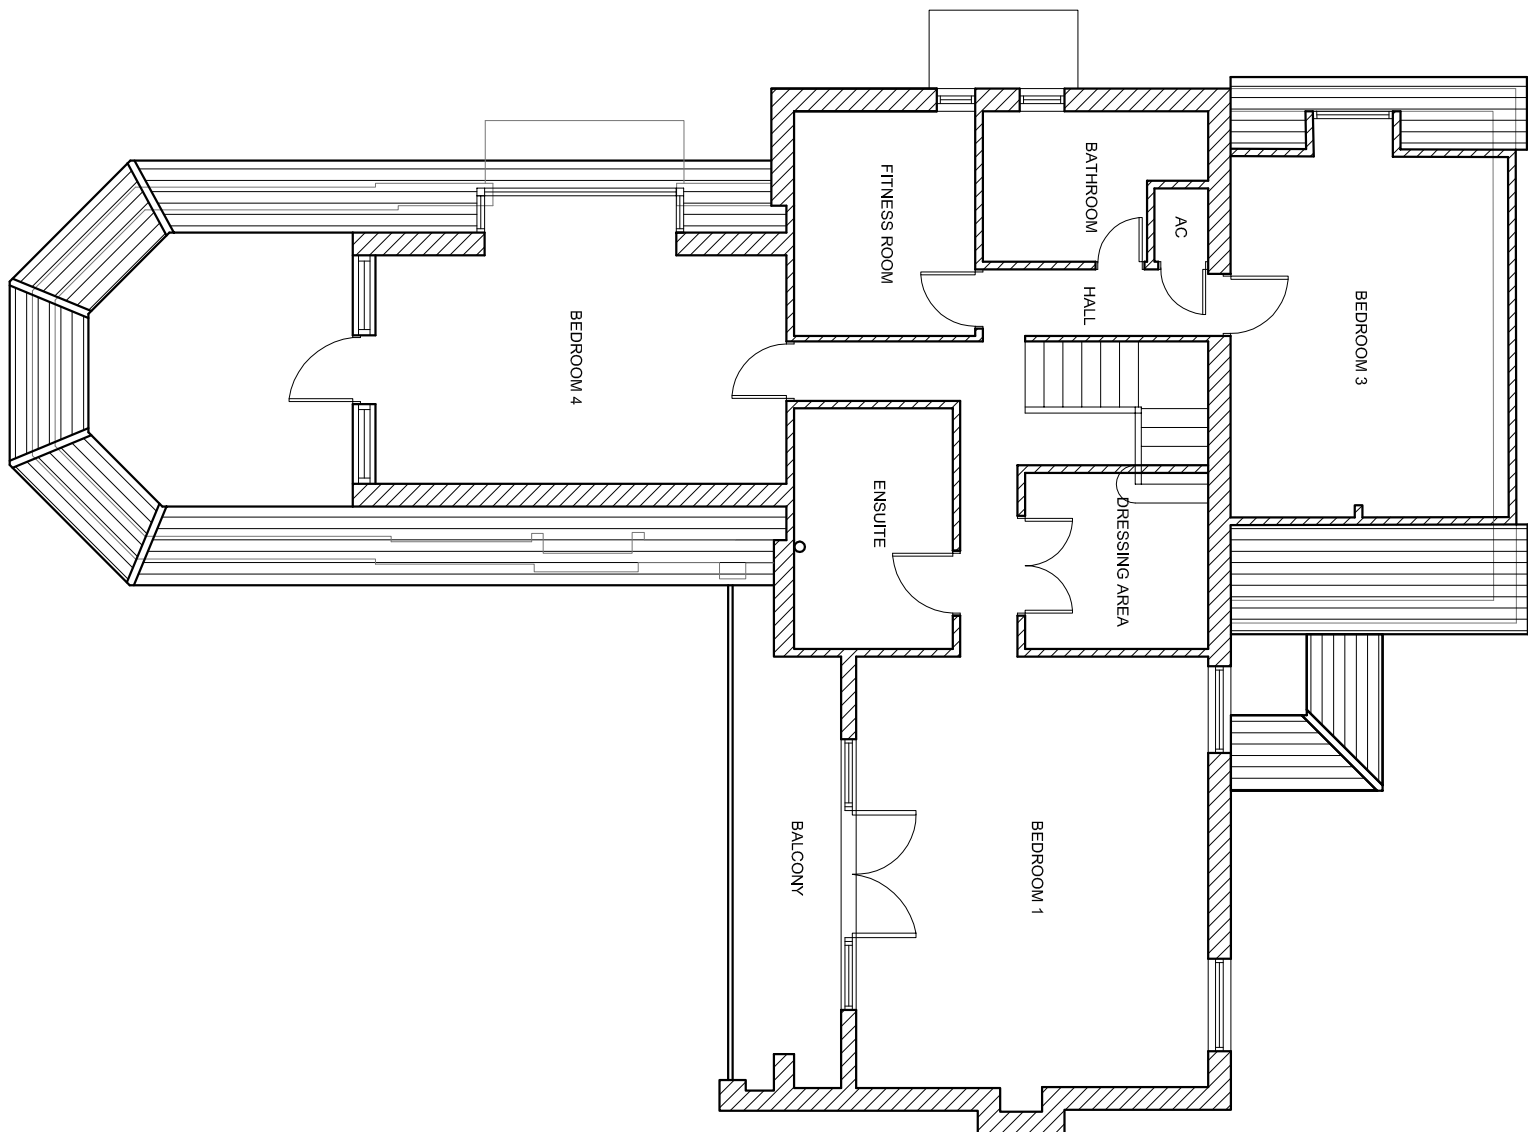

First Floor Plan - Existing @ 1:100 (A1)

