

LINEAR SCALE 1:100  
A2 @ 1:100

# EXISTING ELEVATIONS 1:100




This drawing is the copyright of ADP Architects Ltd. It may not be altered or reproduced in any form, or passed onto Third Parties without the written consent of ADP Architects Ltd.

## Drawing For Planning Purposes Only


All dimensions and details on this drawing are for planning purposes and should not be used for fabrication and erection purposes. DO NOT scale from this drawing, except for planning purposes, use figured dimensions if available. Any discrepancies should be highlighted without delay.

Note: This drawing has been produced with information from a topographical survey carried out by others. All information therefore derived from the survey drawing is assumed to be accurate and ADP Architects Ltd cannot be held accountable for any discrepancies discovered on site.


IF IN DOUBT ASK FOR CONFIRMATION.

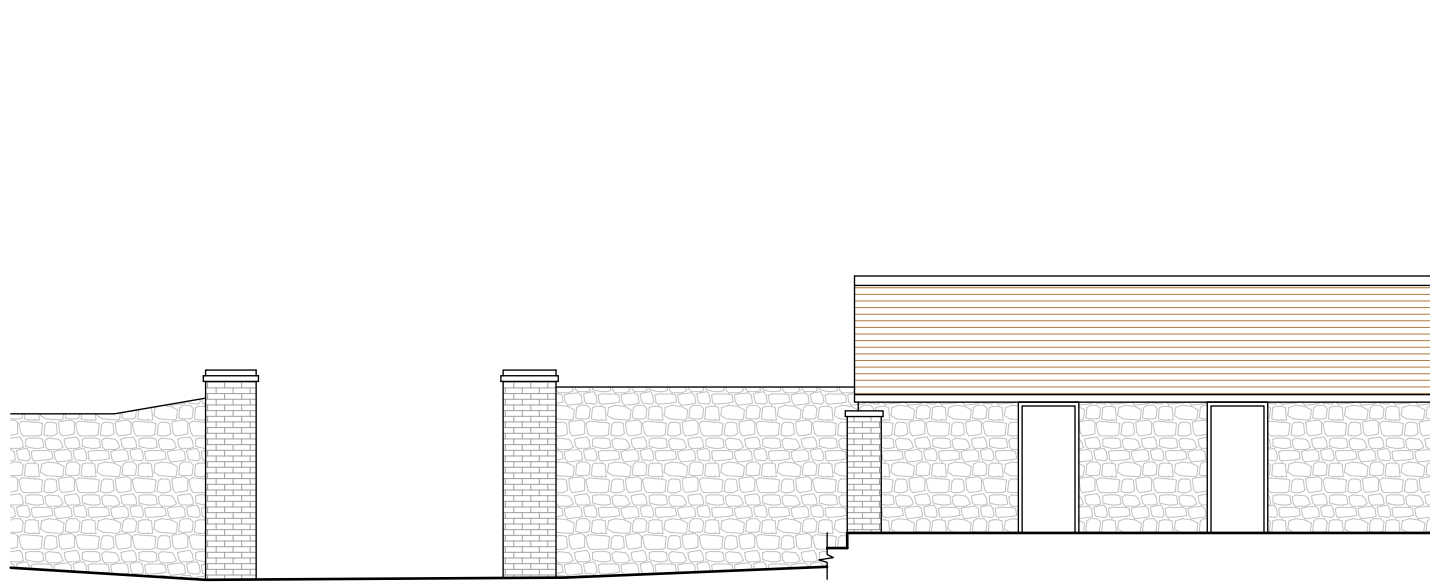


South Elevation

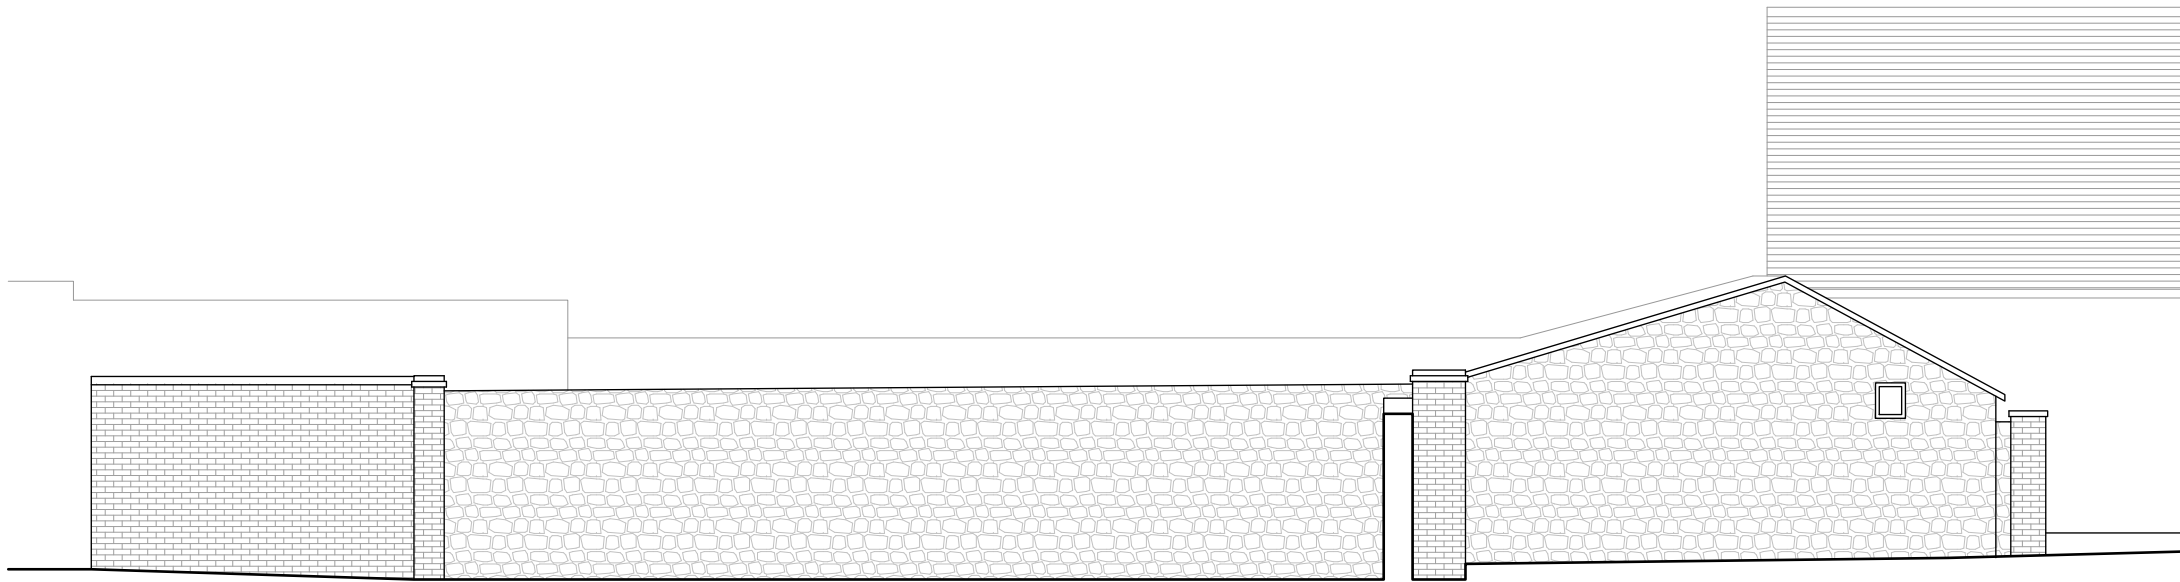

West Elevation

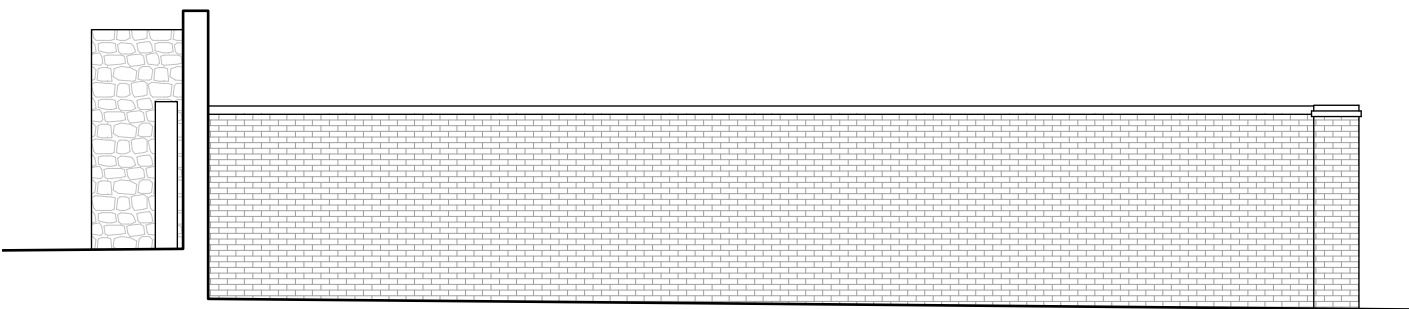

North Elevation

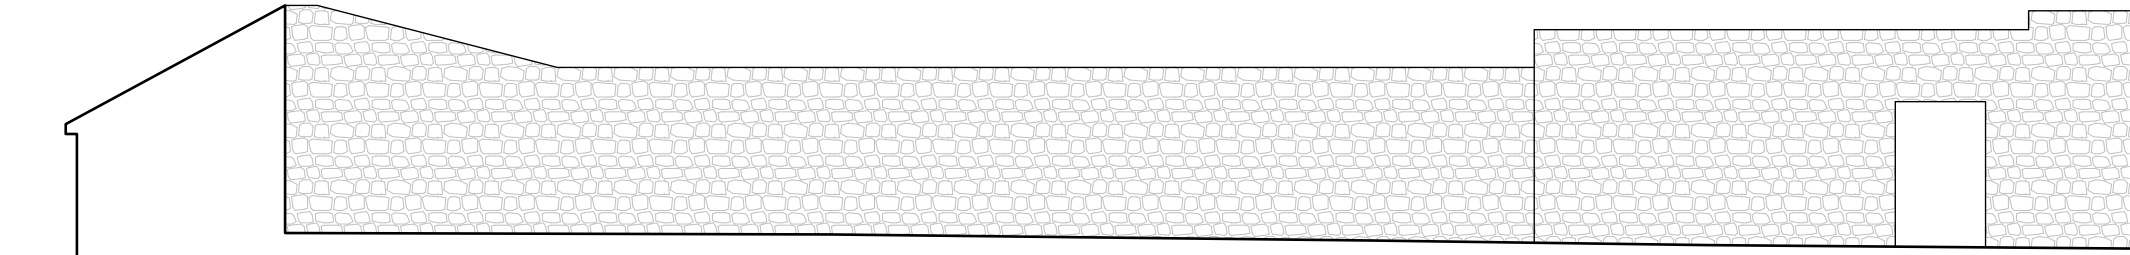

East Elevation

|      |          |          |       |
|------|----------|----------|-------|
| A    | 19.08.19 | Planning | Issue |
| rev: | date:    | note:    |       |

Tel: 0845 365 1475  
Email: [mail@adp-uk.co.uk](mailto:mail@adp-uk.co.uk)  
[www.adparchitects.co.uk](http://www.adparchitects.co.uk)  
Richmond Court, 94 Botley Road, Park Gate, Southampton, SO31 1BA

project name/address:  
Proposed Classic Car Garage  
Manor House  
Manor Road  
Hayling Island

client:  
Mrs J Gladdis  
drawing title:  
Existing Elevations

|                     |                 |           |
|---------------------|-----------------|-----------|
| job number:         | drawing number: | revision: |
| 1864                | 03              | A         |
| drawing scale/size: | date:           | drawn:    |
| 1:100 (A2)          | Aug 19          |           |