



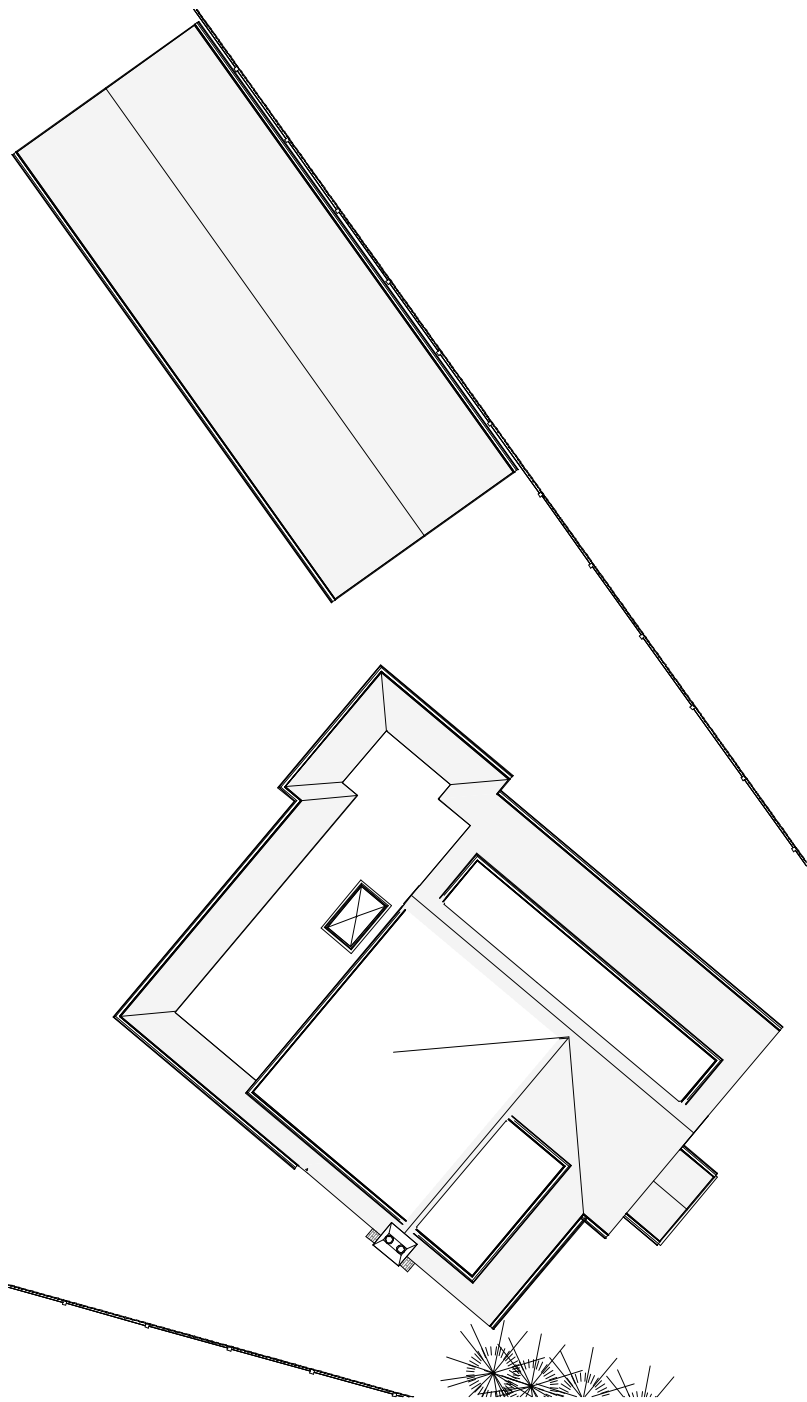

3 Roof Plan
1 : 200

Level Survey
The site is flat hence no level survey has been provided
Flood Risk
This site does not fall in a flood risk area
Tree Survey
This proposal has no impact on trees
Parking Provision
The property has three external parking spaces and 2 internal
Boundary Treatment
The boundaries are made up of a mixture of panel fences and 1.8m hedging no changes are proposed

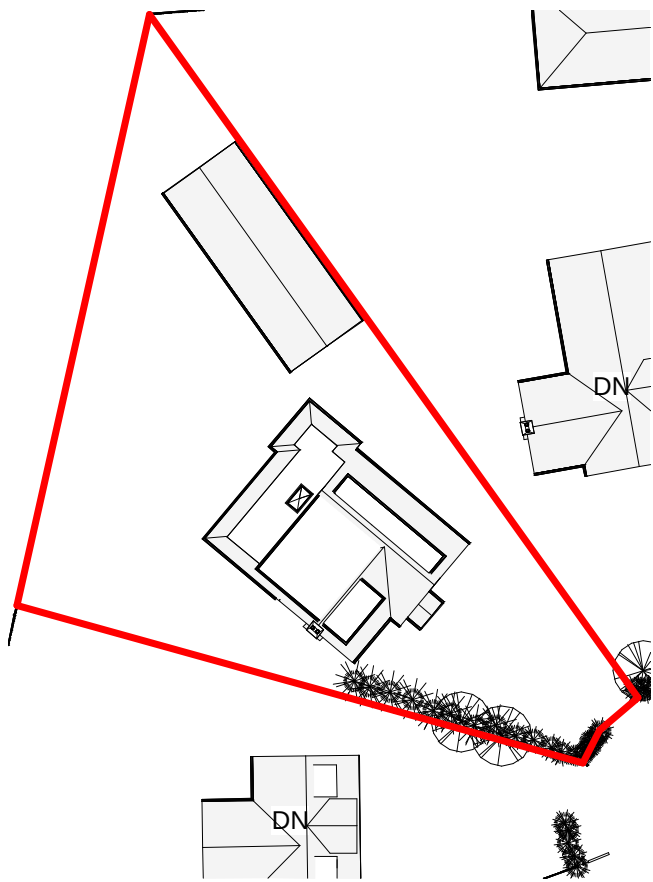

2 Site Plan
1 : 500



1 Location Plan
1 : 1250



This map was purchased from emapsite.com
and is subject to the following © Crown
copyright and database rights Ordnance Survey
0100031673

IJ Murray Associates

www.ijma.co.uk

No.	Description	Date

Mr & Mrs Page

6 Lime Grove HI

Proposed Location and Site Plans

Project number	Project Number	A111 PA
Date	Issue Date	
Drawn by	Author	
Checked by	Checker	Scale
		As indicated