



This drawing may be scaled with reference to the scale bar for planning application purposes only. Do not scale for any other purpose, use only annotated dimensions. All dimensions are to be checked by parties using the drawing, and any errors or omissions are to be reported to James Potter Associates Ltd.

Rev.	Date	Note	Author	Checked
-	dd/mm/yy	Note	XXX	XXX

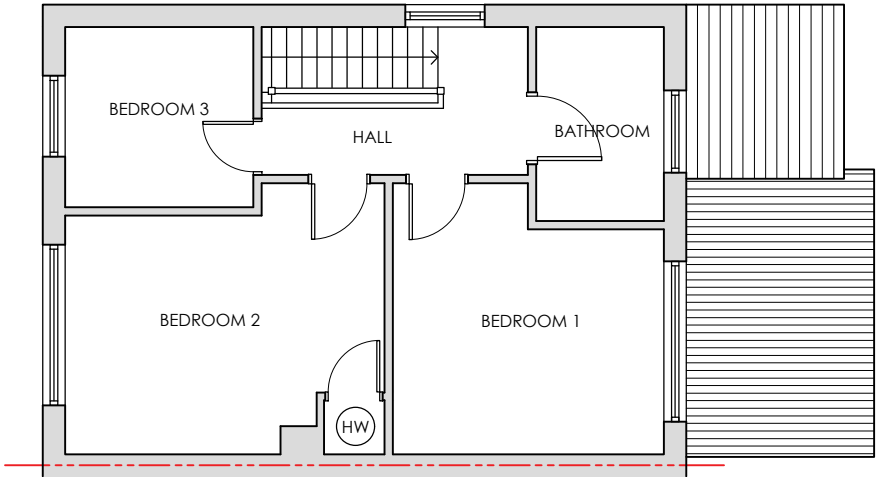



EXISTING FIRST FLOOR PLAN

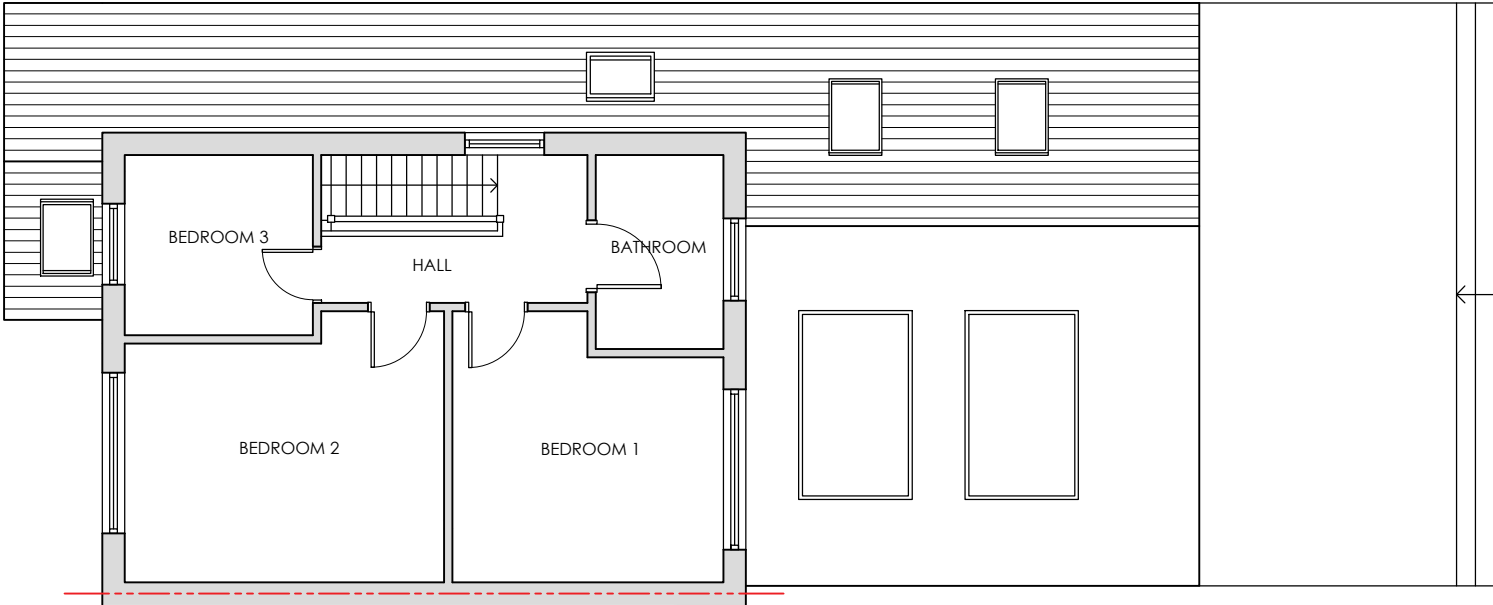

PROPOSED FIRST FLOOR PLAN

KEY

Existing walls / partitions

 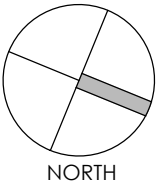

Project	REAR & SIDE EXTENSION, INTERNAL ALTERATIONS 22 BELMONT GROVE, HAVANT PO9 3PU					Drawing	FIRST FLOOR PLANS			
						Job-Dwg Number	20014-PL-003		Rev.	-
Client	MR & MRS BARTON					JPA JAMES POTTER ASSOCIATES www.jpa.design JPA - PORTSMOUTH 117 Highland Road, Southsea, Portsmouth, PO4 9DD t. +44(0)2394 002 897				
Status	PLANNING									
Scale	1:100		Sheet Size A3							
Author	RB	Checked	RH	Date	24/02/2020					