


PROPOSED REAR EXTENSION AND LOFT CONVERSION WITH DORMERS

19 CHESTNUT AVE, BEDHAMPTON, PO93QR Scale 1:100 @ A3 2 1 2 3 4 5


PROPOSED ELEVATIONS.




FRONT ELEVATION

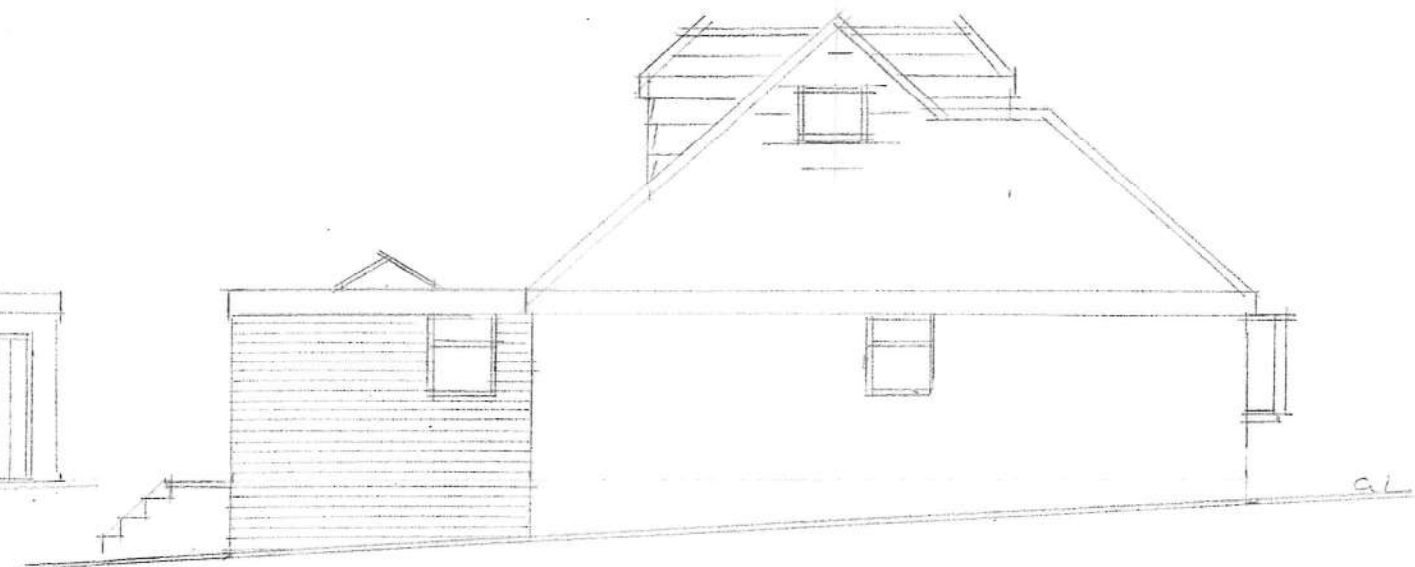

SIDE ELEVATION

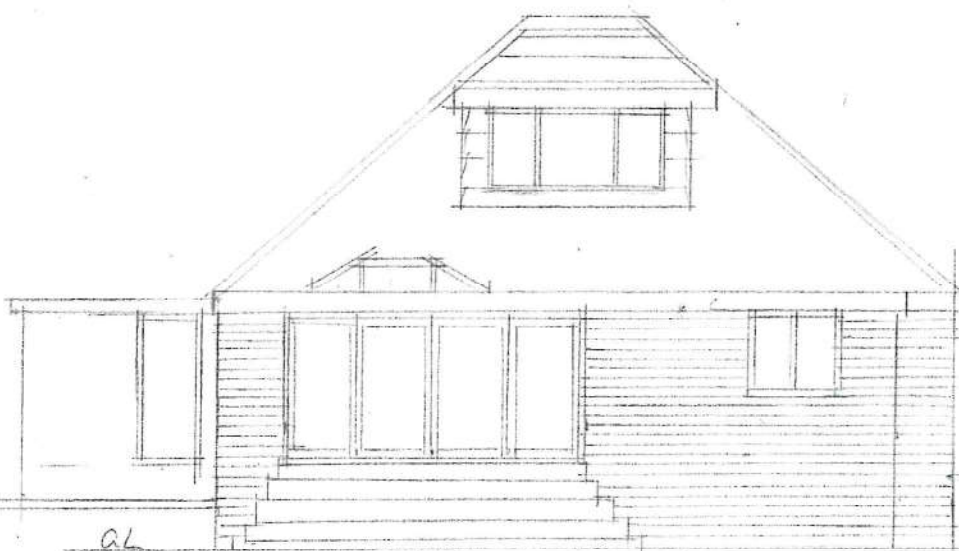

REAR ELEVATION

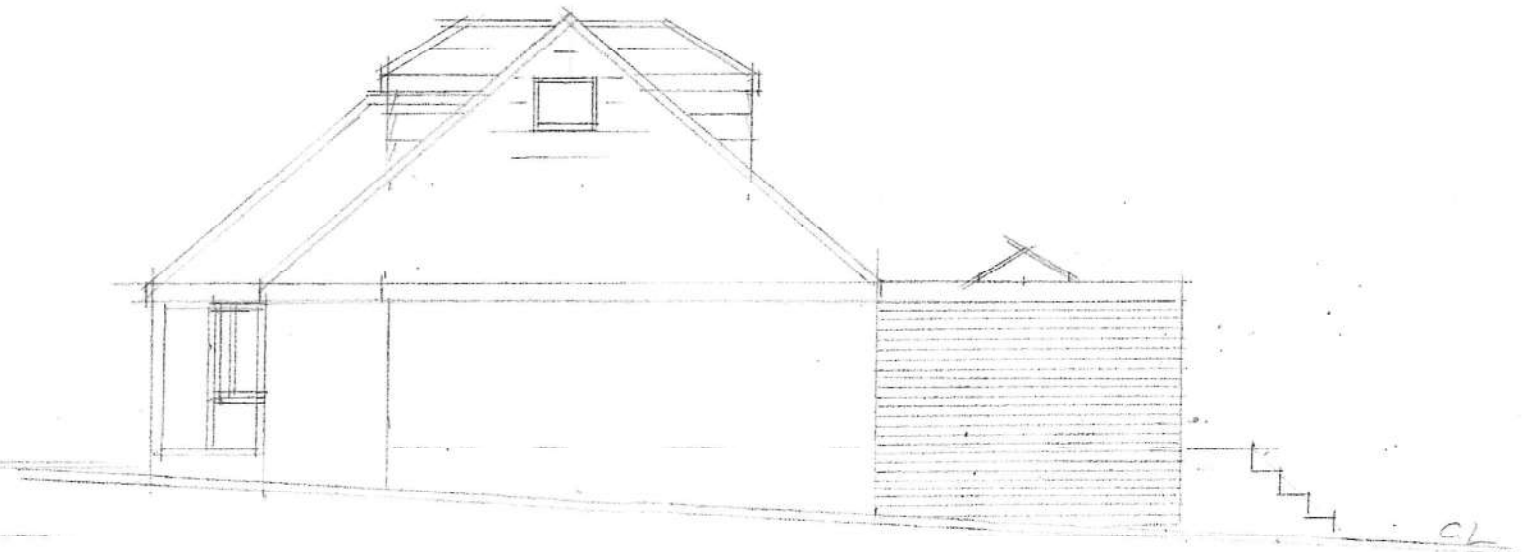

SIDE ELEVATION