

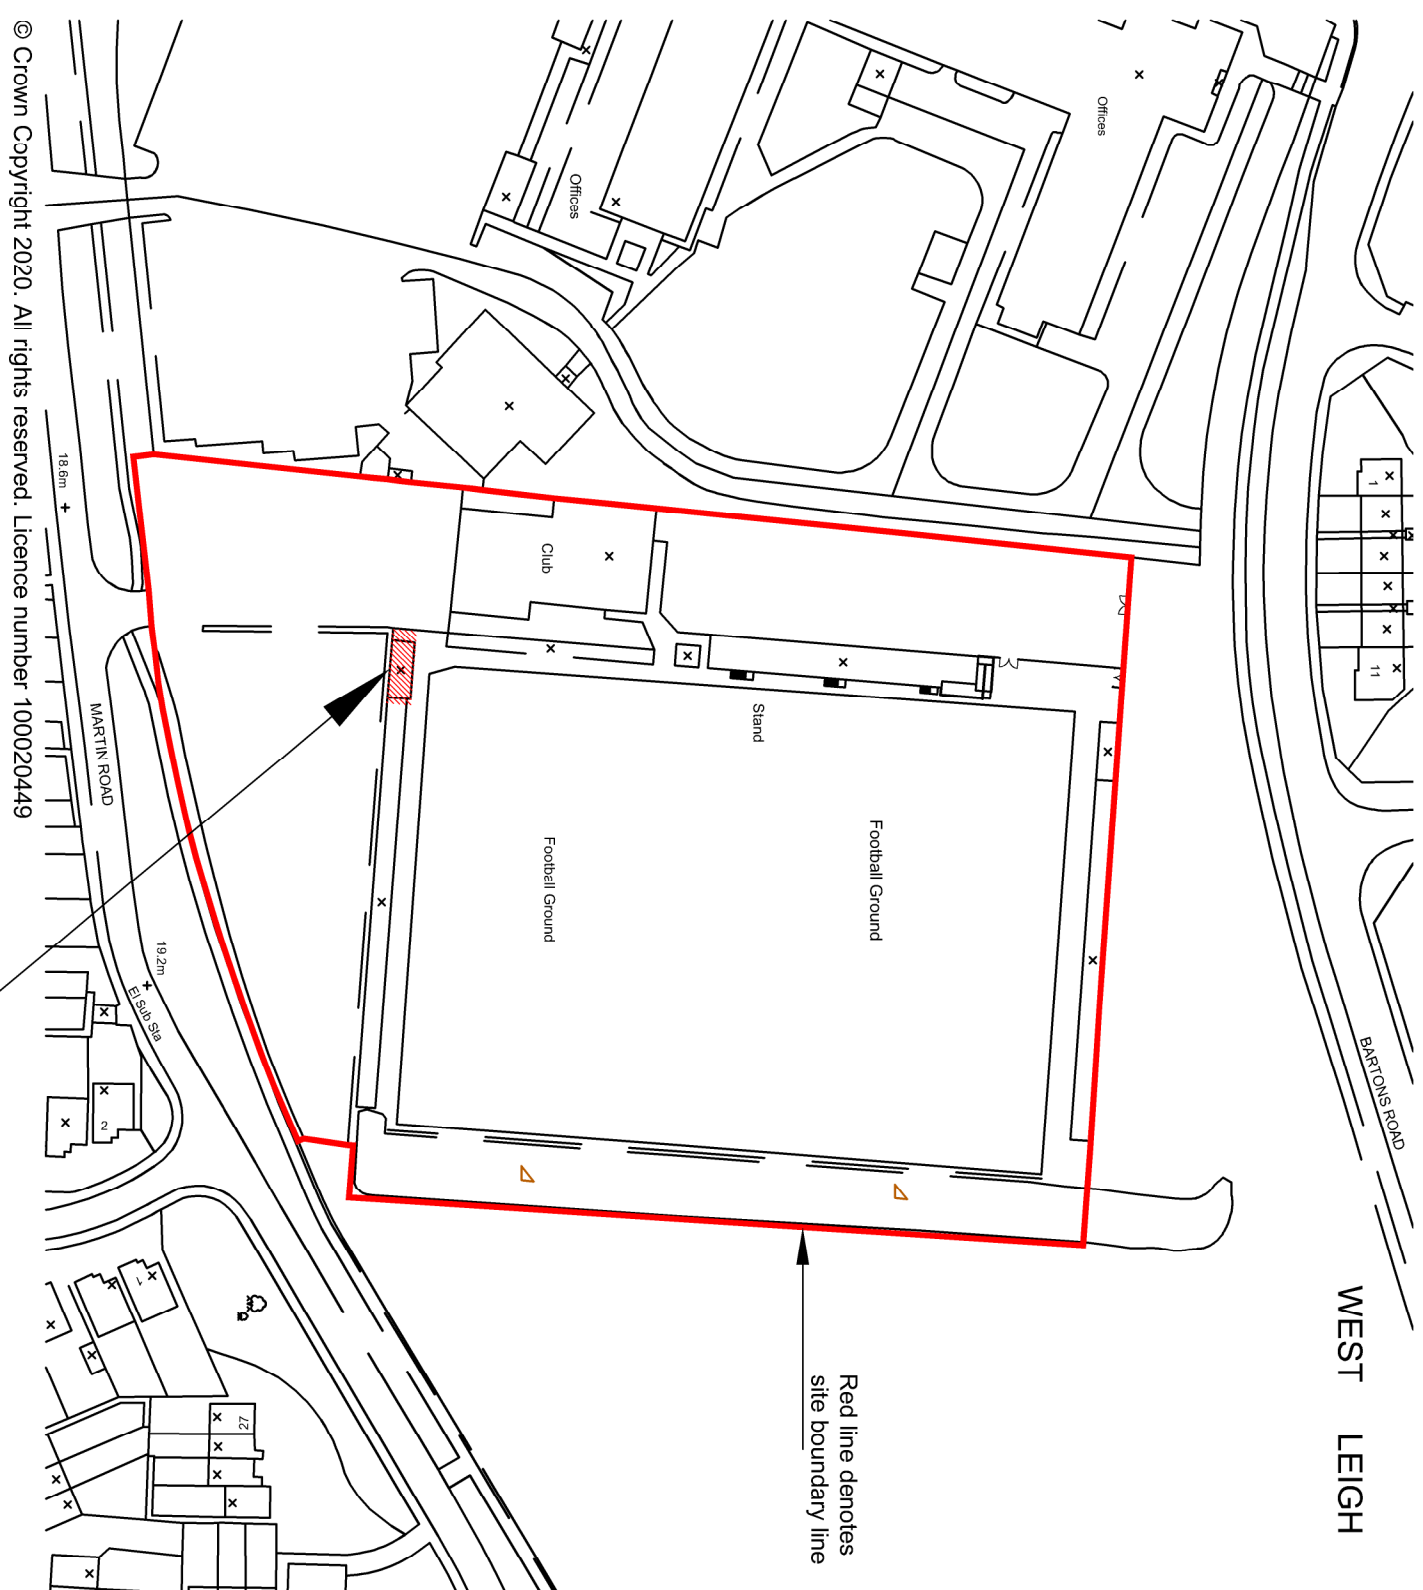
 


Location Plan
Scale 1:1250

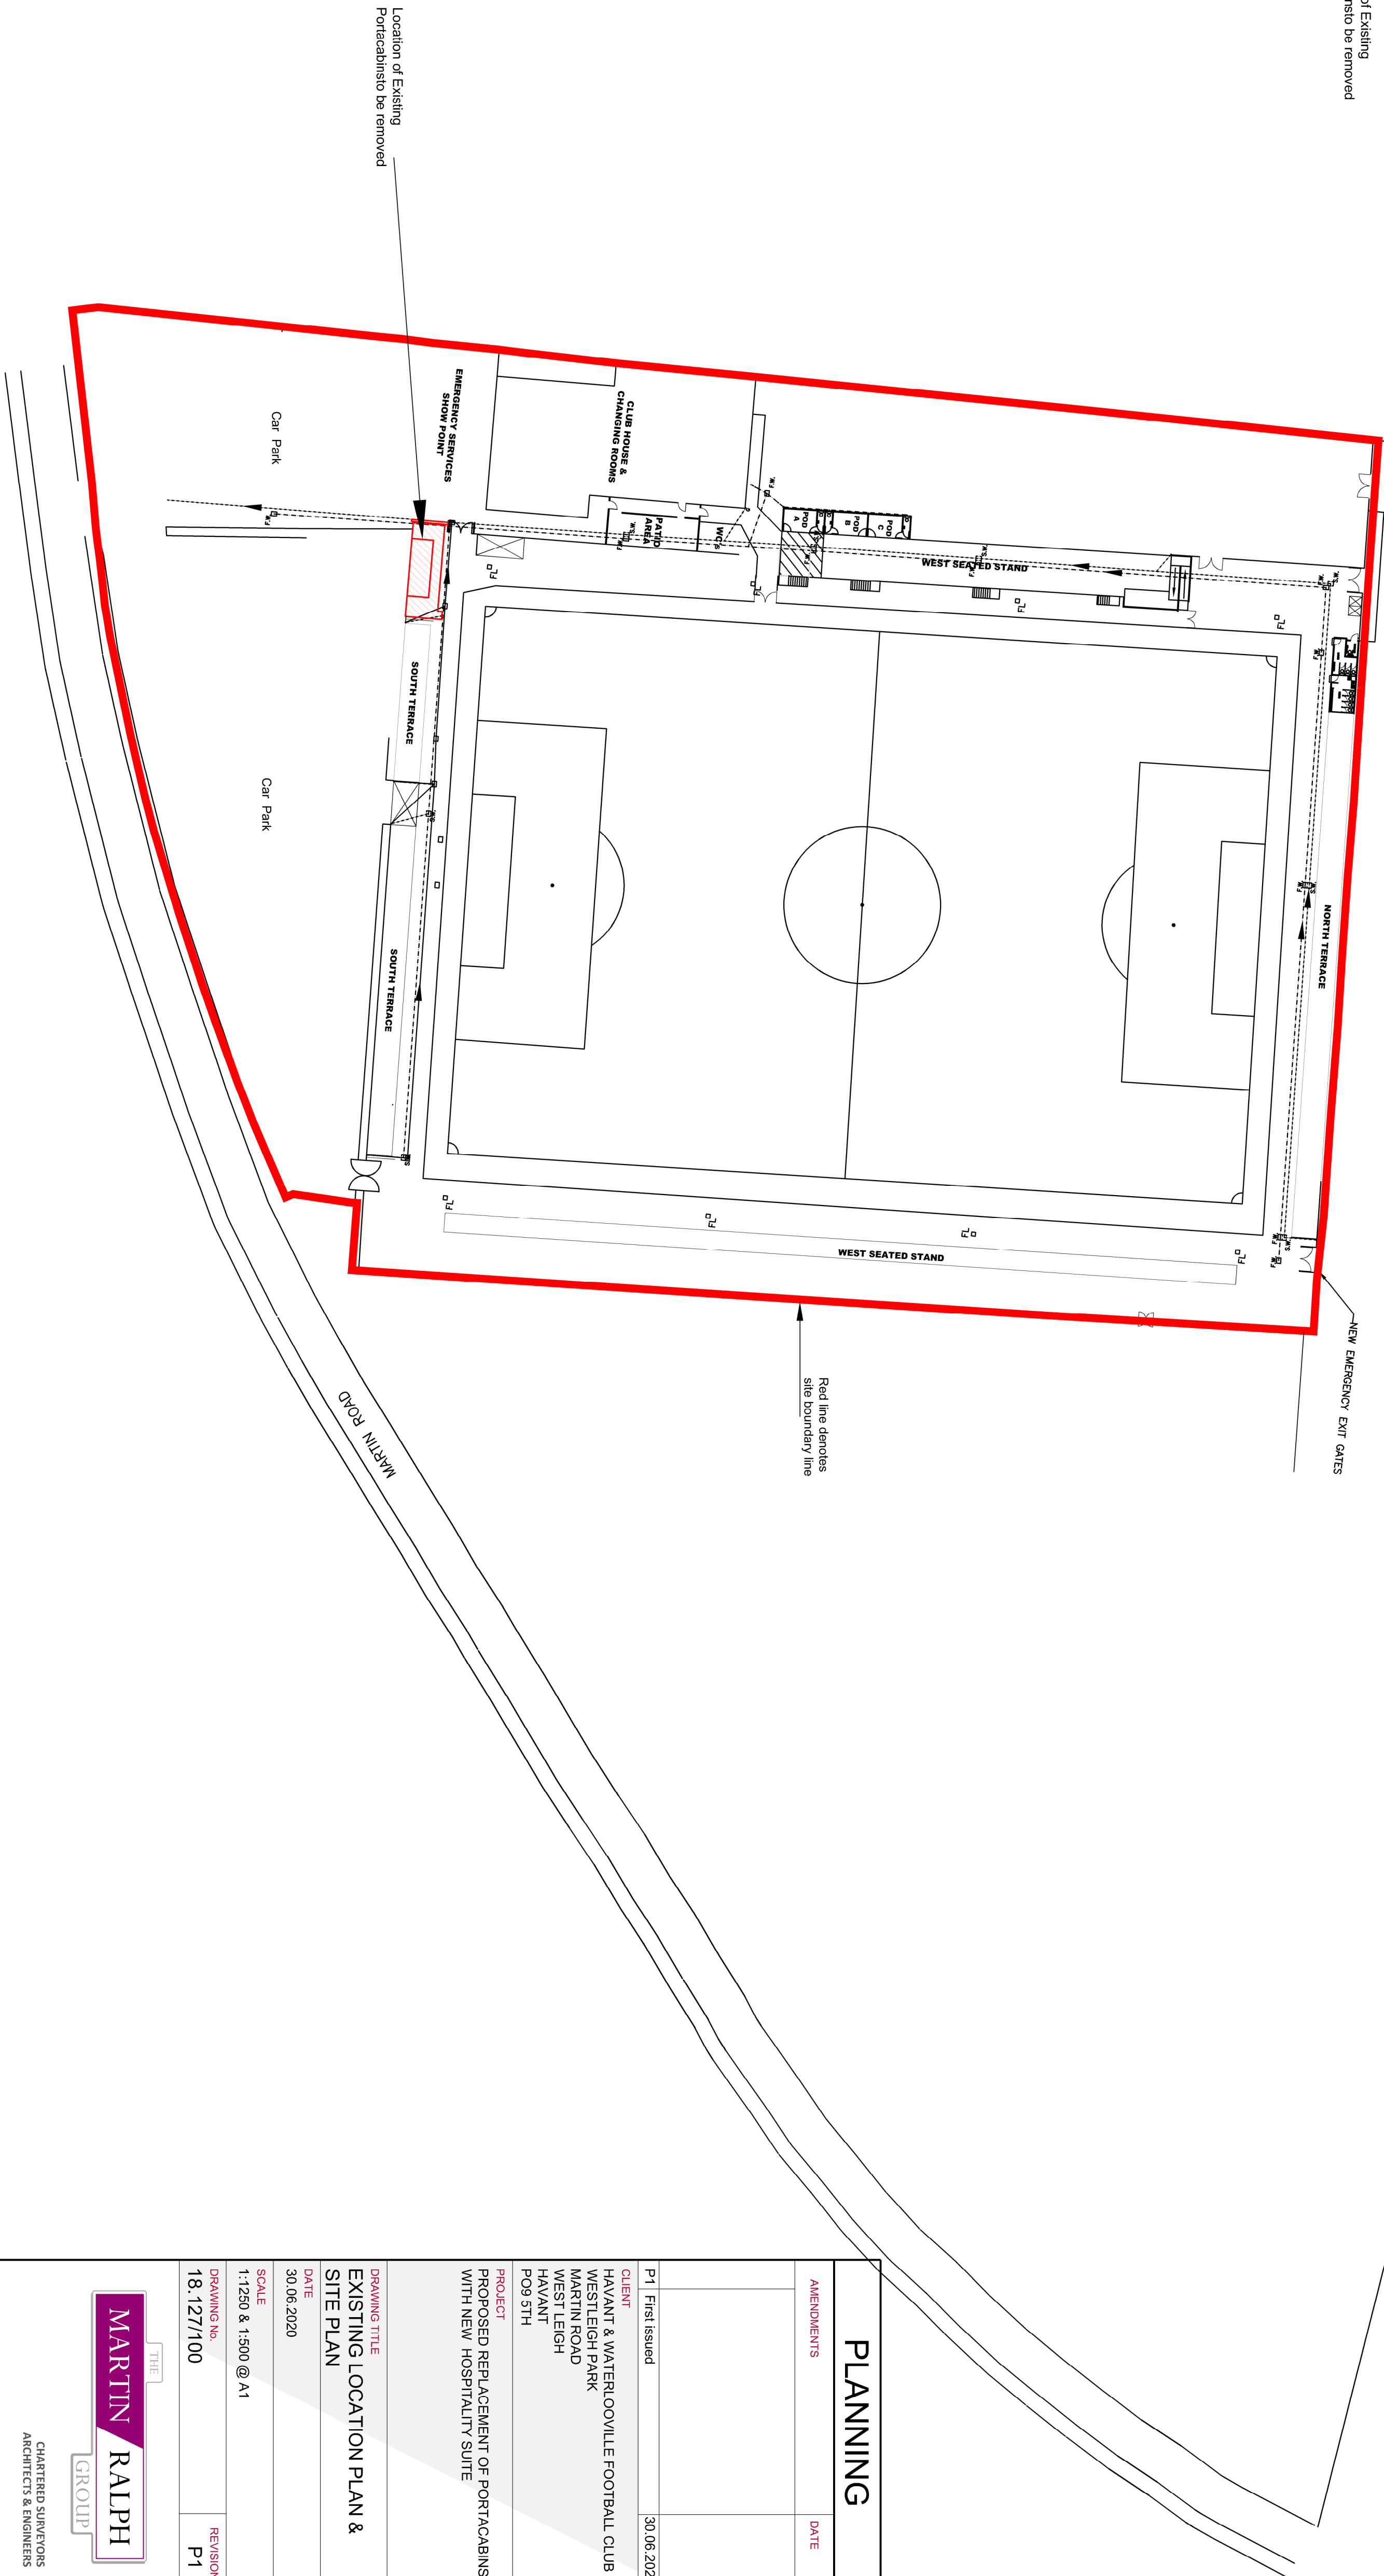

Existing Site Plan
Scale 1:500

 

NOTES:

All dimensions to be checked on site and any discrepancy notified to The Martin Ralph Group. Written dimensions are to be used in preference to scaled dimensions.

This drawing is the property of The Martin Ralph Group and must not be reproduced, in part or whole, or deviated from, without their permission.

It is essential that prior to commencement and during construction works, the contractor reviews the drawings and specification and take preference over the typical drawings. Any discrepancies are to be brought to the immediate attention of The Martin Ralph Group.

For both pricing and construction purposes Structural, Mechanical, Electrical, and Services drawings are to be used in preference to the architectural drawings. It is the responsibility of the contractor to ensure that all drawings are in accordance with the latest industry standard features or their concerns.

PLANNING

AMENDMENTS	DATE
P1 First issued	30.06.2020
CLIENT HAVANT & WATERLOOVILLE FOOTBALL CLUB WESTLEIGH PARK WATSON ROAD WEST LEIGH HANTS PO8 5TH	
PROJECT PROPOSED REPLACEMENT OF PORTACABINS WITH NEW HOSPITALITY SUITE	
DRAWING TITLE EXISTING LOCATION PLAN & SITE PLAN	
DATE 30.06.2020	
SCALE 1:1250 & 1:500 @ A1	
DRAWING No 18.127/100	REVISION P1

MARTIN RALPH GROUP

CHARTERED SURVEYORS
ARCHITECTS & ENGINEERS

11 Dragon House
Hilsea Court
Waterloo Business Park
Petersborough
Hampshire
PE9 7AP

www.martinralph.co.uk
info@martinralph.co.uk
T. 023 9225 7711
F. 023 9225 7712