




Proposed North Elevation

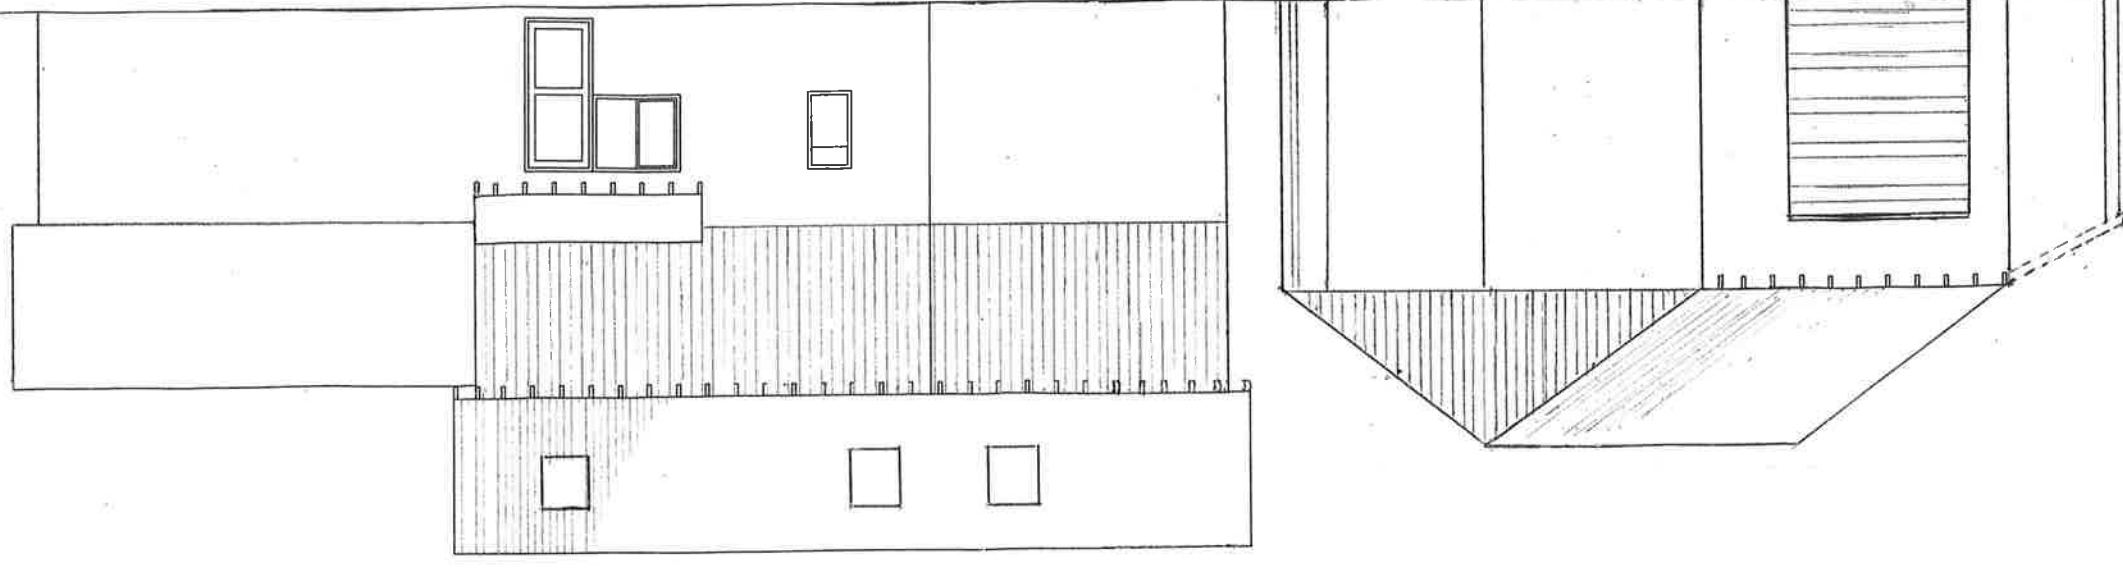


Proposed South Elevation

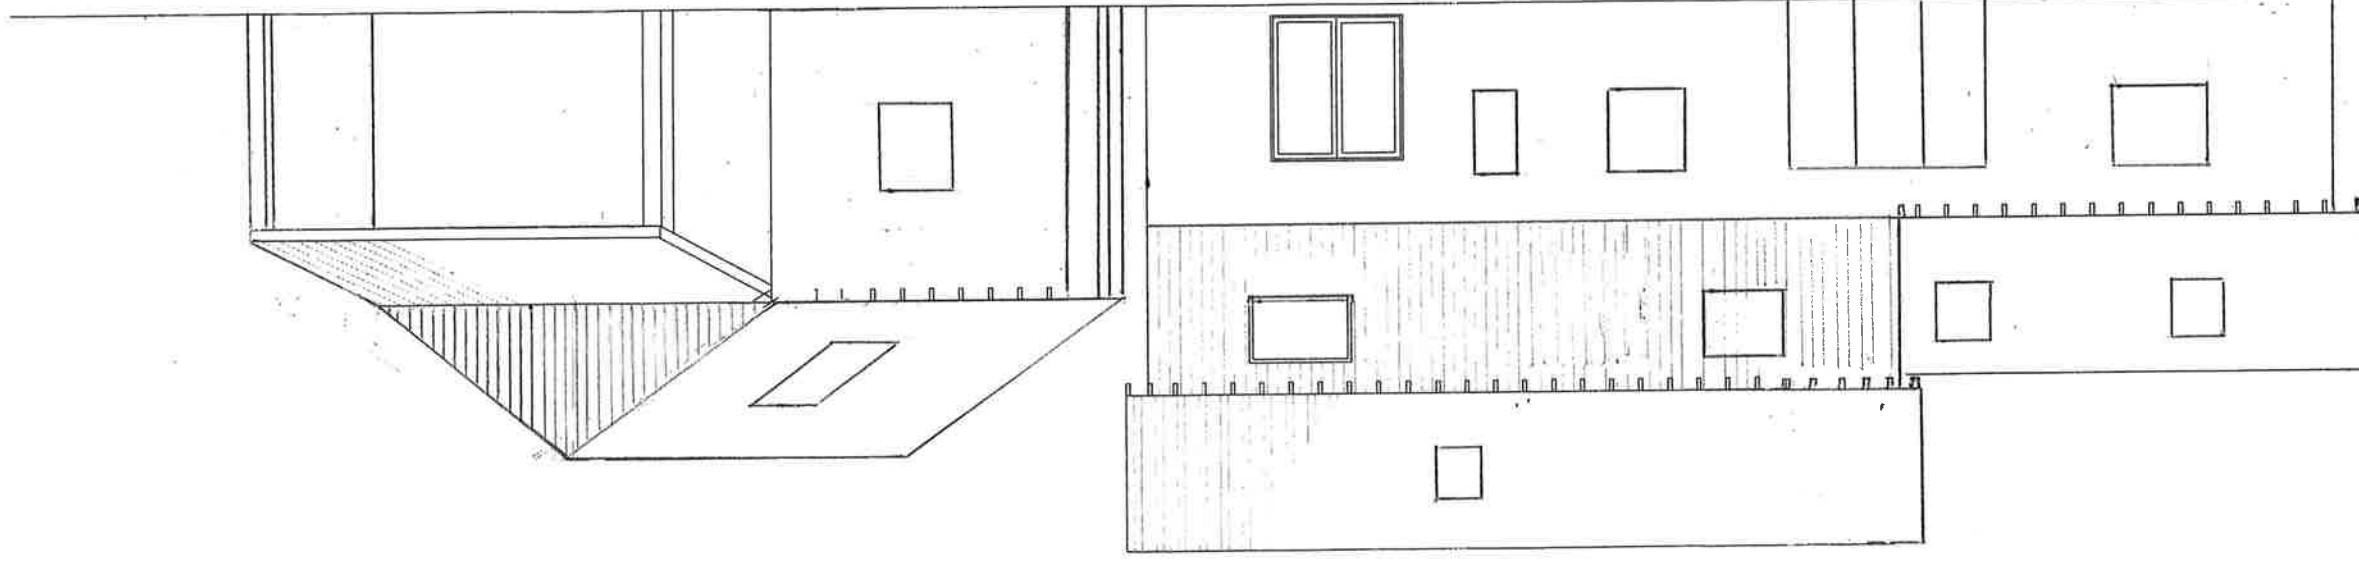

Proposed West Elevation

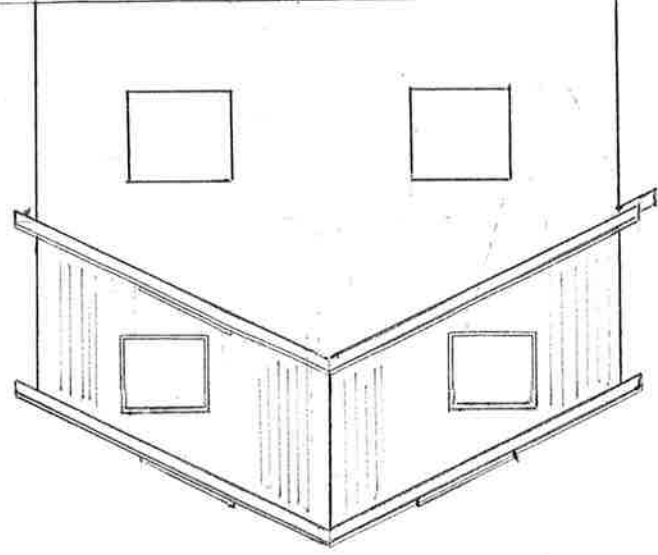

Proposed East Elevation

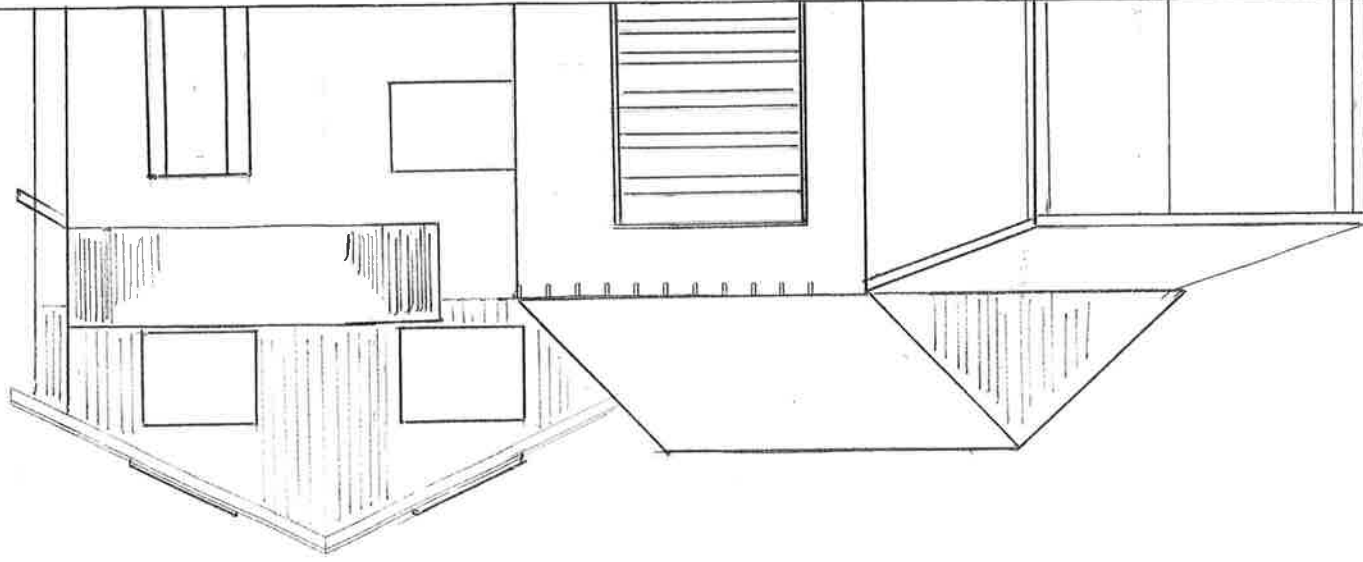

Applicant: Mr Nicholas Address: Langstone Dairy Farm 32 Langstone Road Havant PO9 1RF		Scale: 1:50 @ A1 Date: 26/05/2020		Title: Proposed Elevations	
Project: Multiple alterations				Revision date: Revision: Plan No: PLA003	



