


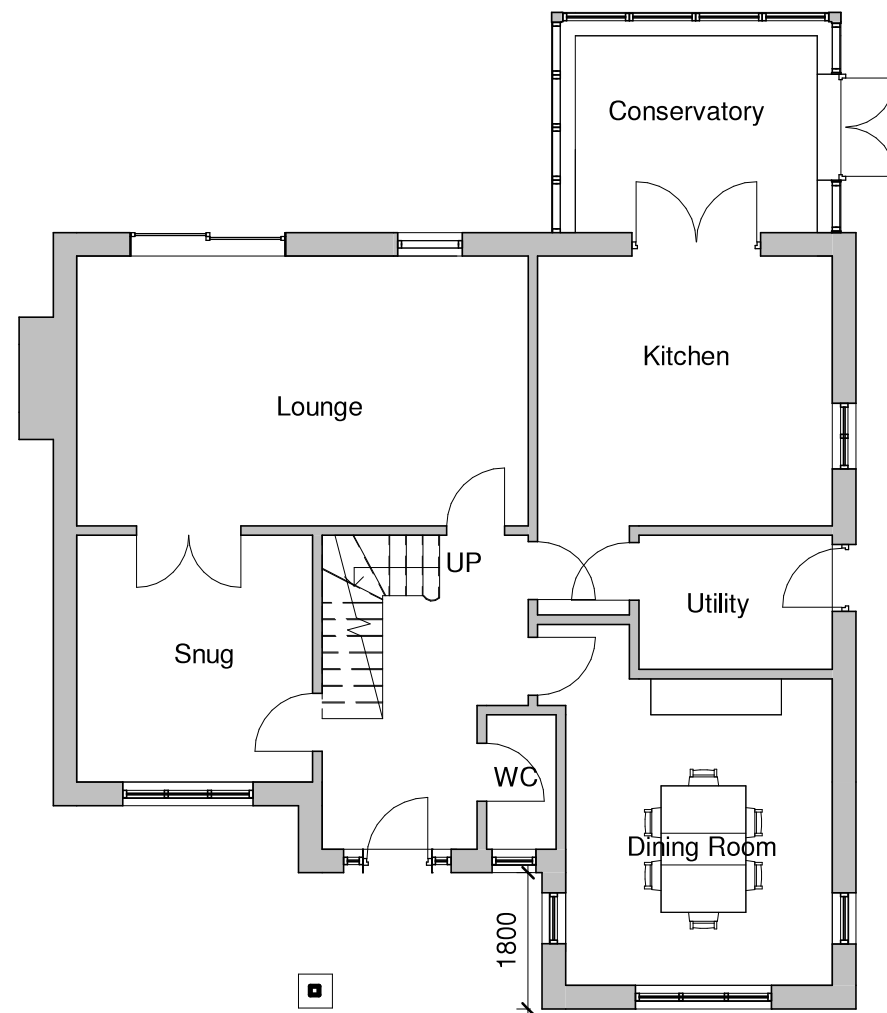
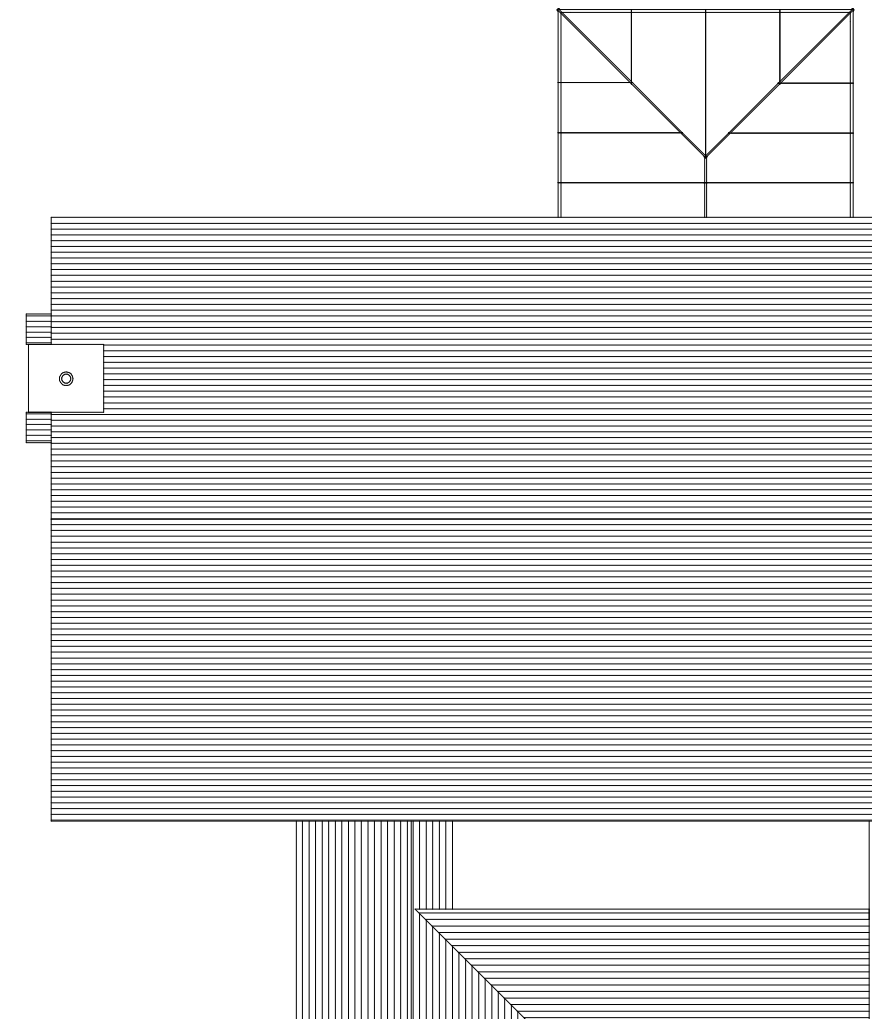


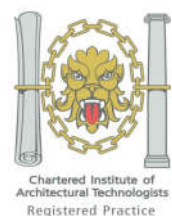

**Proposed Ground Floor**  
1 : 100

 

**Proposed Roof Plan**  
1 : 100

 

Tel: 0800 6127 664  
[www.yourhomeplans.co.uk](http://www.yourhomeplans.co.uk)

**Your Home Plans**



These drawings are for approval purposes. Materials and products should not be ordered based on scaling from drawings as errors may occur along existing building lines. All measurements and supporting elements are to be checked on site. Refer to Your Home Plans if any discrepancies are found.

Mr Challis  
1 Bathurst Close  
Hayling Island  
Hampshire  
PO11 0UA

## Proposed Floor Plans

|                |                    |               |
|----------------|--------------------|---------------|
| Project number | 1BAT-20            | <b>A104</b>   |
| Date           | 2nd September 2020 |               |
| Drawn by       | June Grinstead     |               |
| Checked by     | Checker            | Scale 1 : 100 |