




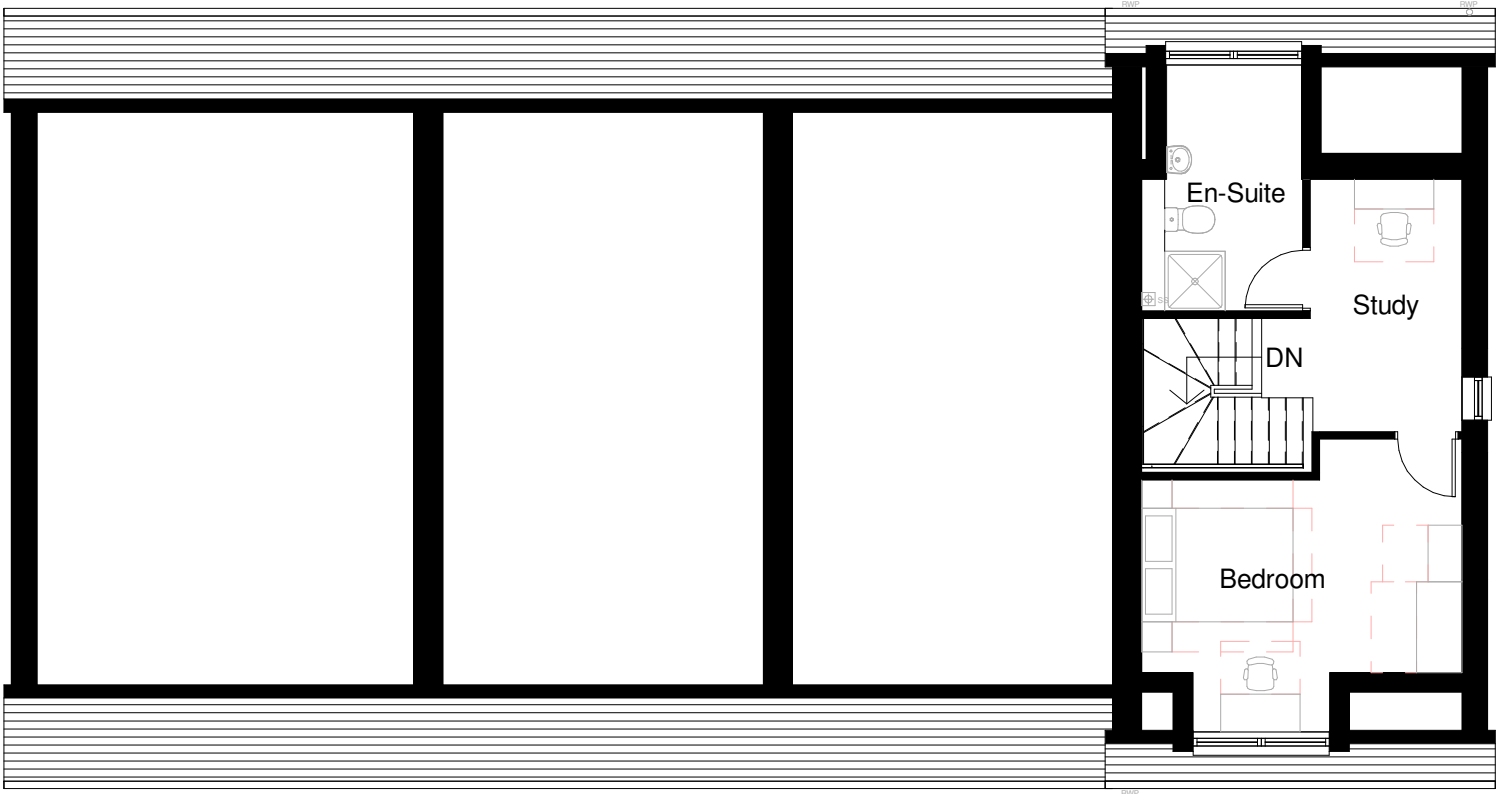

|                            |                                |        |      |        |      |
|----------------------------|--------------------------------|--------|------|--------|------|
| Client Approval            |                                |        |      |        |      |
| A - Approved               |                                |        |      |        |      |
| B - Approved with comments |                                |        |      |        |      |
| C - Do not use             |                                |        |      |        |      |
| Rev.                       | Revision Note/Purpose of Issue | Drw By | Date | Chk By | Date |

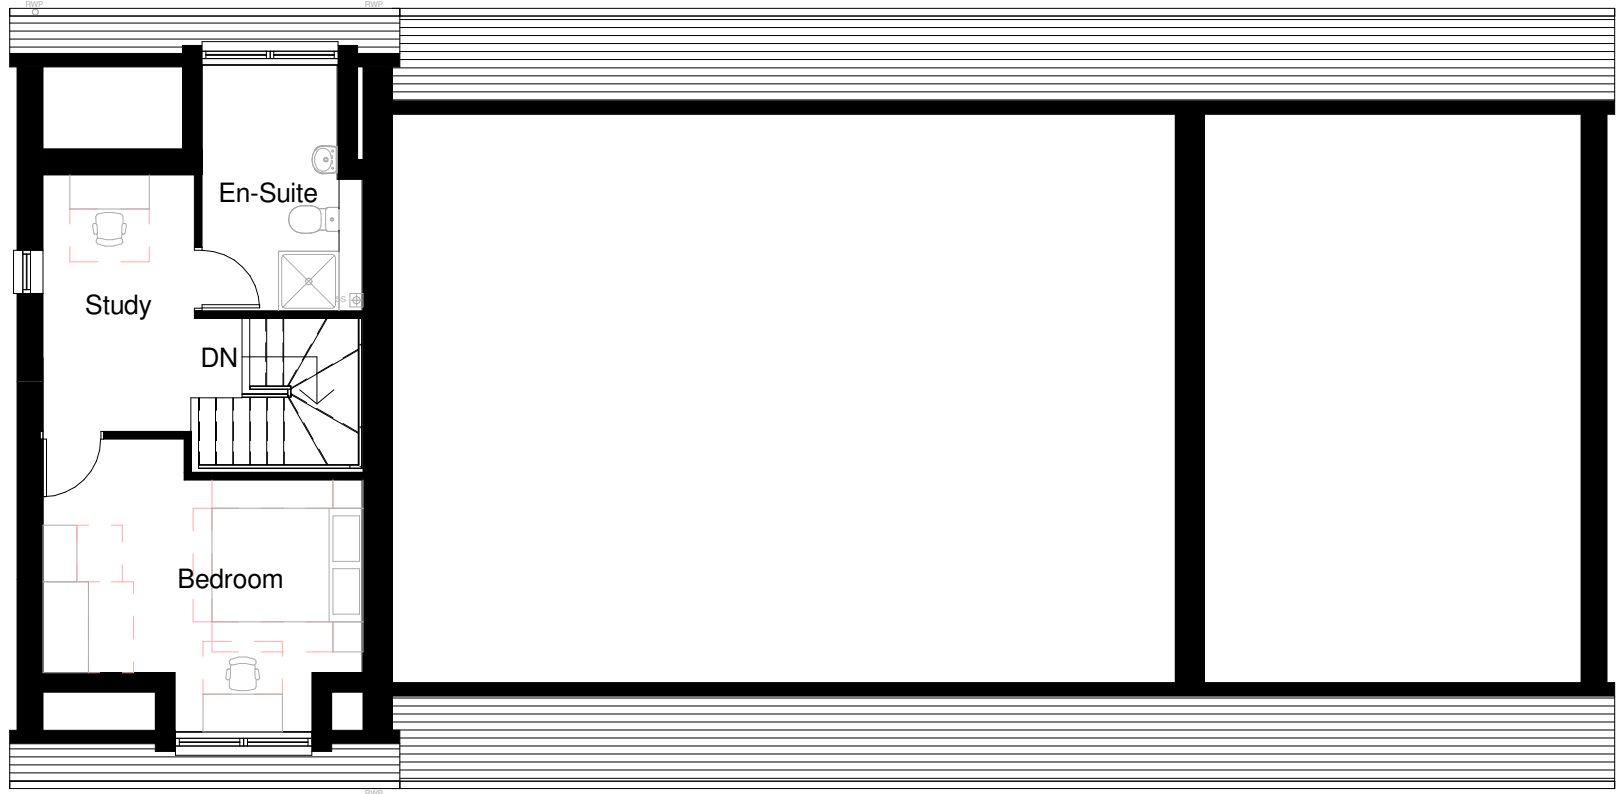


Second Floor

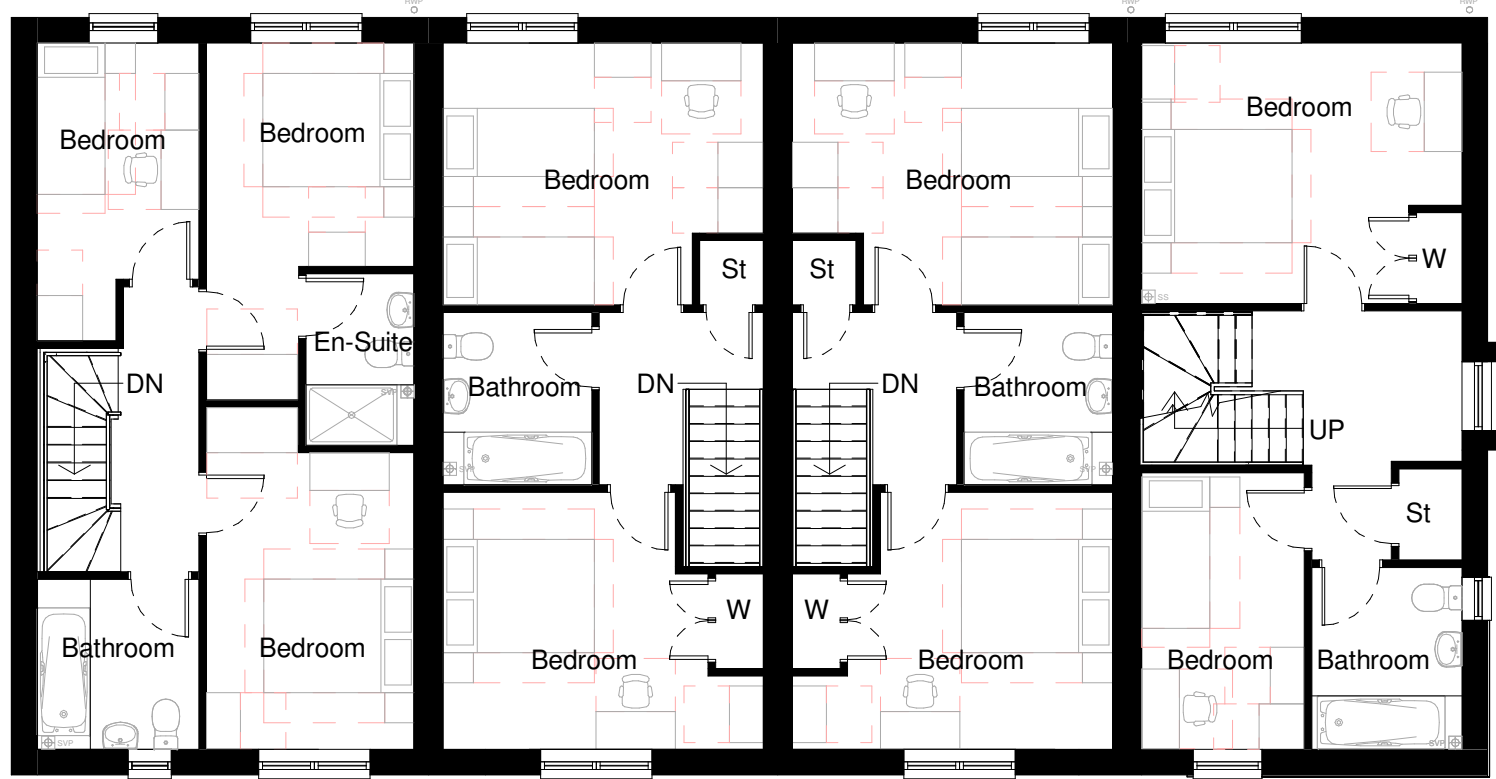

First Floor



Ground Floor

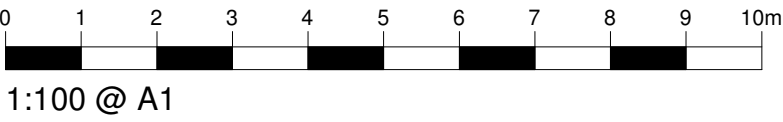

Re-Development  
Colt Industrial Estate  
Havant  
Drew Smith

Drawing Title

Plots 58 - 65  
Floor Plans

|                  |          |         |          |            |
|------------------|----------|---------|----------|------------|
| Drawn            | Date     | Checked | Date     | Scale @ A1 |
| TM               | 31/10/19 | JDM     | 31/10/19 | 1 : 100    |
| Job No.          | Pro.     | Org.    | Zone     | Level      |
| 18-197           | CIE      | MHA     | ZZ       | ZZ         |
| Purpose of Issue |          | Type    | Role     | No.        |
|                  |          | DR      | A        | 0114       |
|                  |          |         |          | A01        |

Ground Floor / Bicentennial Building  
Southern Gate | Chichester  
West Sussex | PO19 8EZ

T: 01243 774748  
E: admin@mharchitects.co.uk  
www.mharchitects.co.uk

Limited Company  
Registered in England No.1994233

mh

ARCHITECTS