


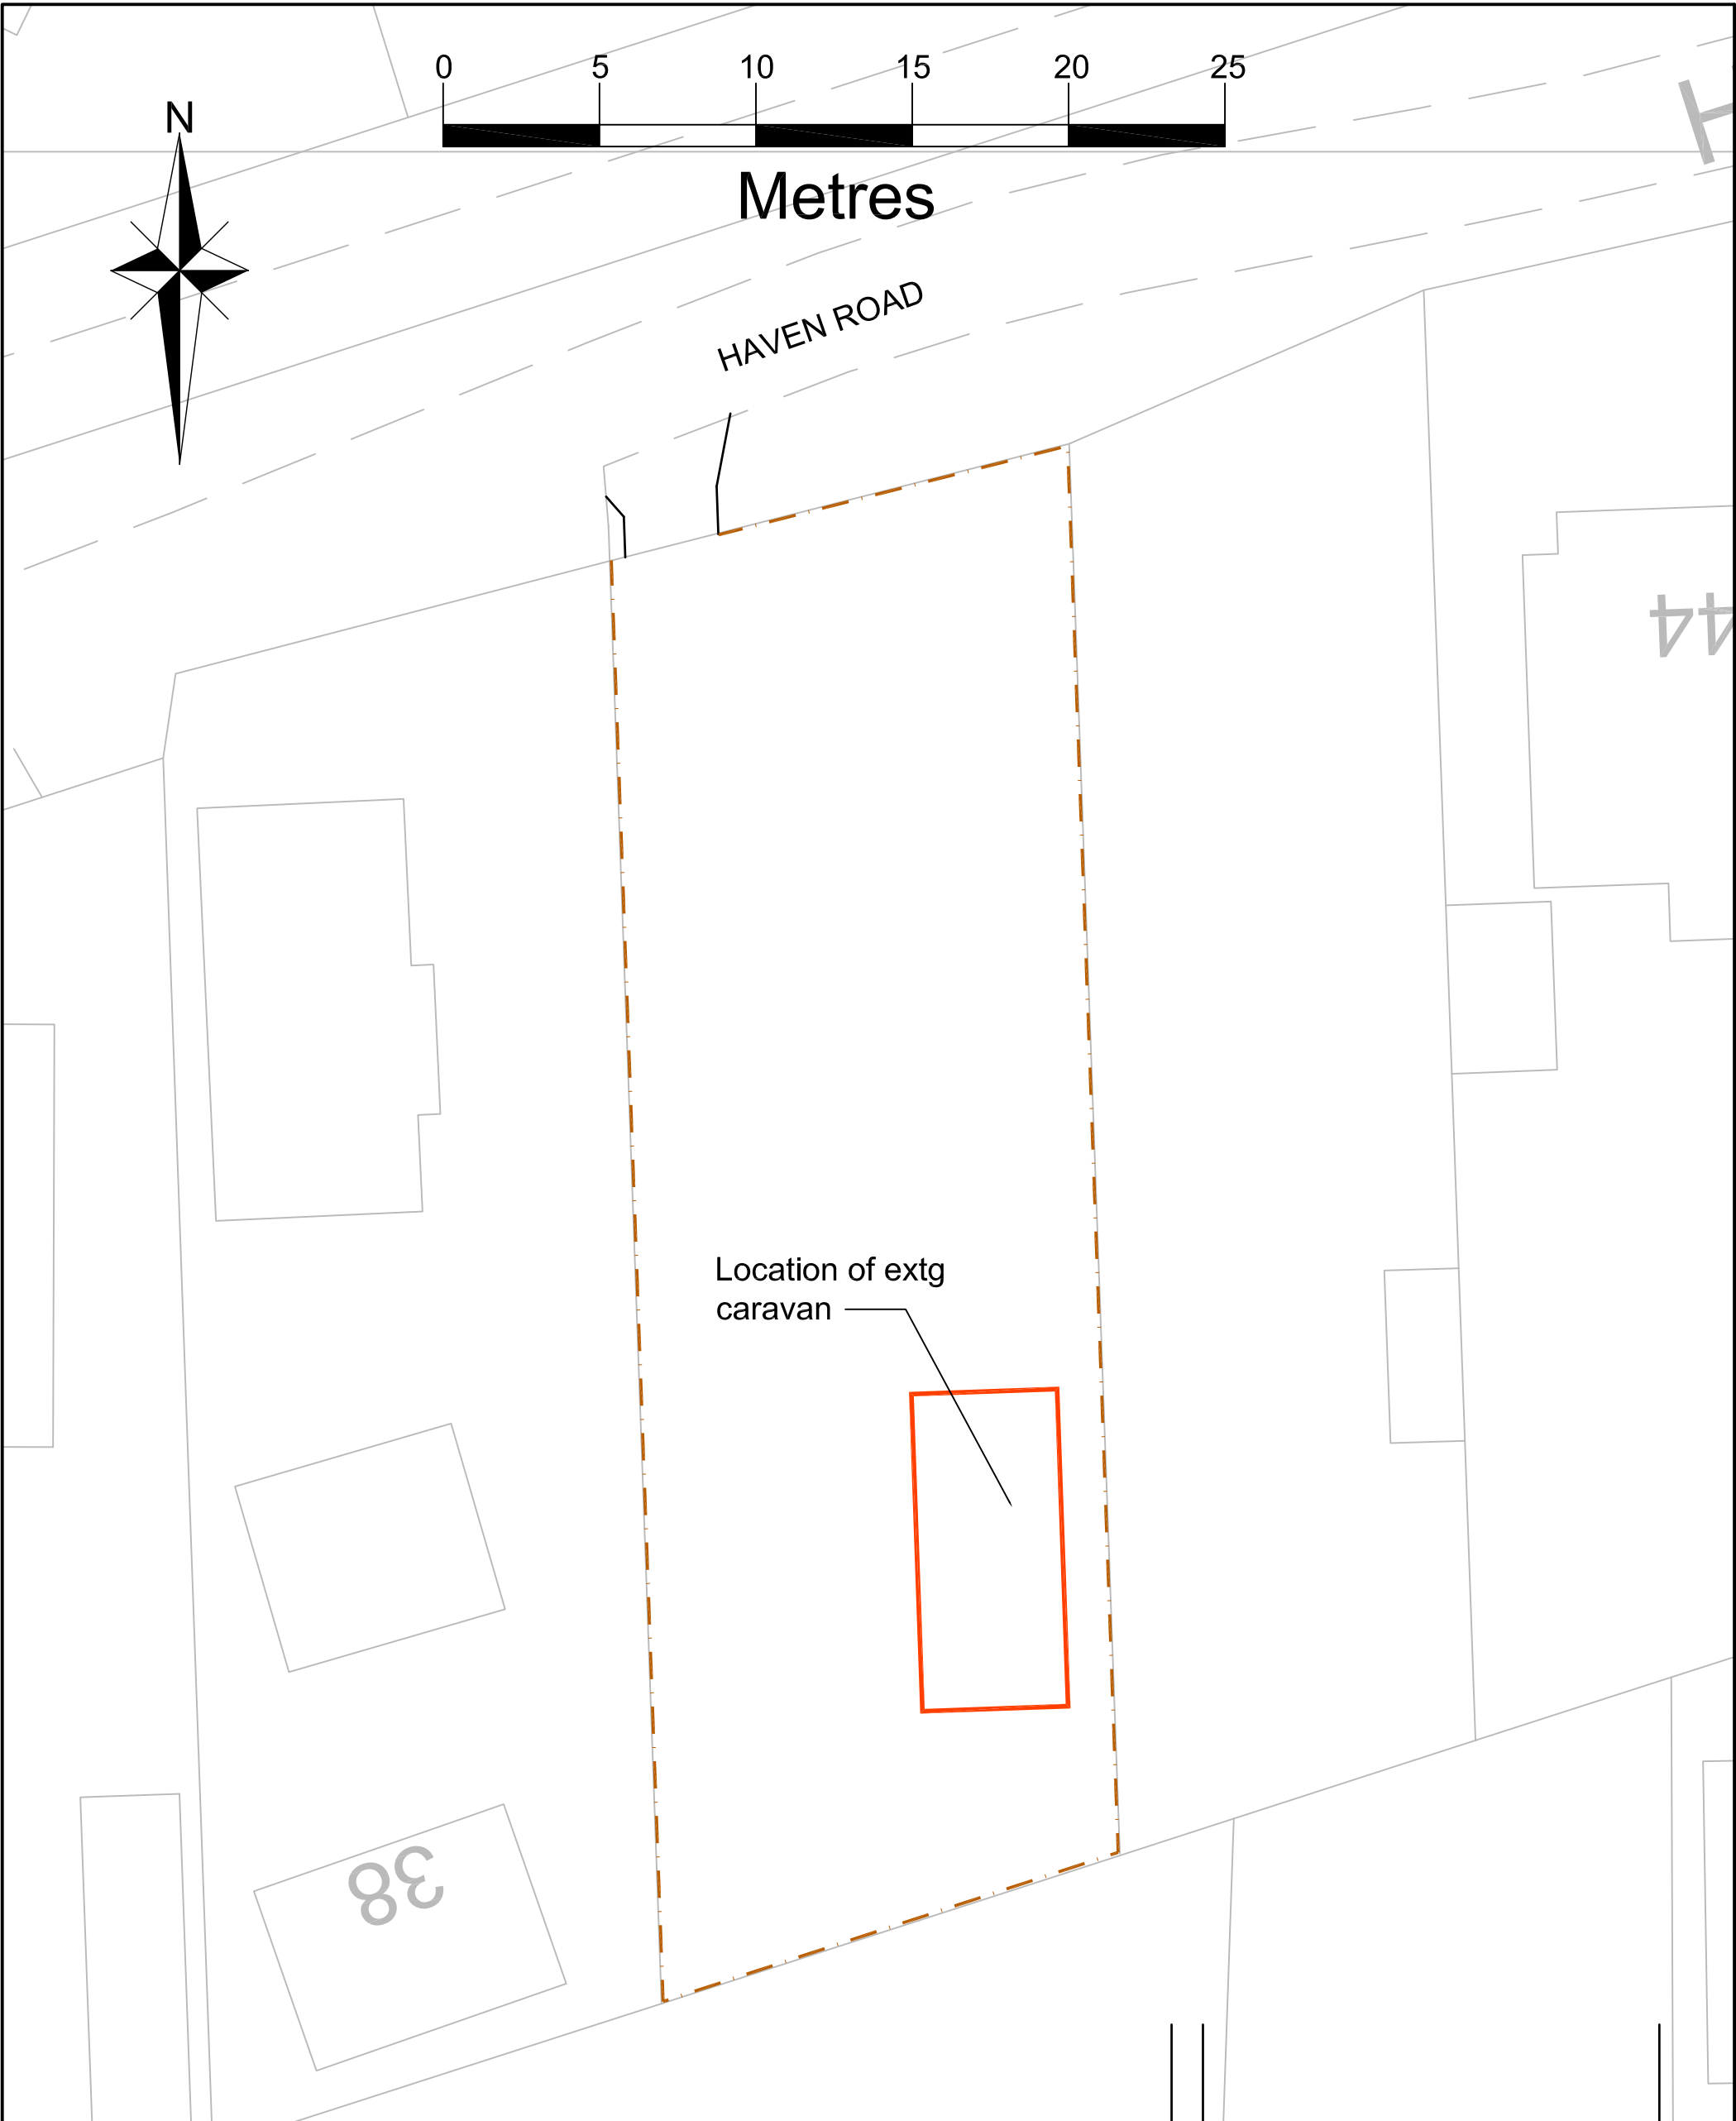

Architectural & Civil Engineering Design 143 Station Road, Liss, Hants. GU33 7AJ Tel 01730 894988 Fax 01730 890185 e-mail:enquiries@acedesigns-ltd.co.uk				Rev	Amendments		Date
	Job Title	Mr and Mrs D Jones		Scale		Date	Designed
	Proposed change of use of land at 40 Haven Road, Hayling Island			1:200 @A3		Aug 19	GG
	Drawing Title			Drawn		Checked	Approved
Site plan as existing				EV		GG	
				Job No		Drawing No	Rev
				190701		190701 / 03	