



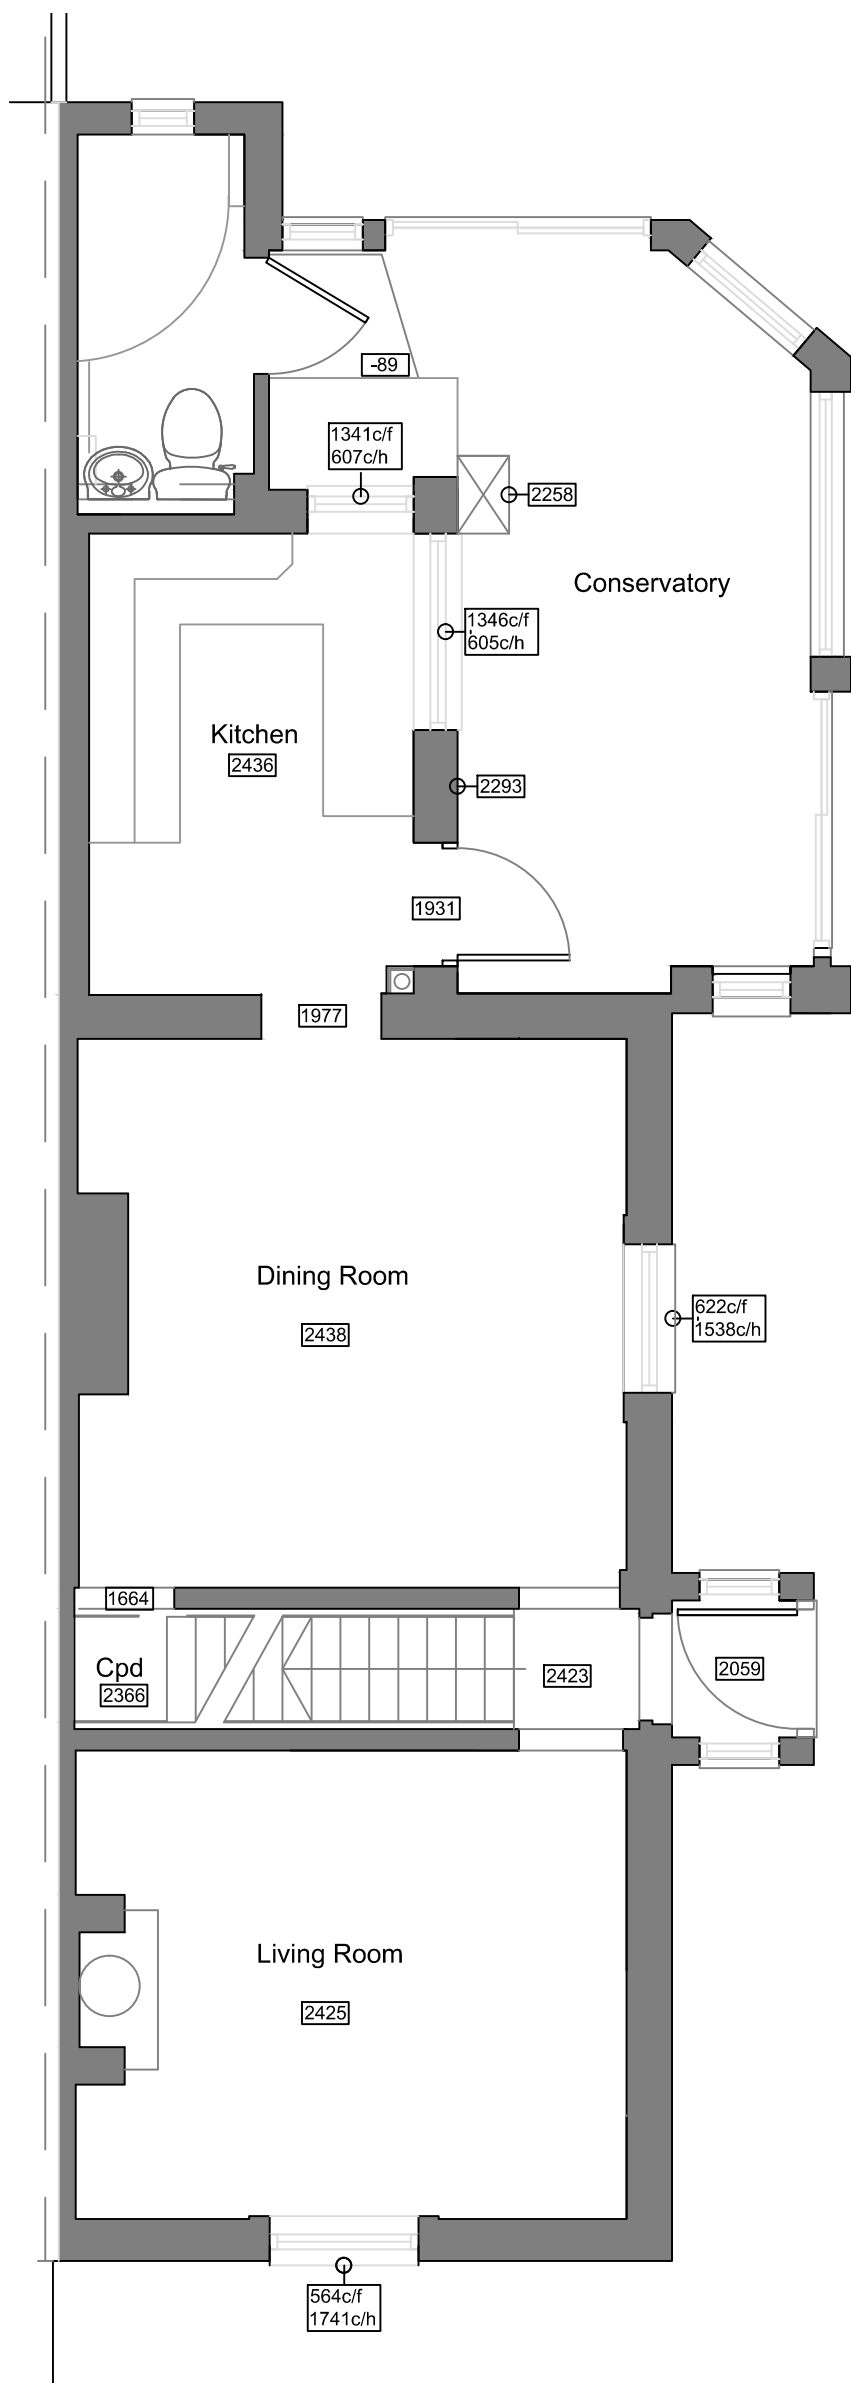

EXISTING ground floor plan

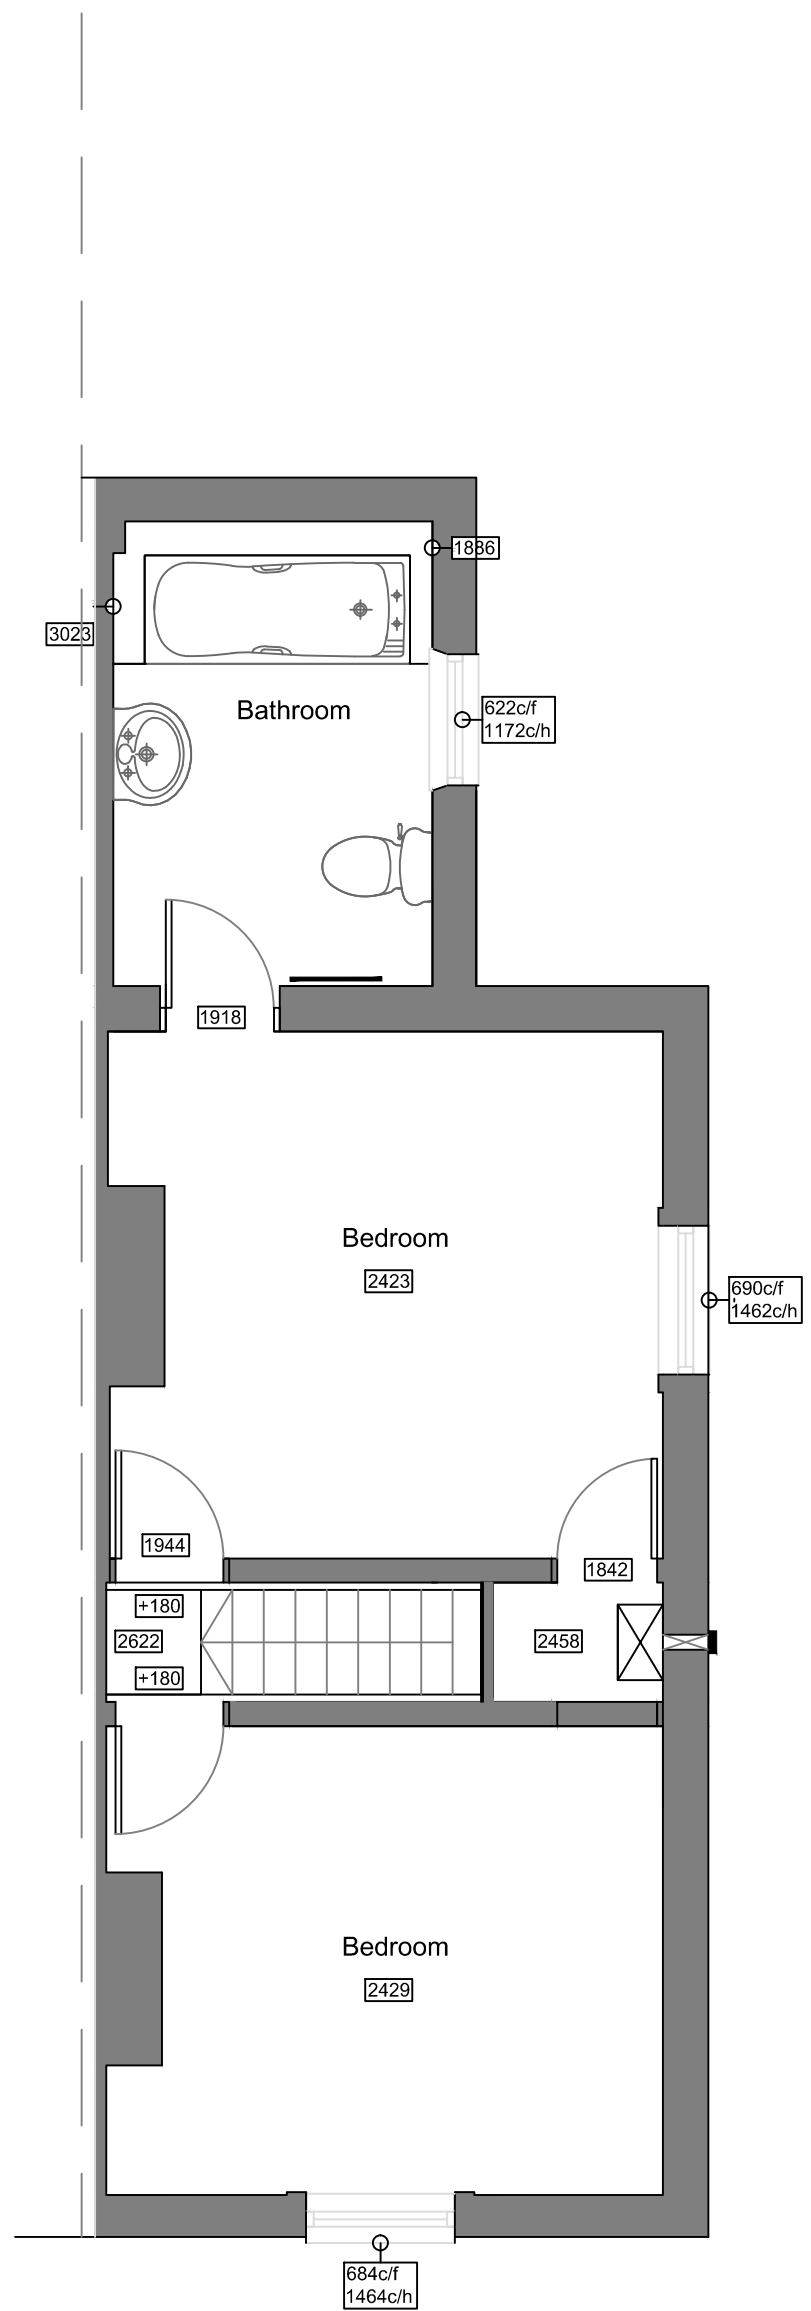

EXISTING first floor plan

SCALE 1:50



BESPOKE architects

Tel: 01243 373245 Mobile: 07970439156

Project:

16 Park Crescent, Emsworth

Drawing:

SURVEY DRAWING
FLOOR PLAN

19.133

Drawing.: S01