



EXISTING GROUND FLOOR 1:200
PARK PARADE

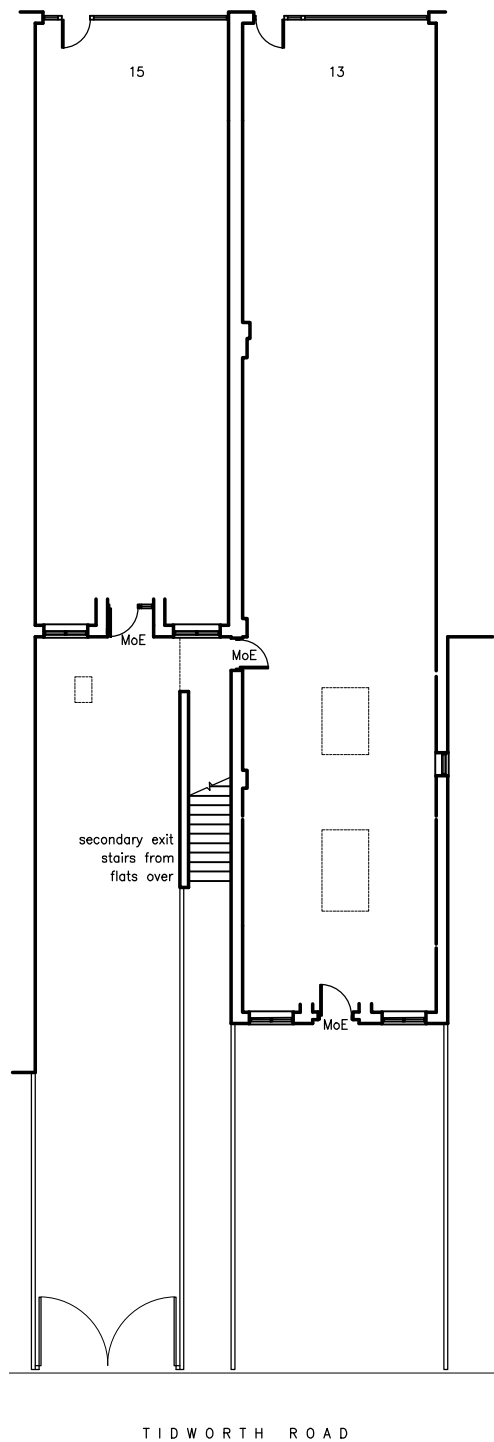


EXISTING REAR ELEVATION (NORTH)

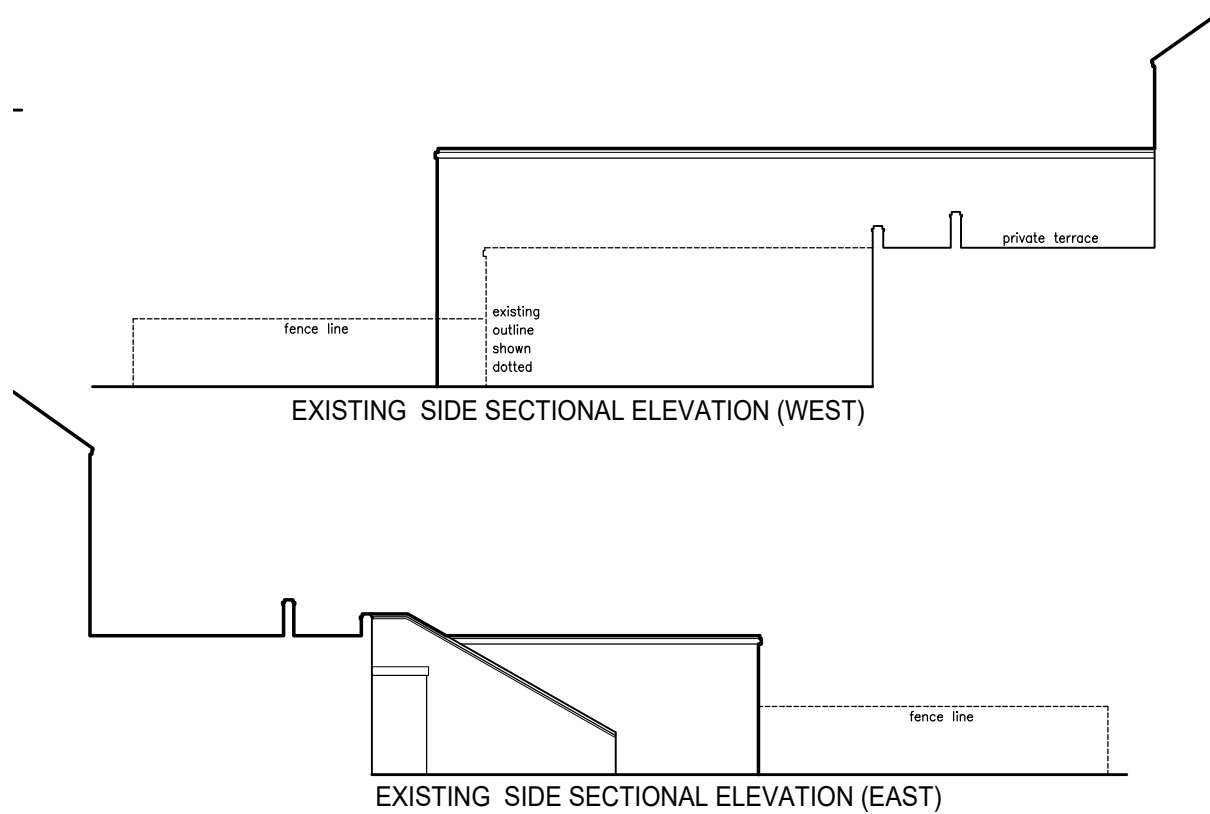

EXISTING SIDE SECTIONAL ELEVATION (WEST)

EXISTING SIDE SECTIONAL ELEVATION (EAST)

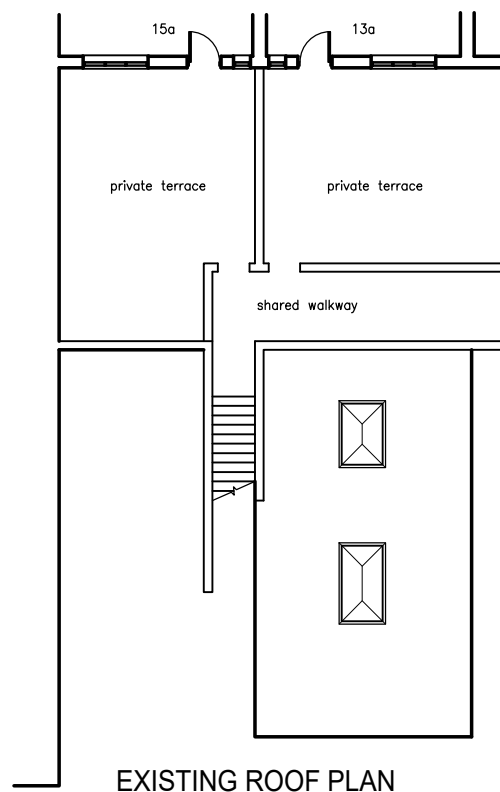

EXISTING ROOF PLAN



LOCATION PLAN 1:1250 K.A.D. Licensed O.S. No. 100047482

Rev	Revision	By	Date

K NIGHT
A RCHITECTURAL
D ESIGN

K.A.D. Ltd.
Unit 7
First Floor
Quarterdeck Offices
Port Solent
PO6 4TP
T: 01489 660194
E: admin@k-a-d.co.uk
W: www.k-a-d.co.uk

Client
MALIK PROPERTIES

Project
**13-15 PARK PARADE (REAR)
LEIGH PARK
HAVANT PO9 5AA**

Drawing
EXISTING PLANS & ELEVATIONS

Scale 1:200@A3	Date APRIL 2020
--------------------------	---------------------------

Project no.	Sequential	Bldg/Floor	Detail	Rev
KAD	01	A	EX	.