



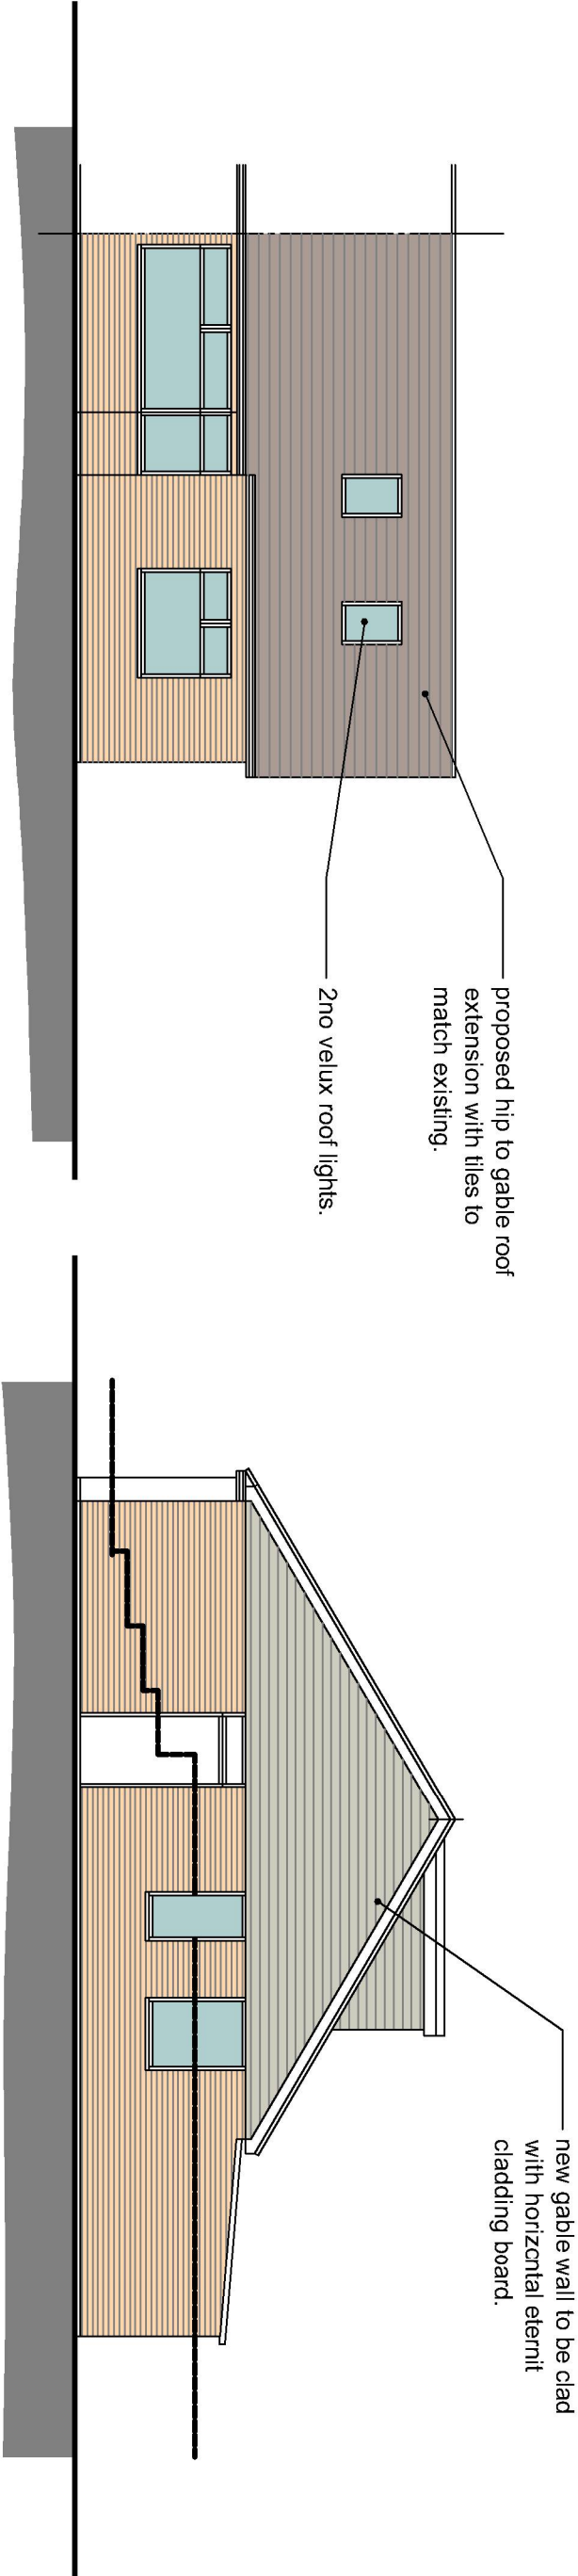

PROPOSED FRONT ELEVATION
SCALE 1:100

PROPOSED SIDE ELEVATION
SCALE 1:100

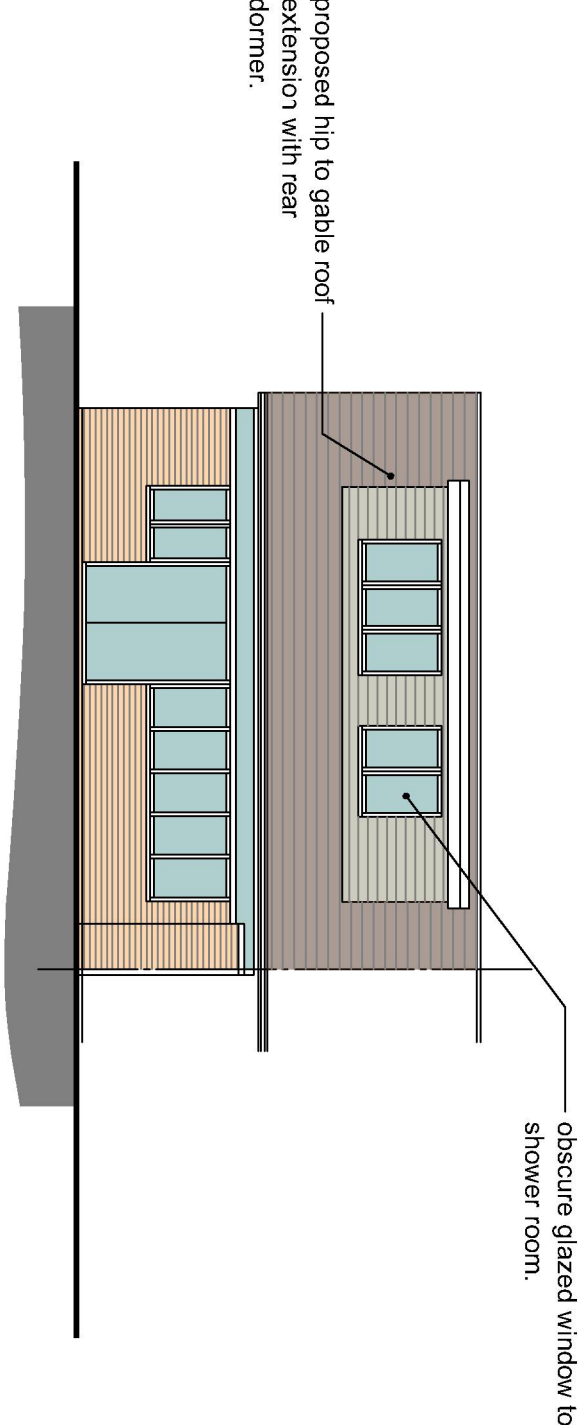

PROPOSED REAR ELEVATION
SCALE 1:100

Note: Do not Scale from this Drawing (except for planning approval). All dimensions are in millimetres and to be checked on site. All Dimensions relating to subcontractors or suppliers work must be checked and agreed between the main contractor and the sub-contractors and suppliers.				
DRAWING TITLE PLANNING APPLICATION PROPOSED ELEVATIONS	DATE Feb 2020		SCALE 1:100 @ A3	
	DRN. gp	CHK. -	Drawing Ref 19155 PL312	
	Rev -			
CLIENT Ms Barfoot - 15 Deverell Place, Widley, Hants.			Gavin Page BA(hons) tel. 07747 011252 email. gavin.page77@gmail.com	
grp architectural design				