

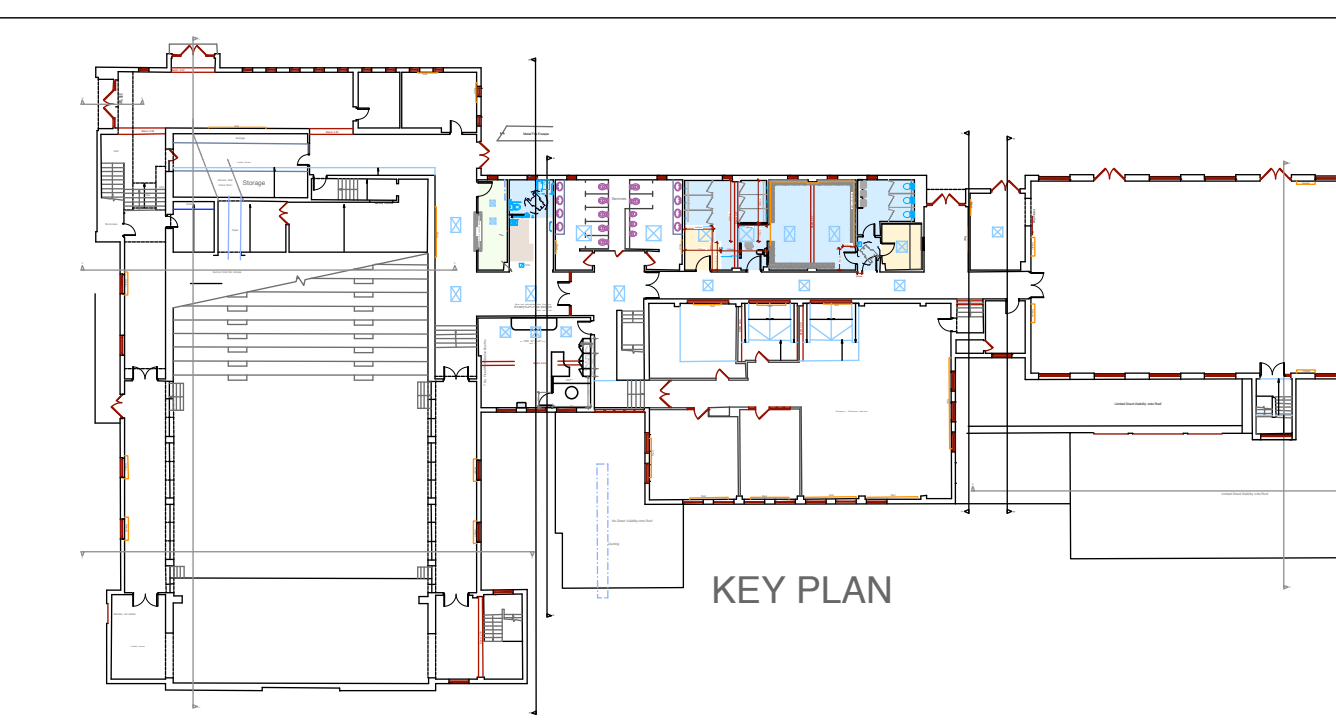
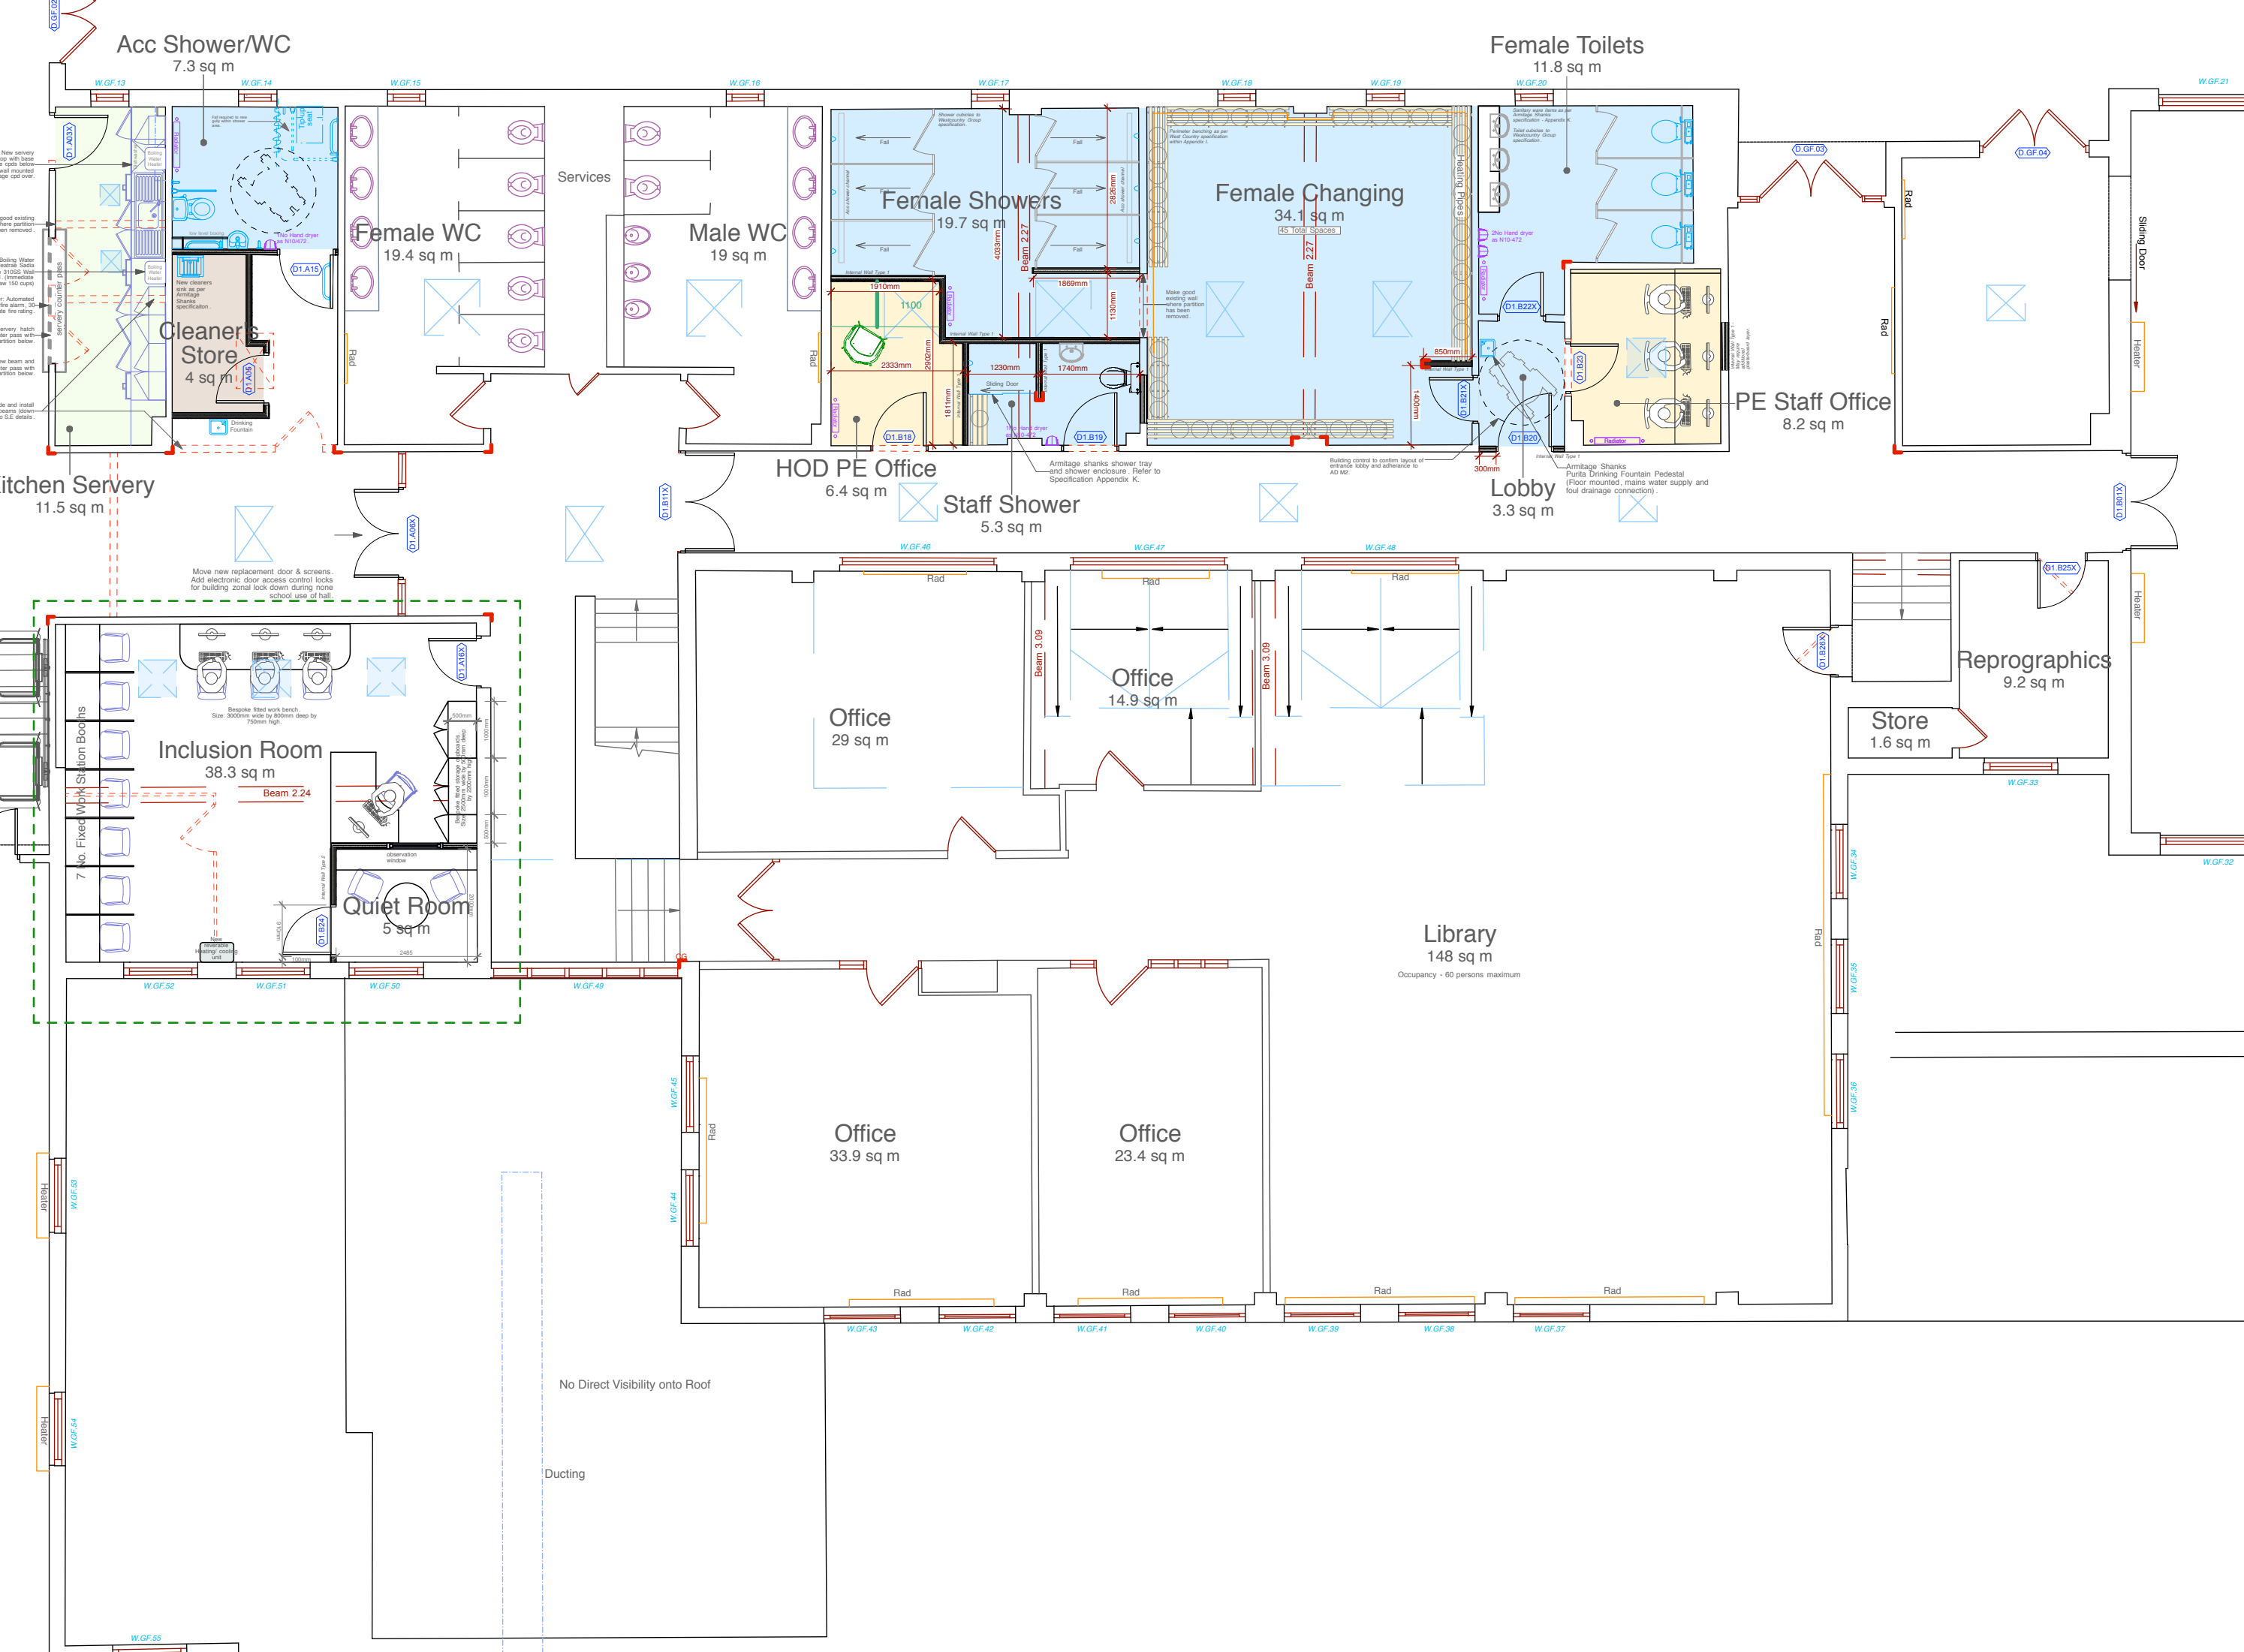


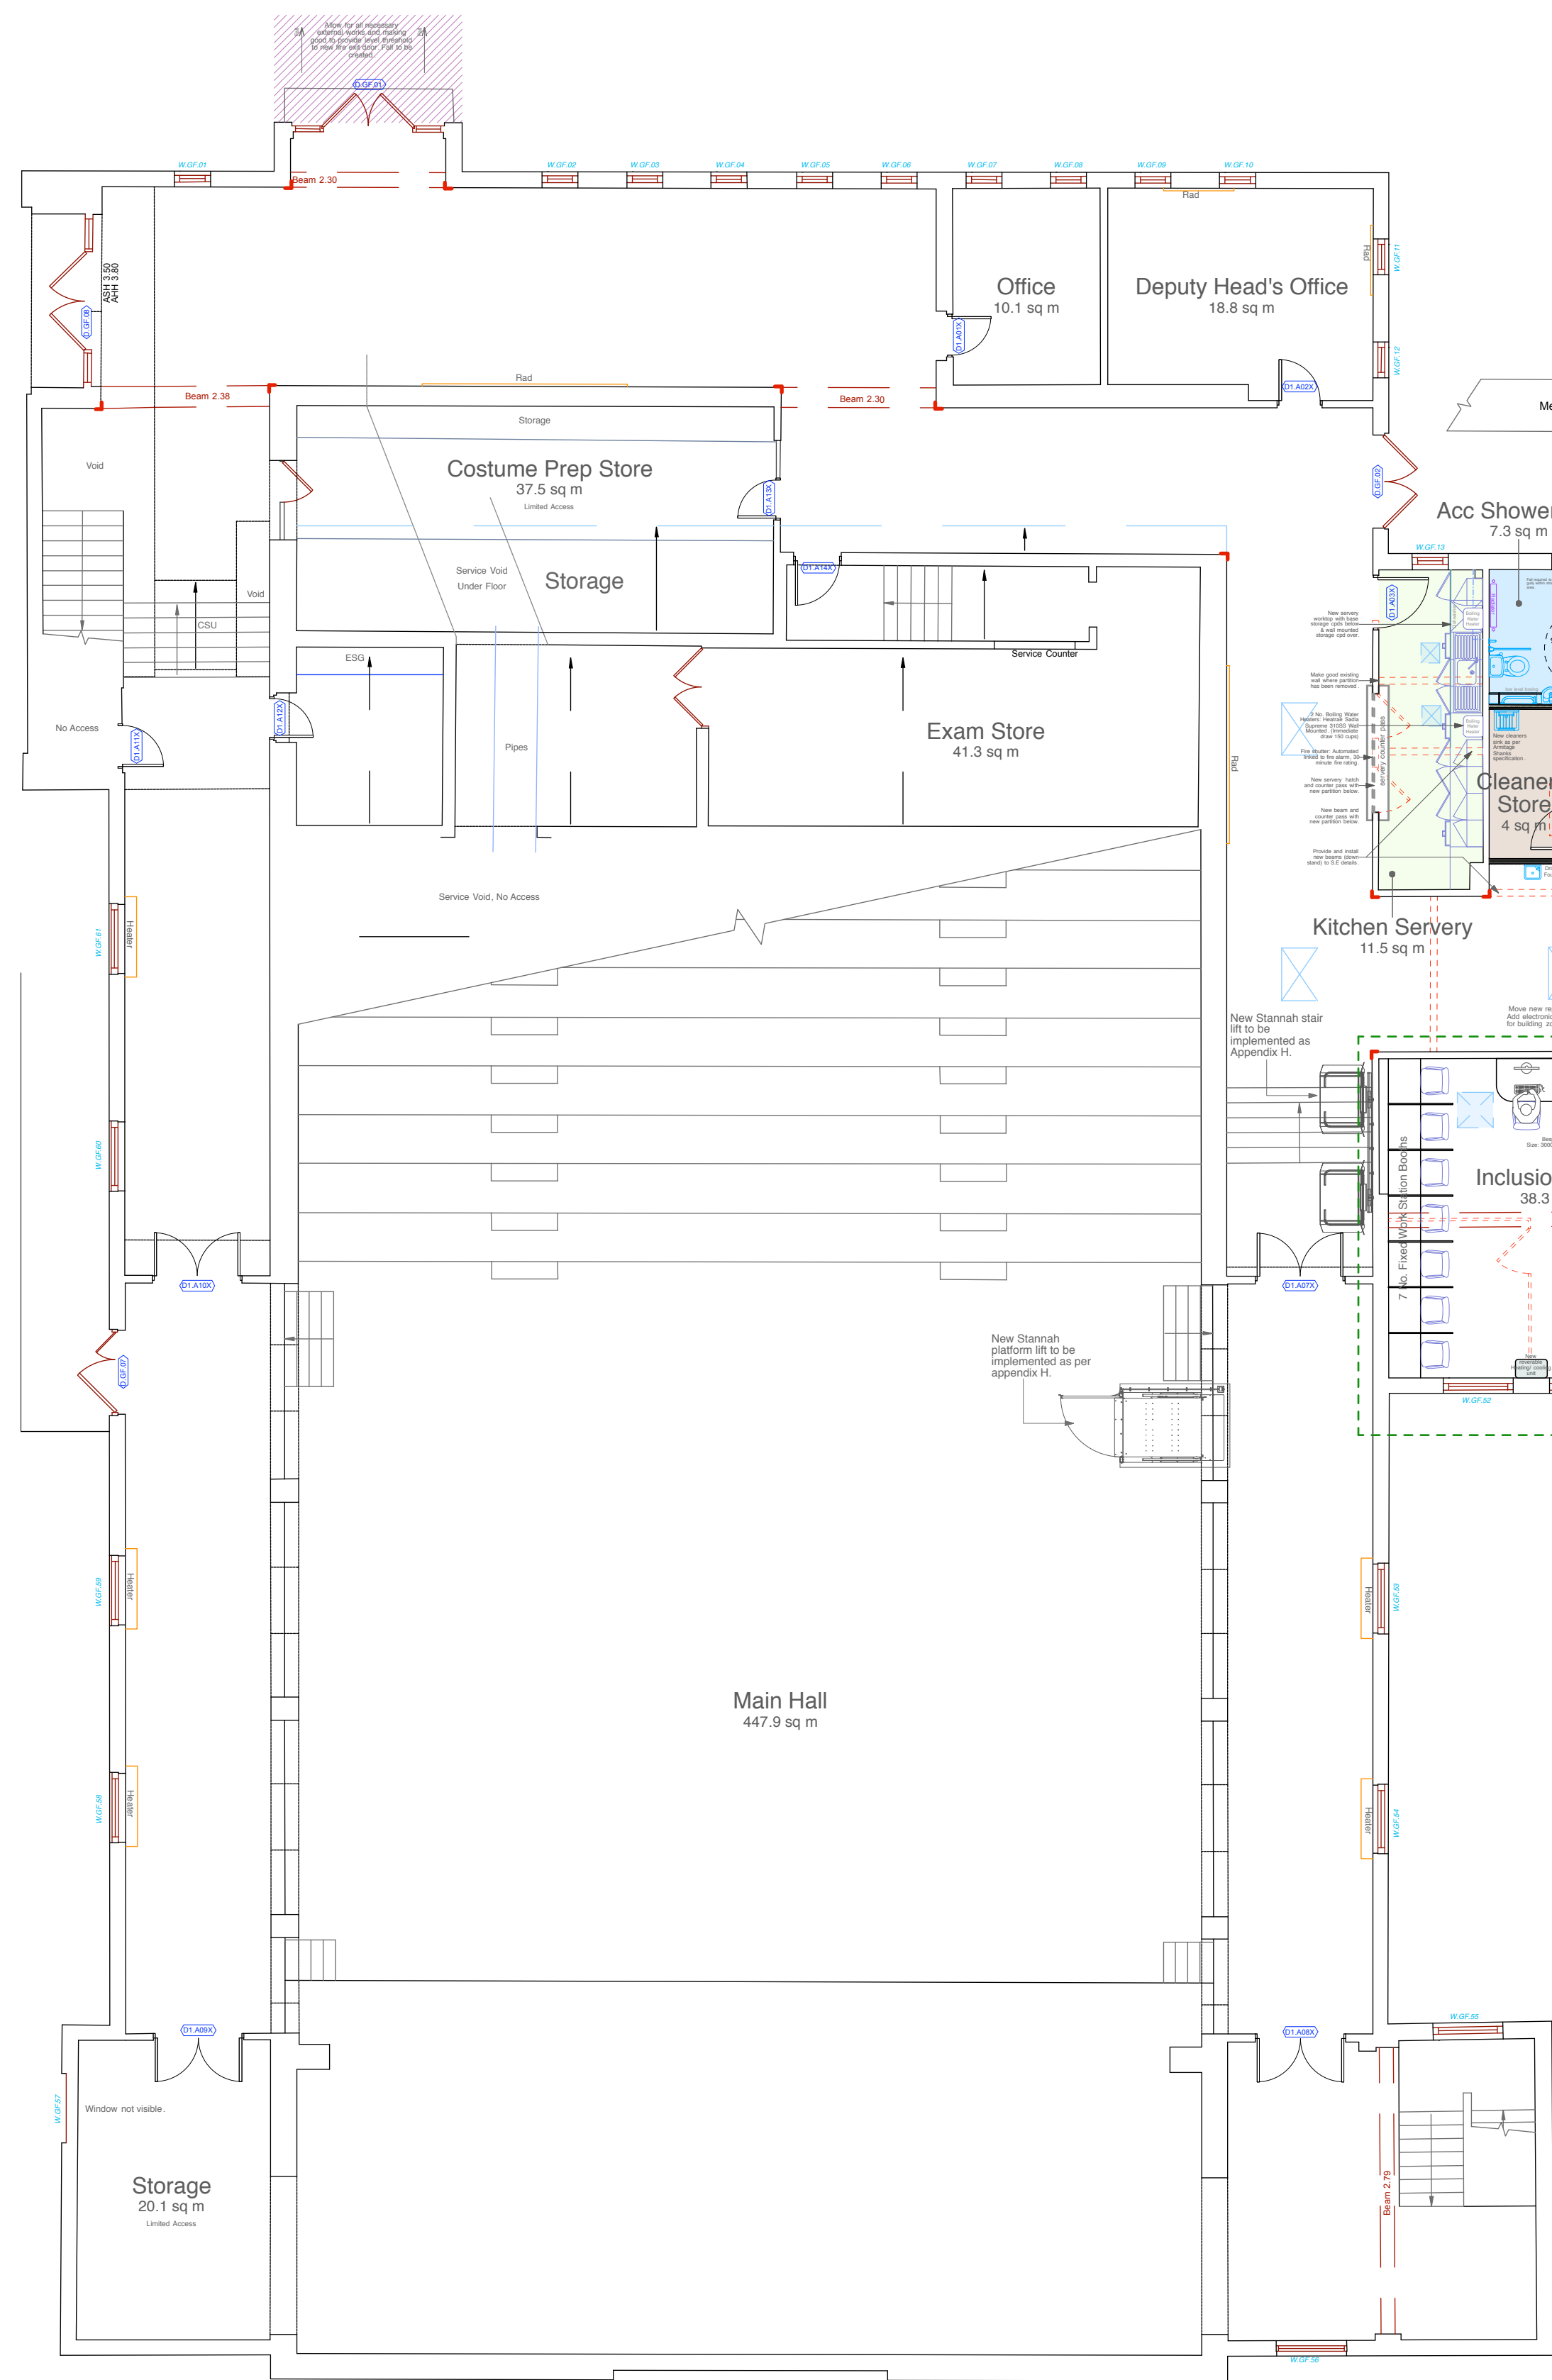


- KEY
- Remodelled - Replaced male pupil's sports changing facilities.
 - Remodelled - New kitchen servery.
 - Remodelled - Replaced cleaner's store.
 - Remodelled - Replaced.

FOR CONTINUED (SPORTS HALL) PLAN REFER TO DRAWING No. 2005 PART GROUND FLOOR PLAN SPORTS HALL.

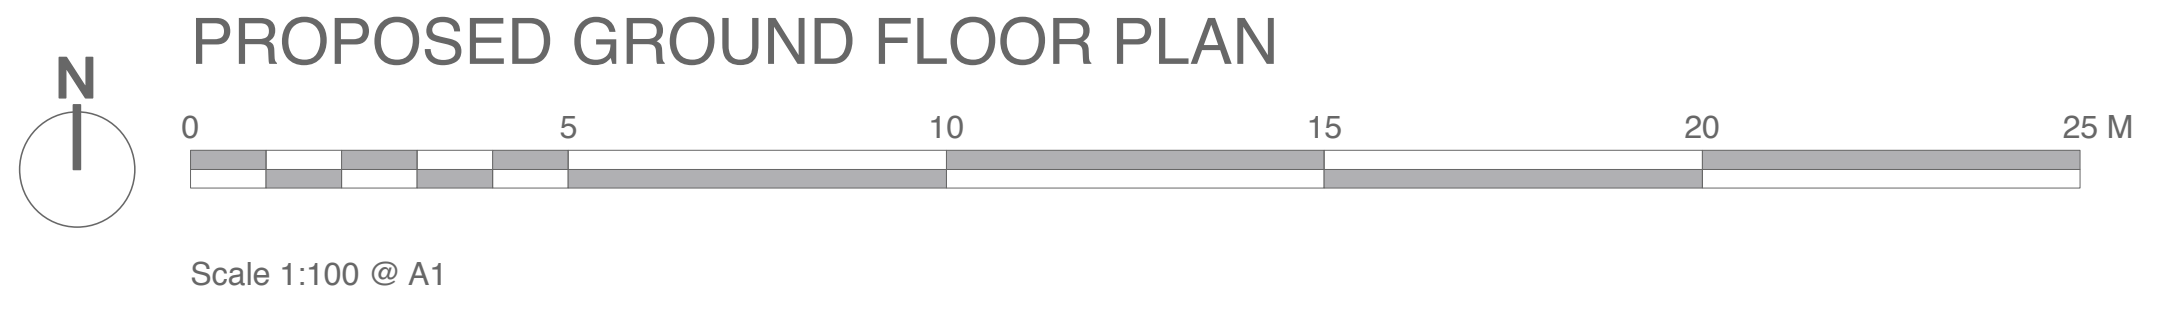

PROPOSED GROUND FLOOR PLAN

Scale 1:100 @ A1

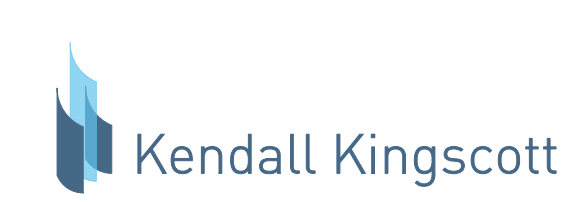

Chartered Architects
Chartered Building Surveyors
Interior Designers
CDM Services

Project
Compliance of Romero Block

Client
Oaklands Academy

3 GP Centre, Yeoman Road,
Ringwood, Hampshire, BH24 3FF

+44 (0)1425 472 833
www.kendallkingscott.co.uk

Scale 1:100
Paper Size A1
Filename 180767.vwx

© Copyright

C3	19/07/19	TC	DM	Drawing divided to better illustrate sports hall.
C2	03/07/19	TC	DM	Revised to Planning issue.
C1	07/06/19	TC	DM	Revised to Construction status. Cleaners cupboard layout amended. Door replacement note added.
Rev	Date	By	Ap	Note
Drawing Title				
Proposed Ground Floor Plan				
Project Number		Drawing Number		Revision
180767-2001				C3
Date	Drawn	Checked	Status	
09/10/18	CW	AL	PLANNING	
Check all dimensions and levels on site				

Only to be used on the site for which designed. The electronic transmission of design information contained in this drawing is carried out entirely at the User's risk and Kendall Kingscott Ltd. shall have no liability for any errors or inaccuracies arising therefrom. The production of amended or updated information from the user design/information by the User is entirely the responsibility of the User and Kendall Kingscott Ltd. shall have no responsibility in respect thereof whatsoever.