





Ordnance Survey, (c) Crown Copyright 2019.
All rights reserved. Licence number 100022432

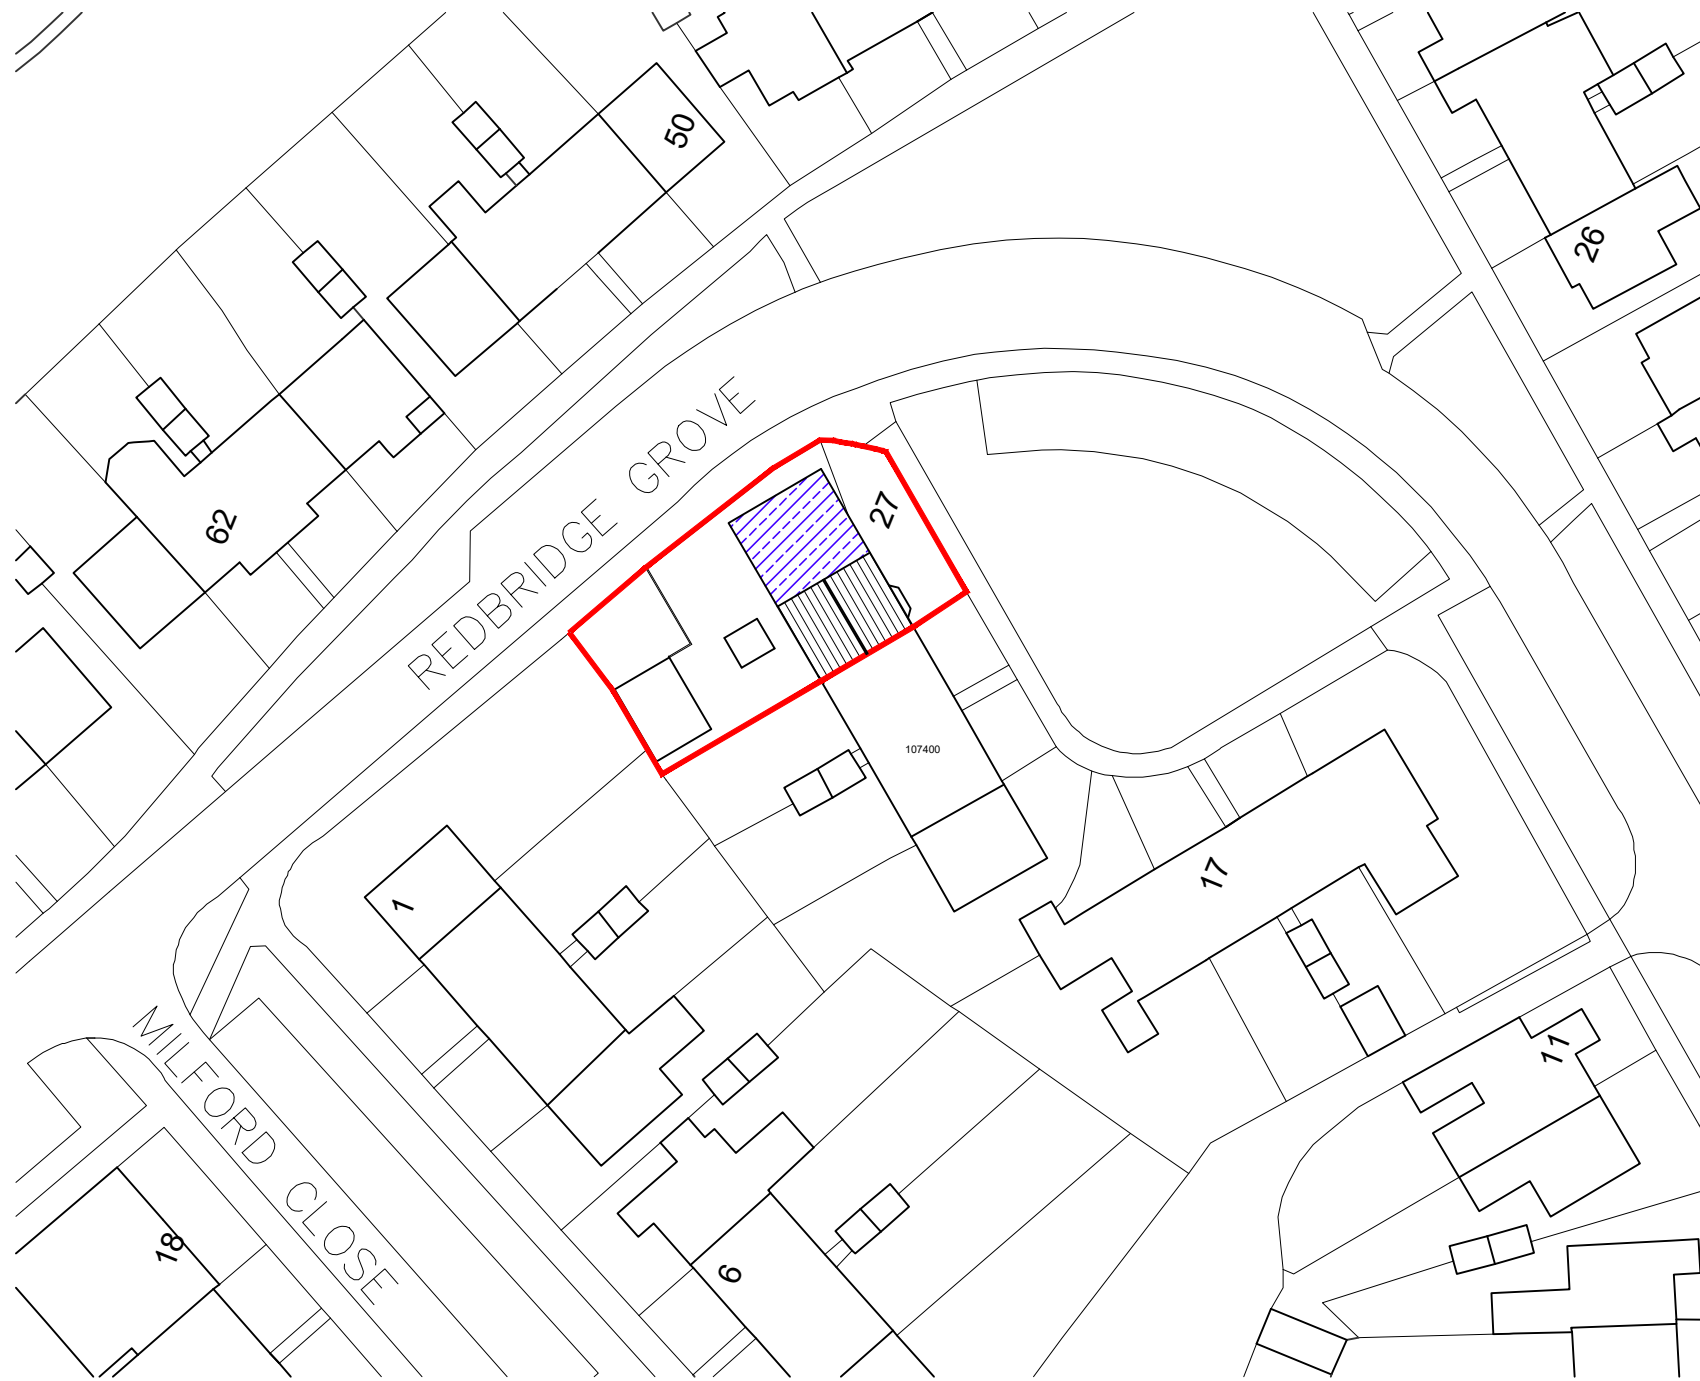

Site plan scale 1:500

 

Location plan scale 1:1250

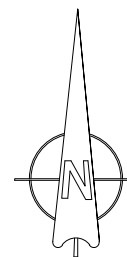 

NOTES:

Dimensions to be checked on site before commencing work. Any discrepancies shall be reported to the architect immediately.

Do not scale from these drawings except for planning purposes. Use figured dimensions only.

Where applicable this drawing is to be read in conjunction with other consultants' drawings.

For MR & MRS COOK	Title SITE & LOCATION PLANS			Office Tel: 01243 933732
Project PROPOSED EXTENSION AT 27 REDBRIDGE GROVE, HAVANT, PO9 3DE	Date JAN 2020	Drawn SR	Scale as noted @ A3	Checked -
	Job Number PL317.19	Drawing Number -01	Revision	Web: www.jb-architecturedesign.com

