




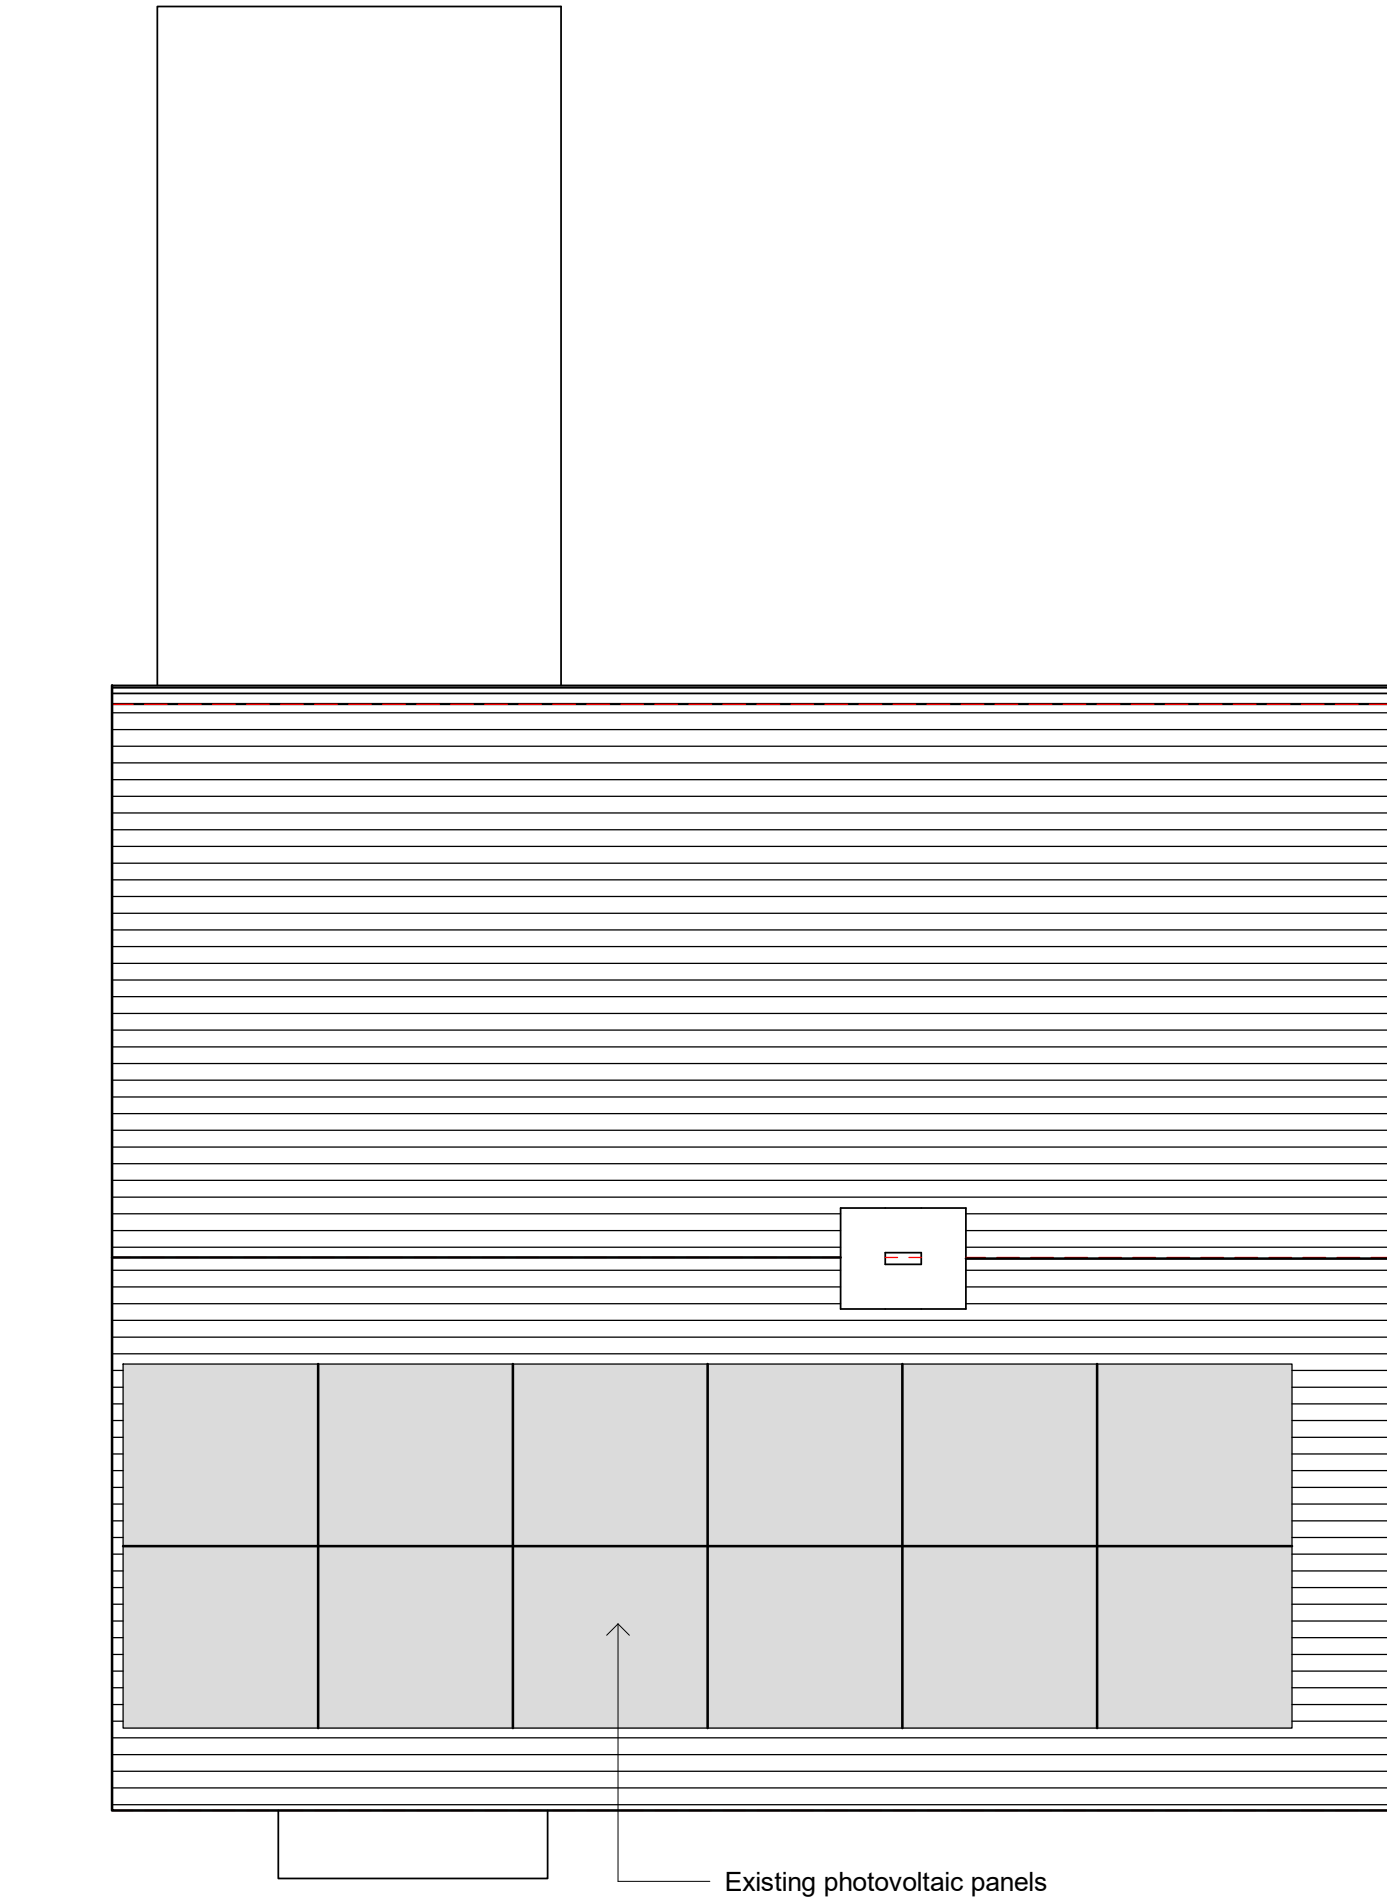


1 Existing Roof Plan
1 : 50

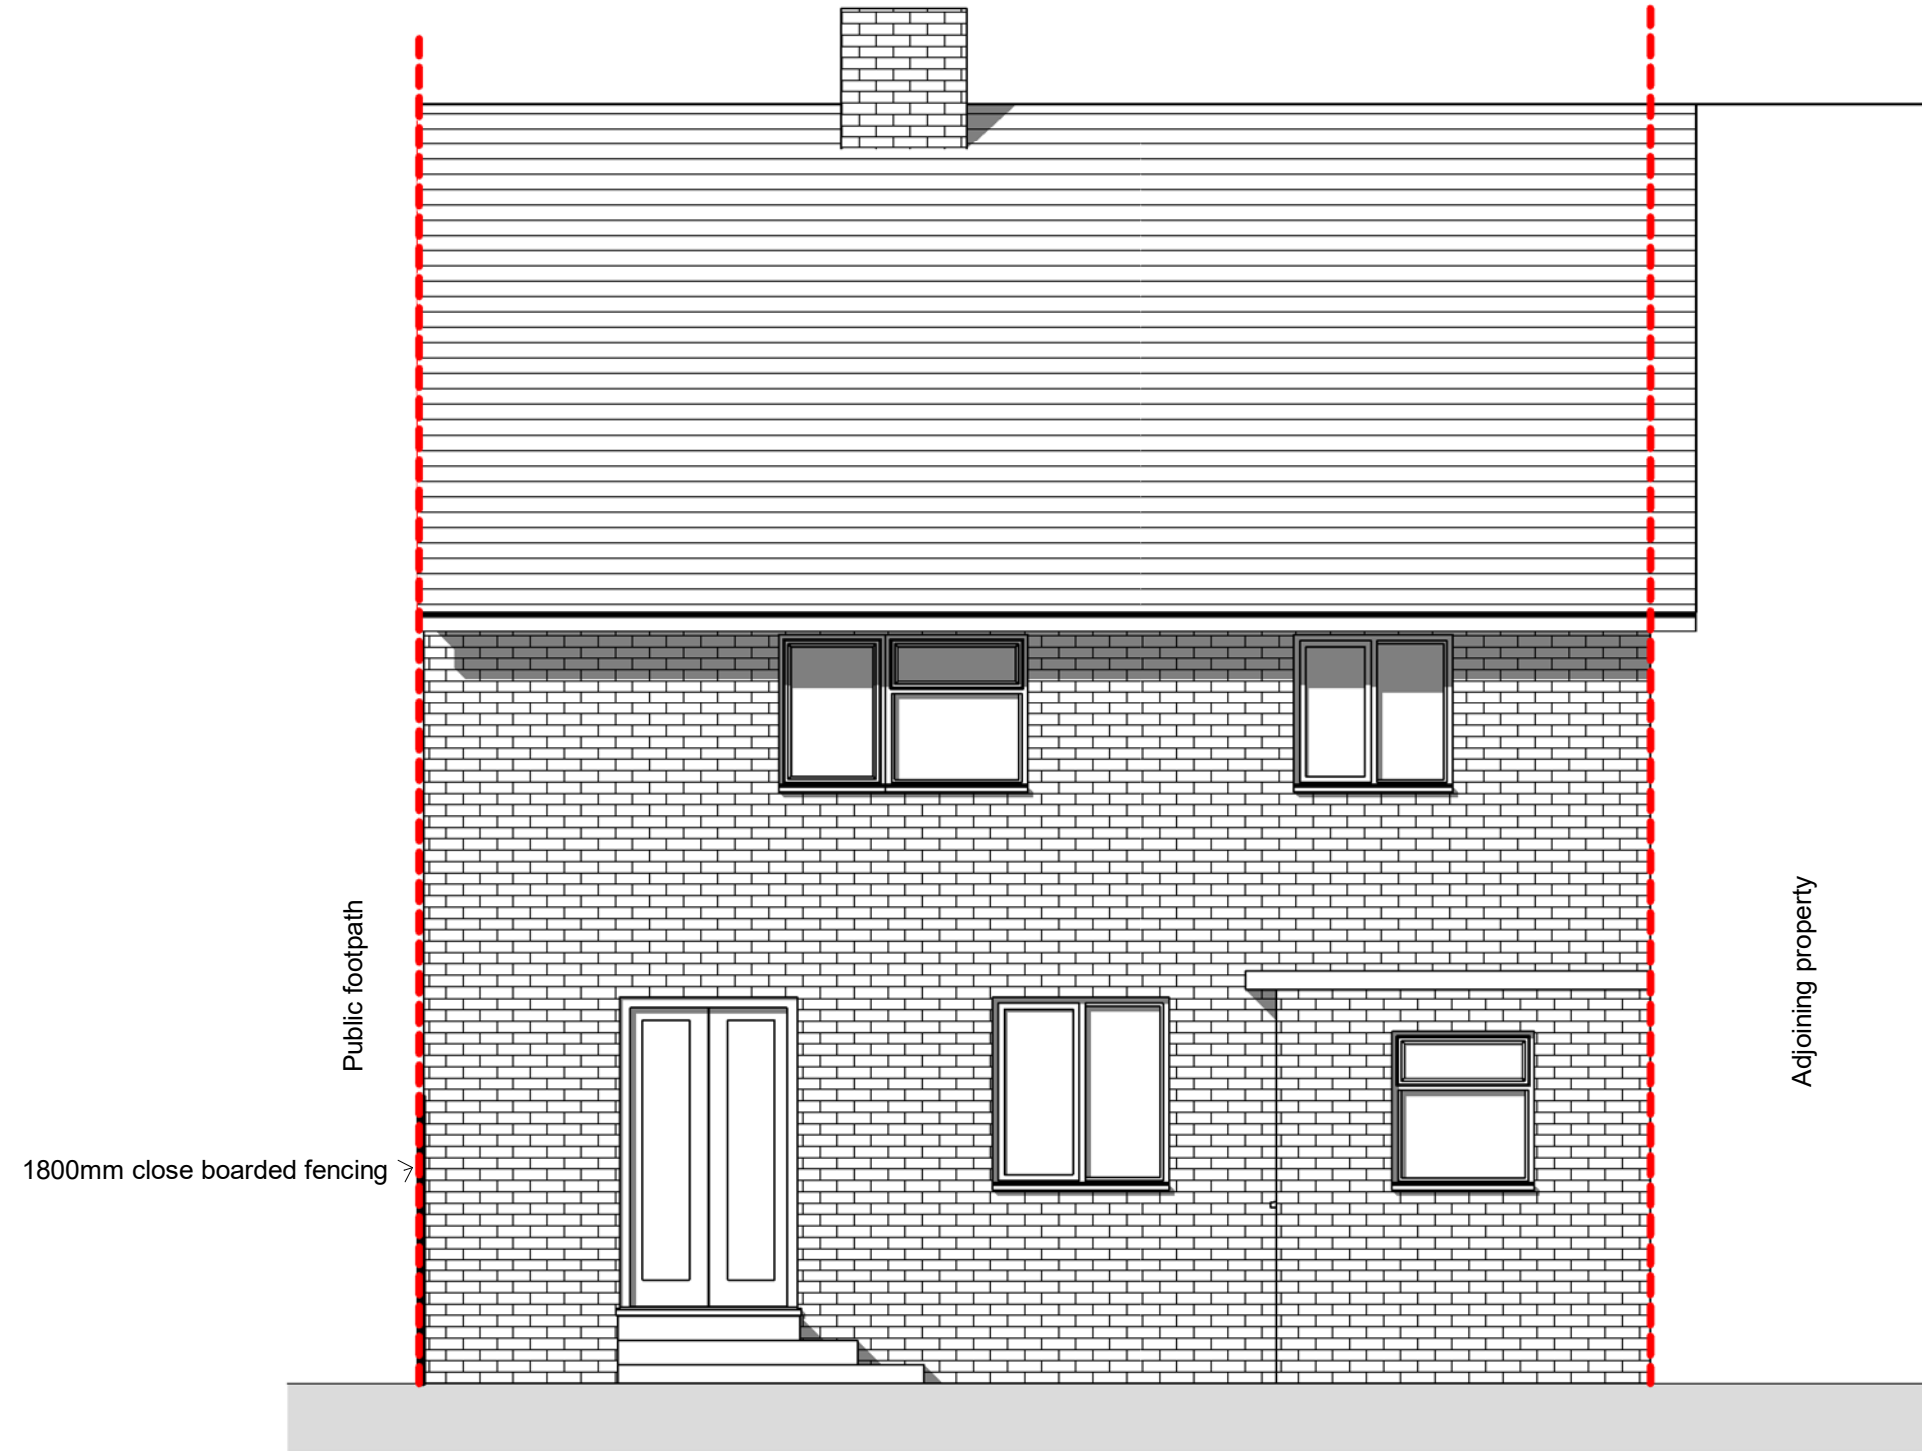


2 North Elevation_Existing
1 : 50

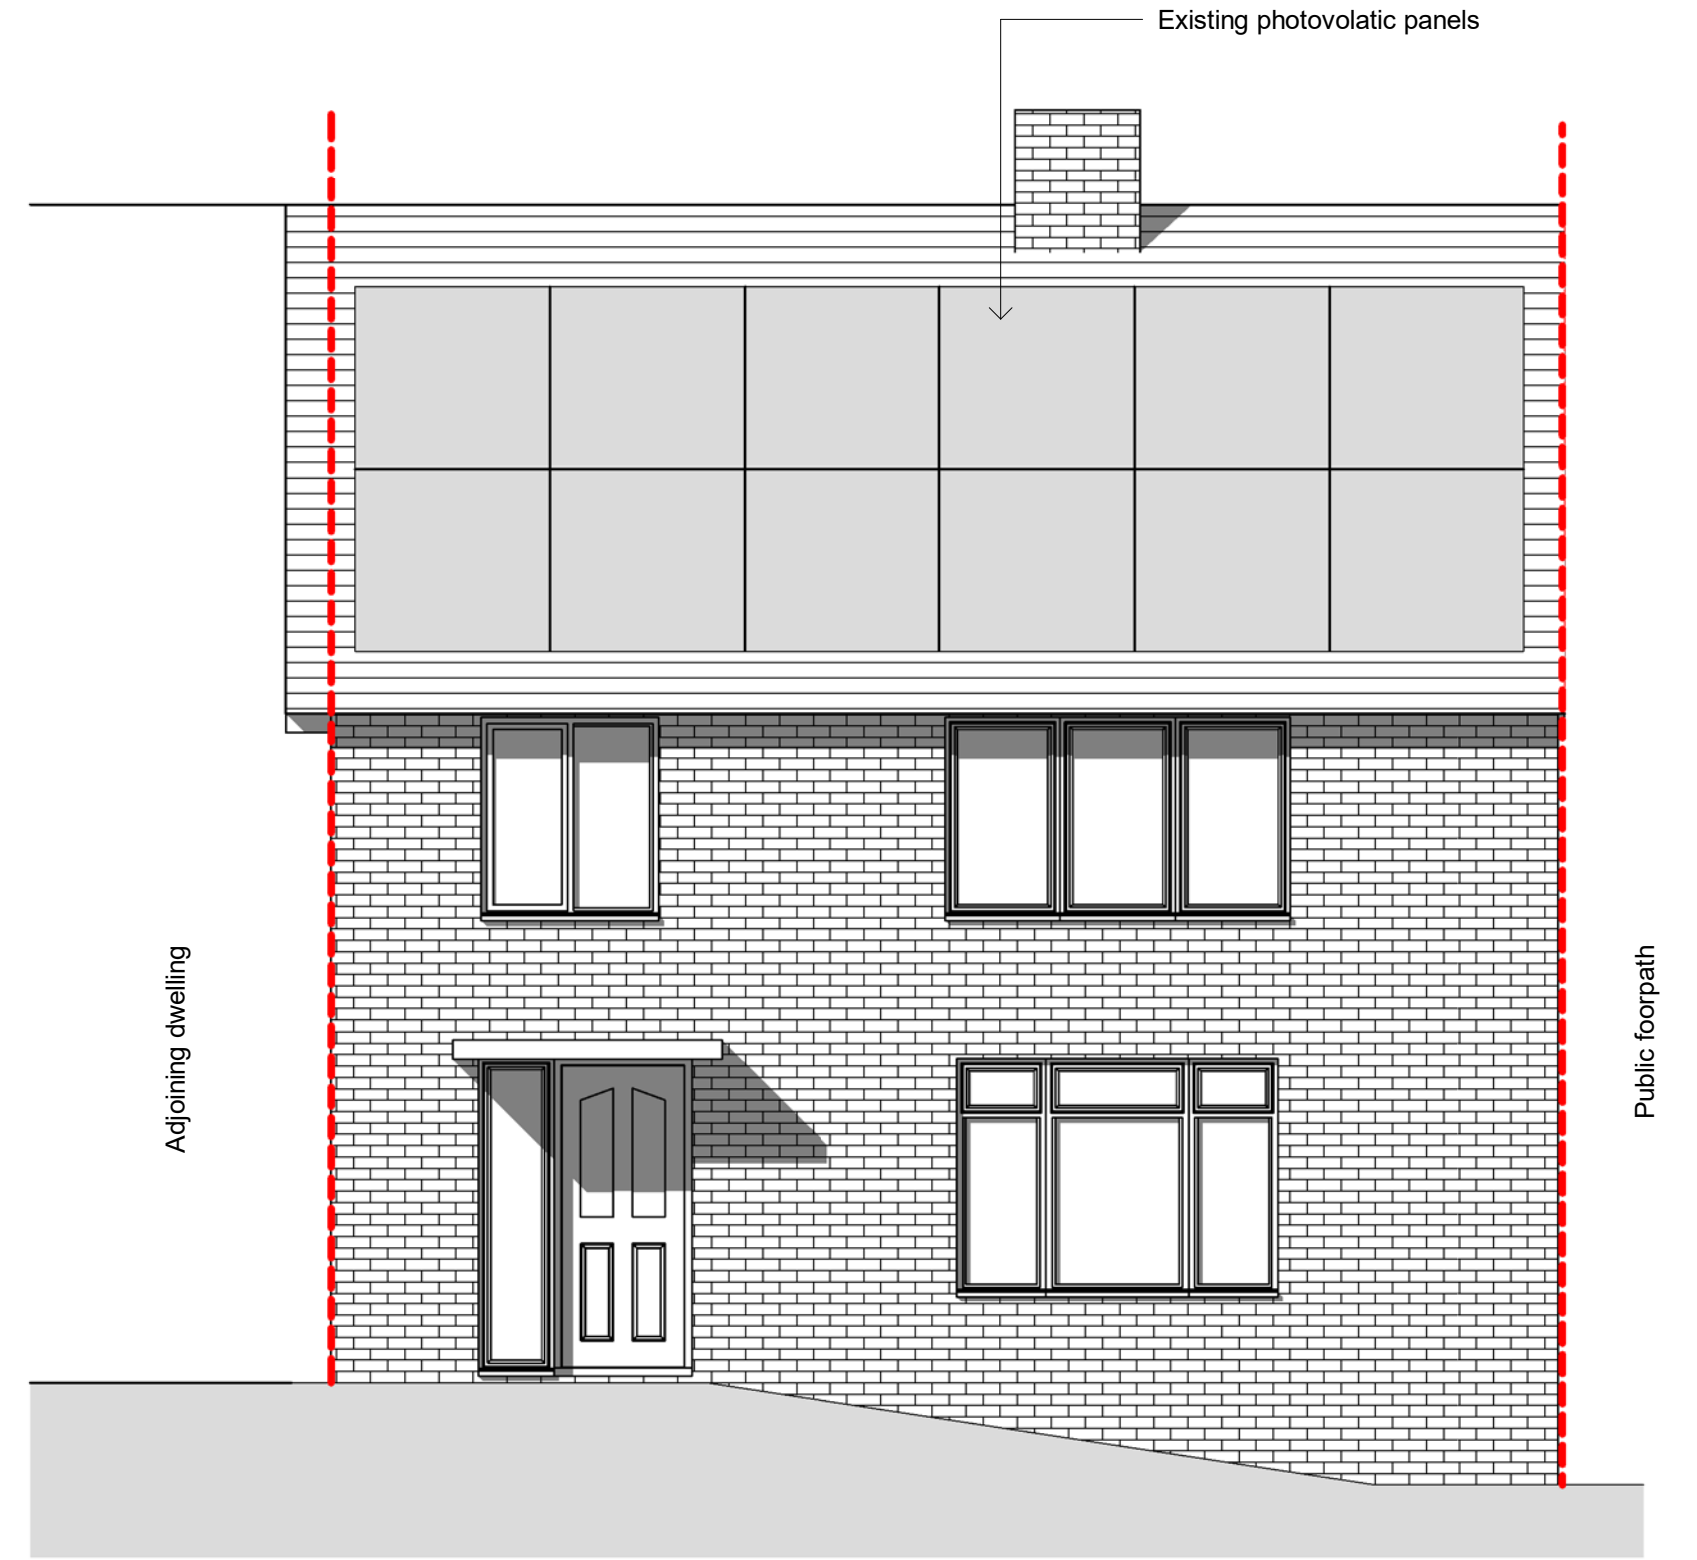

3 South Elevation_Existing
1 : 50

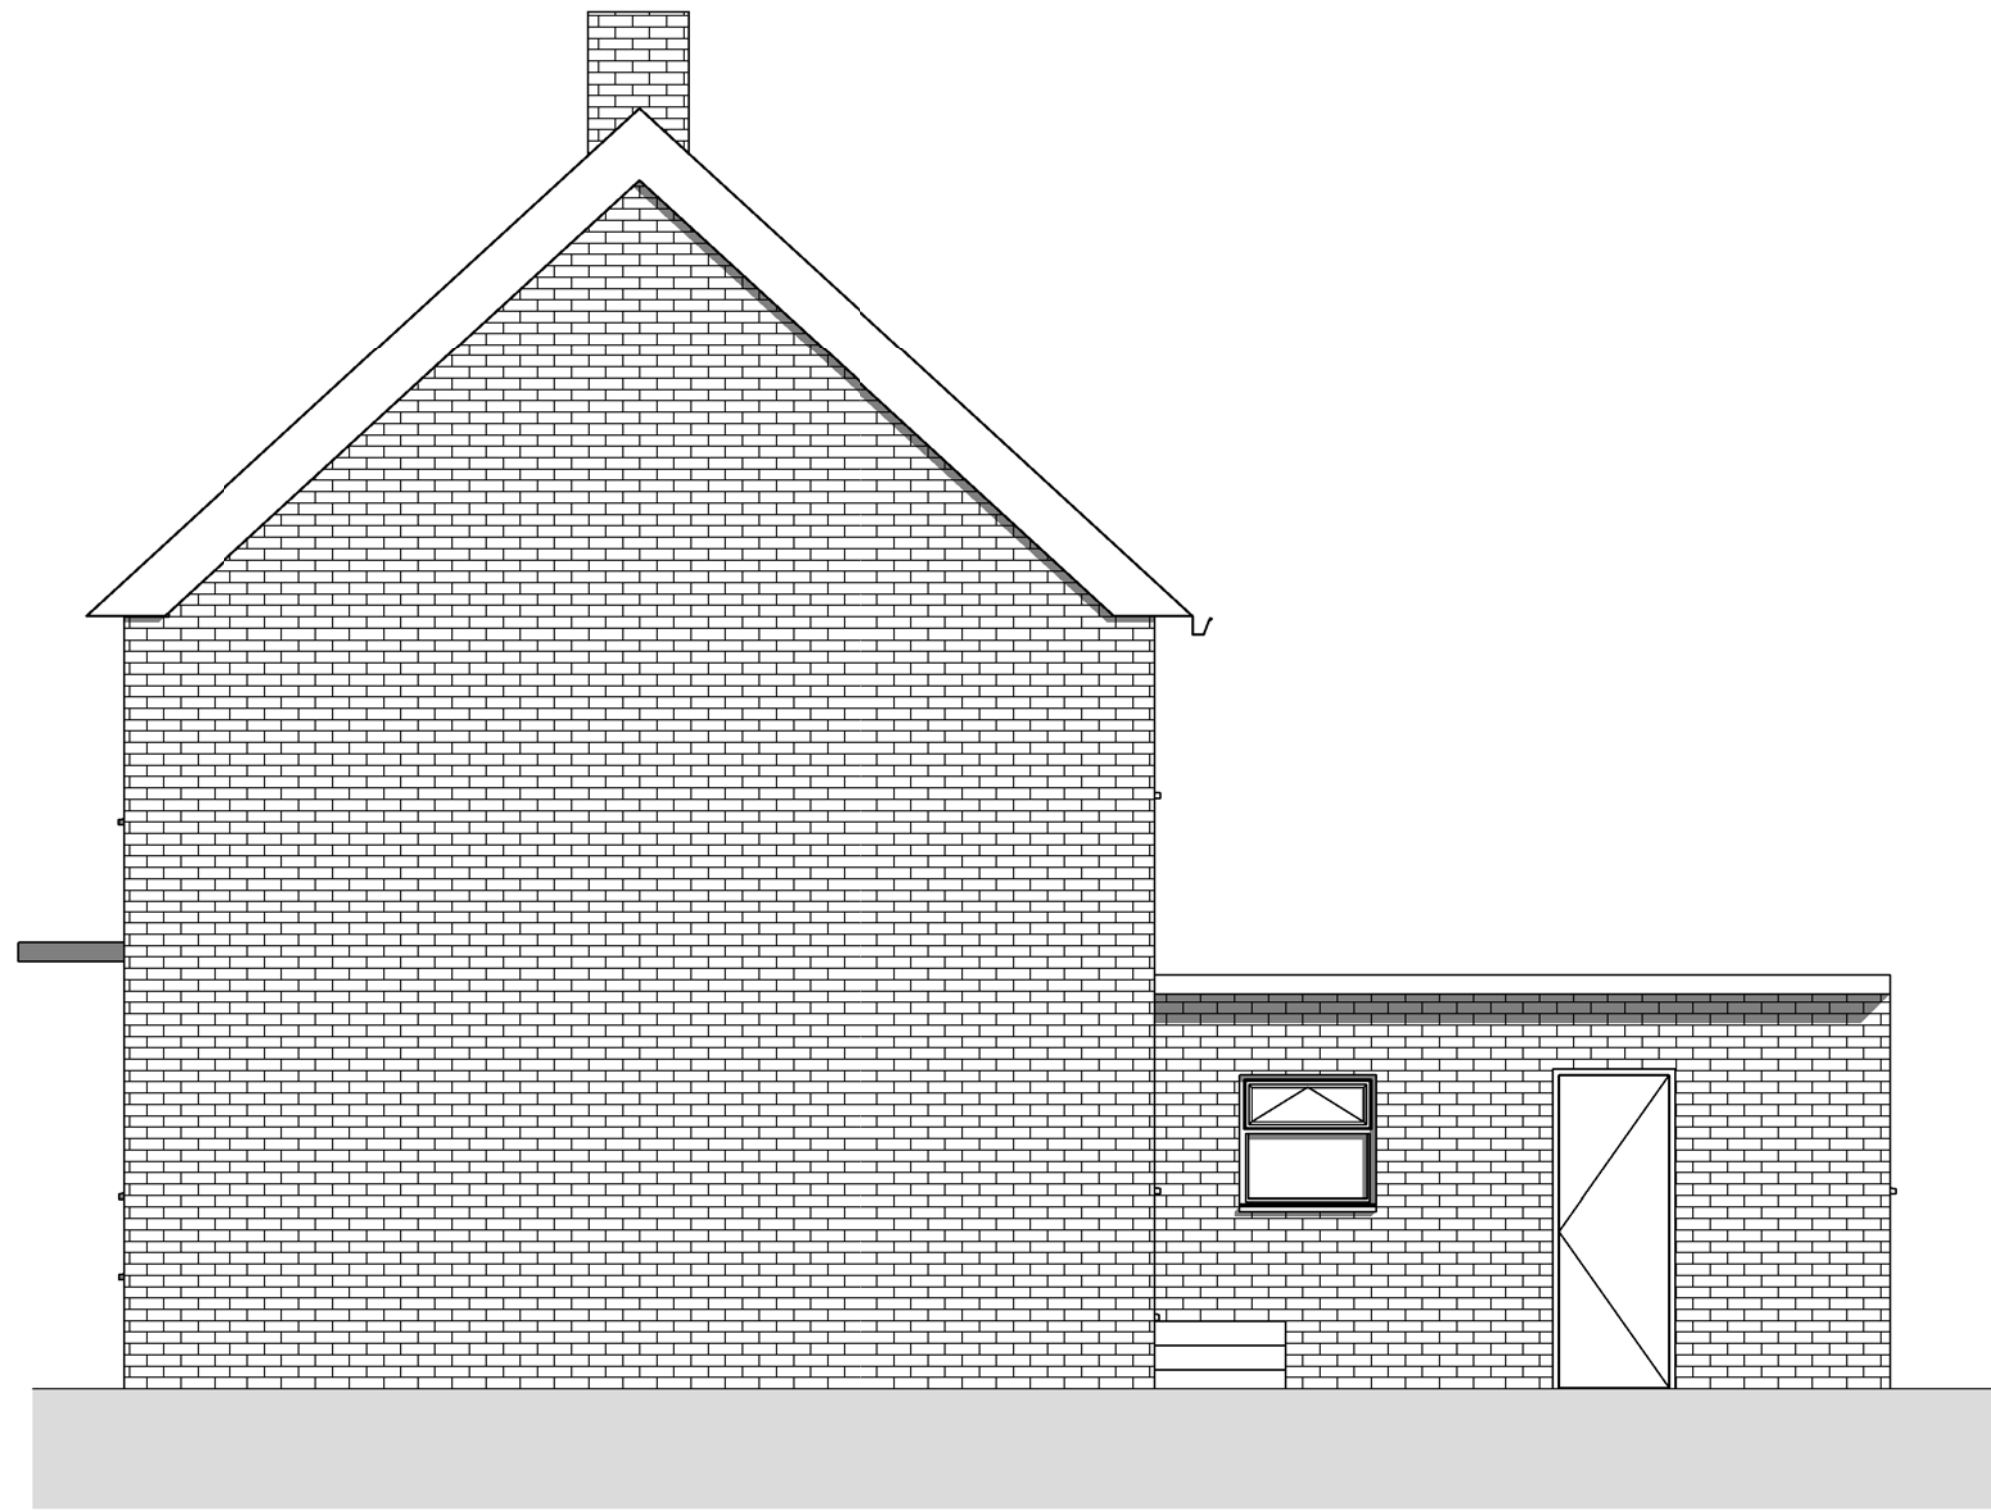

4 East Elevation_Existing
1 : 50

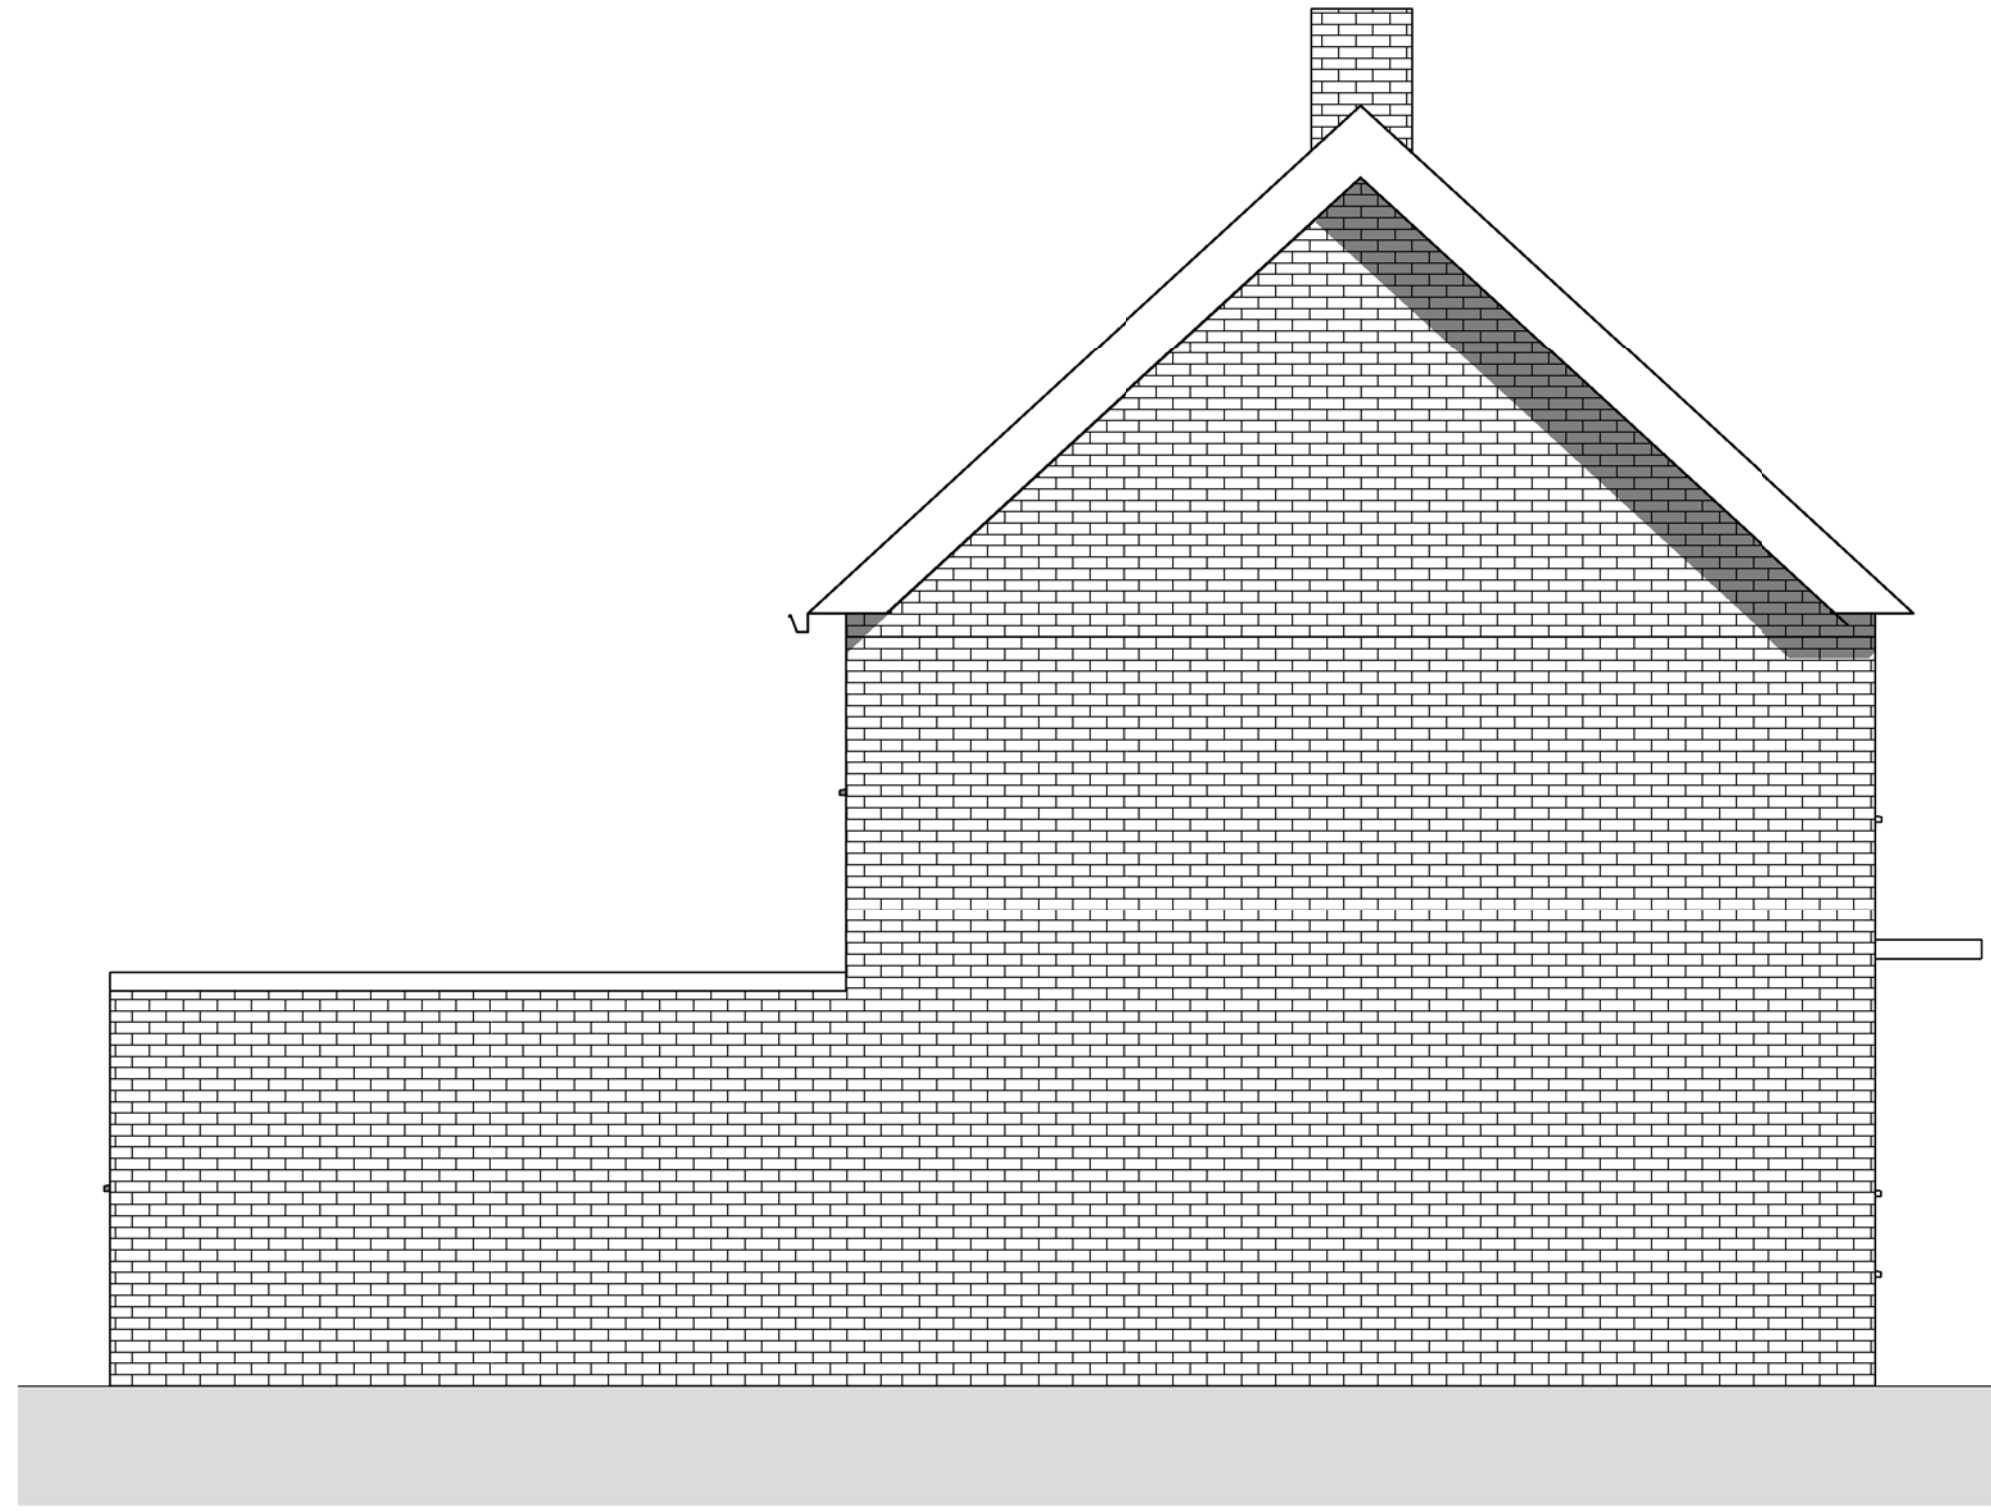

5 West Elevation_Existing
1 : 50



Rev	Description	Date
P1	Planning Issue	16.12.19

studioAH
ARCHITECTS

1 Roebuck Close
New Milton
Hampshire
BH25 6AJ
+44 7496 950 456
abdul@studioAH.co.uk

PROJECT

2 Chalton Crescent,
PO9 4PT

TITLE

Existing Plans and
Elevations

CLIENT

Azad Agulabakh

DRAWN BY	CHECKED BY	DATE
AH	AH	10/12/2019

SCALE (@ A1)	PROJECT NUMBER
1 : 50	1002

DRAWING NUMBER	REV
100	P1

DO NOT SCALE FROM THIS DRAWING. REPORT ANY DISCREPANCIES TO THE AUTHOR