


NOTES:

Dimensions to be checked on site before commencing work. Any discrepancies shall be reported to the architect immediately.


Do not scale from these drawings except for planning purposes. Use figured dimensions only.

Where applicable this drawing is to be read in conjunction with other consultants' drawings.



Ordnance Survey, (c) Crown Copyright 2018.
All rights reserved. Licence number 100022432

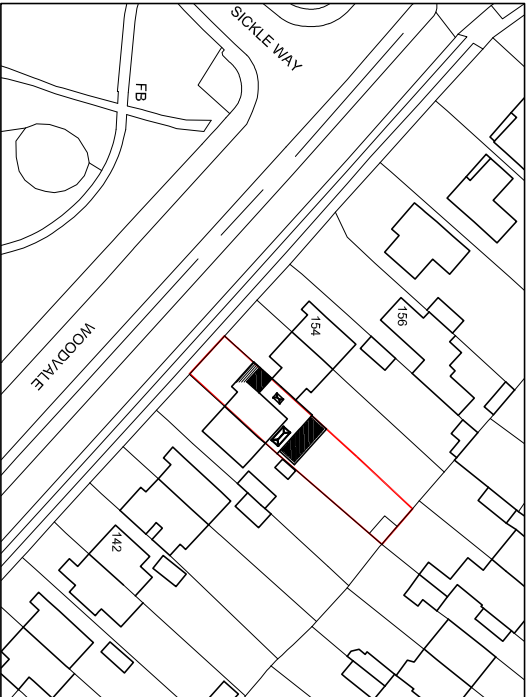

Location plan
scale 1:1250

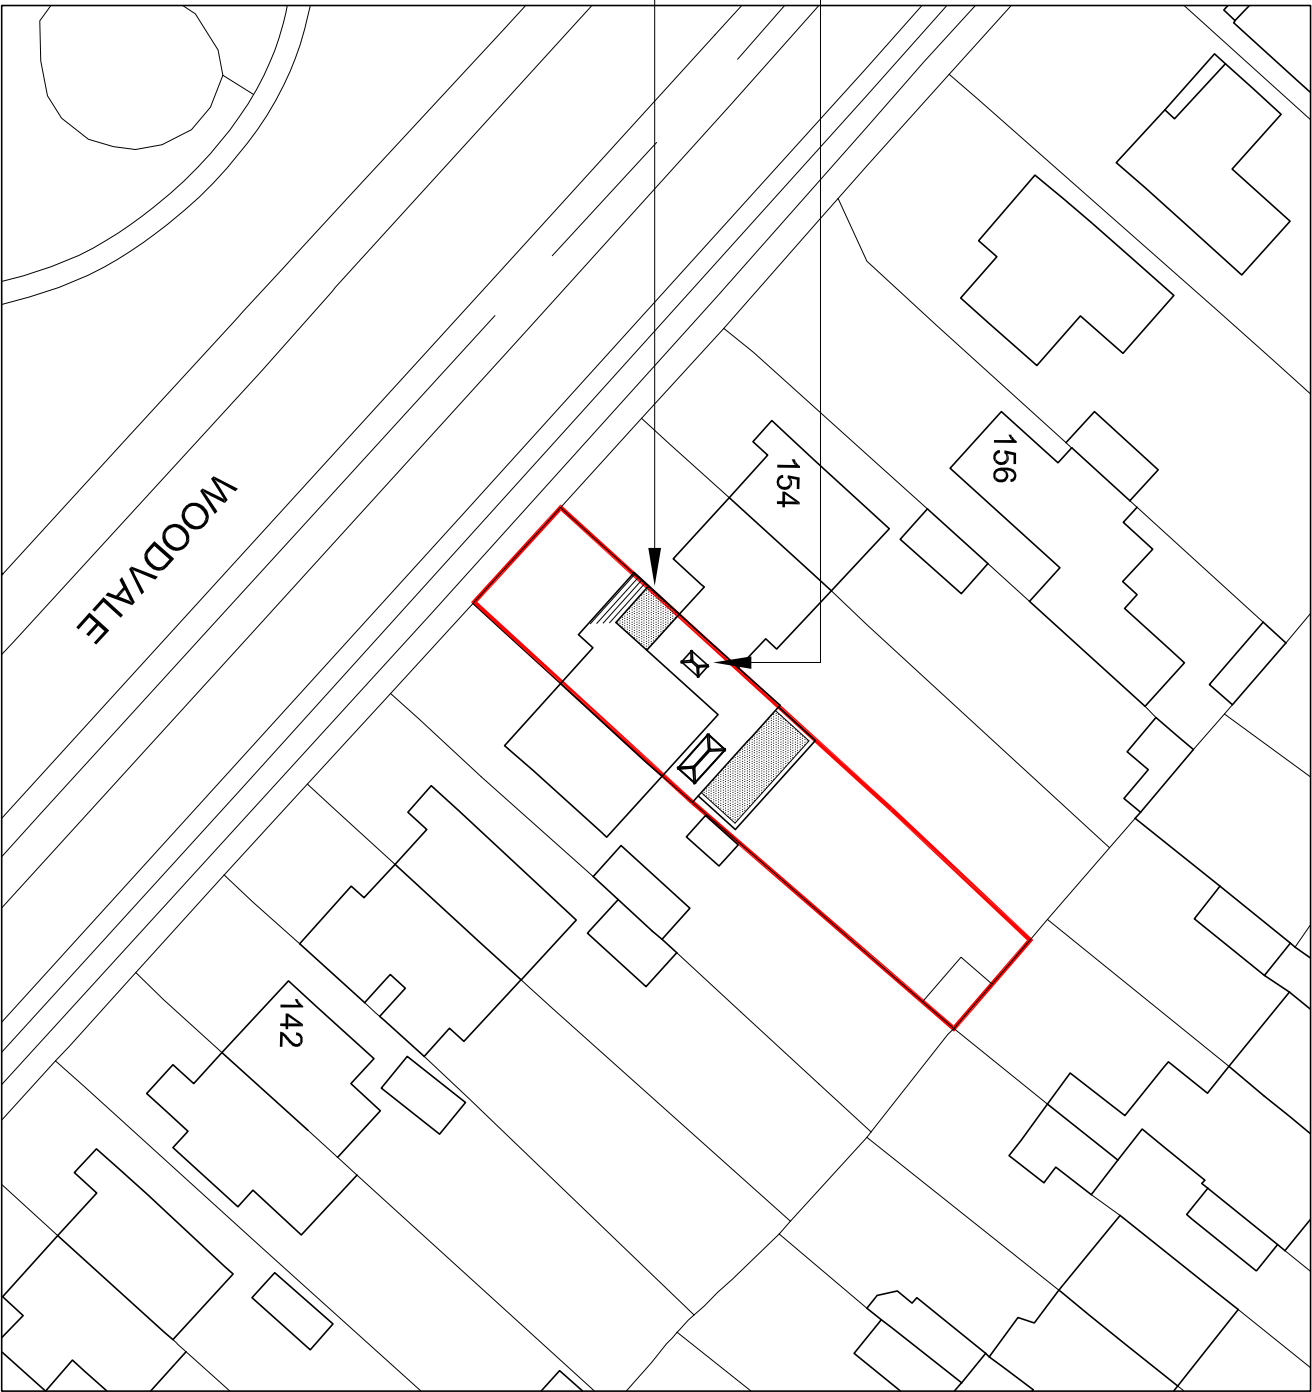

Proposed site plan
scale 1:500

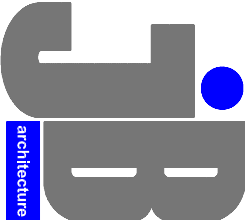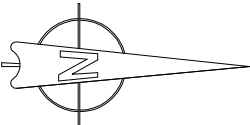

JIMMY BESSANT ARCHITECTURE
TEL: 01243 373620 M: 07769904282
E: jimmy@jb-architecture.co.uk
Web: www.jb-architecture.co.uk

For
MR & MRS TURNBULL
Project
**PROPOSED FRONT EXTENSION
AT 150 HAMBLEDON ROAD
WATERLOOVILLE,
HANTS, PO7 6XA**
Title
SITE & LOCATION PLANS

Date	Drawn	Scale	Checked
DEC 2019	JB	As shown @ A3	-
Job Number	Drawing Number	Revision	
PL221419	401		