


NOTES:

Dimensions to be checked on site before commencing work. Any discrepancies shall be reported to the architect immediately.


Do not scale from these drawings except for planning purposes. Use figured dimensions only.

Where applicable this drawing is to be read in conjunction with other consultants' drawings.


Ordnance Survey, (c) Crown Copyright 2019.
All rights reserved. Licence number 100022432

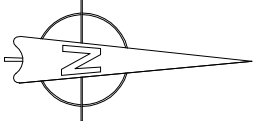


North (rear) elevation

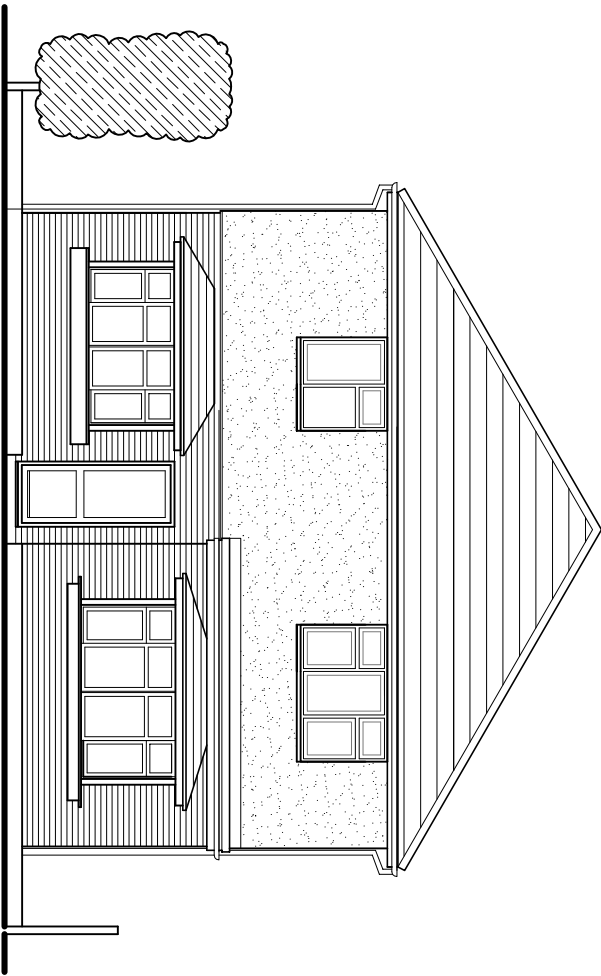

Location plan scale 1:1250

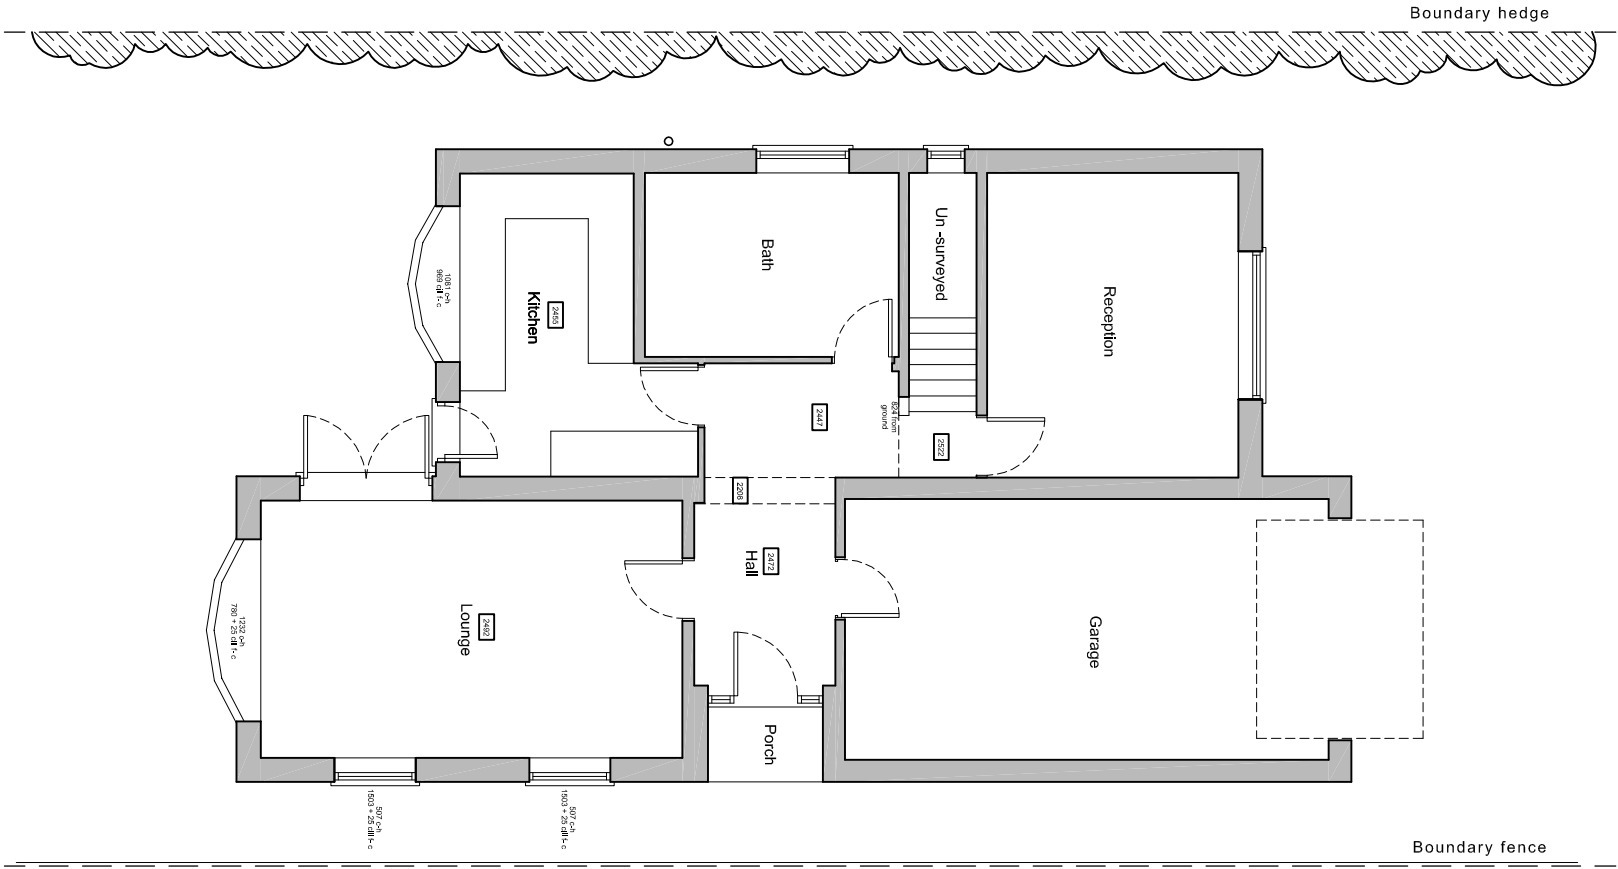

East (side) elevation

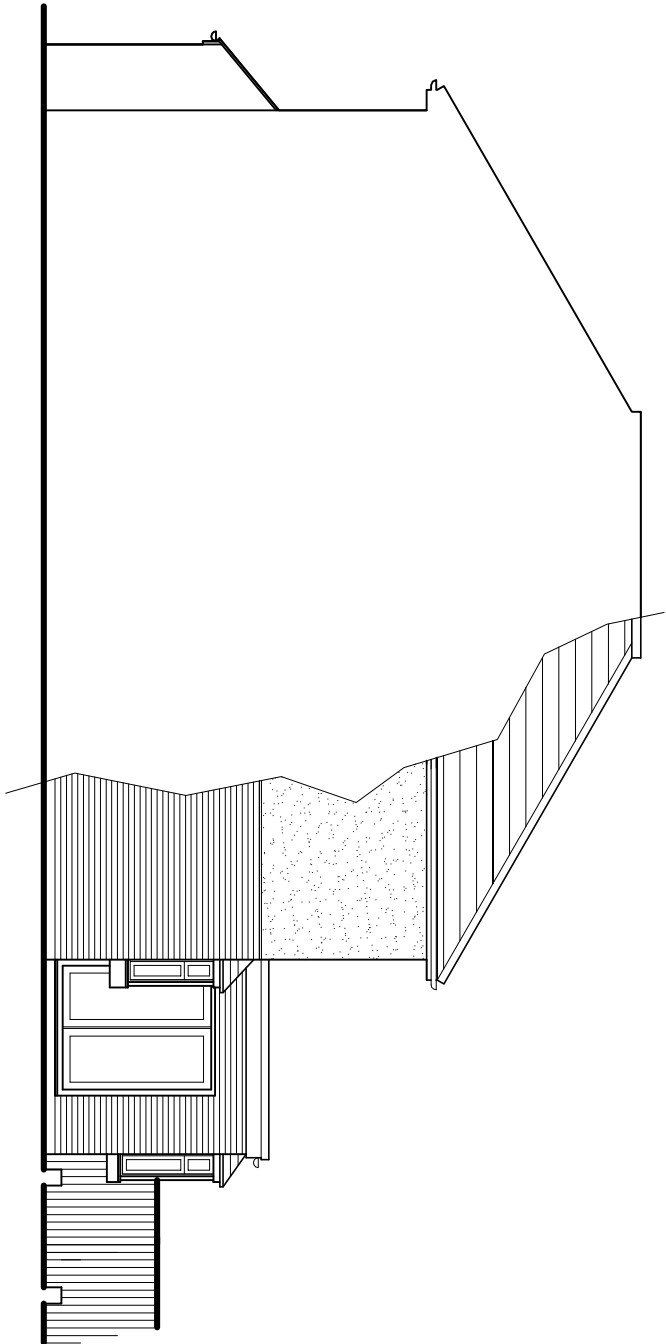

Existing ground floor plan &
north & east elevations scale 1:100
(South & west elevation unchanged in new proposal)



For	MR & MRS HUGHES	Title	EXISTING GROUND FLOOR PLAN, ELEVATIONS & LOCATION PLAN	Office Tel:	01243 933732
Project	PROPOSED REAR EXTENSION AT 34 HART PLAIN AVENUE, WATERLOOVILLE HANTS, PO8 8RX	Date	SEPT 2019	Drawn	JB
		Scale	As shown @ A3	Checked	.
		Job Number	FL304.19	Drawing Number	-01
		Revision			
				Web:	www.jb-architecturedesign.com
					JB ARCHITECTURE