




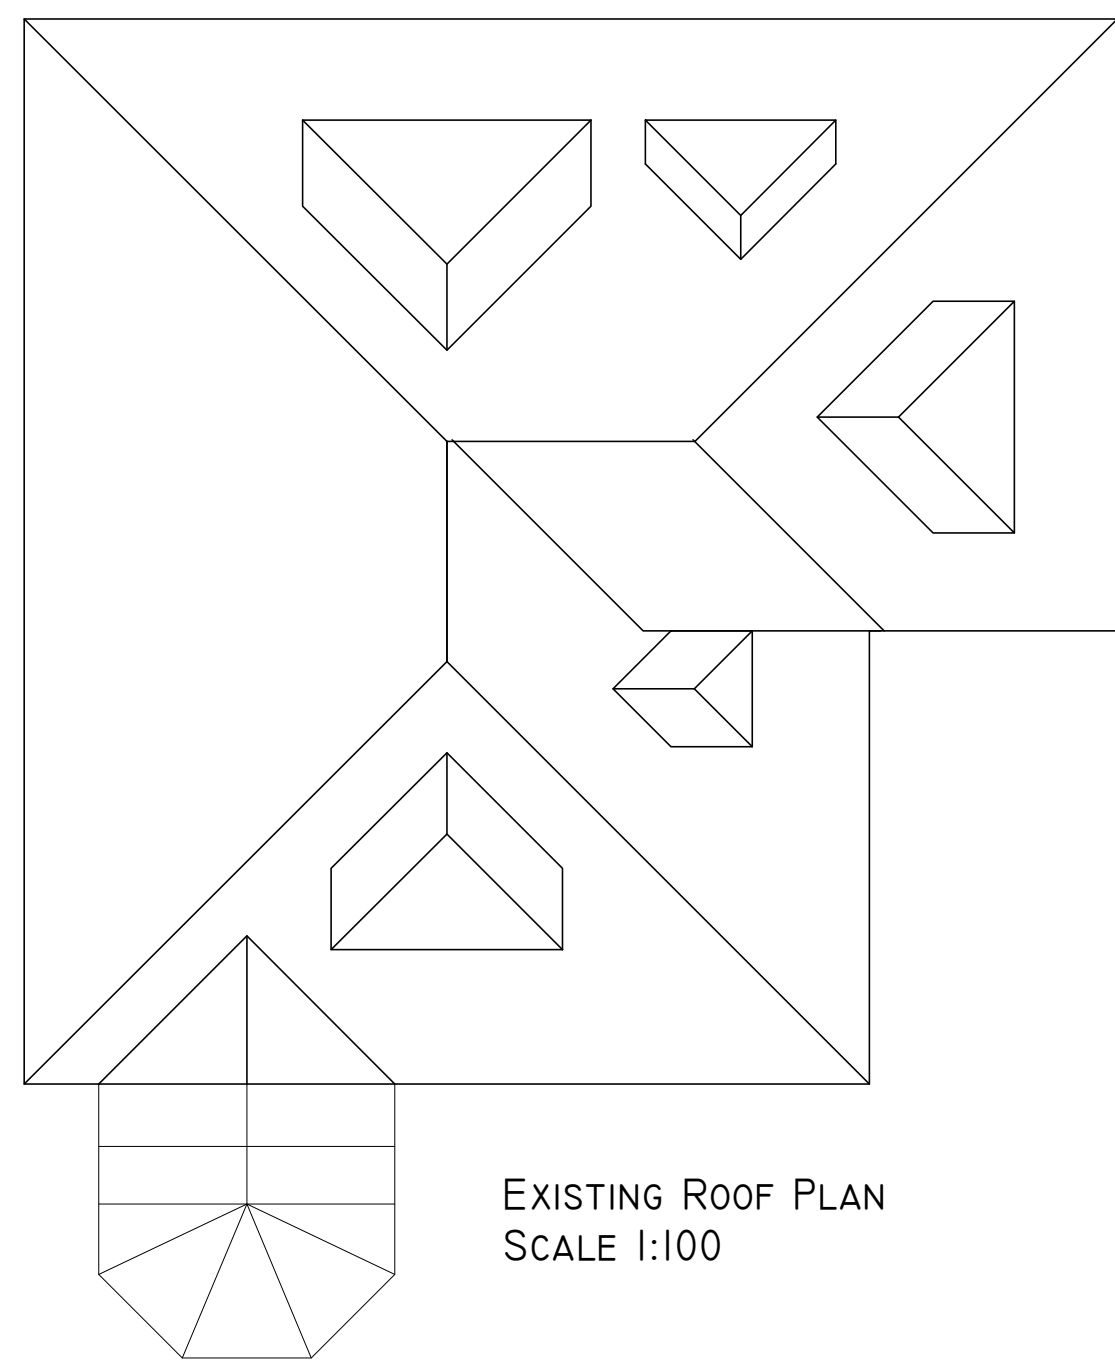


EXISTING ROOF PLAN
SCALE 1:100

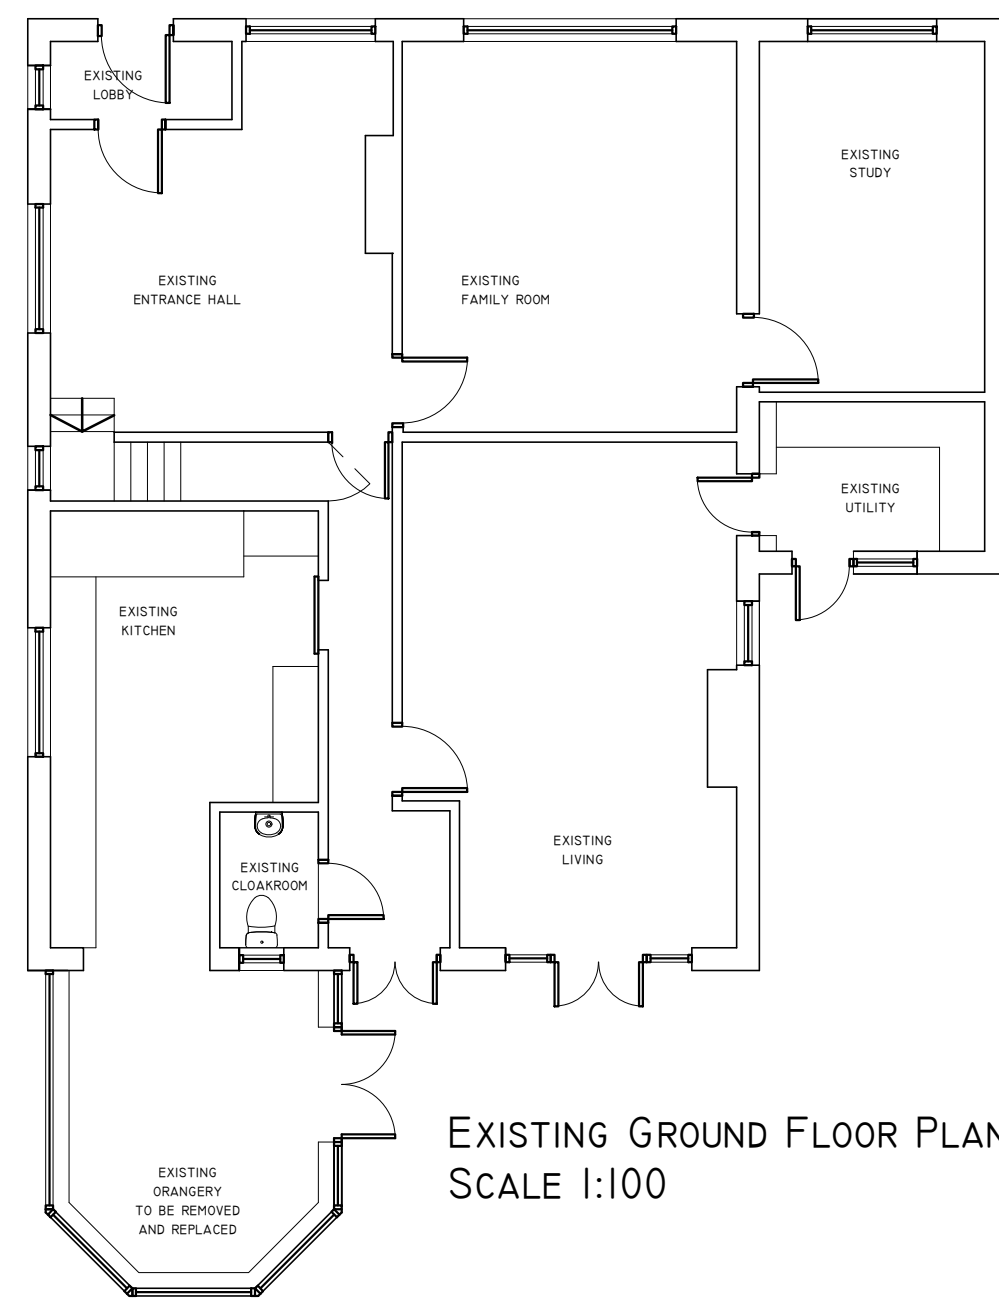



EXISTING GROUND FLOOR PLAN
SCALE 1:100

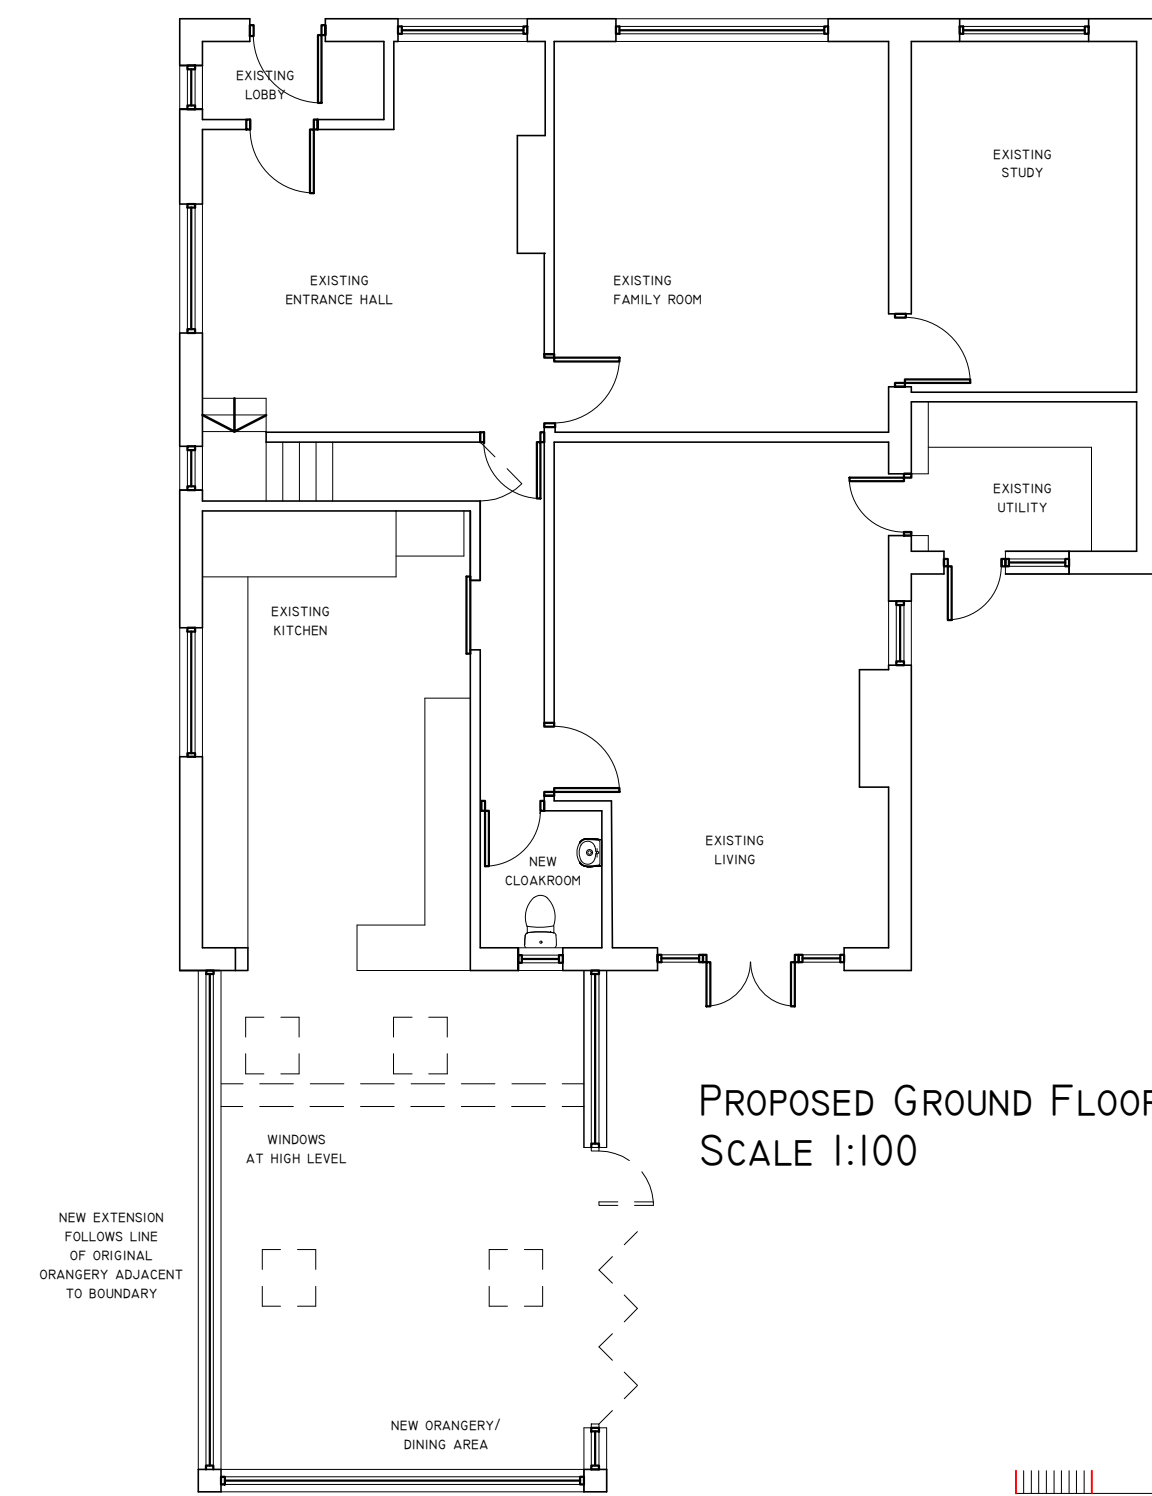


PROPOSED GROUND FLOOR PLAN
SCALE 1:100

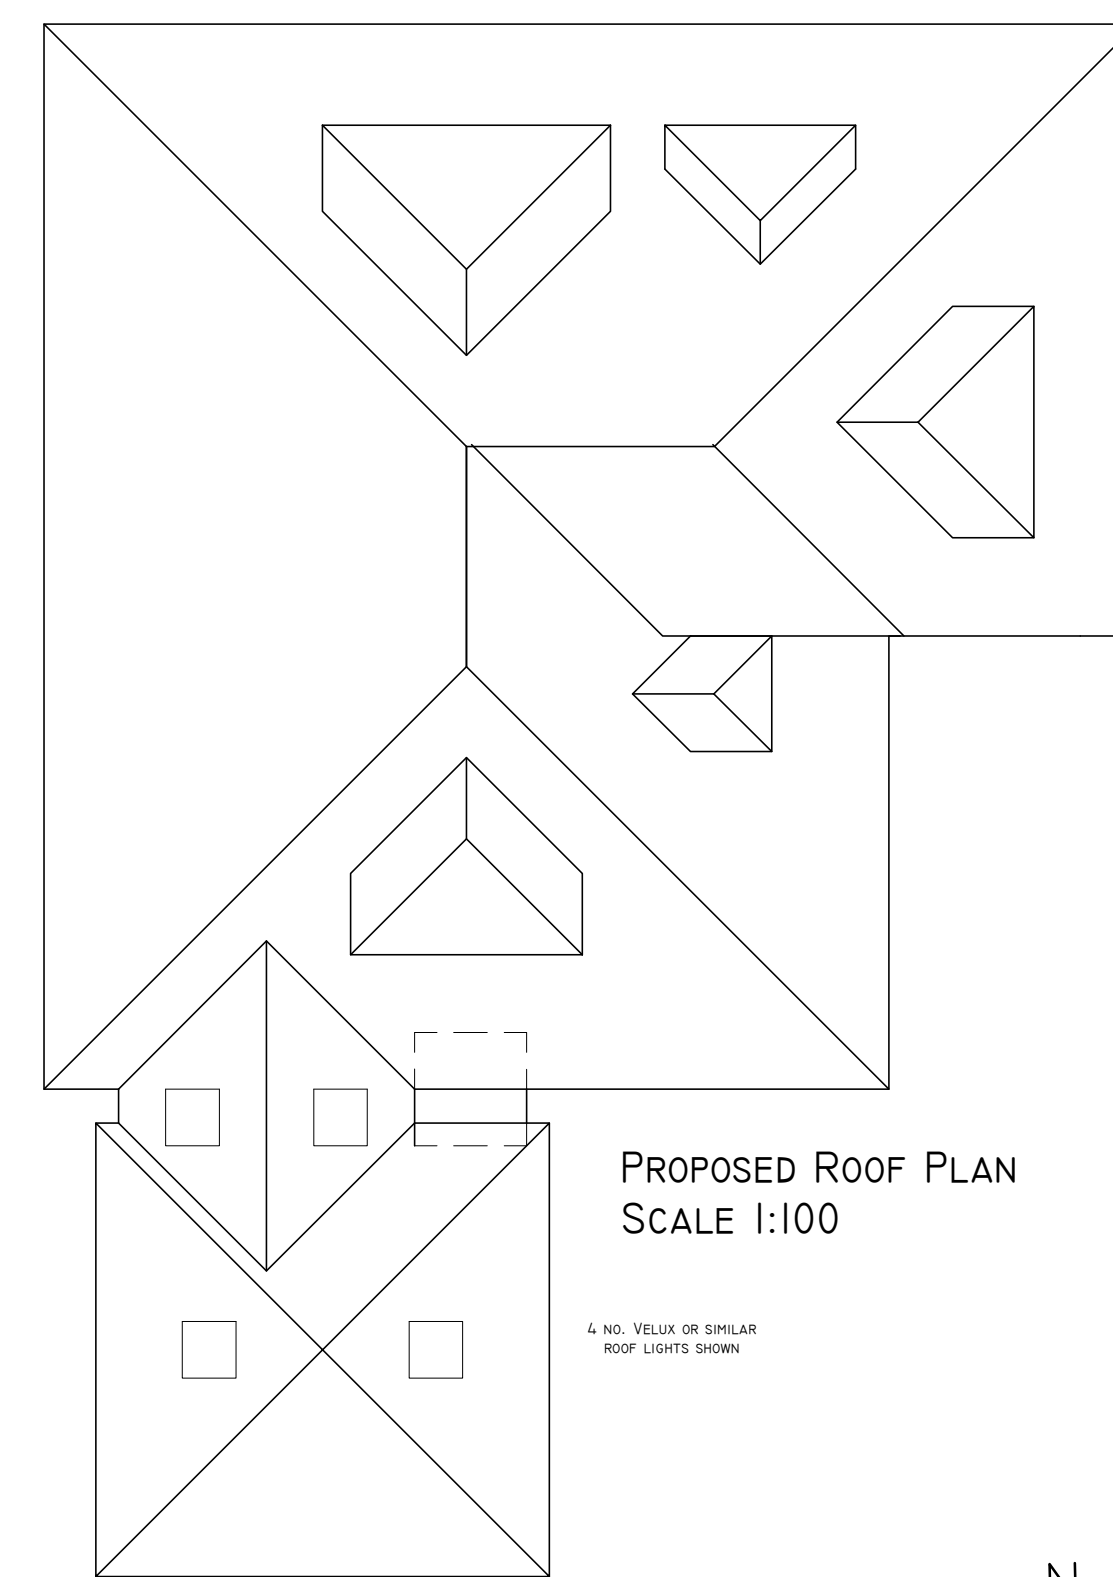

PROPOSED ROOF PLAN
SCALE 1:100

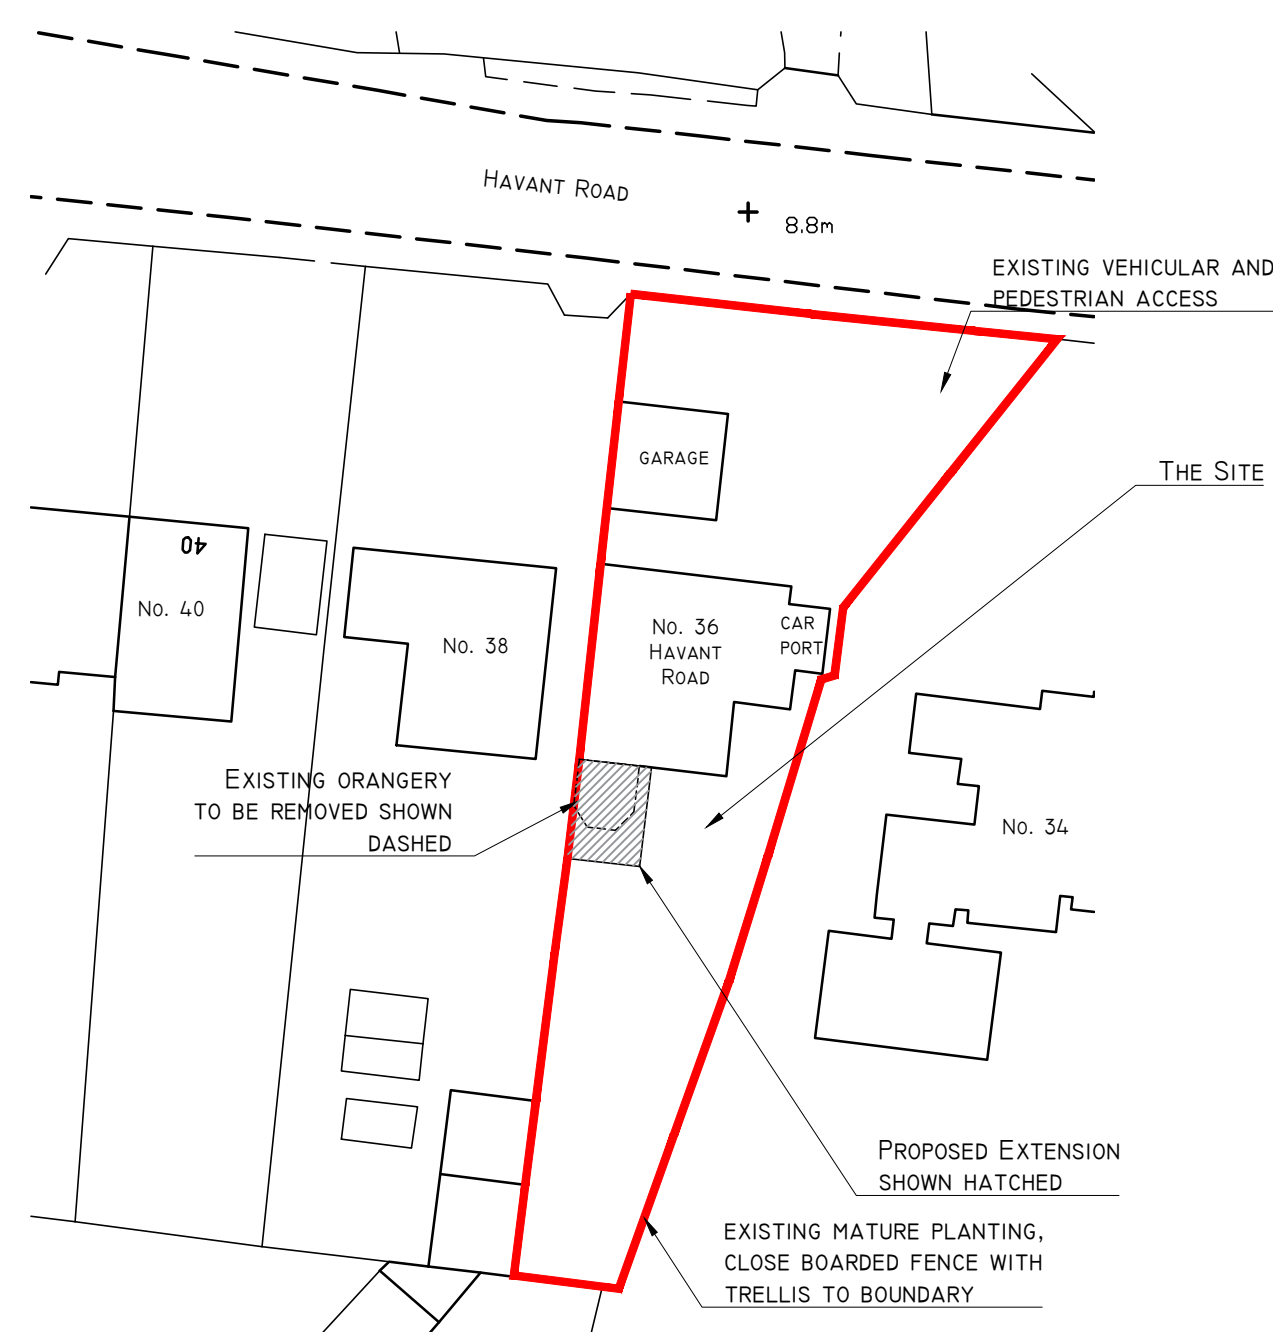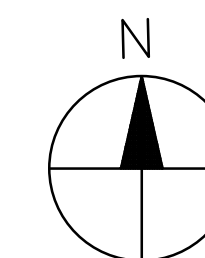

SITE PLAN SCALE 1:500

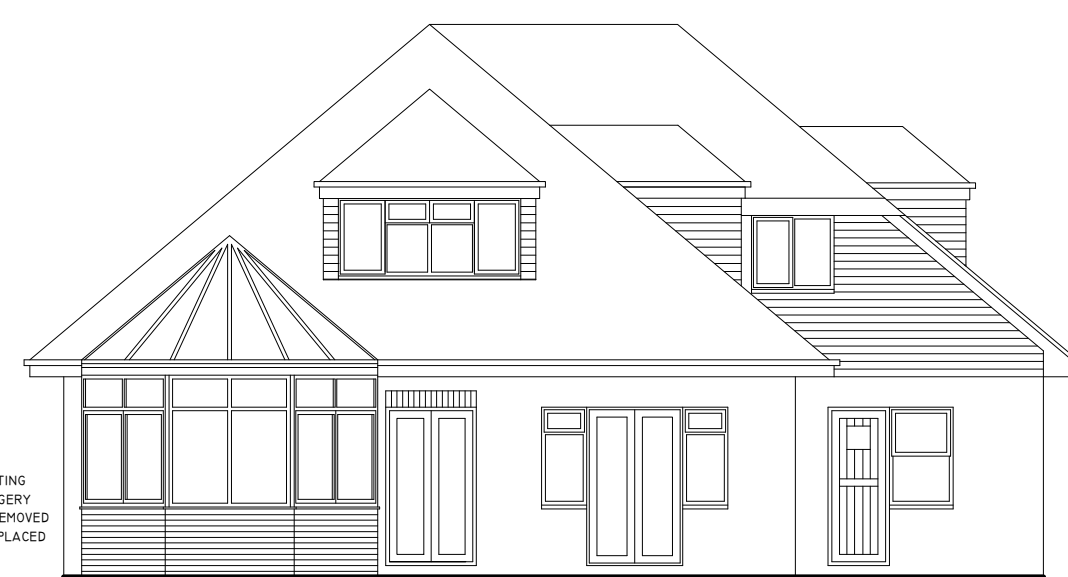


EXISTING SOUTH ELEVATION SCALE 1:100



PROPOSED SOUTH ELEVATION SCALE 1:100

PROPOSED MATERIALS
PLAIN CONCRETE TILES TO MATCH EXISTING
RED BRICK TO MATCH EXISTING
WHITE UPVC DOUBLE GLAZED WINDOWS
AND DOORS, CLEAR GLASS NO LEAD EFFECT
ROOF TILES AND BRICKWORK FROM EXISTING
ORANGERY TO BE CAREFULLY REMOVED
FOR RE-USE IF POSSIBLE

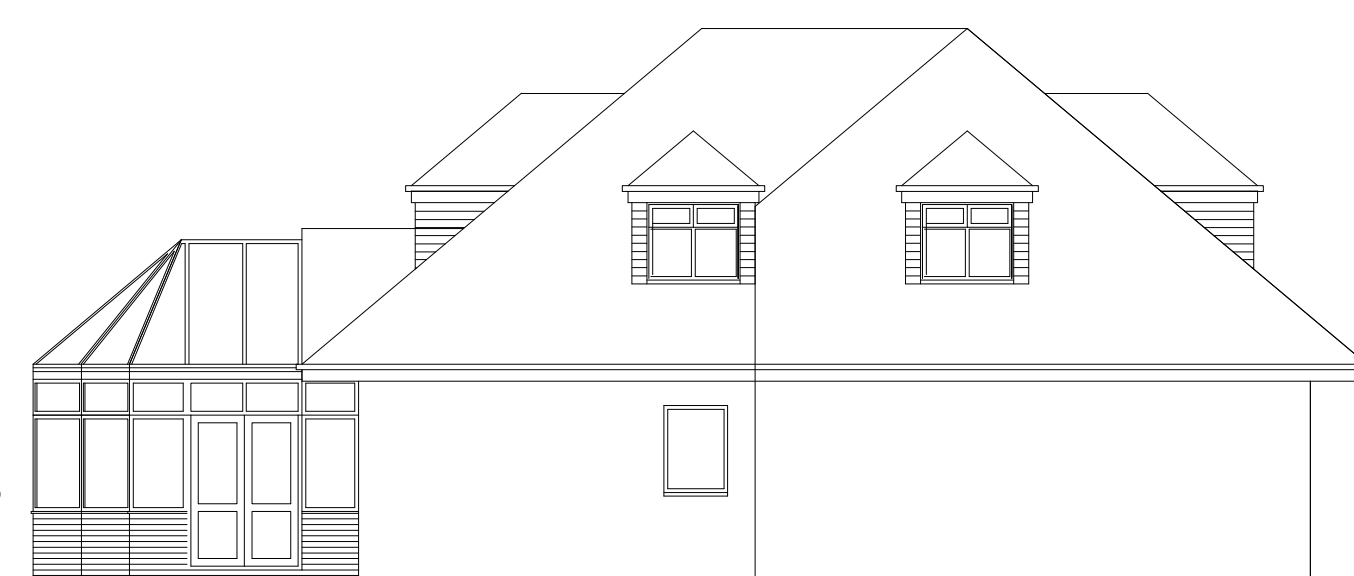


EXISTING EAST ELEVATION SCALE 1:100




PROPOSED EAST ELEVATION SCALE 1:100



LOCATION PLAN SCALE 1:1250

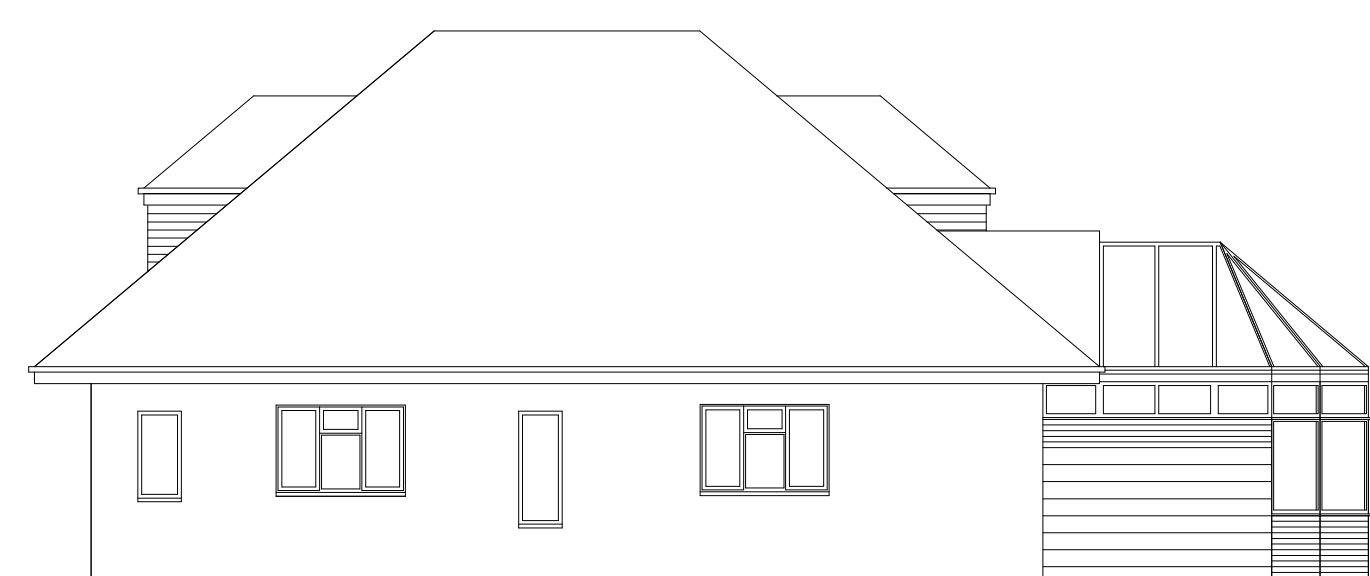

EXISTING WEST ELEVATION SCALE 1:100

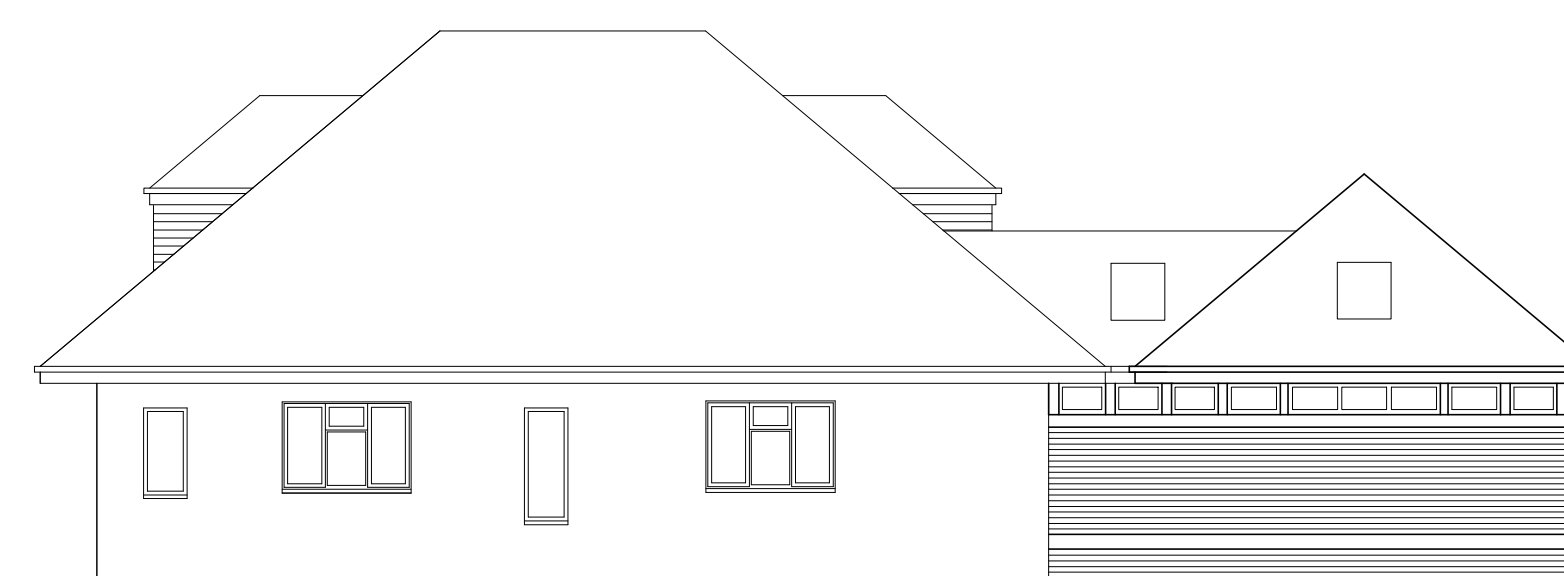

PROPOSED WEST ELEVATION SCALE 1:100

