



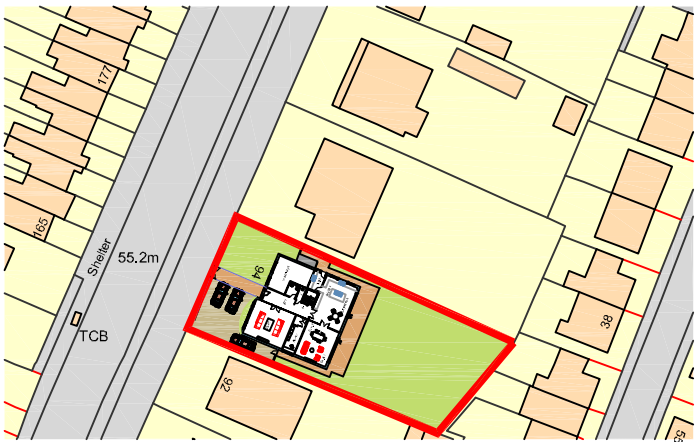


Ordnance Survey, (c) Crown Copyright 2019. All rights reserved. Licence number 100022432

Proposed Plan

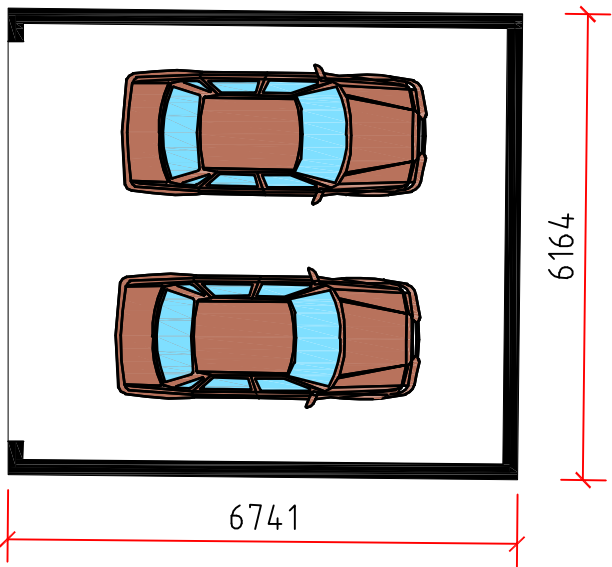


Proposed Elevations

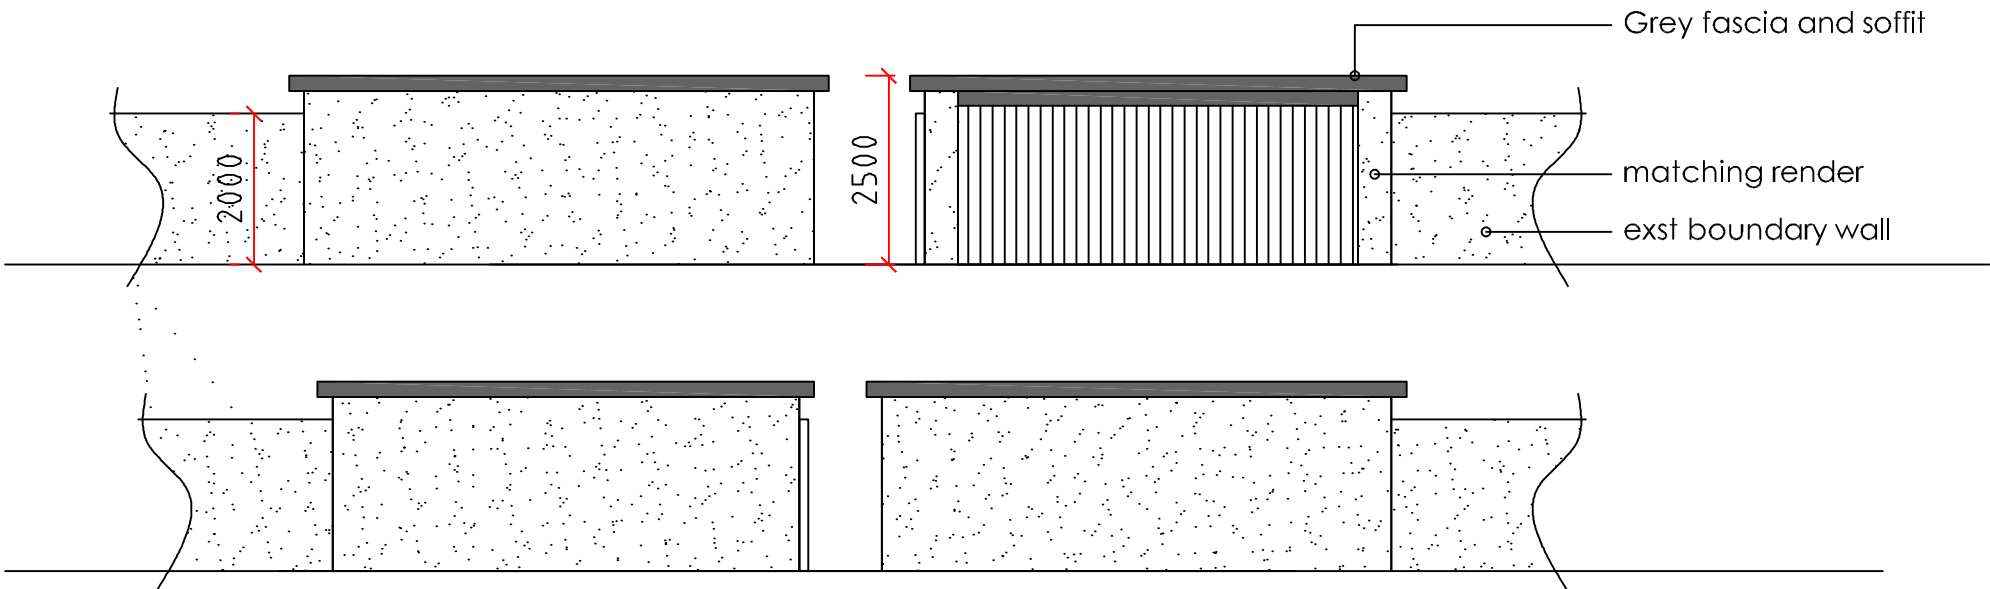

Proposed Garage



Proposed Site Plan

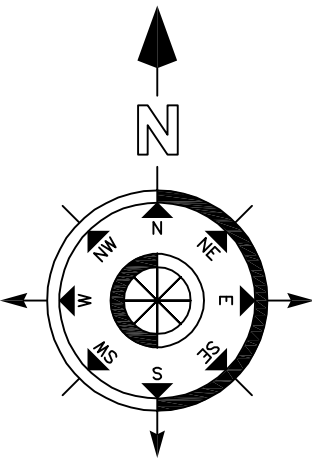

Scale in Metres
0 1 2 3 4 5 for 1:100

Scale in Metres
0 1 2 3 4 5 10 for 1:200

Scale in Metres
0 5 10 15 20 25 for 1:500

Scale in Metres
0 10 20 30 40 50 60 for 1:1250

Revision	Decision	Date	CF/AVN
Project:			
Mr S Steere 94 London Road Cowplain			
Drawing Title:			
Proposed Garage			
Chris Flint Associates Ltd			
CHARTERED SURVEYORS - PROJECT MANAGERS DEVELOPMENT CONSULTANTS			
Drawn By CF	Date 01/07/20	SHEET SIZE A2	Approved By Date
CFA	Drawing No. FULL 01	Revision	Scale 1-100
PLANNING			
2 Emerald Close Waterlooville Hants PO7 8NZ tel: 023 92 432484 fax: 023 92 358554 Email: chrisflintassociates@gmail.com			