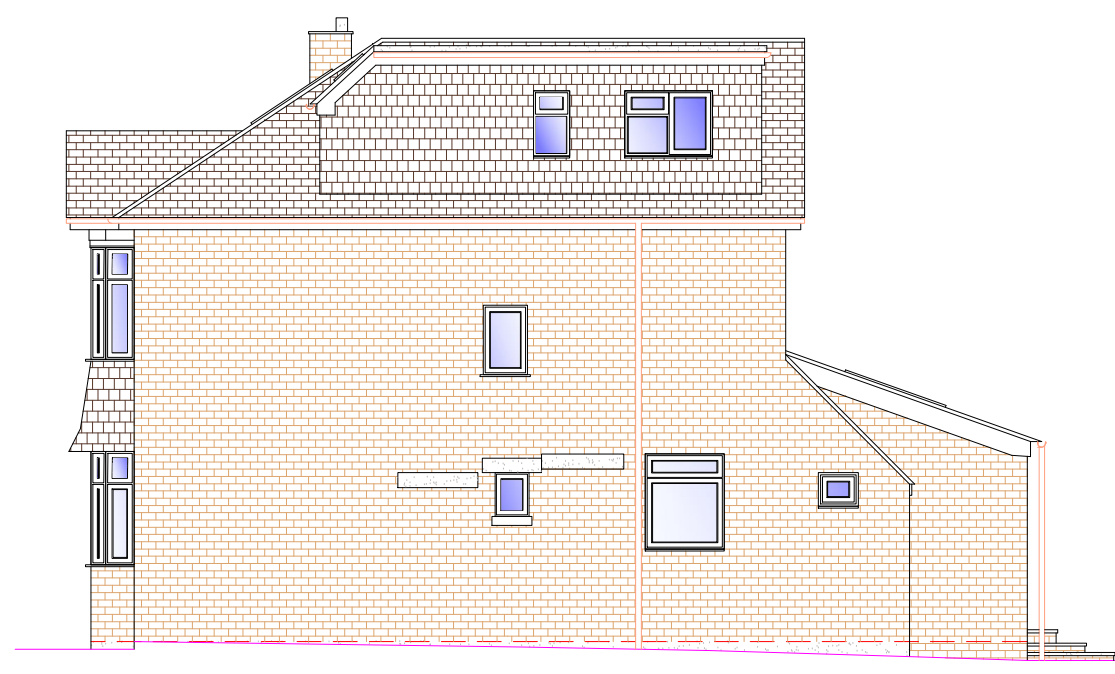
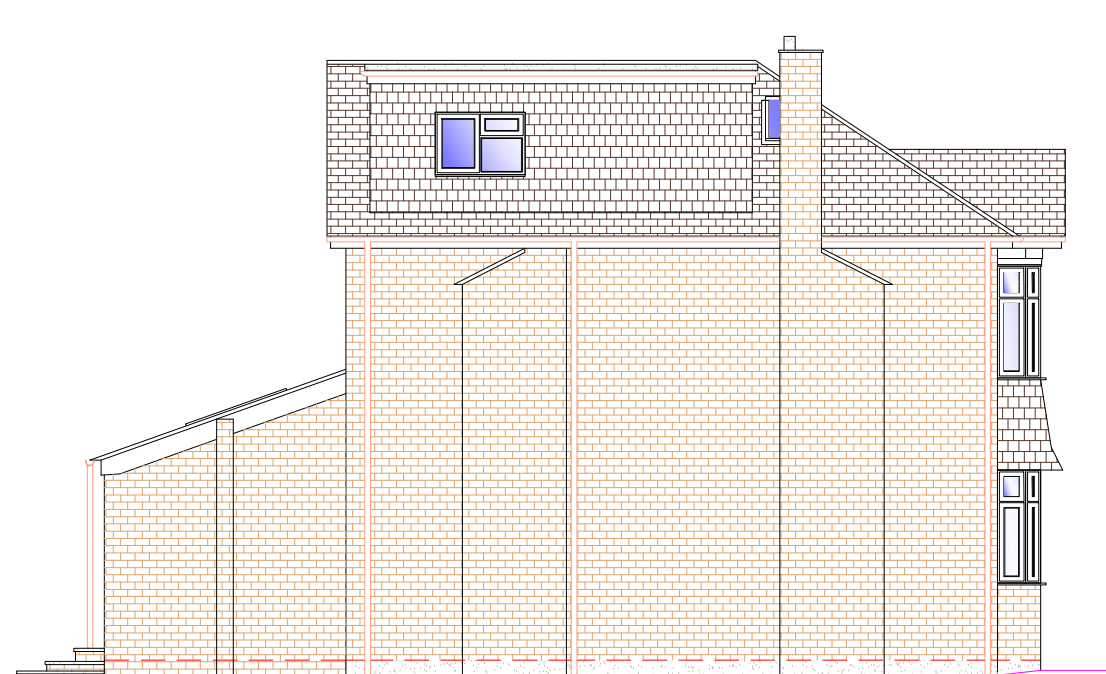
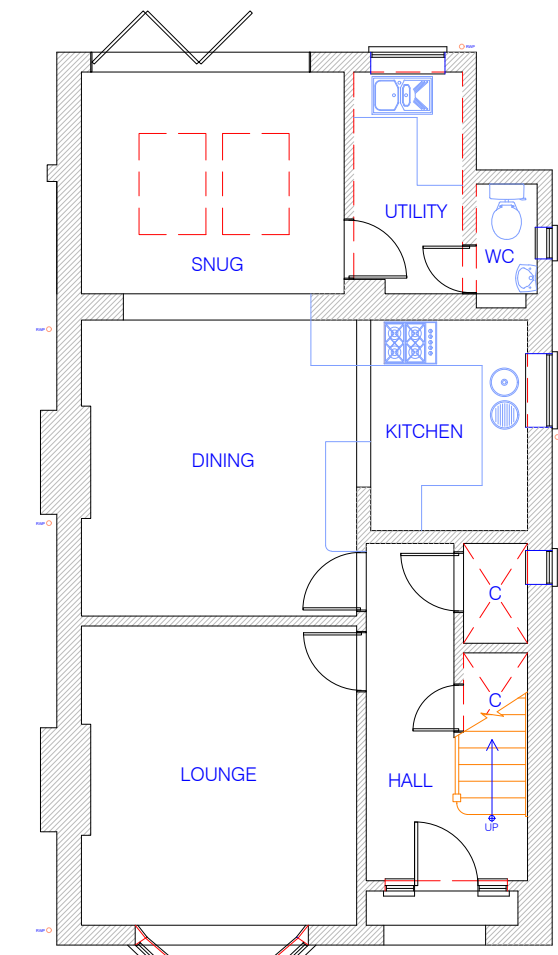
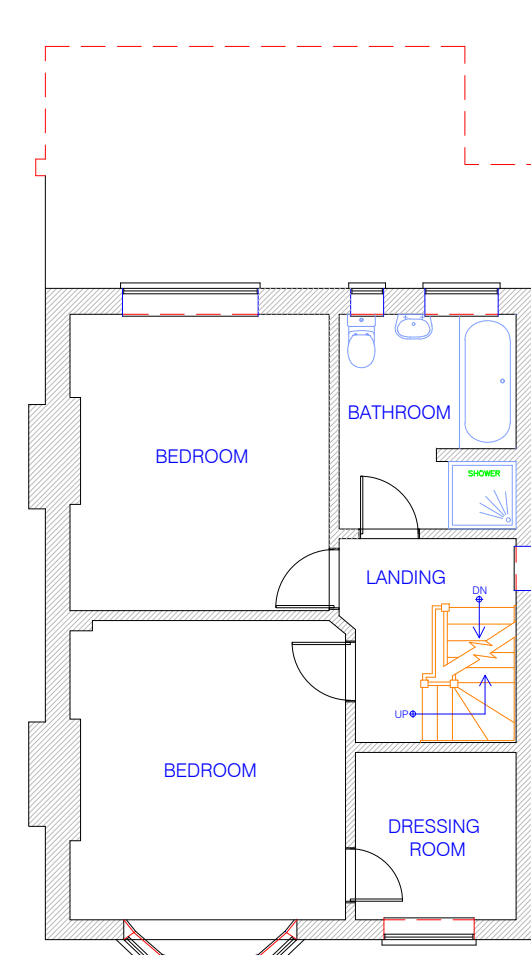
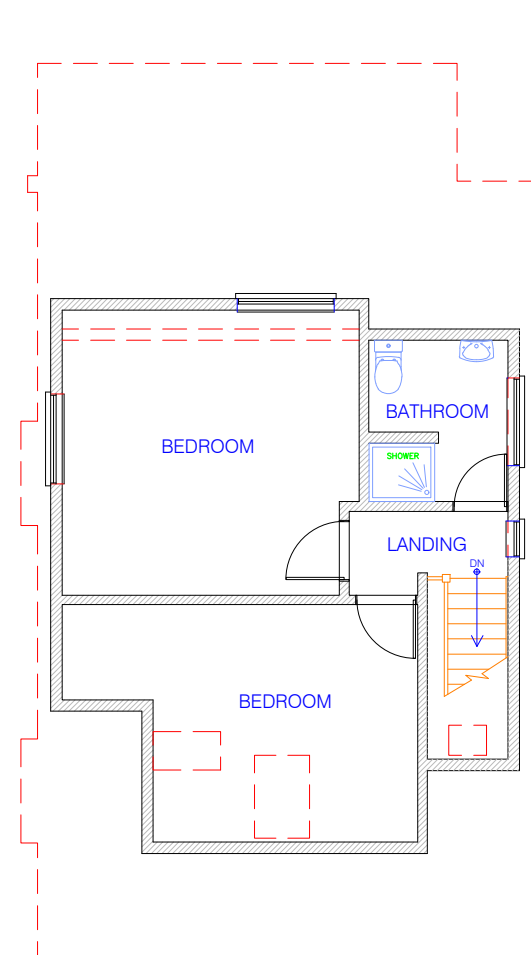
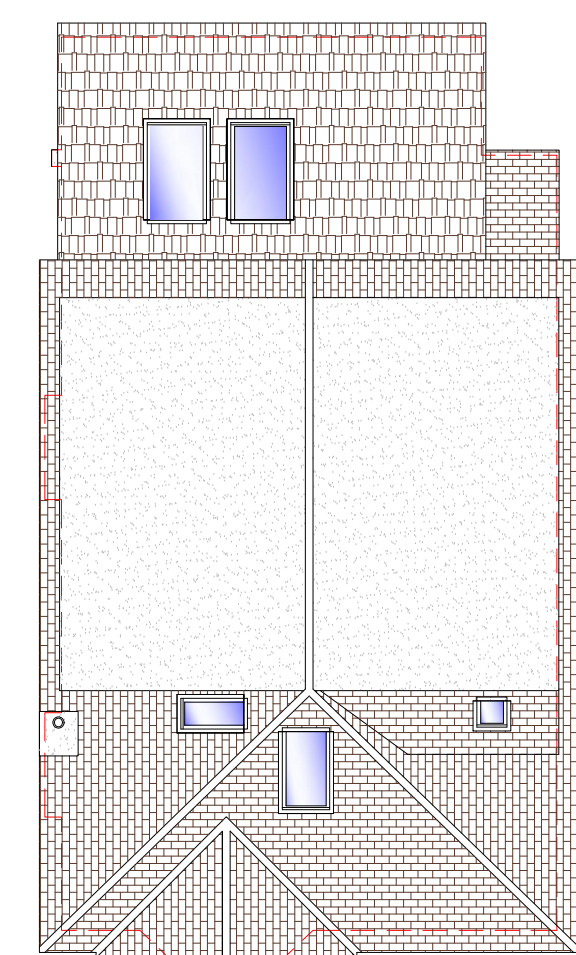
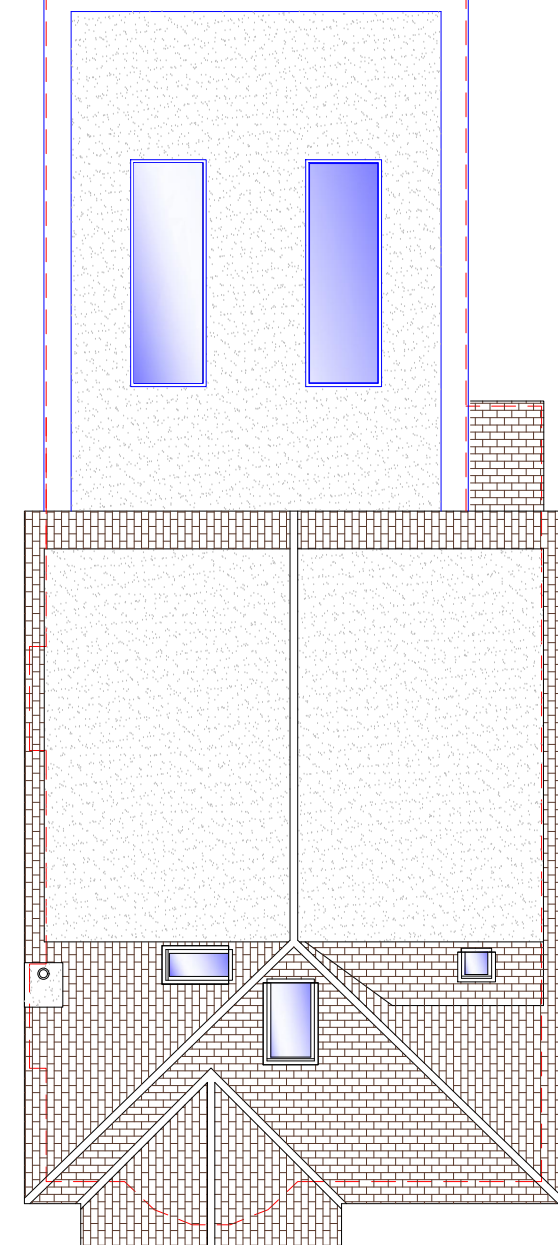
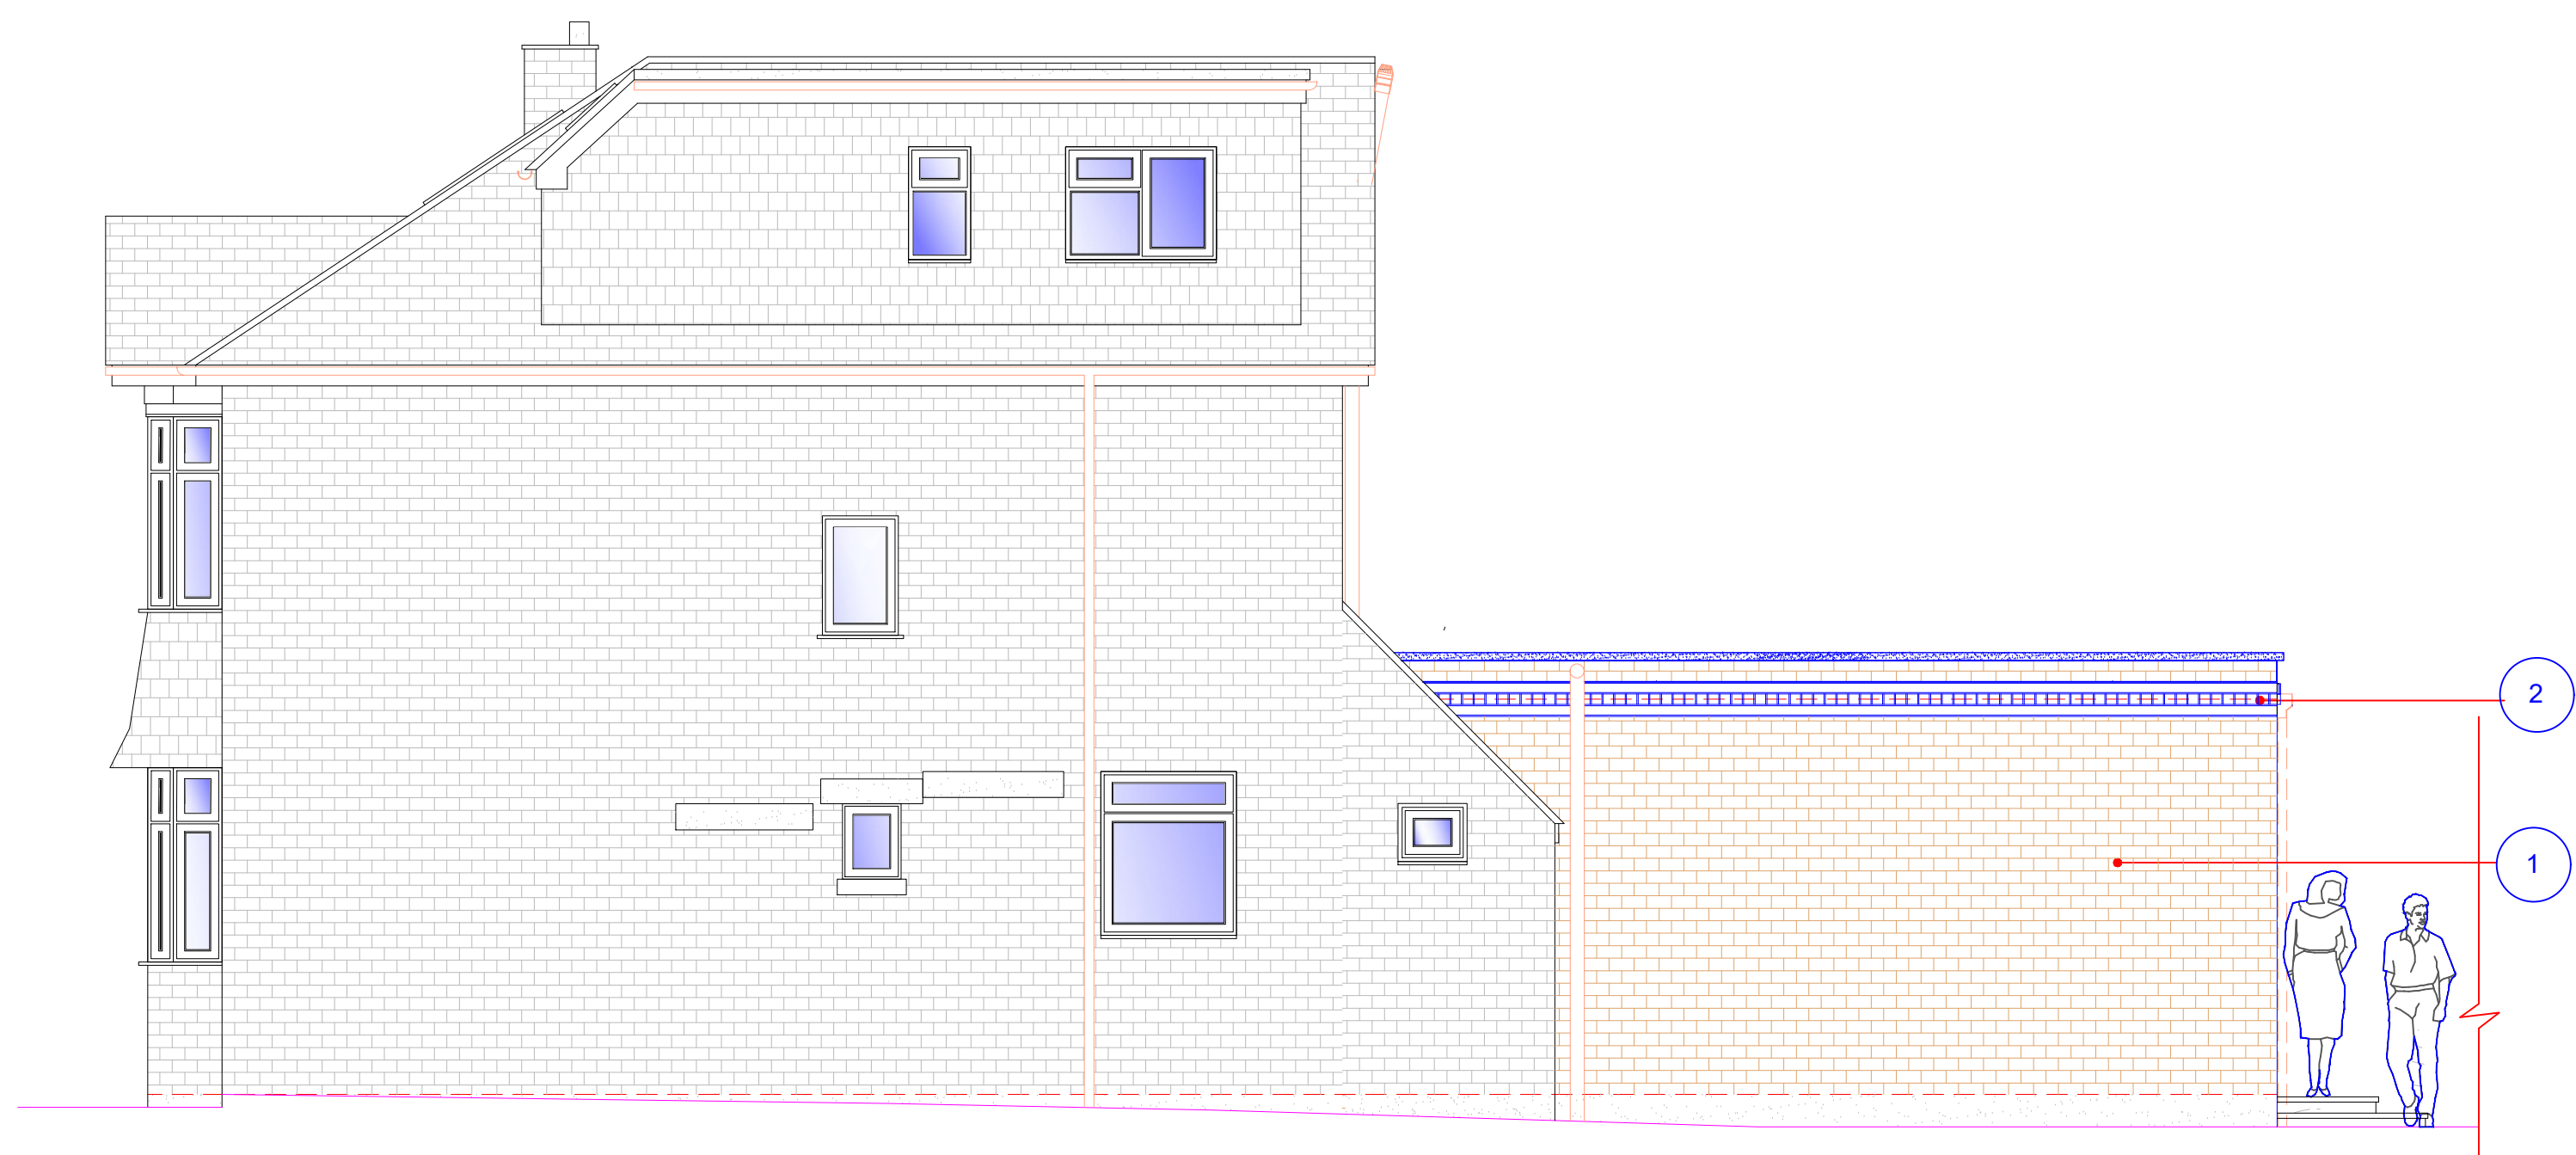
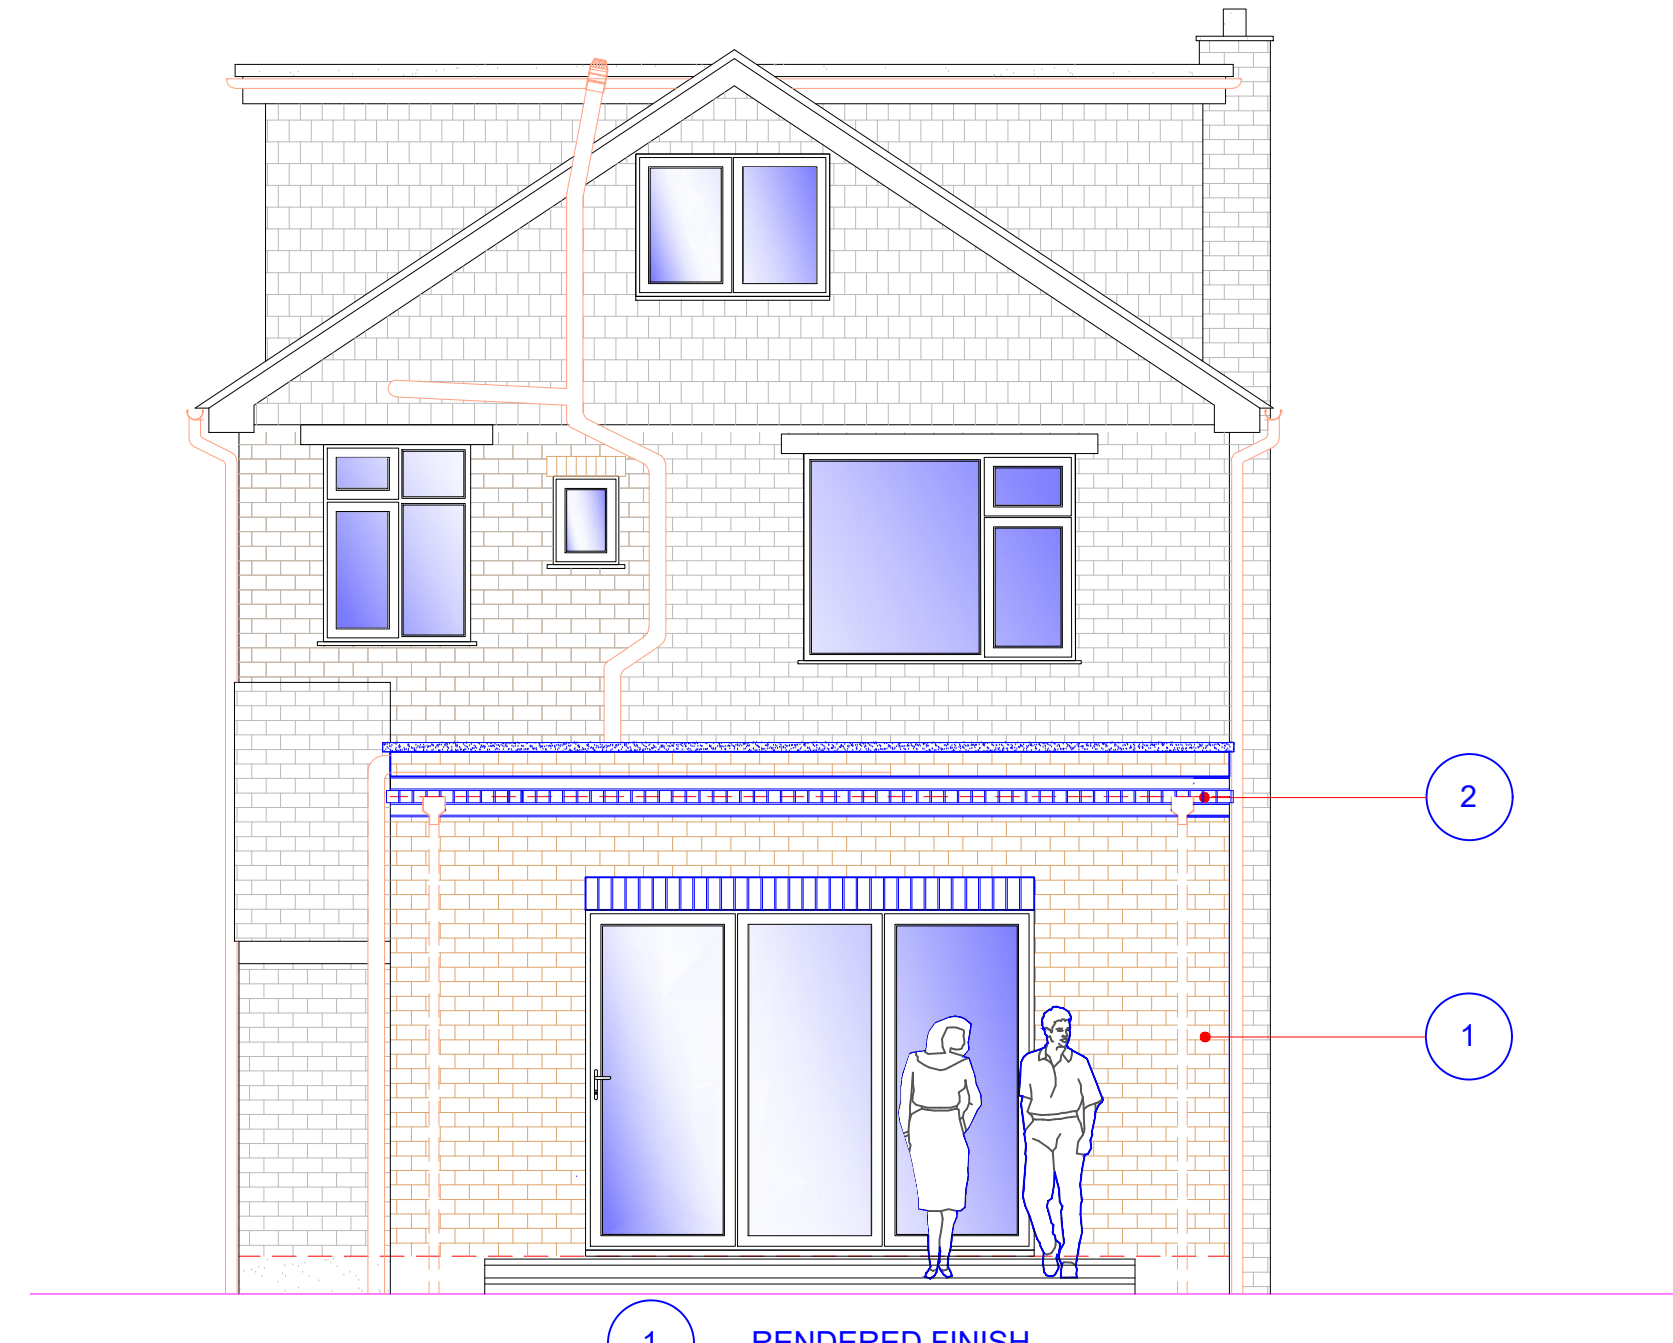
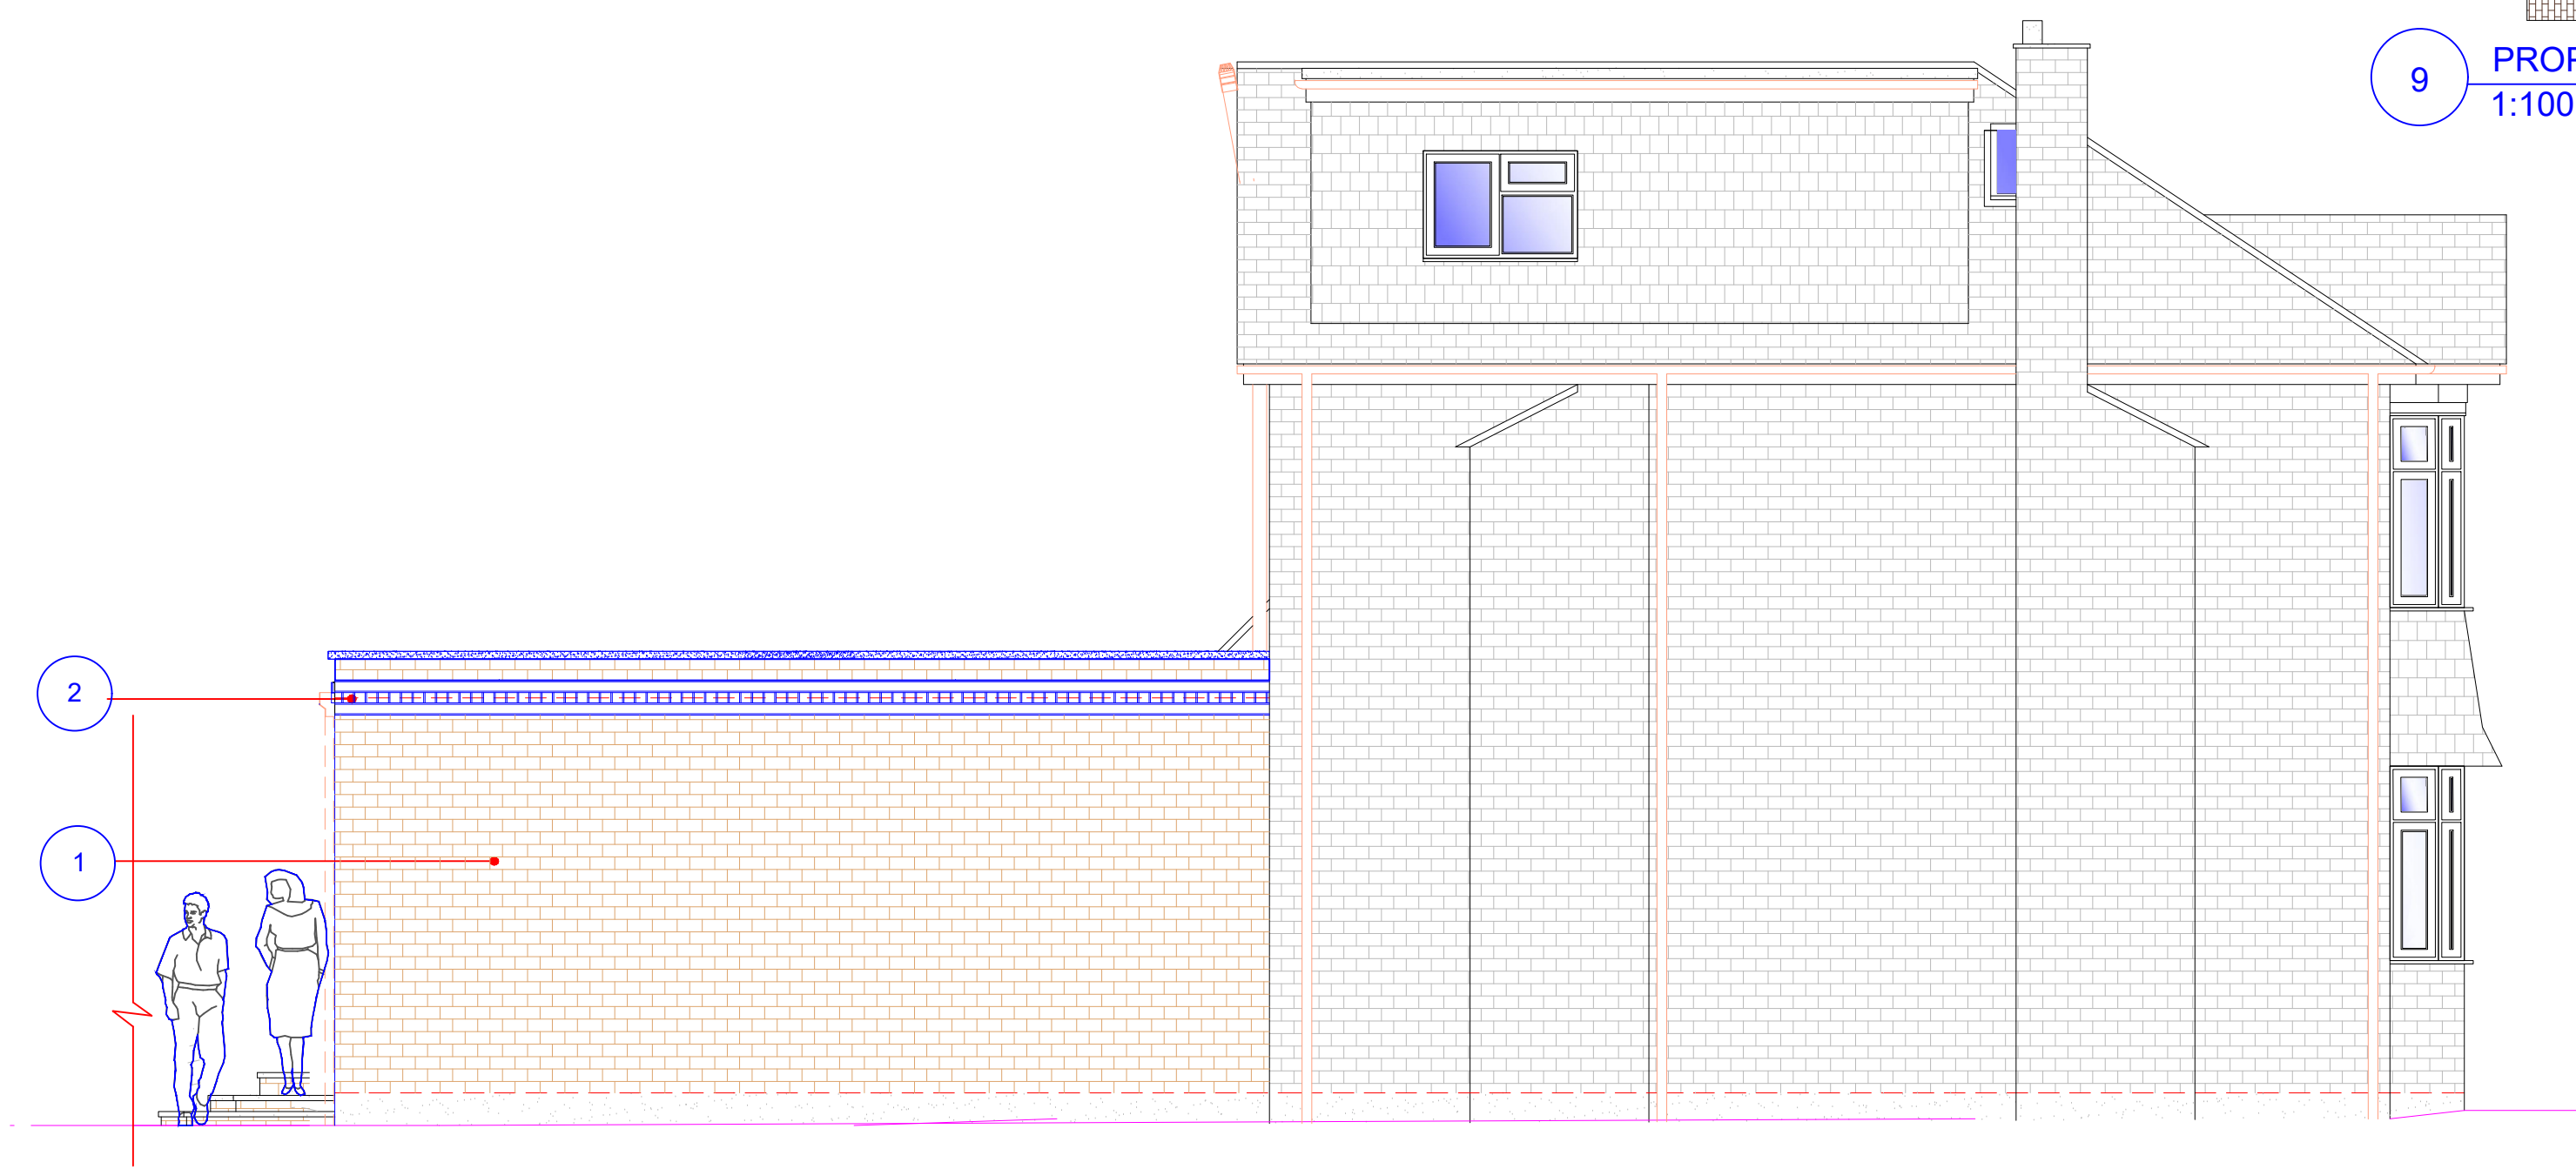
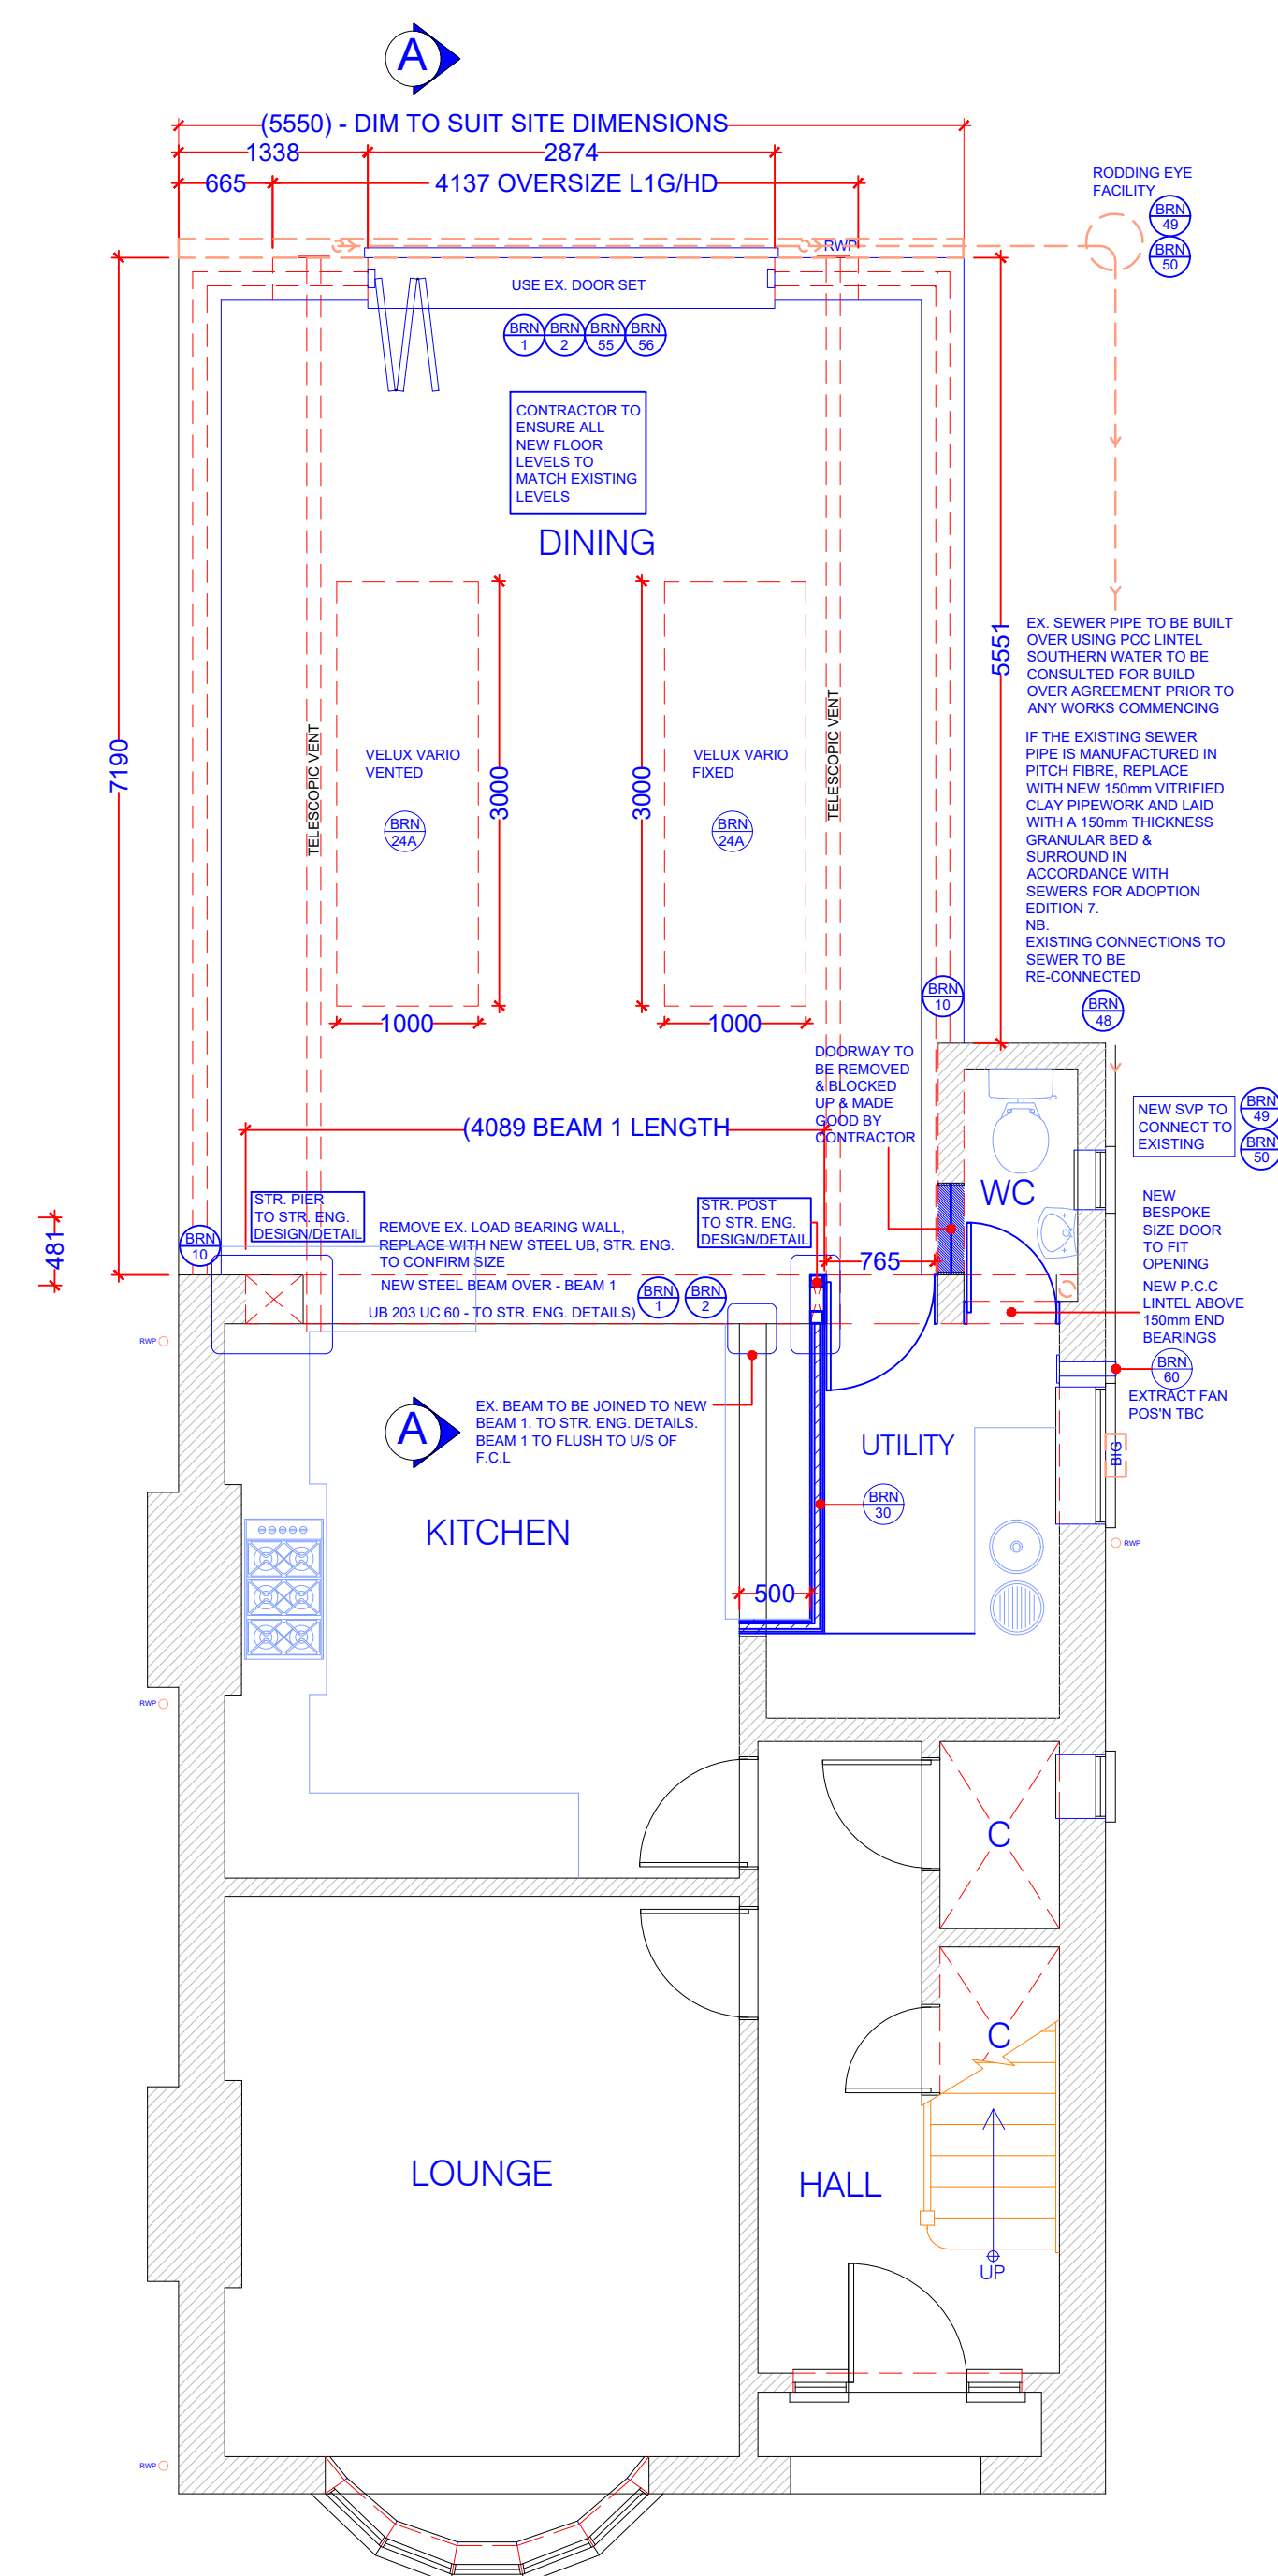
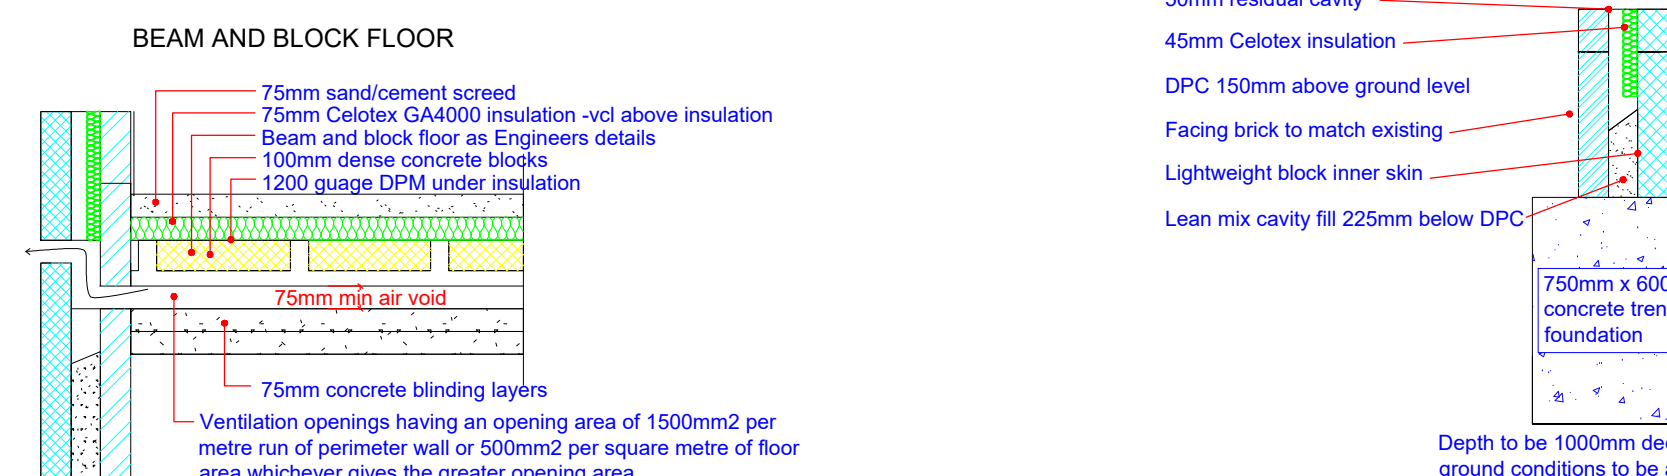
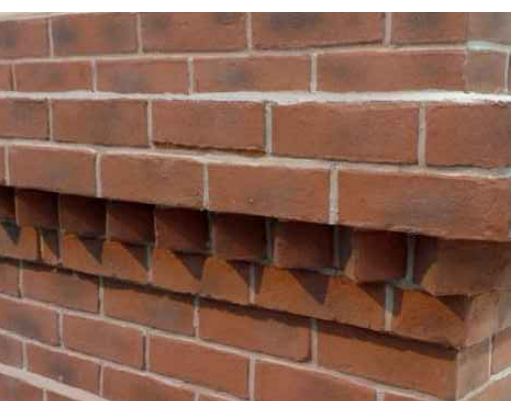
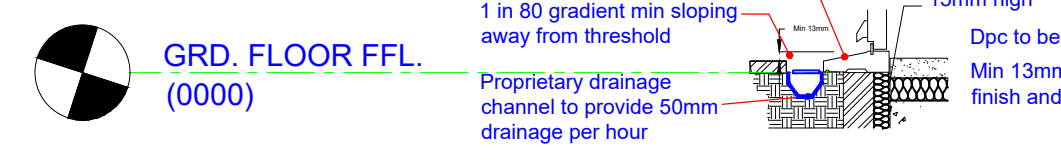
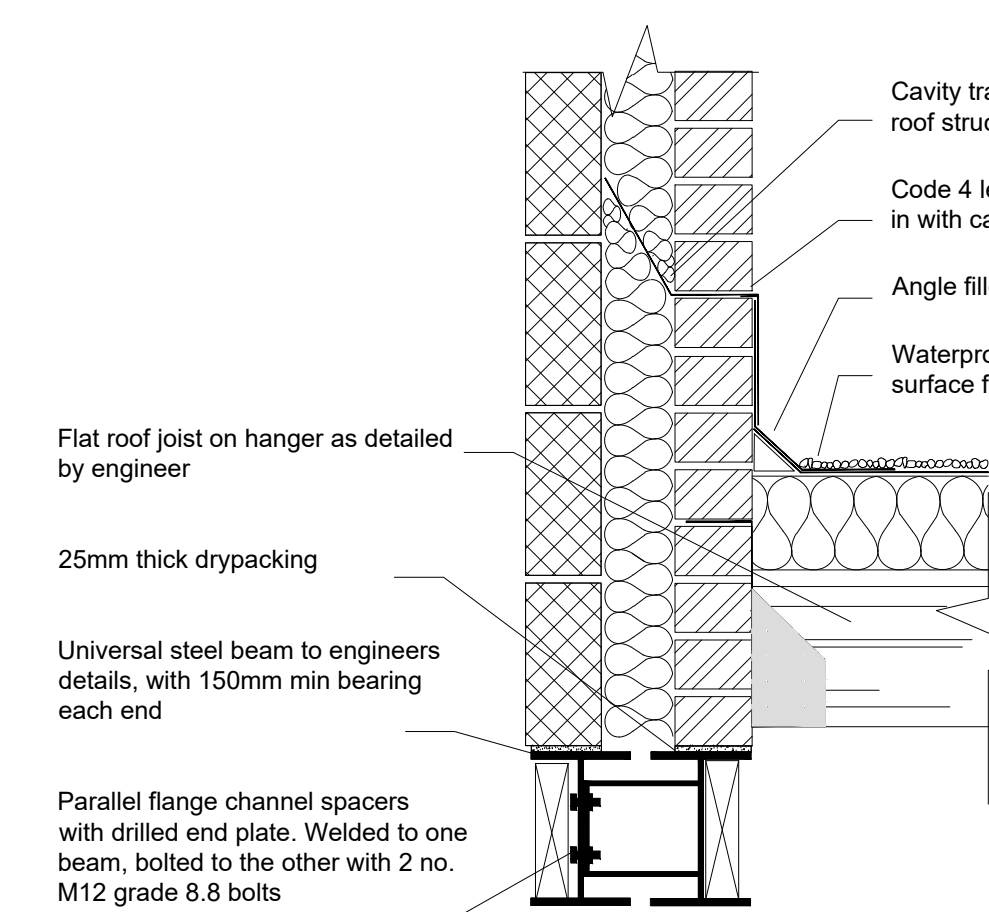
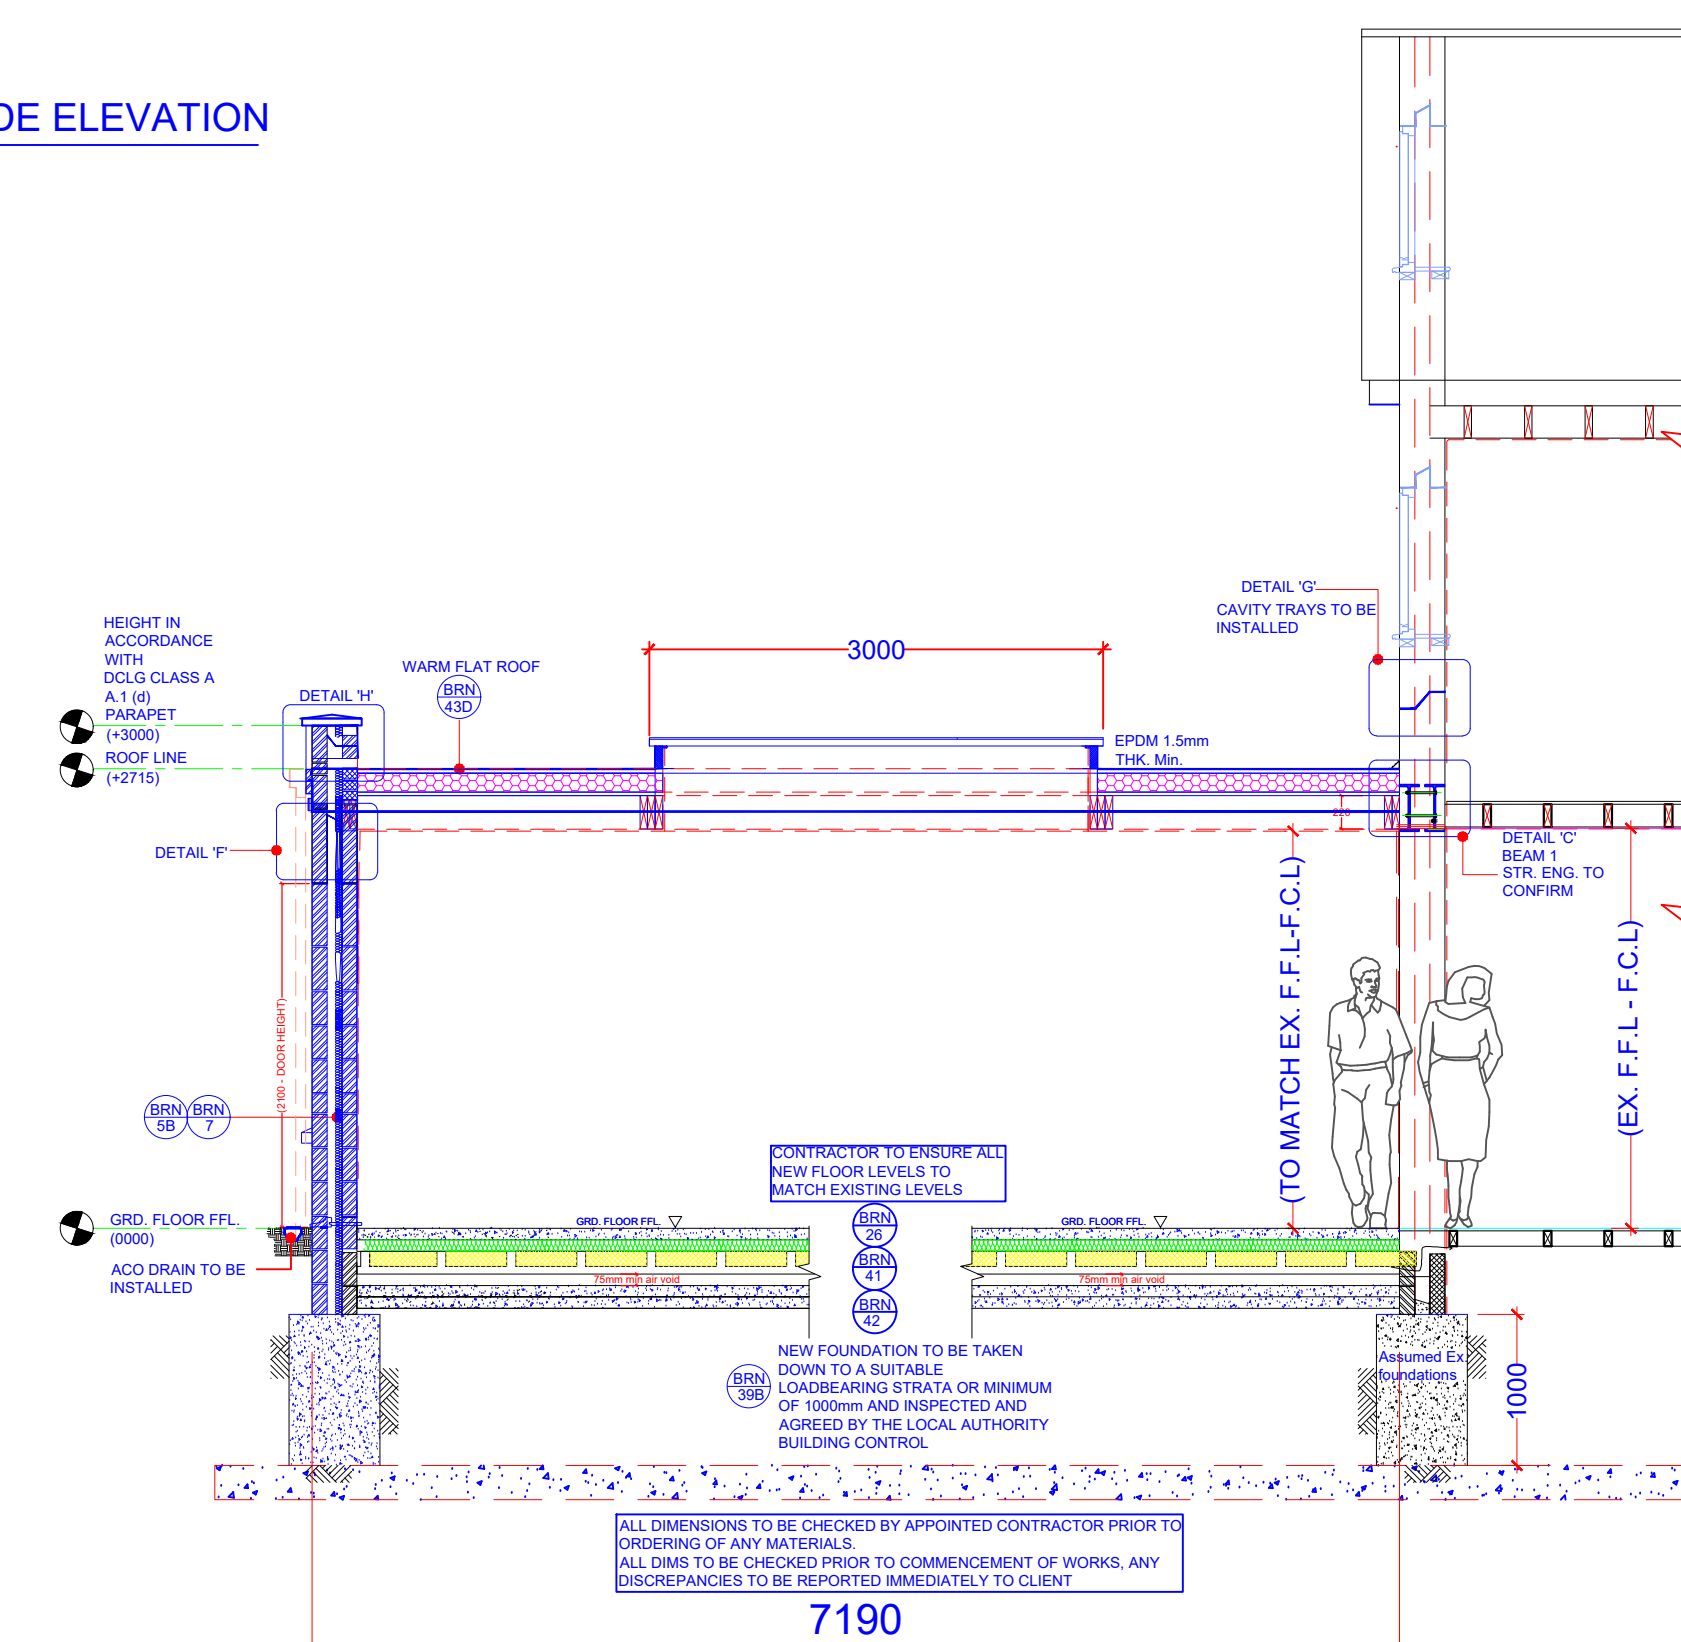


1 EXISTING SIDE ELEVATION
1:1002 EXISTING REAR ELEVATION
1:1003 EXISTING SIDE ELEVATION
1:1004 EXISTING FRONT ELEVATION
1:1005 EXISTING GROUND FLOOR PLAN
1:1006 EXISTING FIRST FLOOR PLAN
1:1007 EXISTING SECOND FLOOR PLAN
1:1008 EXISTING ROOF ELEVATION
1:1009 PROPOSED ROOF ELEVATION
1:10010 PROPOSED SIDE ELEVATION
1:5011 PROPOSED REAR ELEVATION
1:5012 PROPOSED SIDE ELEVATION
1:5019 PROPOSED GROUND FLOOR PLAN
1:5014 PROPOSED FLOOR SECTION
1:2513 PROPOSED DENTAL BRICK DETAILS
1:5015 PROPOSED FOUNDATION DETAIL
1:2516 PROPOSED ACO DRAIN DETAIL
1:2517 PROPOSED DETAIL 'G'
1:1018 PROPOSED SECTION 'A-A'
1:50

NOTE:
DRAWING/PIPER 01A TO BE USED IN CONJUNCTION WITH ASSOCIATED BUILDING REGULATIONS NOTES PIPER /BRN.
DIRECTIONAL NORTH ARROW SHOWN ON BLOCK & LOCATION PLANS PIPER/BLP.

DETAILS AND DIMENSIONS OF ALL LEVELS OF PROPOSED PLANS TO BE CHECKED ON SITE BY APPOINTED CONTRACTOR PRIOR TO ANY COMMENCEMENT/ORDERING OF MATERIALS OF WORK, ANY QUERIES, VARIATIONS OR DISCREPANCIES DIRECTED TO CLIENT - DM DESIGNS ACCEPTS NO RESPONSIBILITY IN ANY PART ON DRAWINGS UNLESS OTHERWISE AGREED PRIOR.

BRN 1 DENOTES ATTACHED BUILDING REGULATION NOTES
DENOTES ITEM No.

BRN 1


MODIFICATIONS

ISSUE:

TITLE
PROPOSED SINGLE STOREY REAR EXTENSION

CUSTOMER
16 HULBERT ROAD, WATERLOOVILLE,
HAMPSHIRE, PO7 7NT

DRAWN BY:

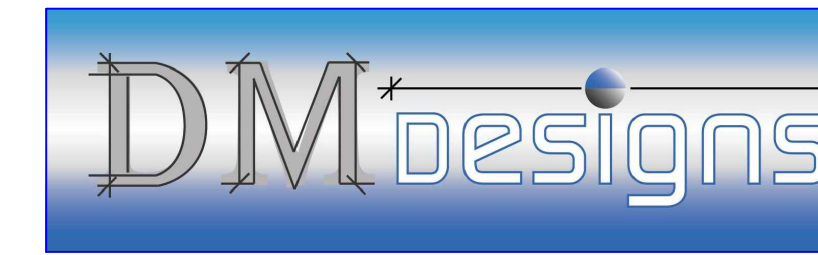

DRAWING NO:
PIPER_01A

1 OF 1

SCALE:

VARIES:

DATE:

24.06.2020

REVISION:

A

A0