


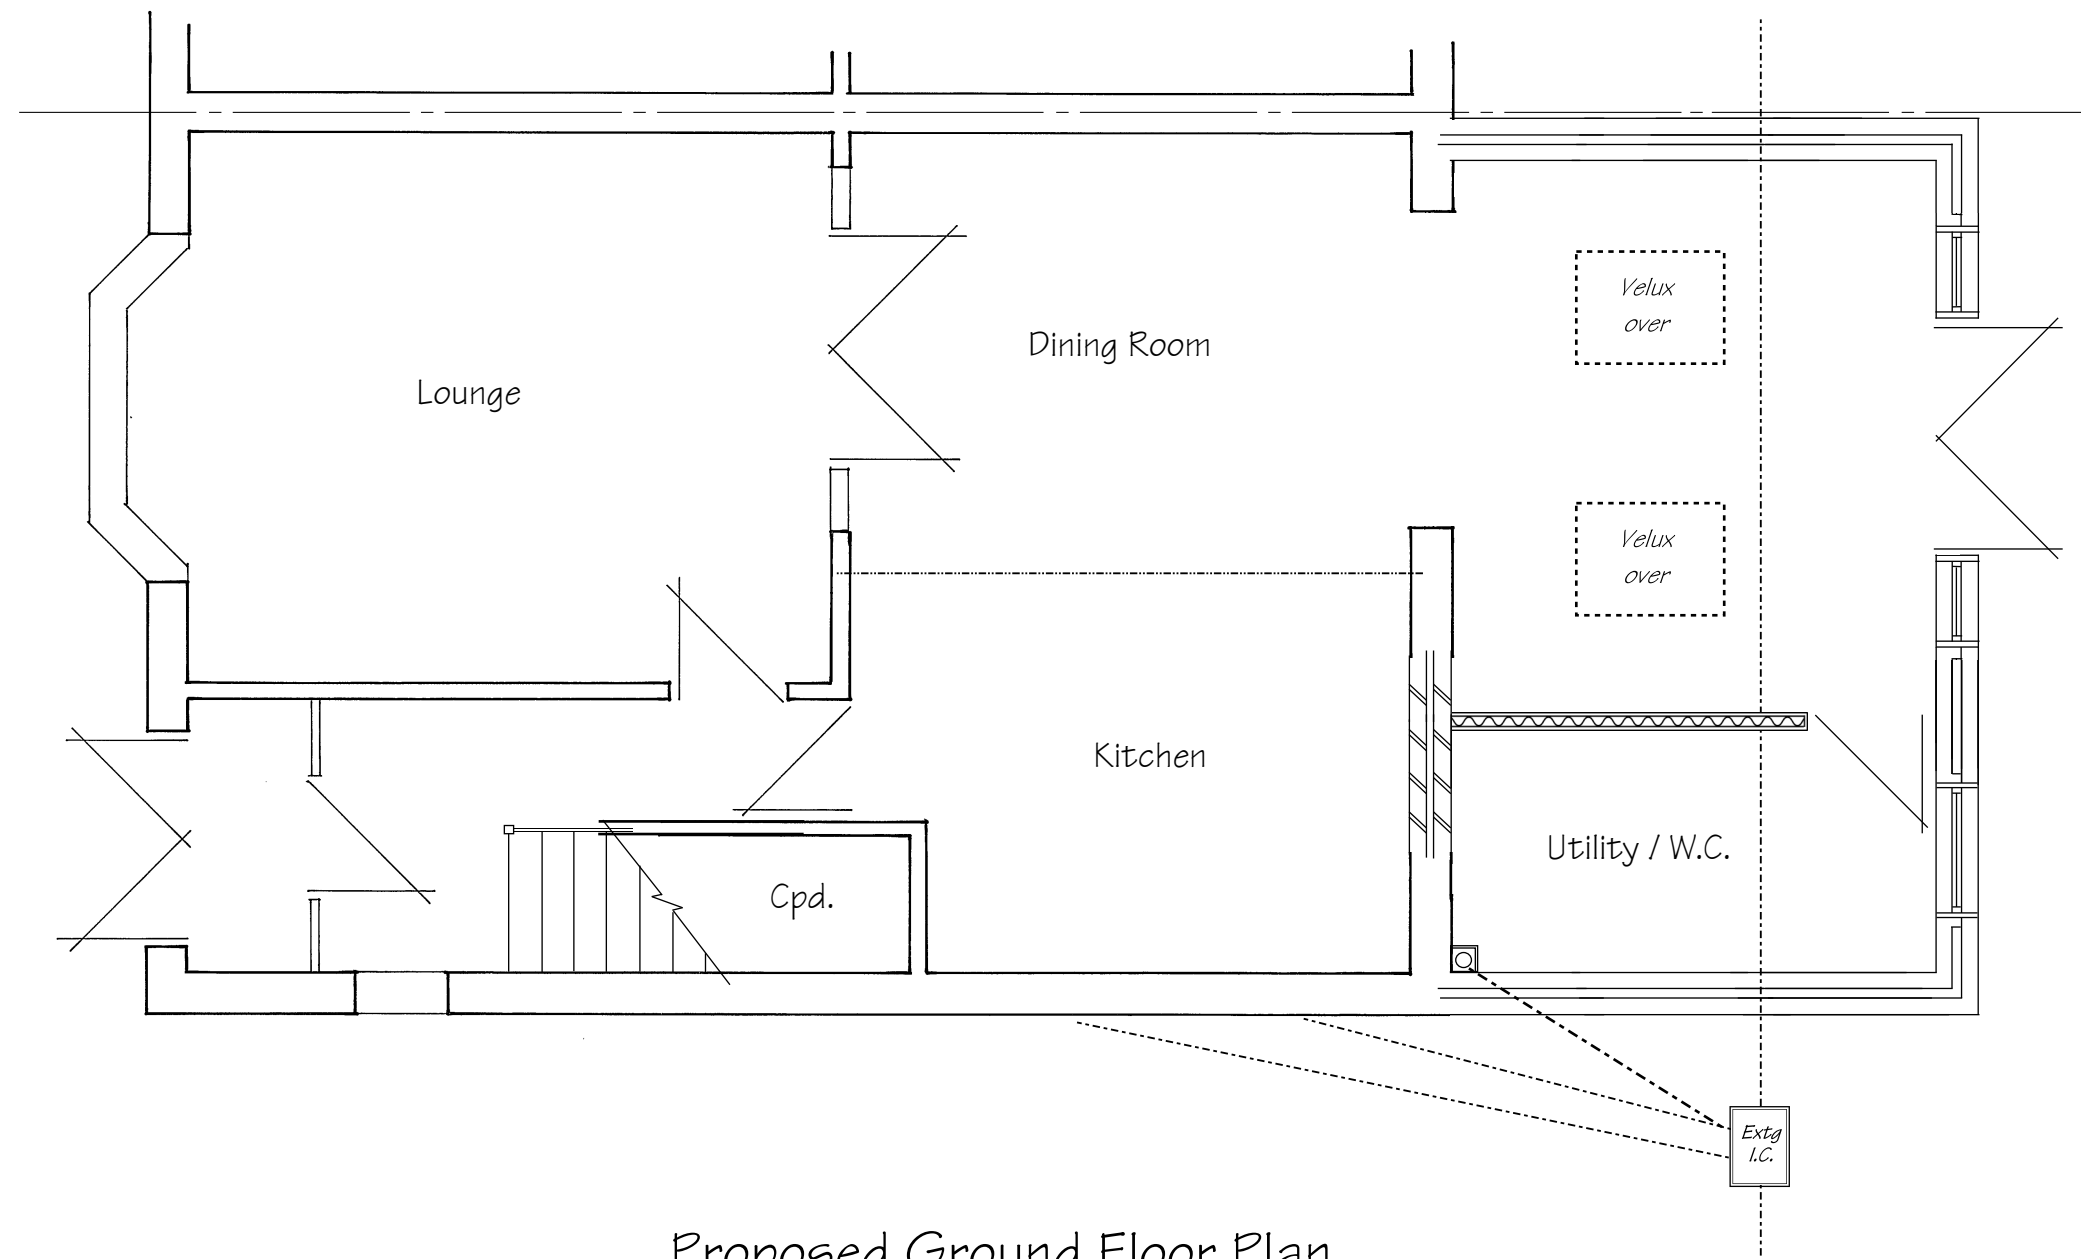

Proposed Ground Floor Plan

These Plans have been prepared for the purpose of obtaining Planning Permission and/or Building Regulation Approval for the work shown thereon only and should not be used for any other purpose.

© These Plans remain the copyright of the architect and must not be copied or reproduced in any way without written permission with the exception of Local Authorities for Planning Purposes




Andrew R Dunks

BSc(Hons) MRICS CBuiltE MCABE

Chartered Surveyor and Building Engineer

22 Oberon Close, Waterlooville,
Hants, PO7 8LF
Tel: (023) 9225 3034
e-mail: andrewRdunks@gmail.com

 

Proposed Rear Extension
29 Penhurst Road
Bedhampton
For Mr & Mrs K Anthony
Scale - 1:50 at Page Size A3
Date - August 2020

Drawing No. 5440/2