




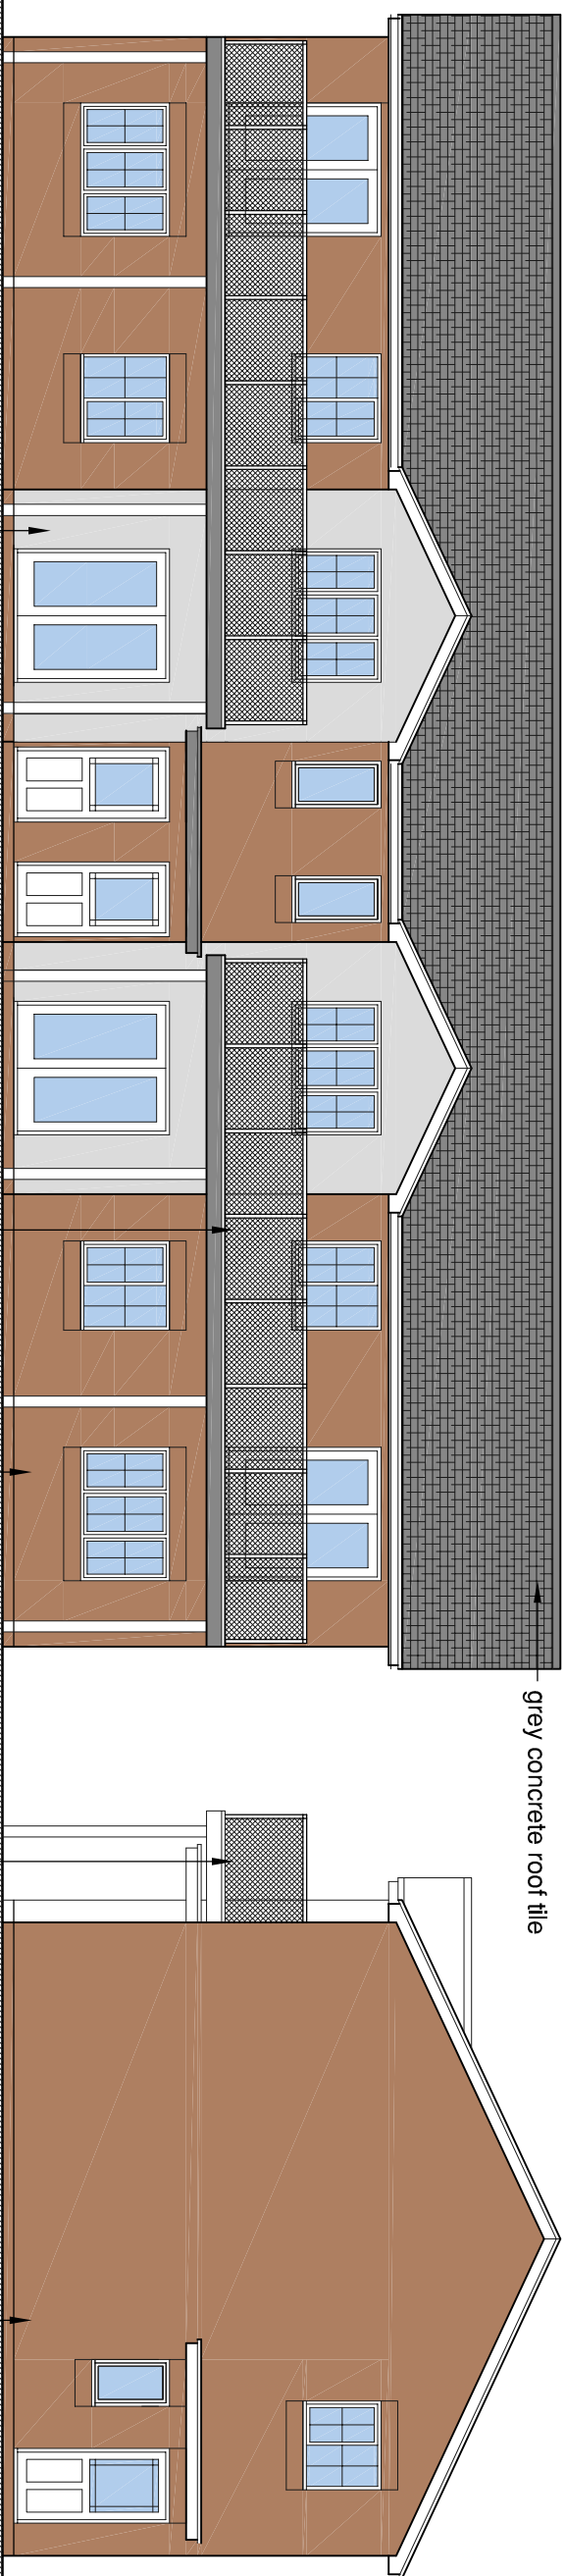

Front Elevation

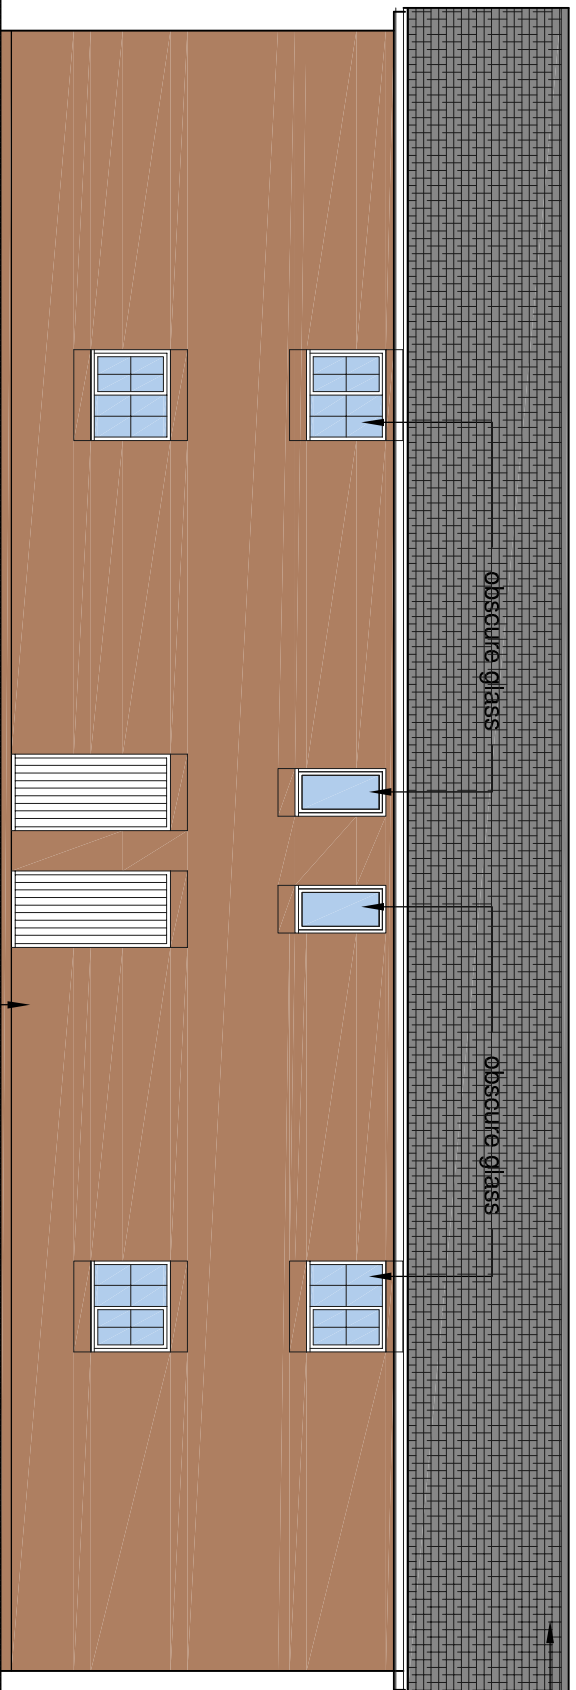

Rear Elevation

 

Side Elevation

PROJECT

*Proposed Development on Land off
Elizabeth Road, Waterloo*

CLIENT

East Pallant Developments

DRG TITLE

Elevations

PROJECT NO.

DRAWING NO.

SCALE

1:100@A3^{REV}B^E

REV

REV
B

B	Roof revised, materials changed	mw 07.09.20	
A	Elevations updated	mw 20.07.20	-
Rev	DESCRIPTION	Dwn / Date	Chk / Date

*This drawing is copyright and must not be disclosed to third parties without permission
Scaled dimensions are not to be used for construction*

4 Queensgate
Queens Road
Fareham
Hampshire
PO16 0NW

Tel: 01329 288911

Fax: 01329 221913

E-mail: admin@m2architecture.com

architecture

architectural technologist

m2