


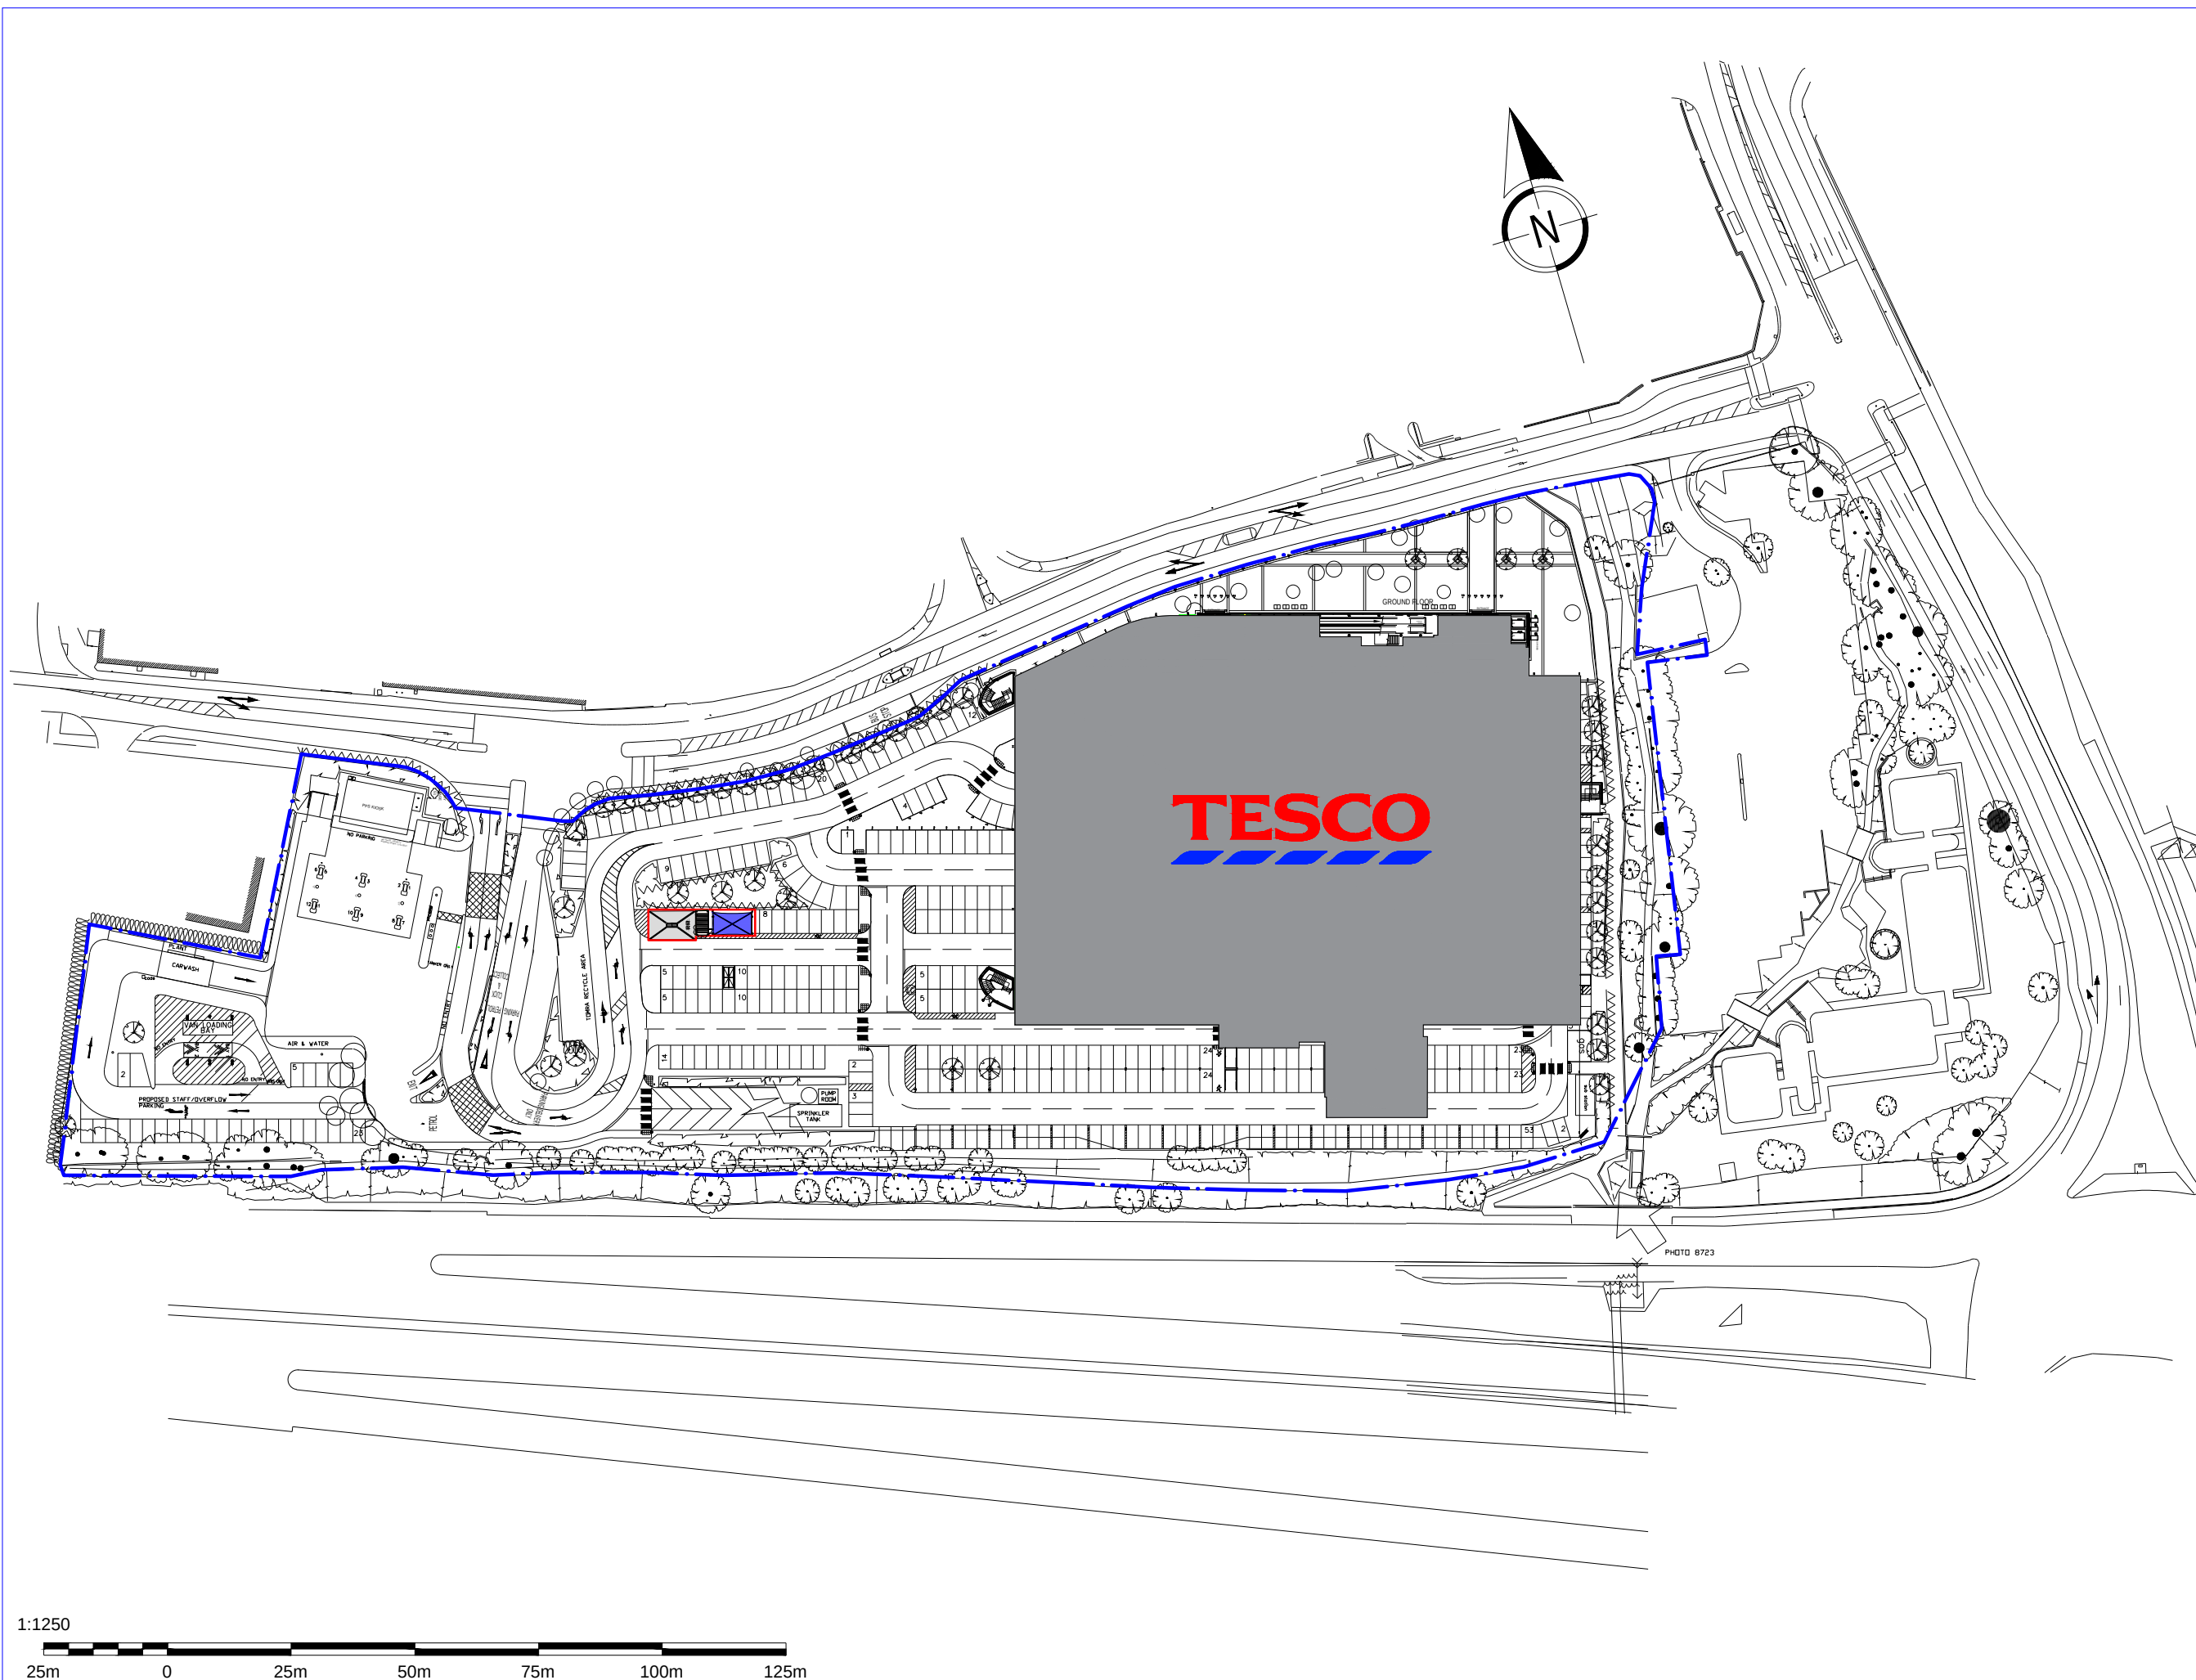

Notes			
	Site boundary		
	Existing hand car wash		
Rev	Amendment	Date	By
Status PLANNING			
Waves Consultancy Ltd Bridge Studios 318-326 Wandsworth Bridge Road SW6 2TZ 020 8877 3884 www.wavescarwash.co.uk			
			
Project Tesco Stores Ltd SOLENT ROAD HAVANT HAMPSHIRE PO9 1TR England			
Drawing Title Hand Car Wash Existing Site Plan			
Scale 1:1250 @ A3			
Drawn By AP		Date 30/01/2020	
Drawing Number PO9 1TR-PL-001			