



South Elevation - Existing

1 : 100
0 5m




East Elevation - Existing

1 : 100
0 5m




North Elevation - Existing

1 : 100
0 5m

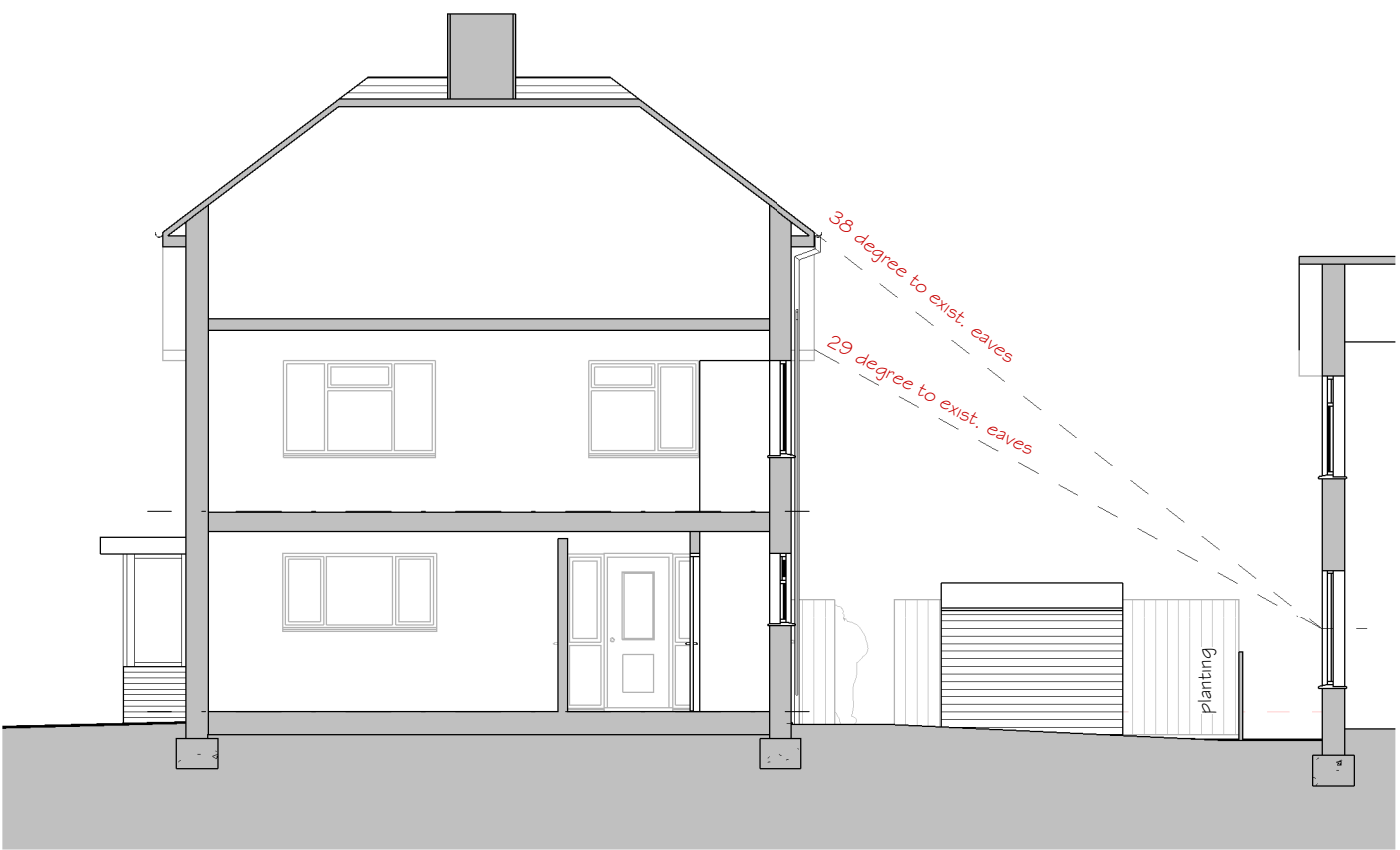


Section 1

1 : 100
0 5m

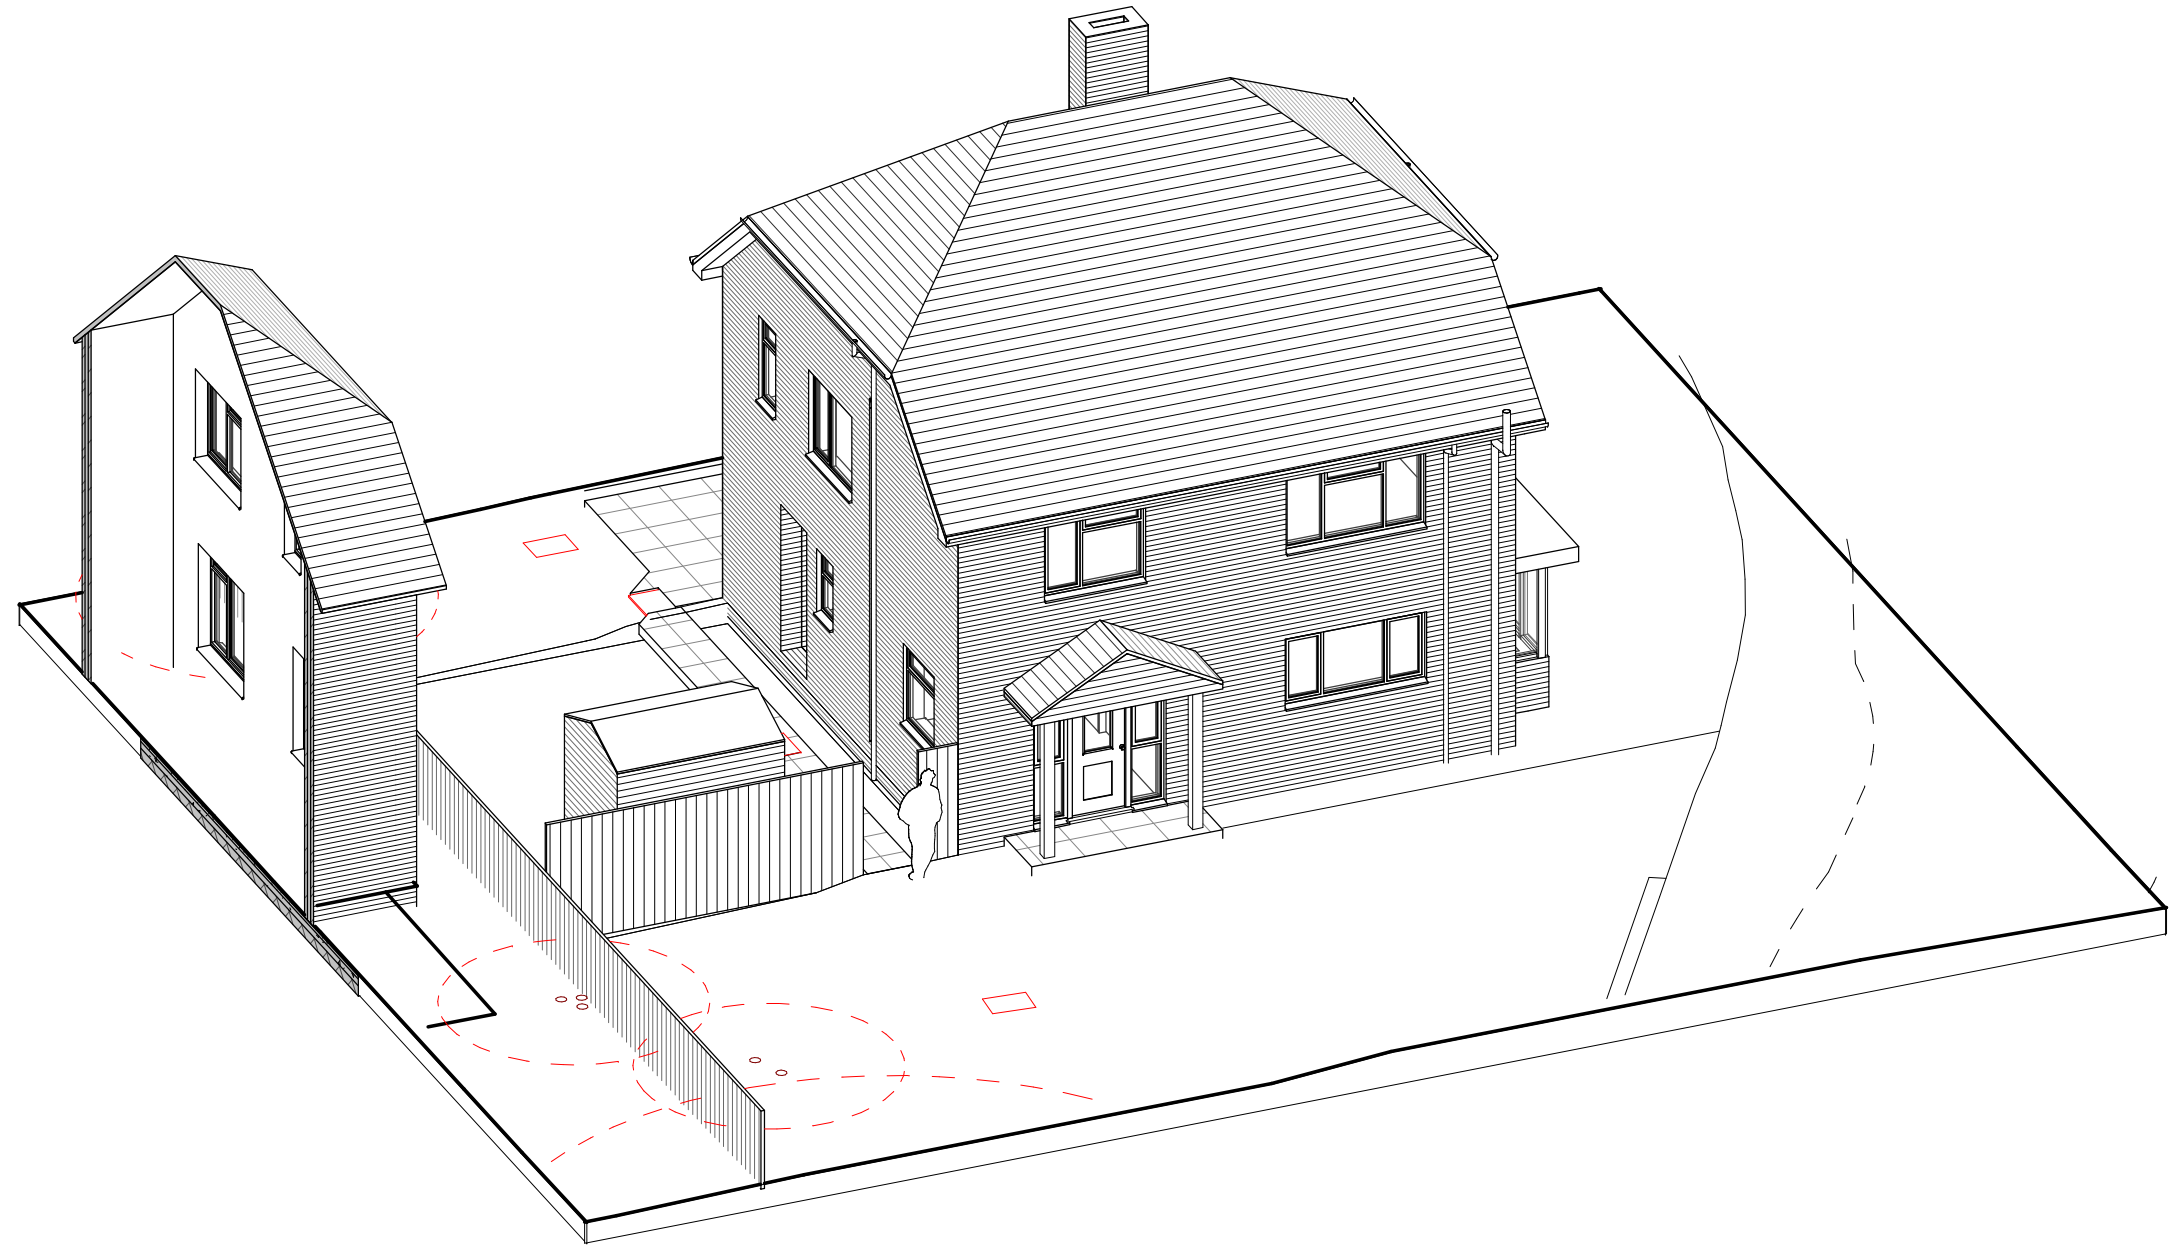


3D Existing External

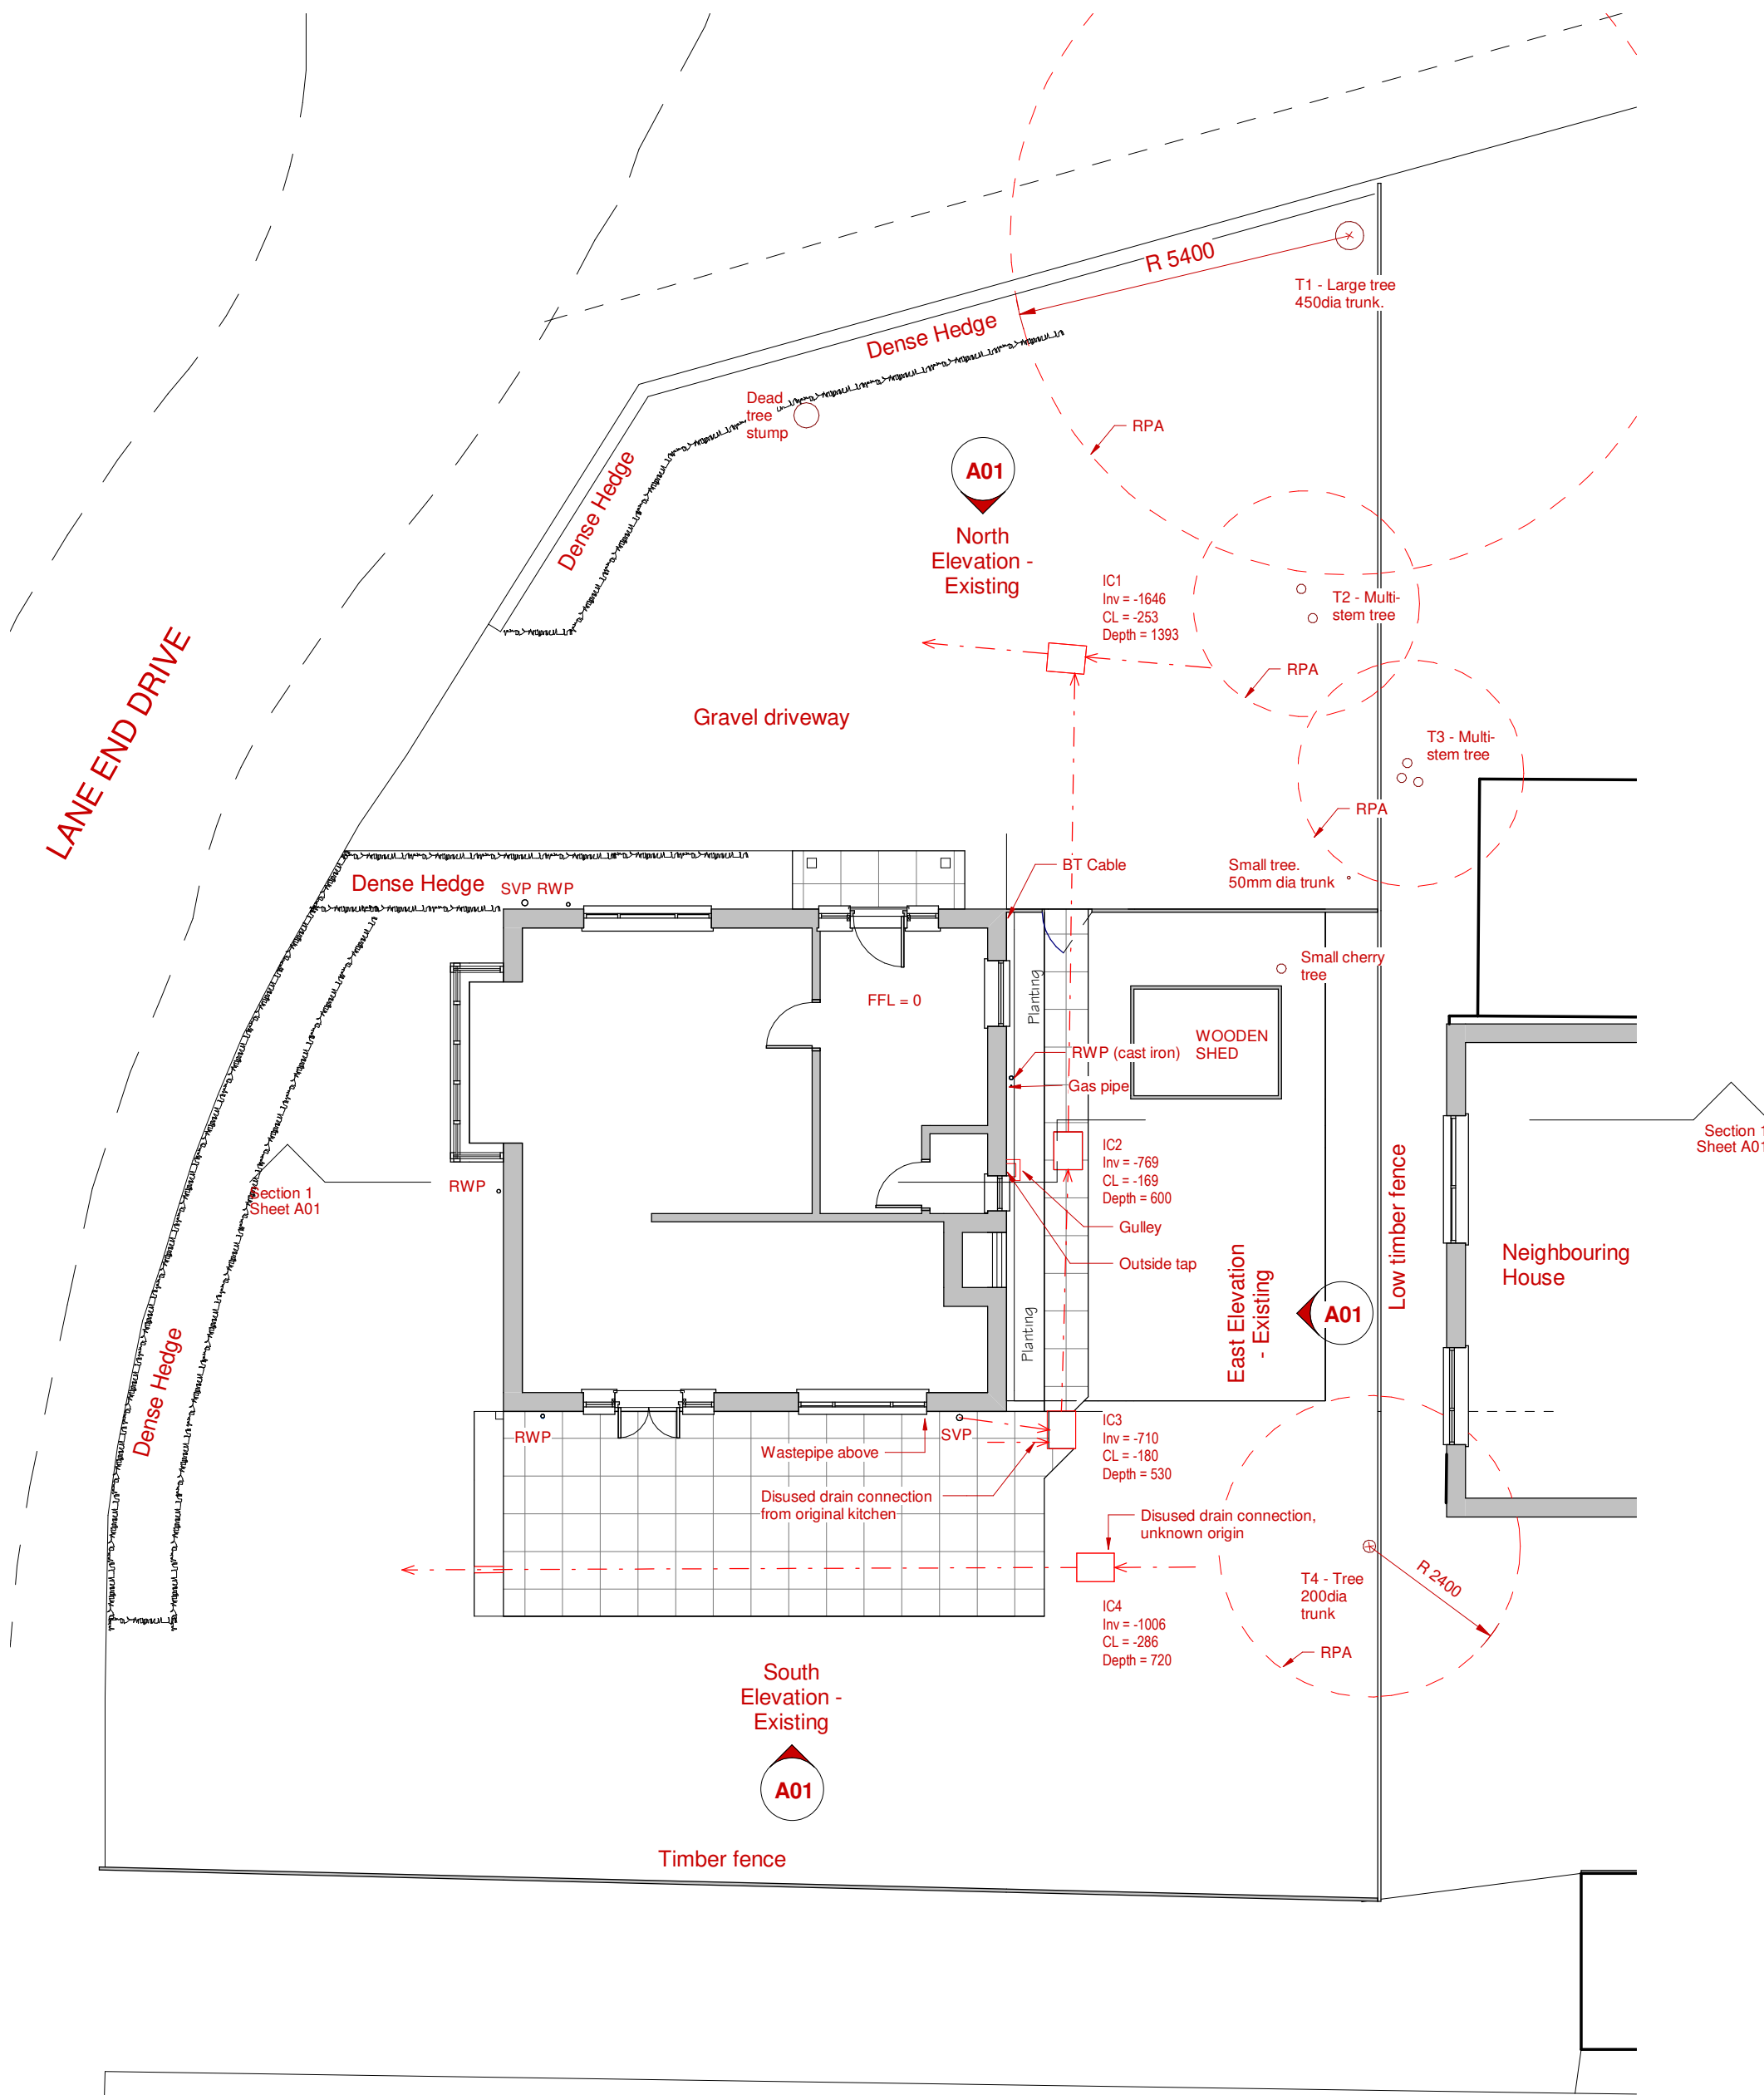

Site Plan - Existing


1 : 100
0 5m

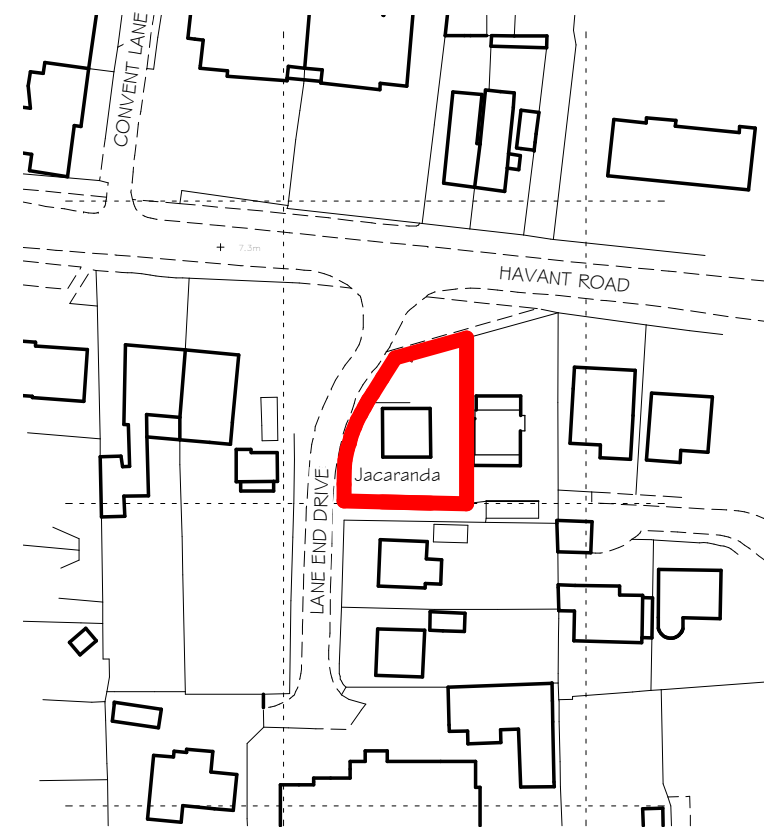

Ordnance Survey (c) Crown Copyright 2019.
All rights reserved. Licence number: 100022432.

Location Plan

1 : 1250
0 100m

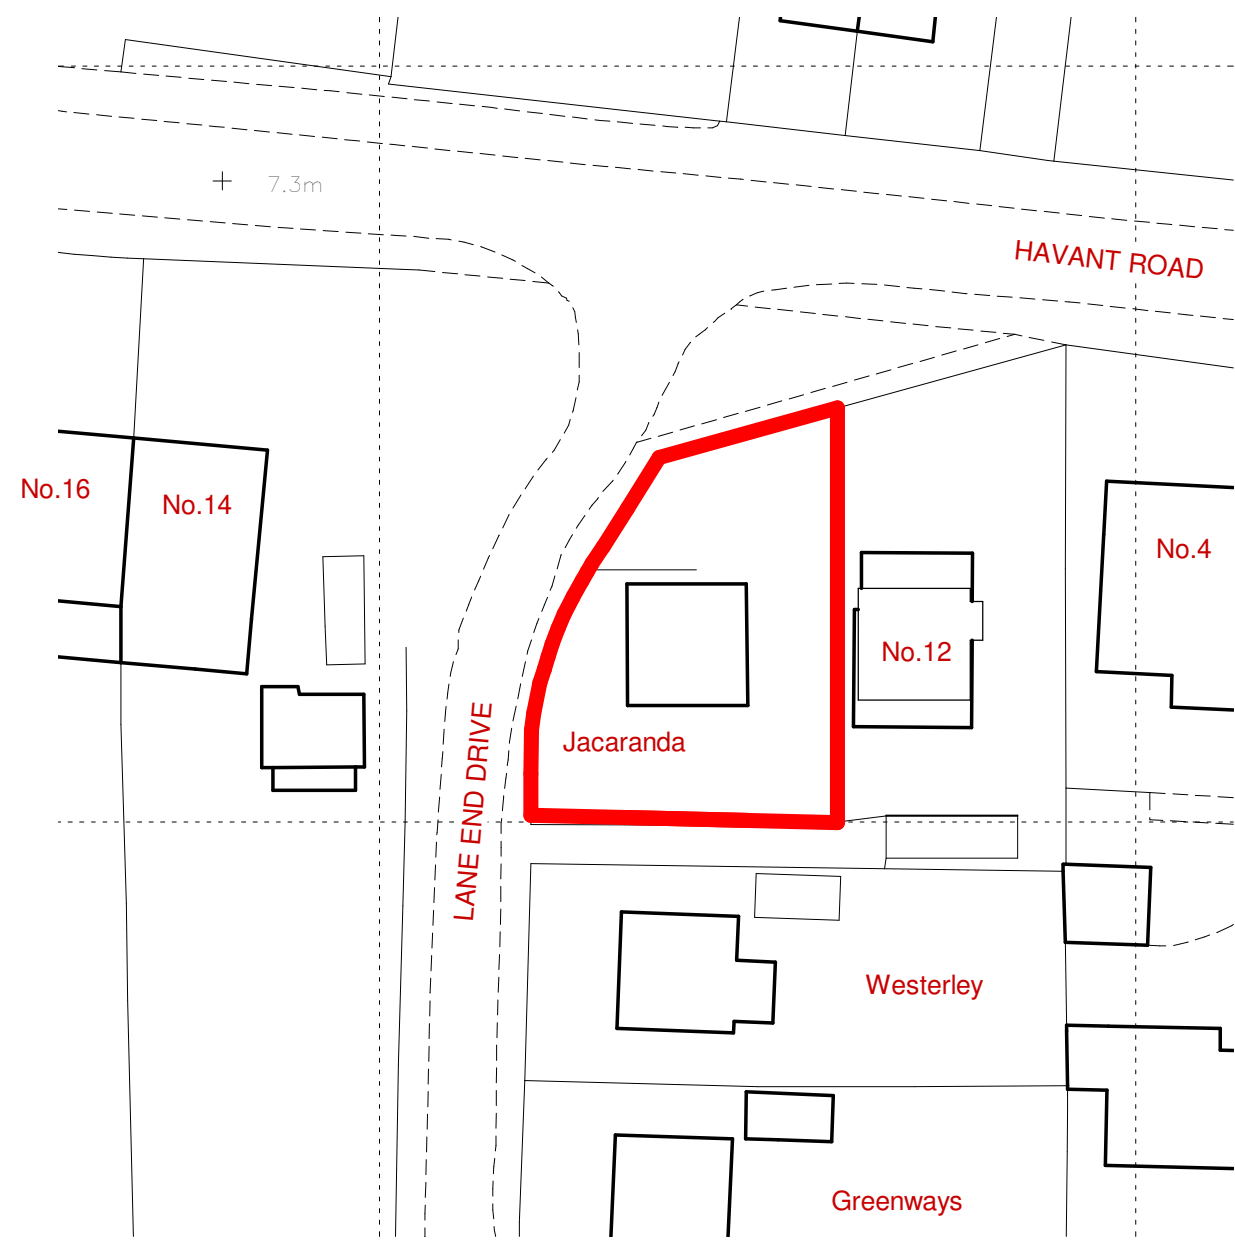

Block Plan - Existing

1 : 500
0 25m

Project: Garage Extension
Address: Jacaranda, Lane End Drive, Emsworth
Drawing Title: Existing Plans, Elevations and Section

Drawing No: 19019/A01 A

THE ARCHITECTS DESIGN LTD
Unit 20D, The WREN Centre, Emsworth, Hampshire, PO10 7SU
01243 624622 | j@thearchitectsdesign.co.uk | www.thearchitectsdesign.co.uk
Sheet Issue Date Drawing Status: Scale @ A1
Nov 2019 BUILDING REGULATIONS As indicated

All dimensions shall be checked on site before work commences and any discrepancies advised. Figured dimensions only are to be taken from this drawing. This drawing is to be read in conjunction with all relevant consultants and/or specialists drawings/documents and any discrepancies or variations to be advised before work commences. This drawing is for planning purposes only and it is not a construction drawing. This drawing is the copyright of the architect and may not be copied, altered or reproduced in any way without our written authority.