




The Planning Service
Office, 135 North Lane
Clanfield, Waterbooville
Hampshire PO8 0RL
T: 023 92 597364
F: 0845 519 1103
E: info@theplanningservice.co.uk

Scale is correct when printed to the stated ISO size. Printed dimensions are to be used in preference to scaled sizes and all dimensions must be checked on site by the contractor before ordering materials and or commencing work. All dimensions are in millimetres unless otherwise stated. The contractor is to ensure the works are inspected and completed to the satisfaction of the local authority. Compliance with building regulations or a party wall award / agreement is not to be assumed.
No deviation from this drawing will be permitted without the prior written consent of the designer. Under the provisions of the Building Act 1984, the copyright of this drawing and the work contained therein remains the property of the designer (the planning service), and may not be reproduced in any form whatsoever without prior written consent.
Under the construction (design and management) regulations 2015 (CDM2015) all design work for both principal contractors and subcontractors are to conform to those regulations.
E&EO.


Mr Jerry Boileau

**9 Sweetbriar
Gardens,
Waterbooville PO7
8JB**


PROPOSED FLOOR & ROOF PLANS	
Project number	203.1 v3.2
Date	09/07/2020
Drawn by	JJ
Project Status	Planning
P005	
Scale	1 : 100

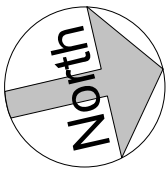


0m 1m 2m 3m 4m 5m
VISUAL SCALE 1:100 @ A3

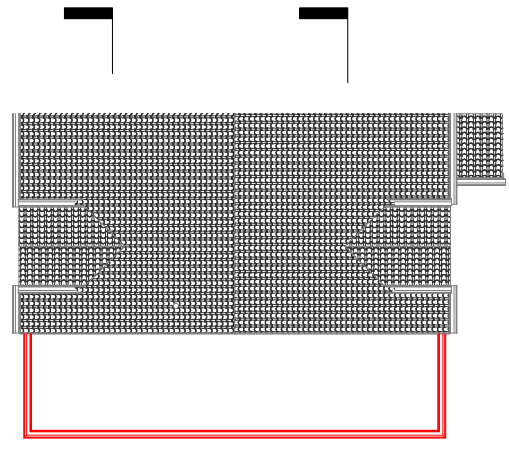

ROOF PLAN
1 : 100

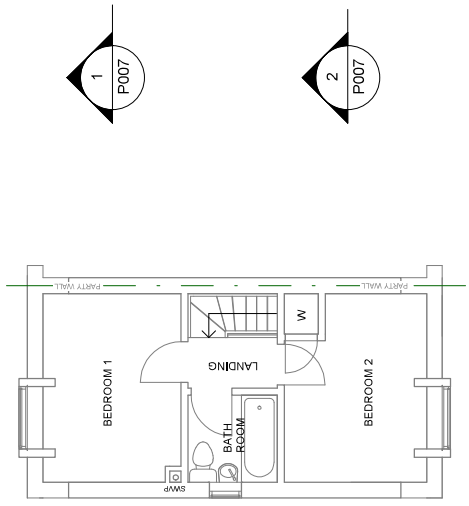

FIRST FLOOR
1 : 100

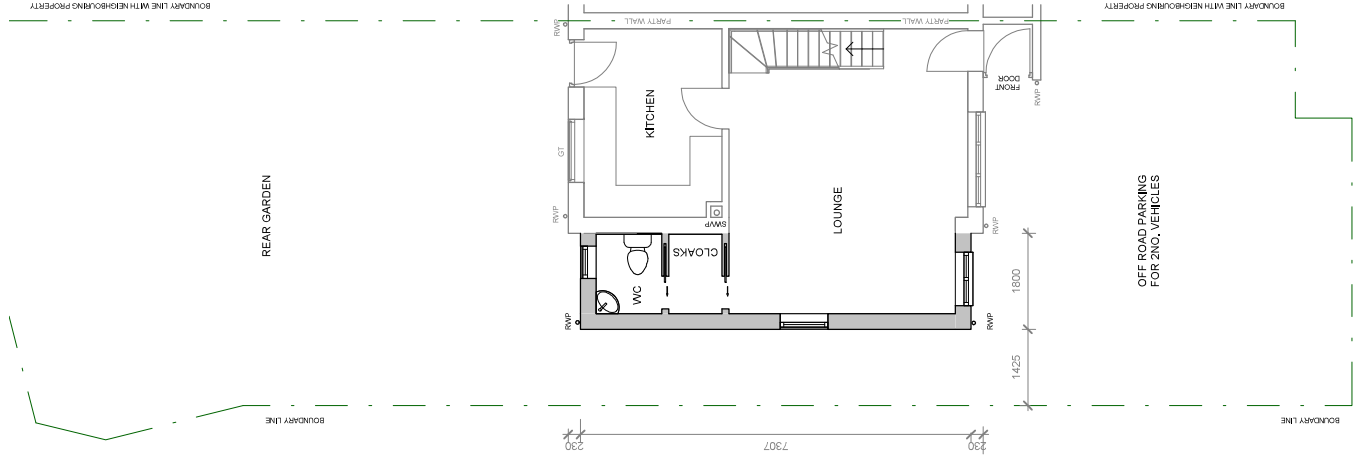

GROUND FLOOR
1 : 100