



front
e l e v a t i o n s

rear


side

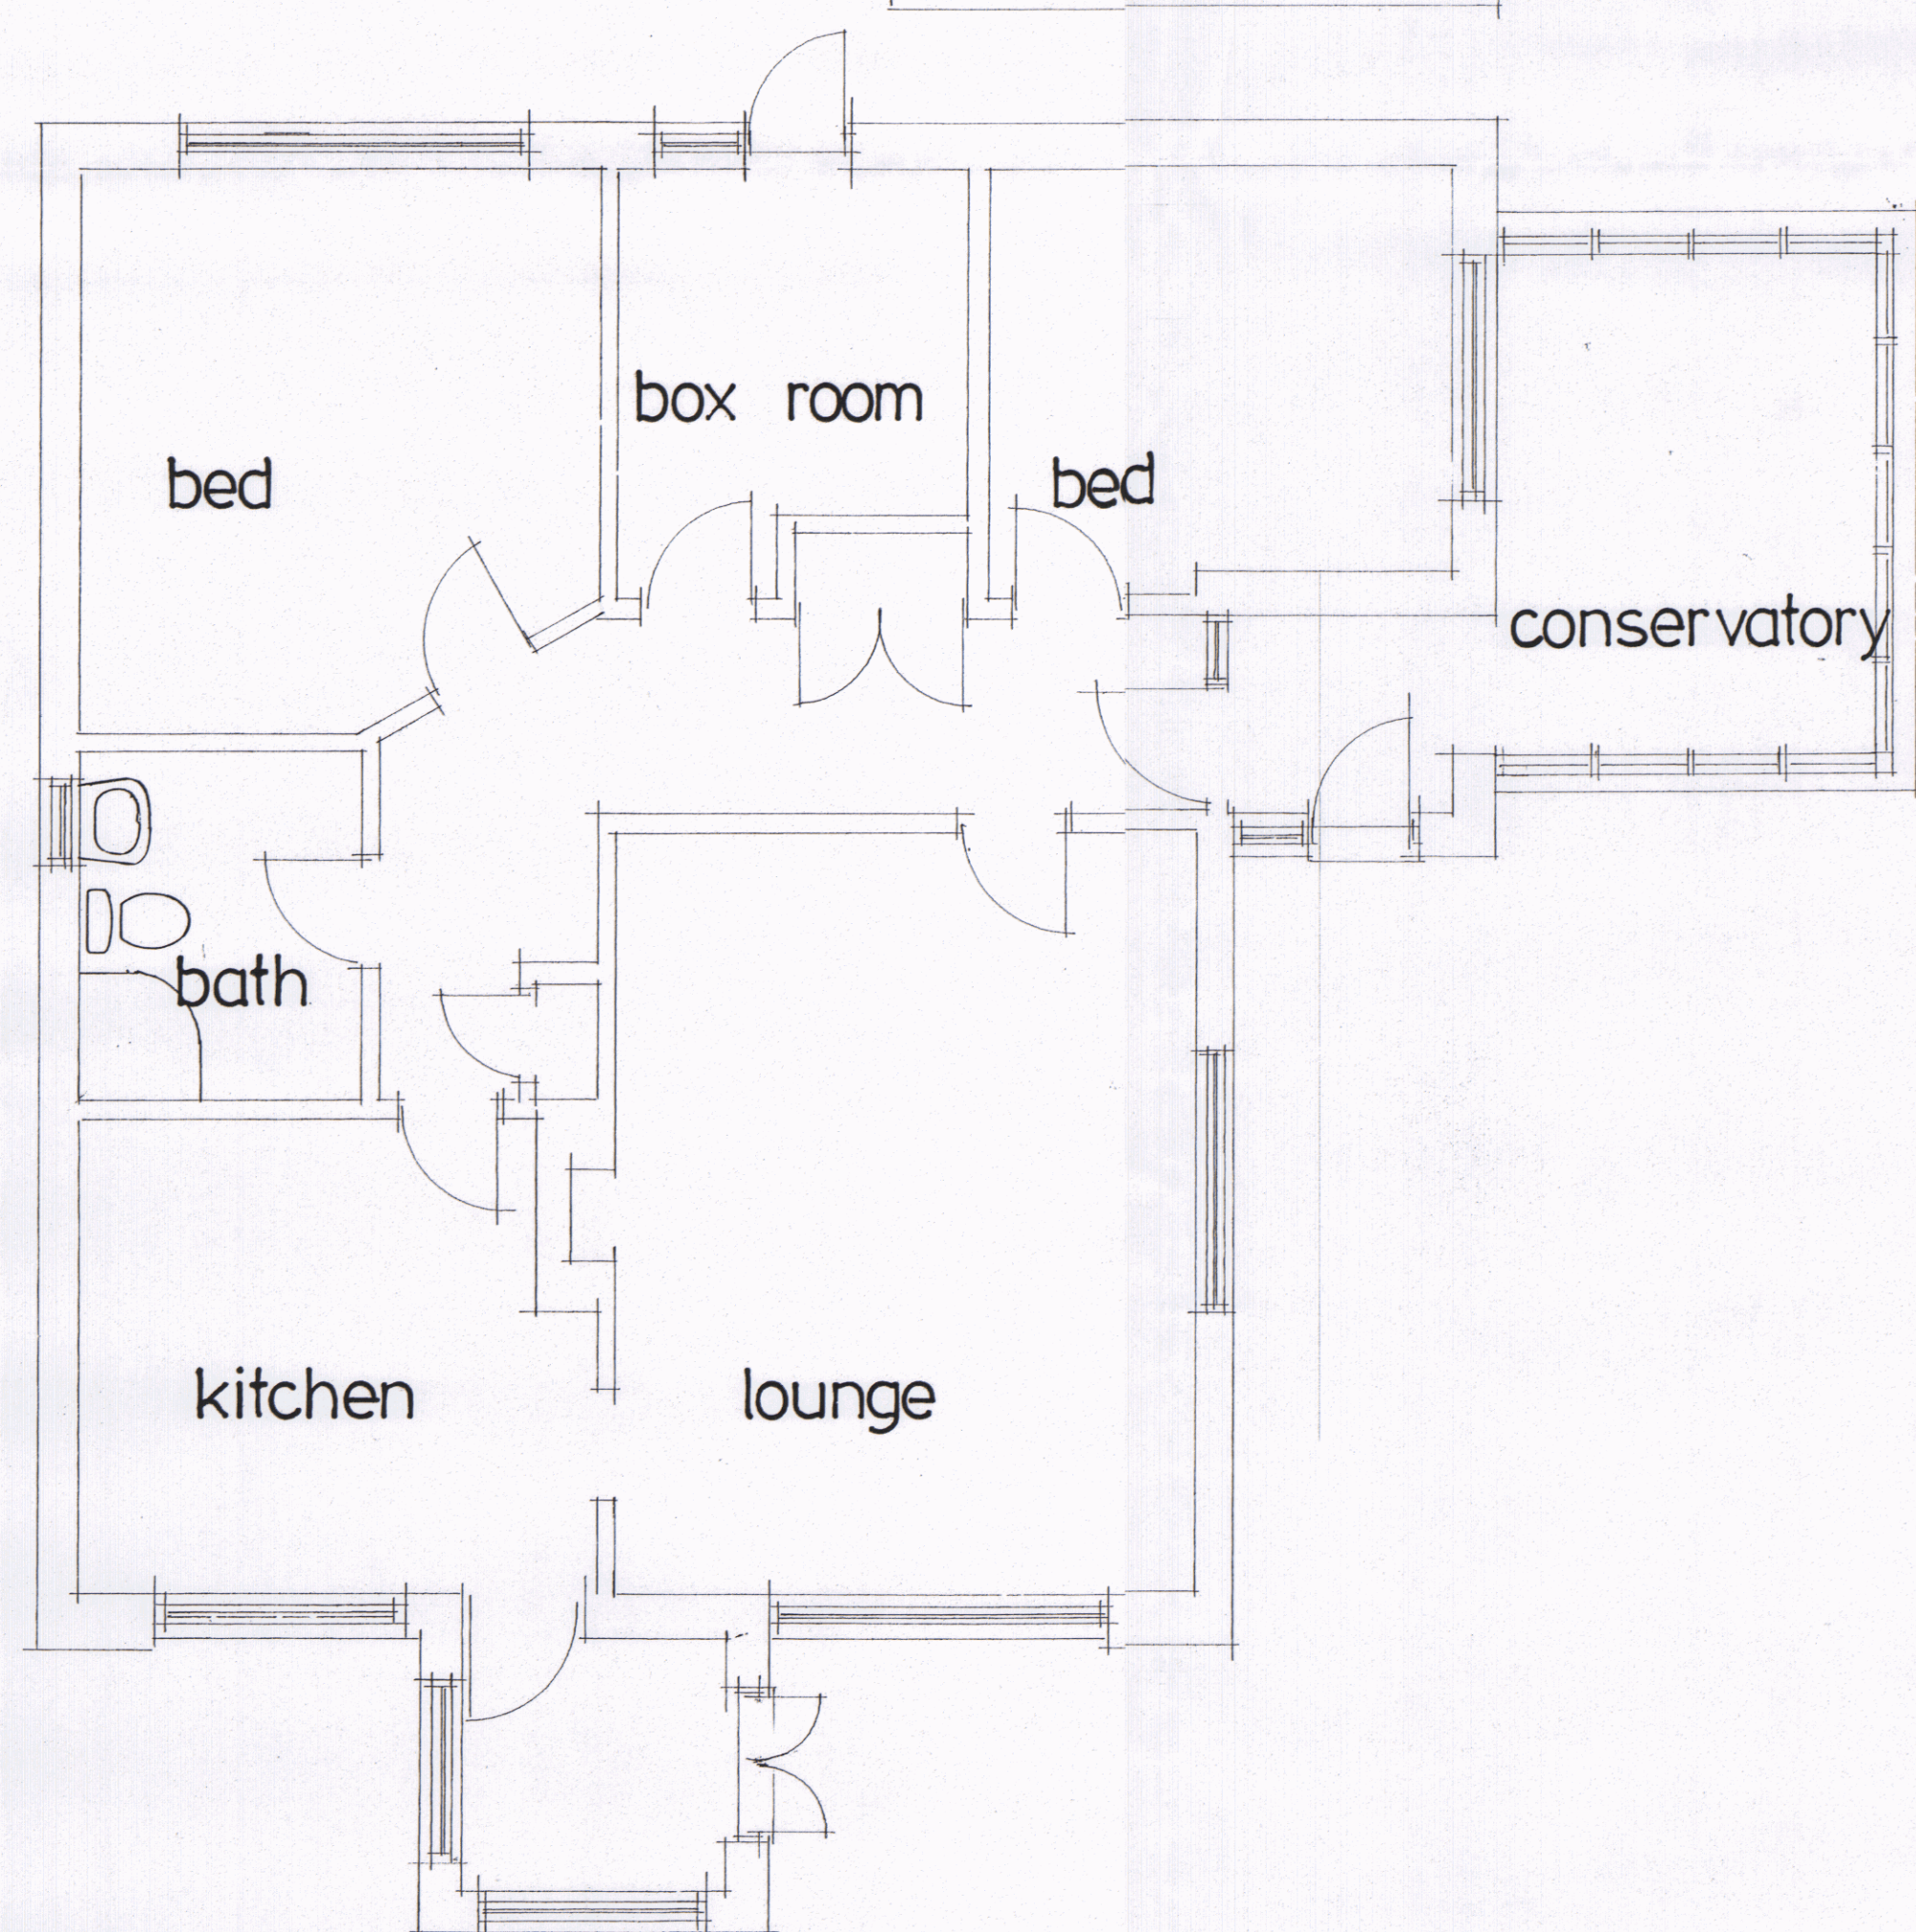

ground floor plan

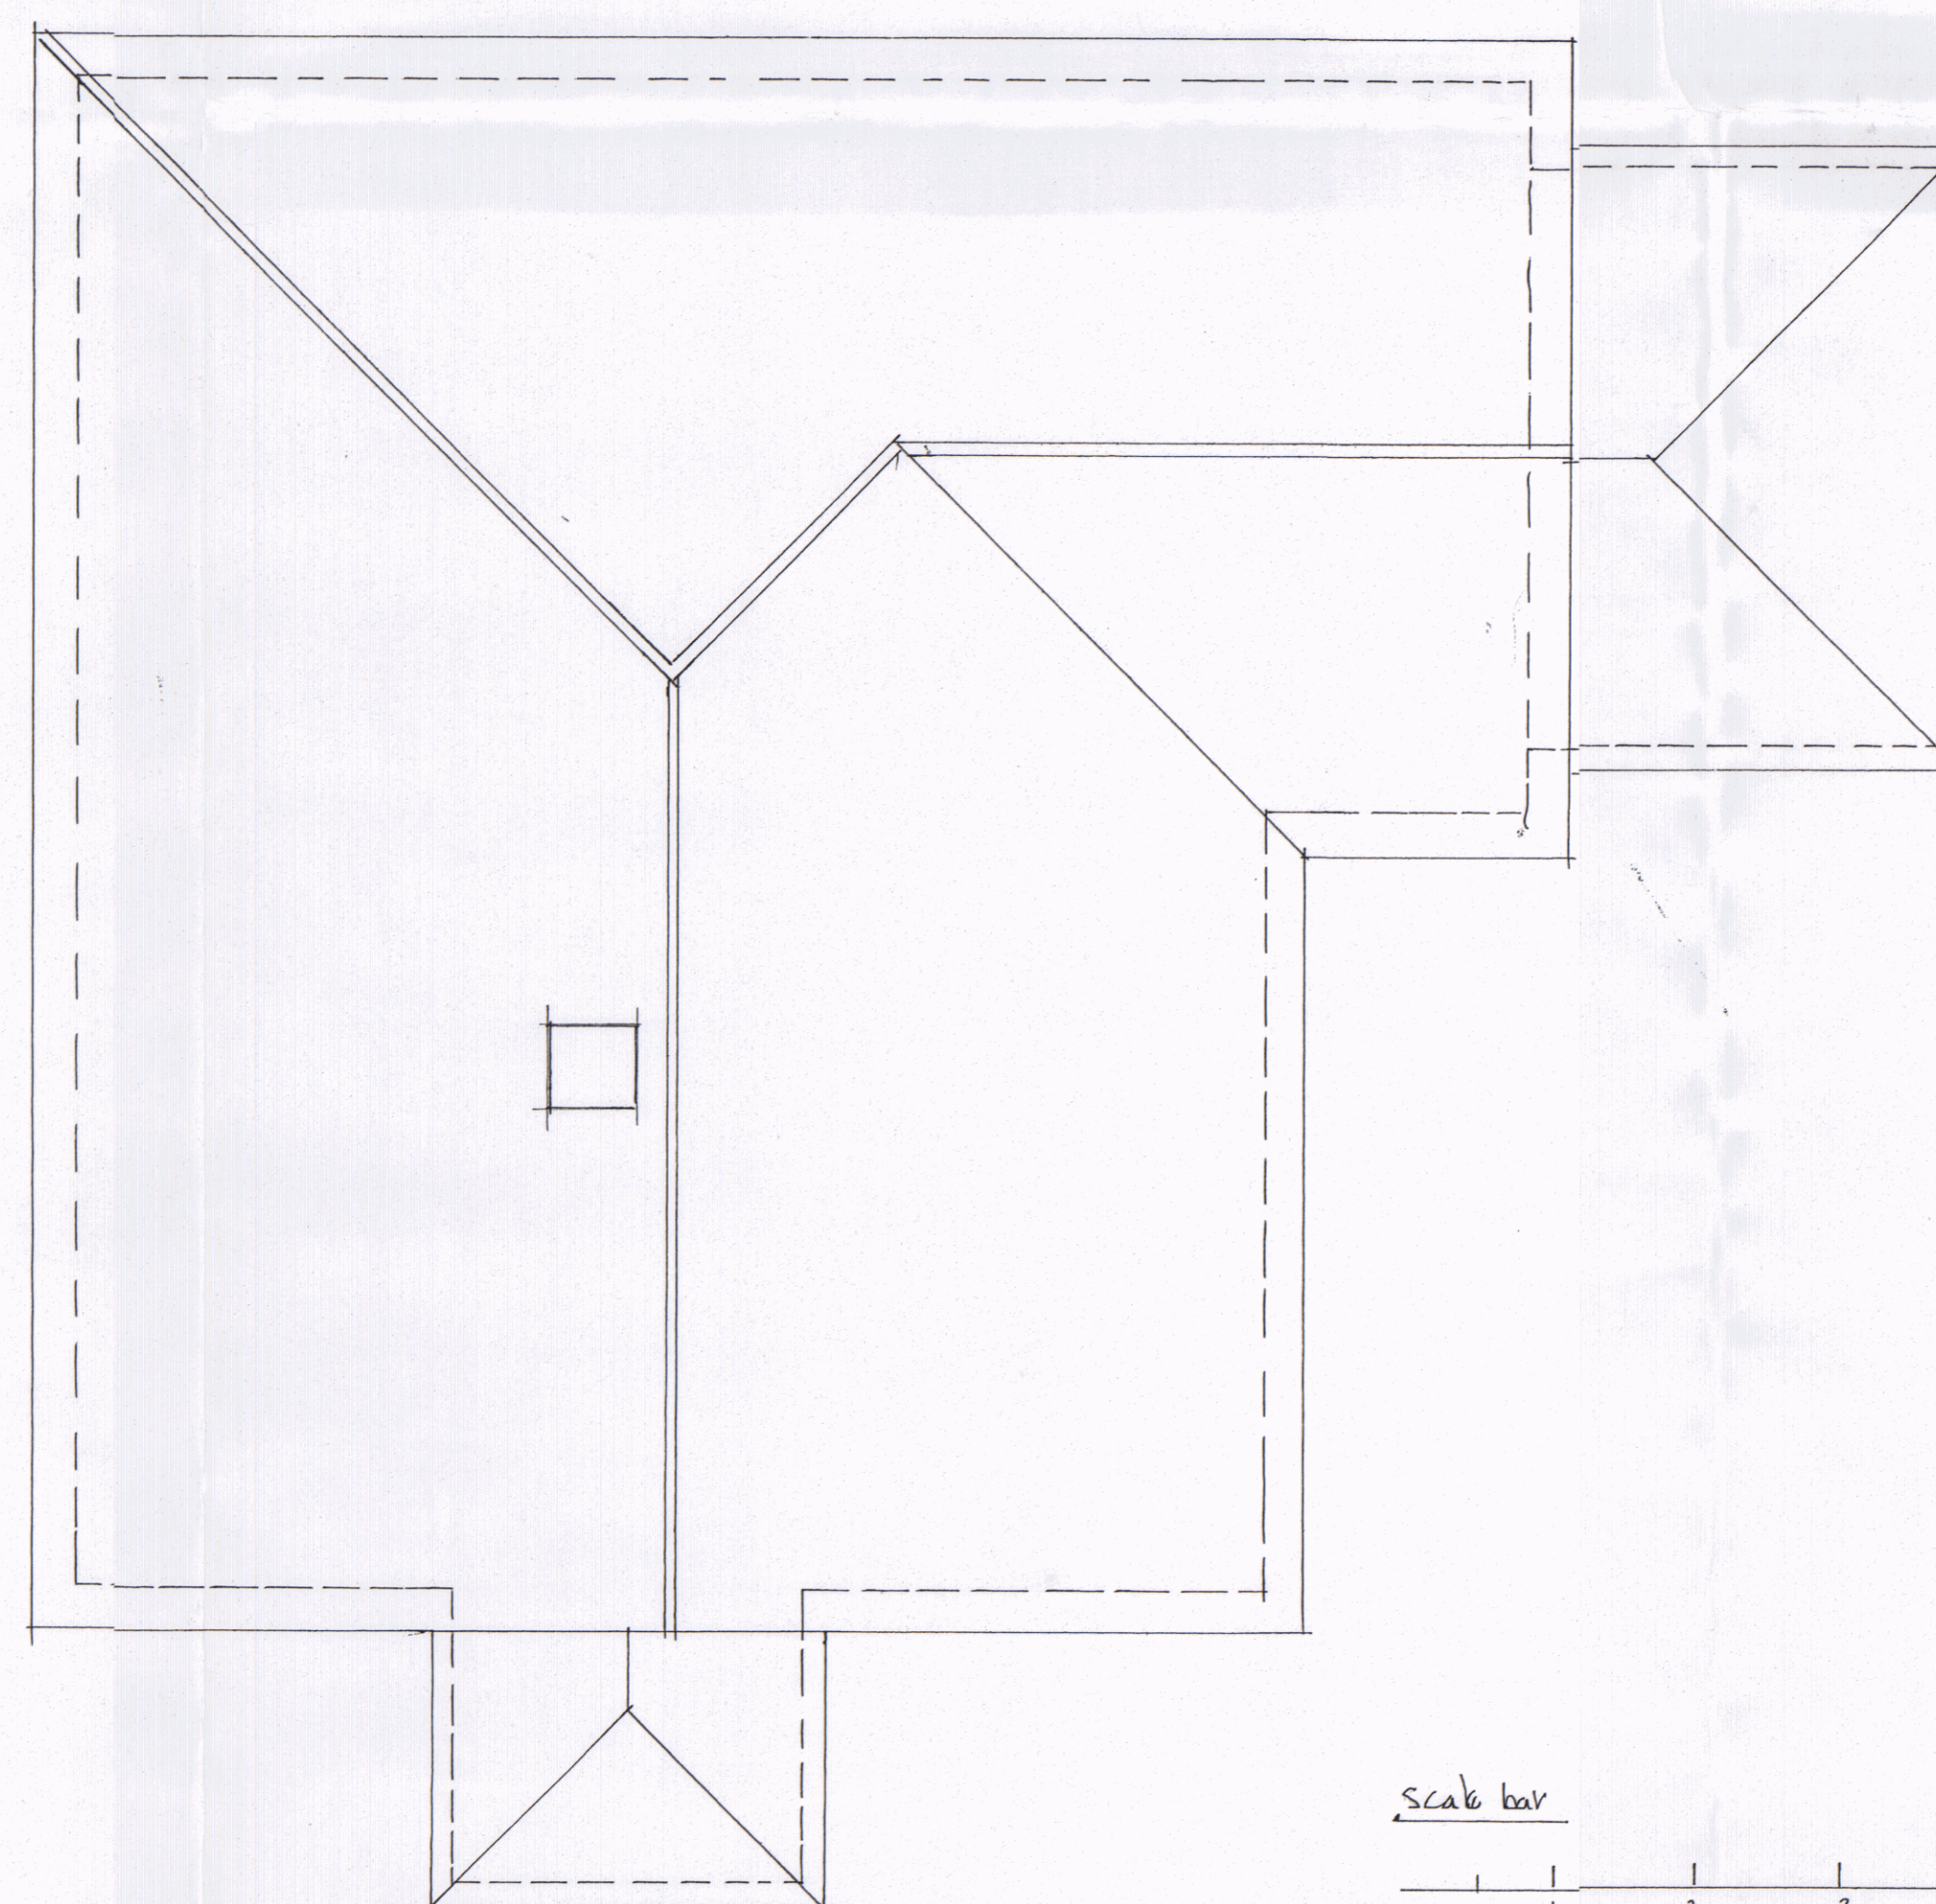

roof plan

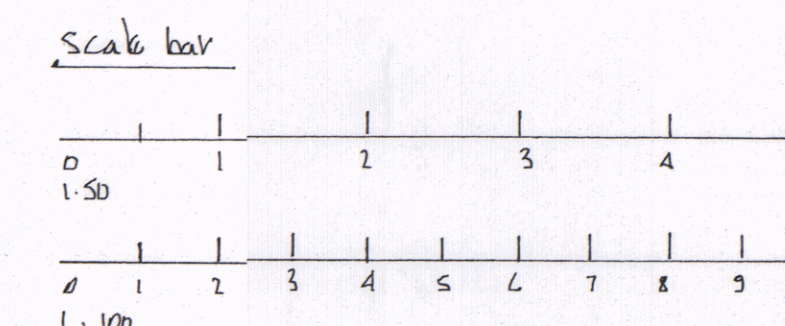

HAVANT BOROUGH
COUNCIL
13 MAR 2020
RECEIVED

	Architectural Designs 157 Methuen Road, Southsea, Portsmouth, Hants. PO4 9HQ Telephone: 02392 362829
Project: 18 St Thomas Av Haslem Island	Title: Drawings as existing
Scale: 1:50 and 1:100	Date: March 2020 Drawing No: 2003 - 1806