



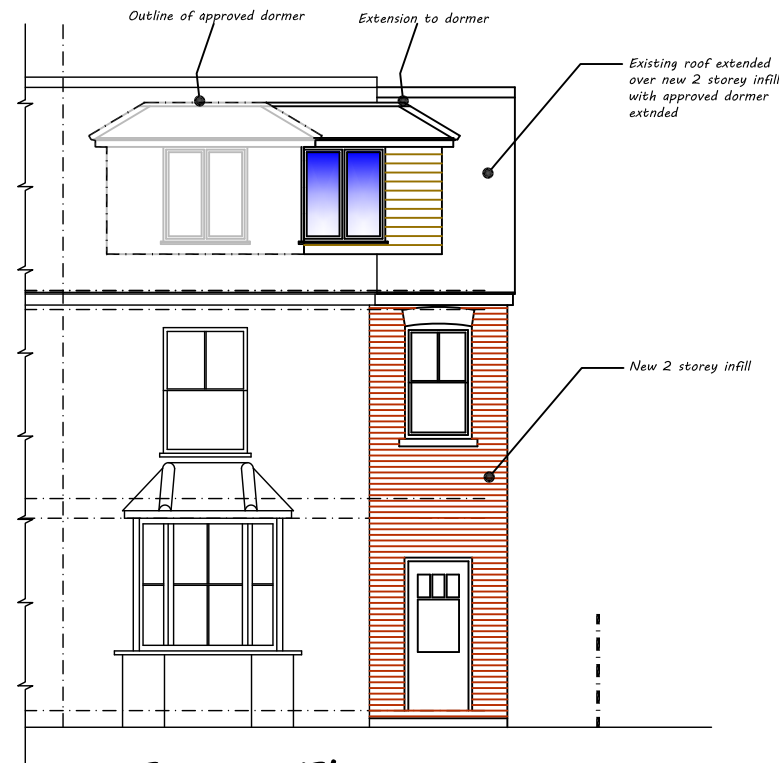


Front Elevation

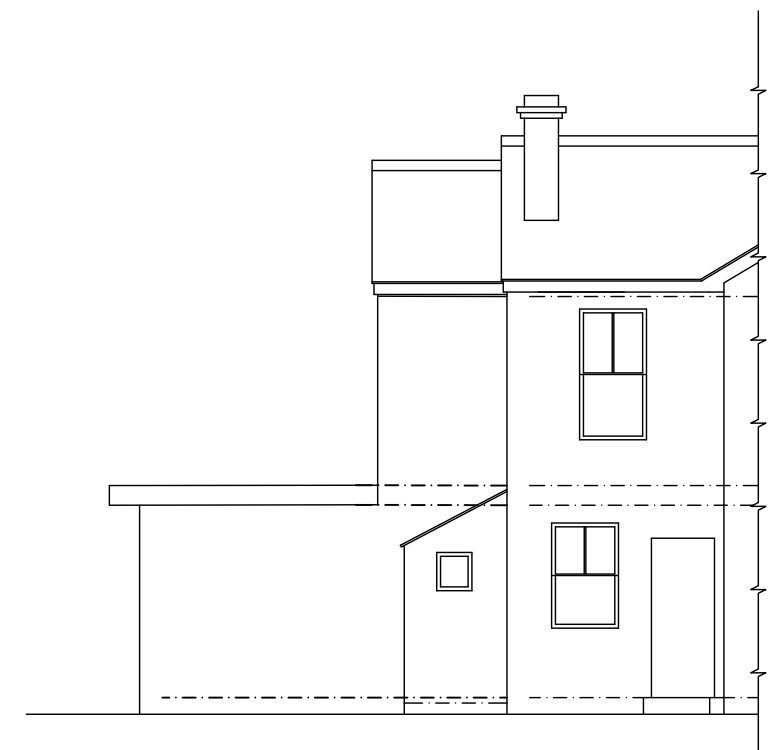

Rear Elevation



Partial Side Elevation

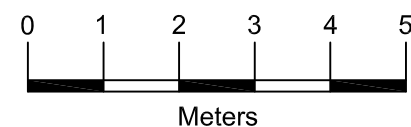

Side Elevation



Architectural & Civil Engineering Design
143 Station Road, Liss, Hants. GU33 7AJ
Tel 01730 894988
e-mail: enquiries@acedesigns-ltd.co.uk
www.ace-designs.co.uk

Job Title
**Proposed extension and alterations at
168 London Road, Waterloooville**

Drawing Title
Elevations as proposed

Client
Mr G Cleverley

Scale 1:100 @ A3	Date June 20	Designed GG
Drawn EV	Checked GG	Approved
Job No 190305	Drawing No 190305 / 15	Rev