


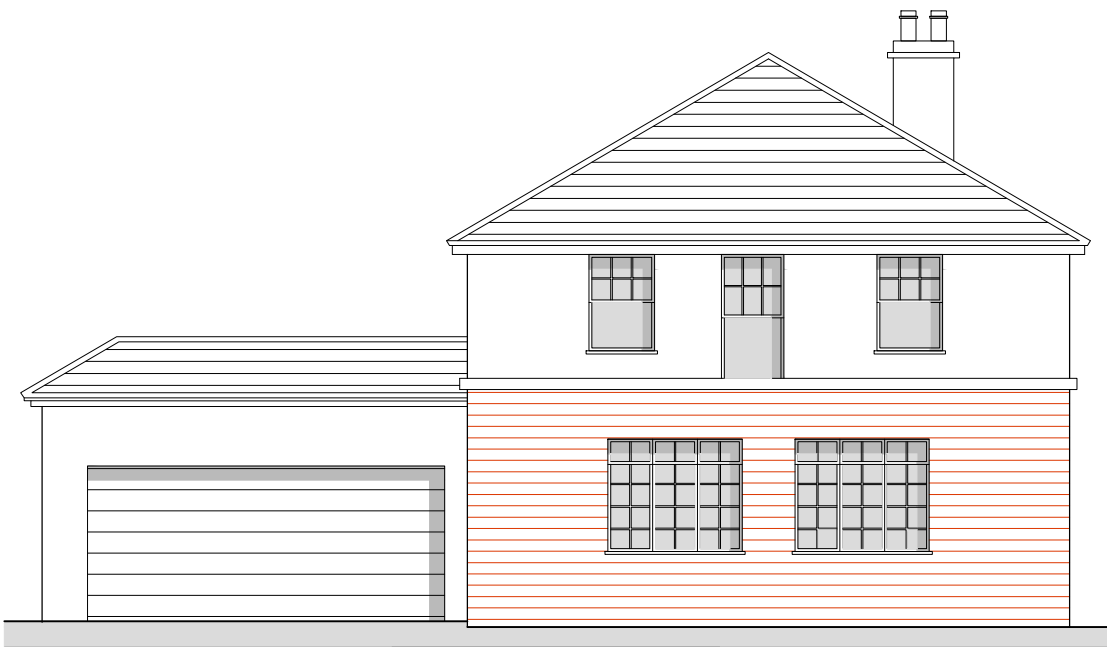

- ▲ 5.470 First Floor Ceiling level
- ▼ 3.010 Finished First Floor level
- ▲ 2.435 Ground Floor Ceiling level (Lounge)
- ▼ 0.150 Finished Ground Floor level (Lounge)

Proposed West Elevation
Scale 1:100




- ▲ 5.470 First Floor Ceiling level
- ▼ 3.010 Finished First Floor level
- ▲ 2.590 Ground Floor Ceiling level (Kitchen)
- ▼ 0.150 Finished Ground Floor level (Kitchen)

Proposed East Elevation
Scale 1:100

D	18.03.20	Non material change to render	LAC	JM
C	30.01.20	Non material change reduced	LAC	JM
B	30.10.18	Layout Amended	IB	JM
A	10.10.18	First Issue	IB	JM
Rev	Date	Description	By	PM

REVISIONS

 

Design Team Studios LLP
Copyright Reserved
Check Dimensions on Site

© Crown copyright and database rights [2015]
Ordnance Survey 0100031673
© Local Government Information House Limited copyright and database rights [2015] 0100031673

DRAWING STATUS:
Planning

REVISION:
D

PROJECT
Whitefriars
15 Alexandra Avenue
CLIENT
Petro Henning

Scale @ A3: 1:100
Date : © Jan 2020

Drawn by : LAC
Checked by : JM

DRAWING TITLE
Proposed Elevations
West and East

DRAWING NUMBER:
262.P104_D

Design Team
Studios
City Office (Design Drawn)
The Clock Tower, Great Southsea Street at Castle Road
Southsea, Portsmouth, Hants, PO5 3BY
Tel: 02392 837149



E: info@designteamstudios.com
W: www.designteamstudios.com