




Notes
This drawing may be scaled for the purposes of Planning Applications, Land Registry and for Legal plans where the scale bar is used, and where it verifies that the drawing is an original or an accurate copy. It may not be scaled for construction purposes.
Always refer to figured dimensions. All dimensions are to be checked on site. Discrepancies and/or ambiguities between this drawing and information given elsewhere must be reported immediately to this office for clarification before proceeding. All drawings are to be used in conjunction with the specification and all works to be carried out in accordance with latest British Standards / Codes of Practice.

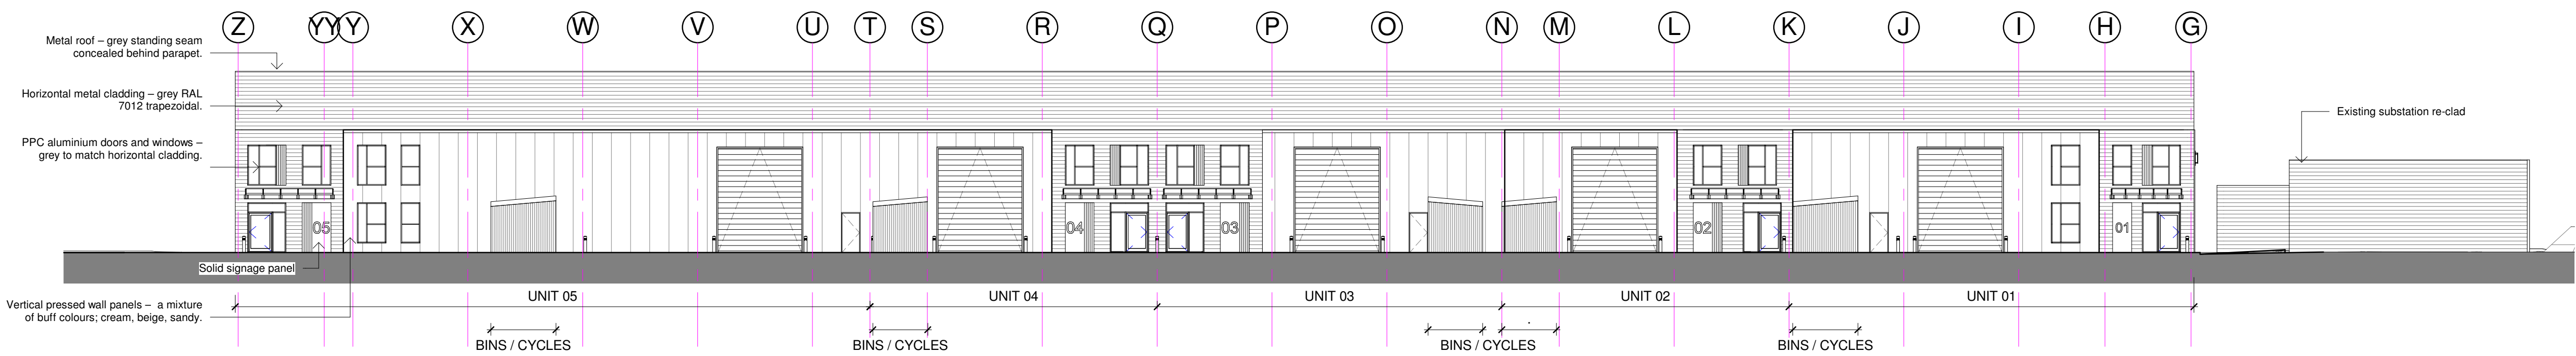


Units 01-05 East Elevation
1 : 200

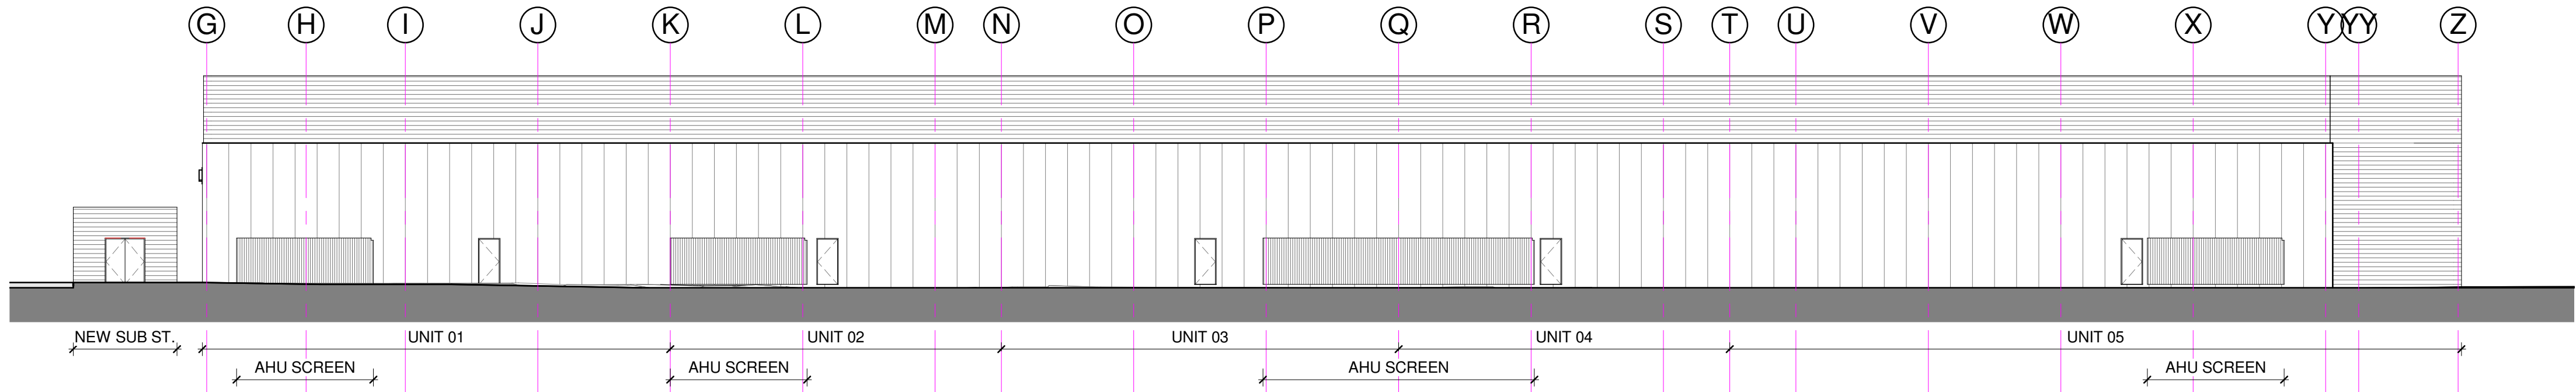


Units 01-05 West Elevation
1 : 200

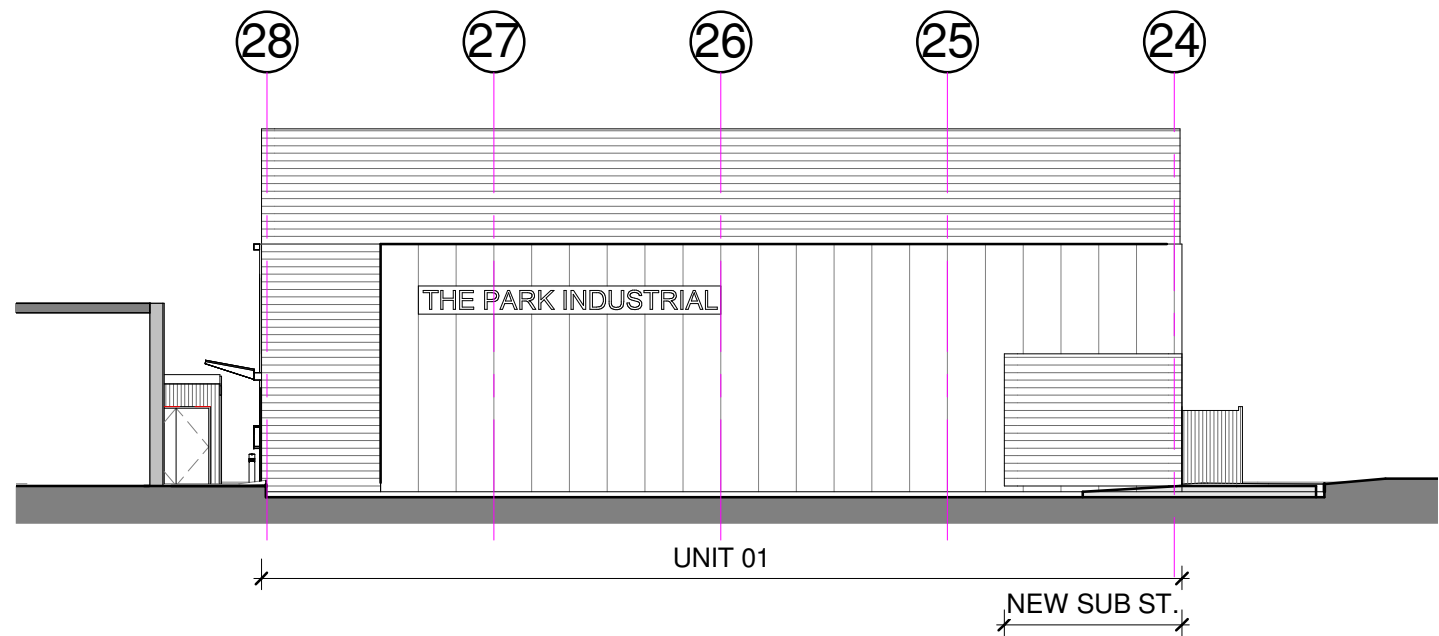


Units 01-05 North Elevation
1 : 200

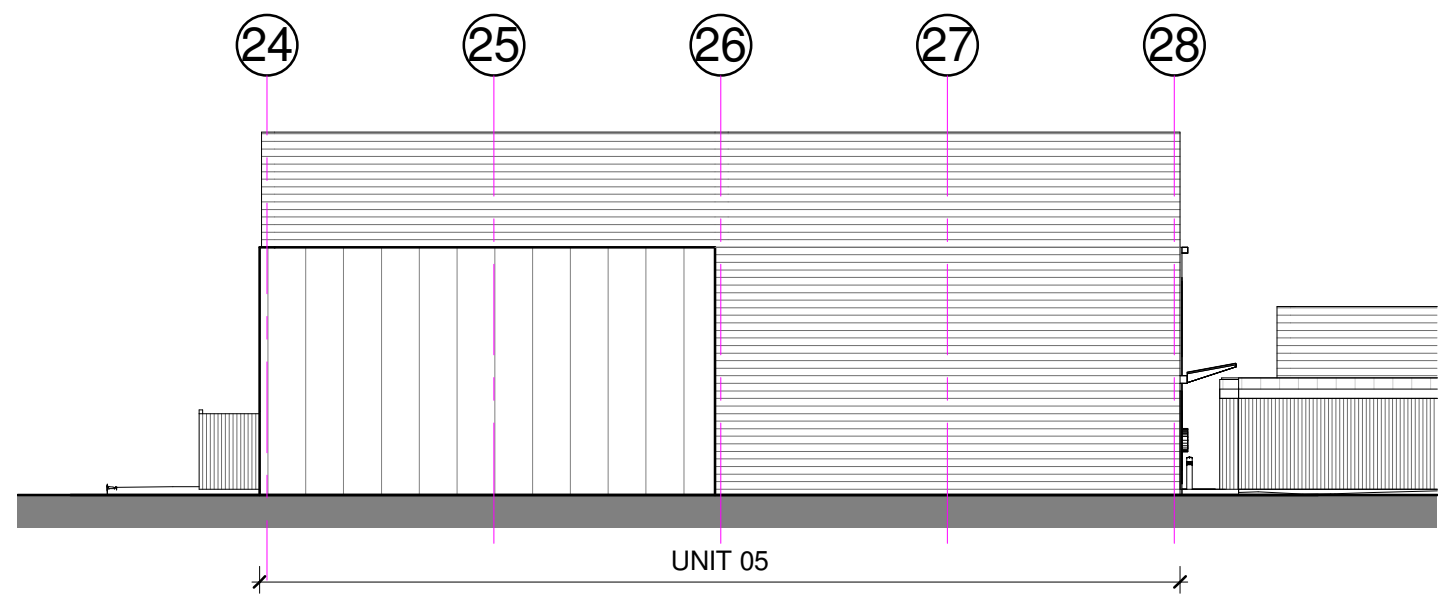

Units 01-05 South Elevation
1 : 200

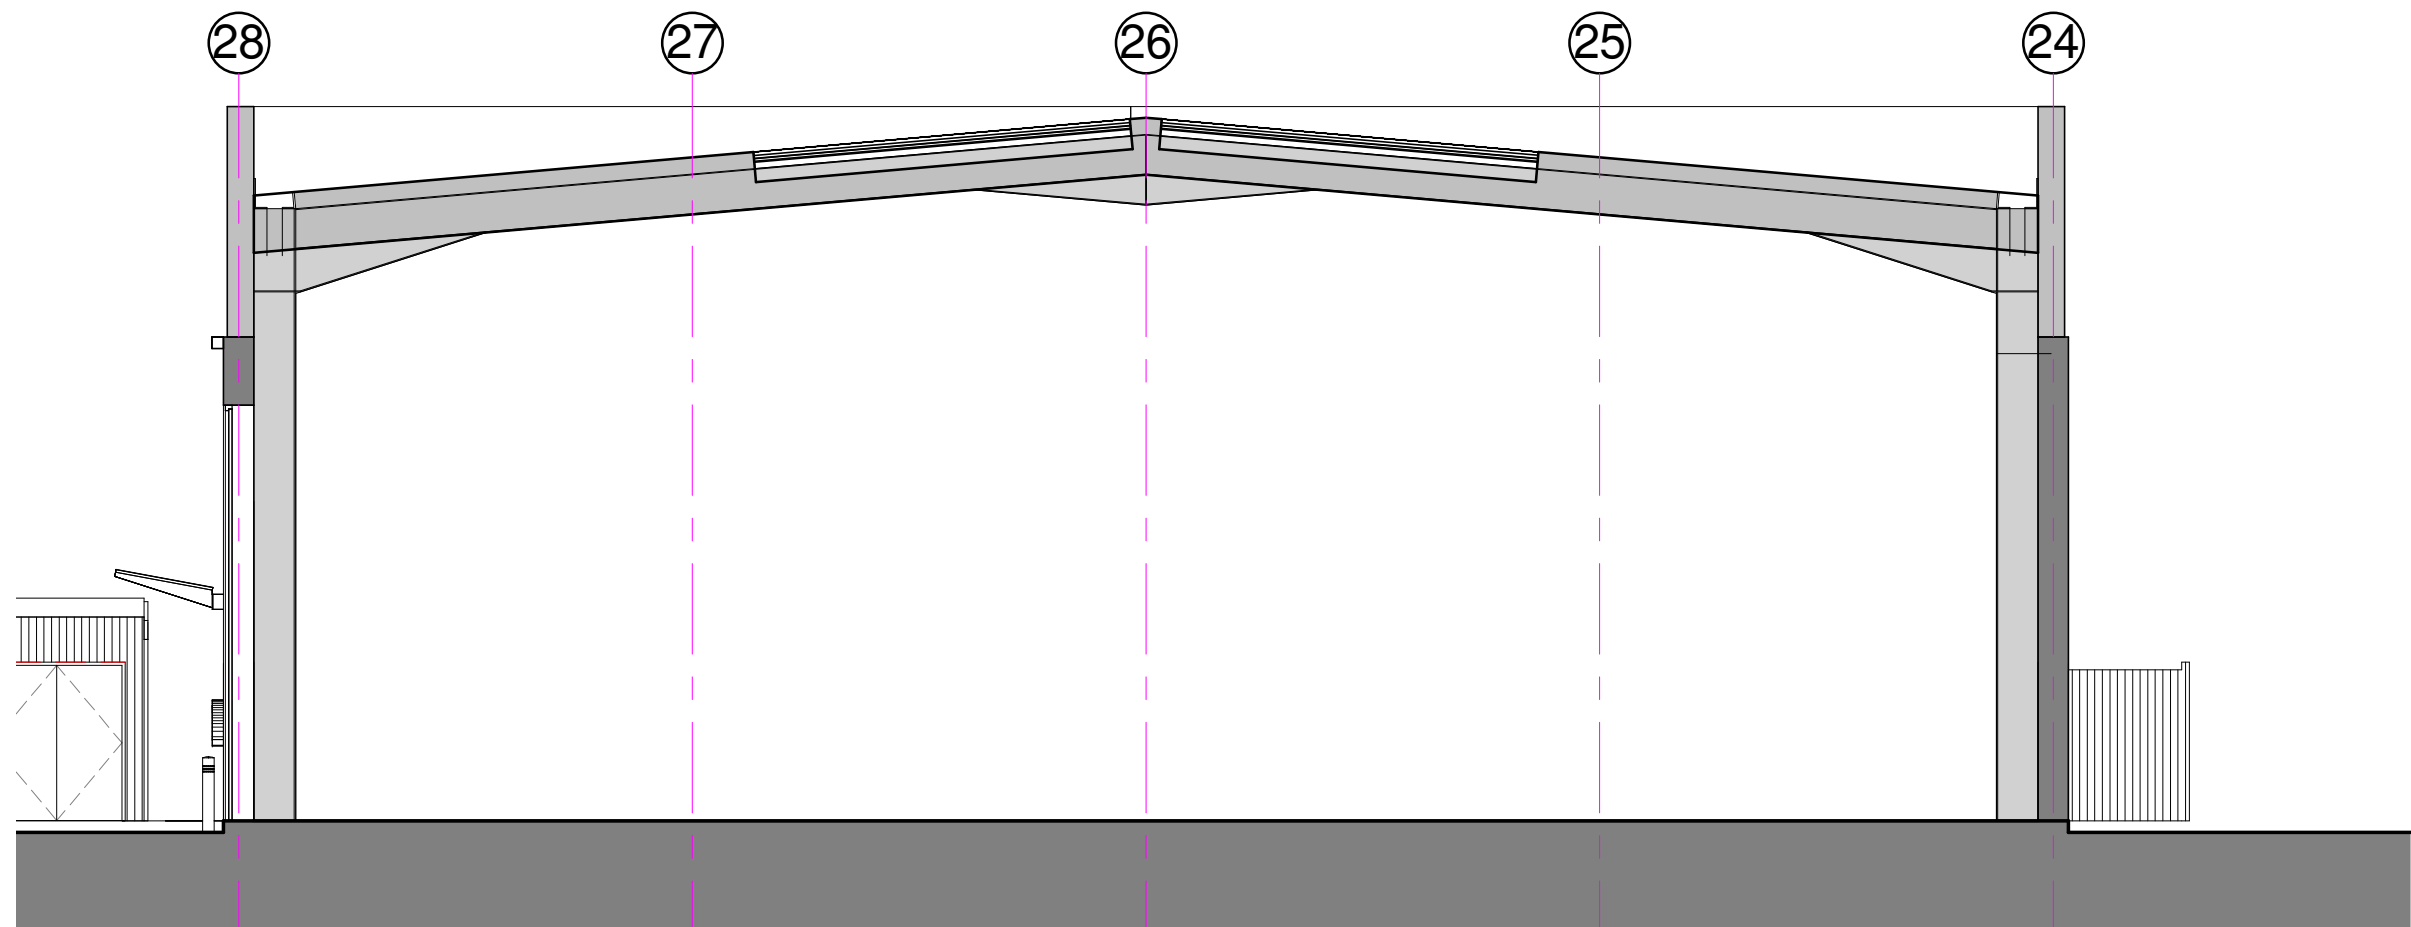

Units 1-5 Warehouse Section
1 : 100

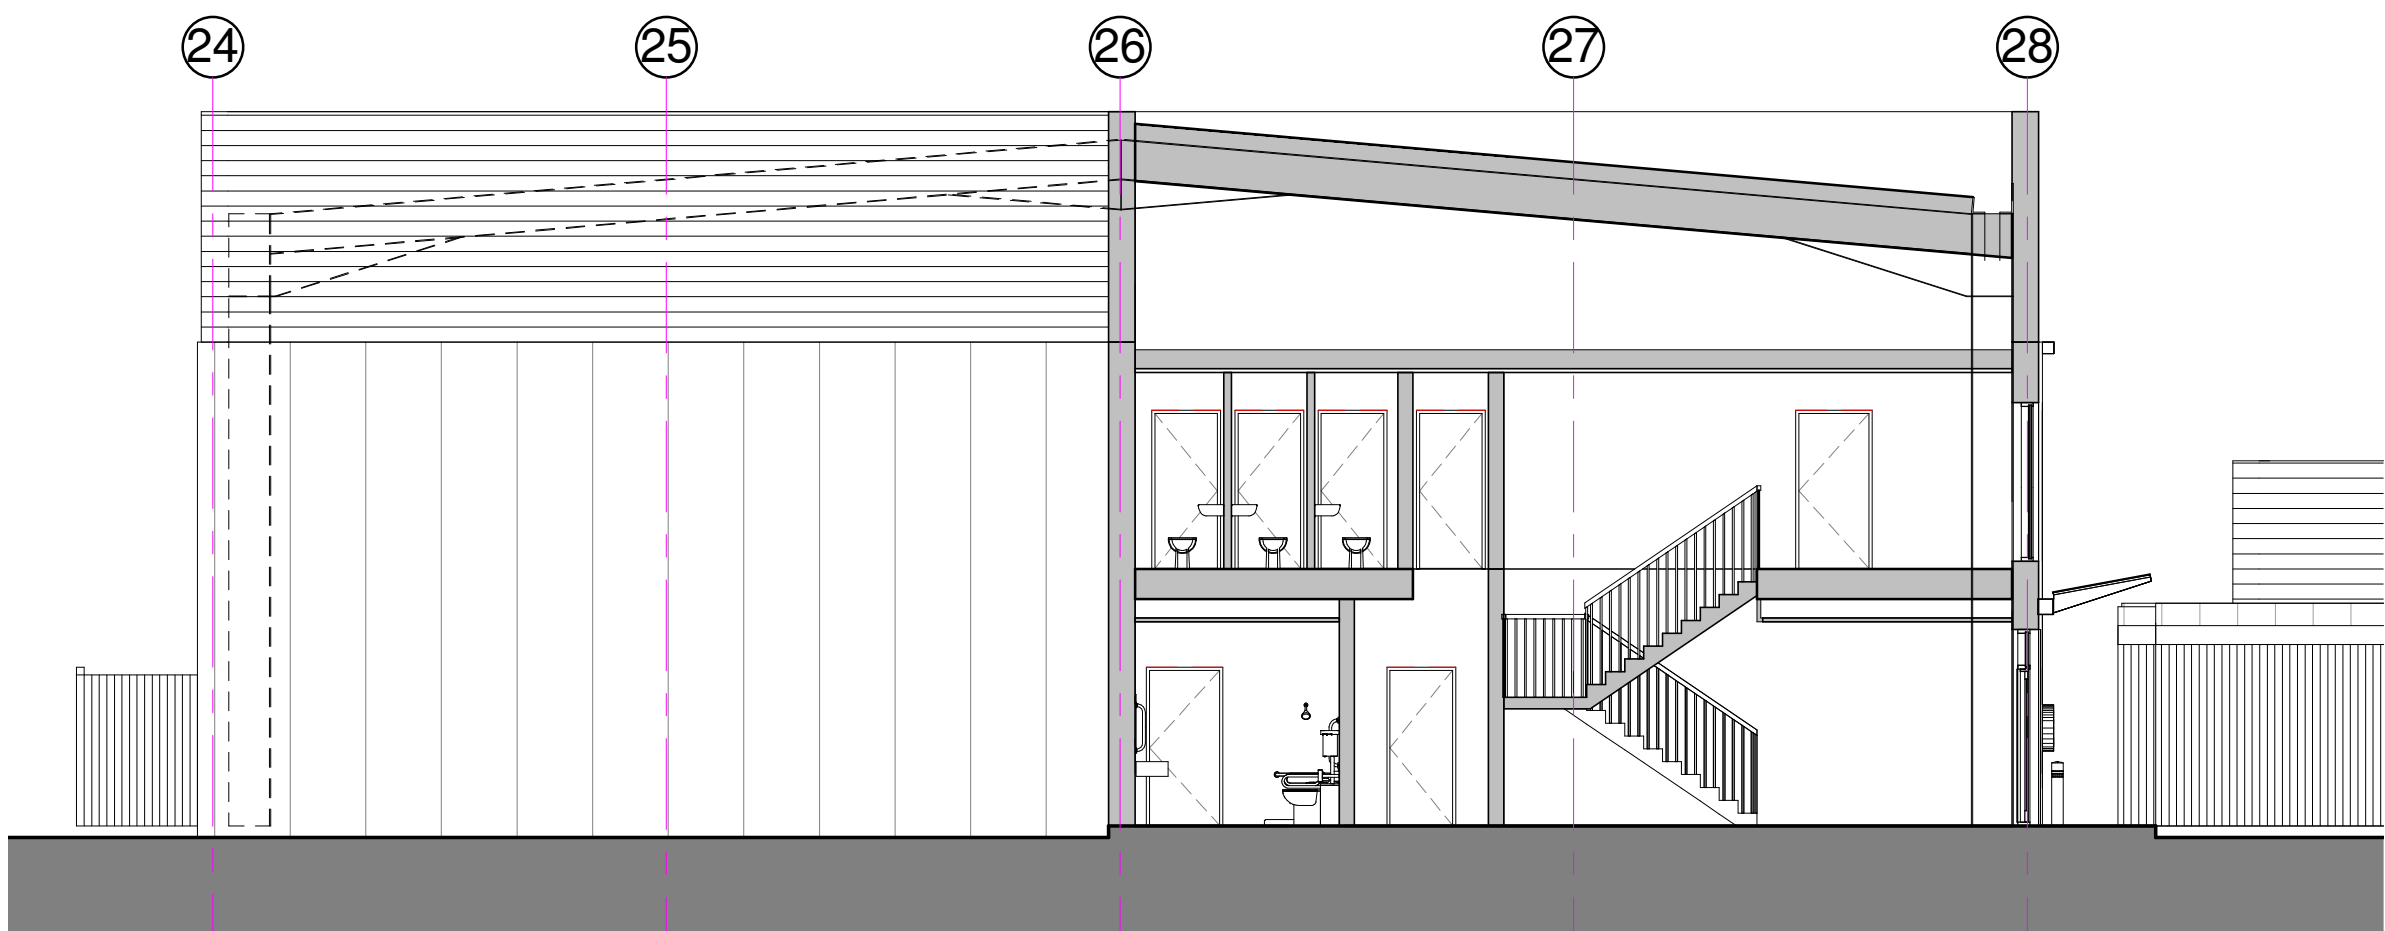

Unit 05 Section - Staircore
1 : 100

D	15.10.19	CJ	Bollards added and egress doors repositioned following comments from the AL0/SQSS.	IJ
C	01.07.19	CJ	Annotations updated.	
B	28/06/19	JH	Minor updates	IJ
A	27/06/19	JH	First Issue	IJ

Rev	Date	Init	Notes	Chkd
-----	------	------	-------	------

2 0 2 4 6 8 10
SCALE 1:200 m

Client

Drawing Originator

AWW inspired environments

London - 106 Weston Street London SE1 3QB 020 7160 6000
Bristol - Rivergate House, Bristol, BS1 4LS 0117 923 2535
Plymouth - East Quay House, Plymouth, PL4 0HX 01752 261 282

RIBA Chartered Practice www.aww-uk.com

Project Title
**Proposed Industrial Units
Langstone Technology Park,
Havant**

Drawing Title
**Units 01-05 Elevations and Typical
Section**

Scale	Sheet	Drawn	Checked	Date
As indicated	A1	CJ	IJ	03.06.19

Status	Project No.
PLANNING	4046C

Drawing Reference	Drawing No.	Revision
	0205	D