






Proposed Front Elevation
Scale 1:100

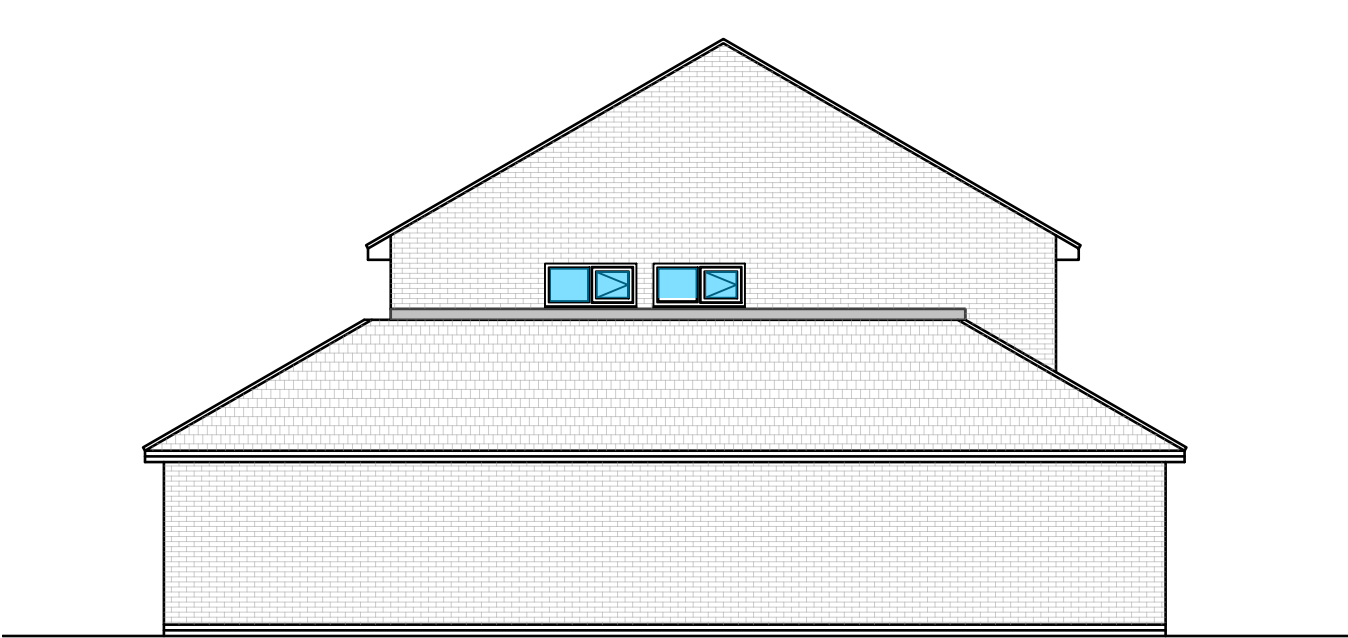


Proposed Side Elevation
Scale 1:100





Proposed Rear Elevation
Scale 1:100

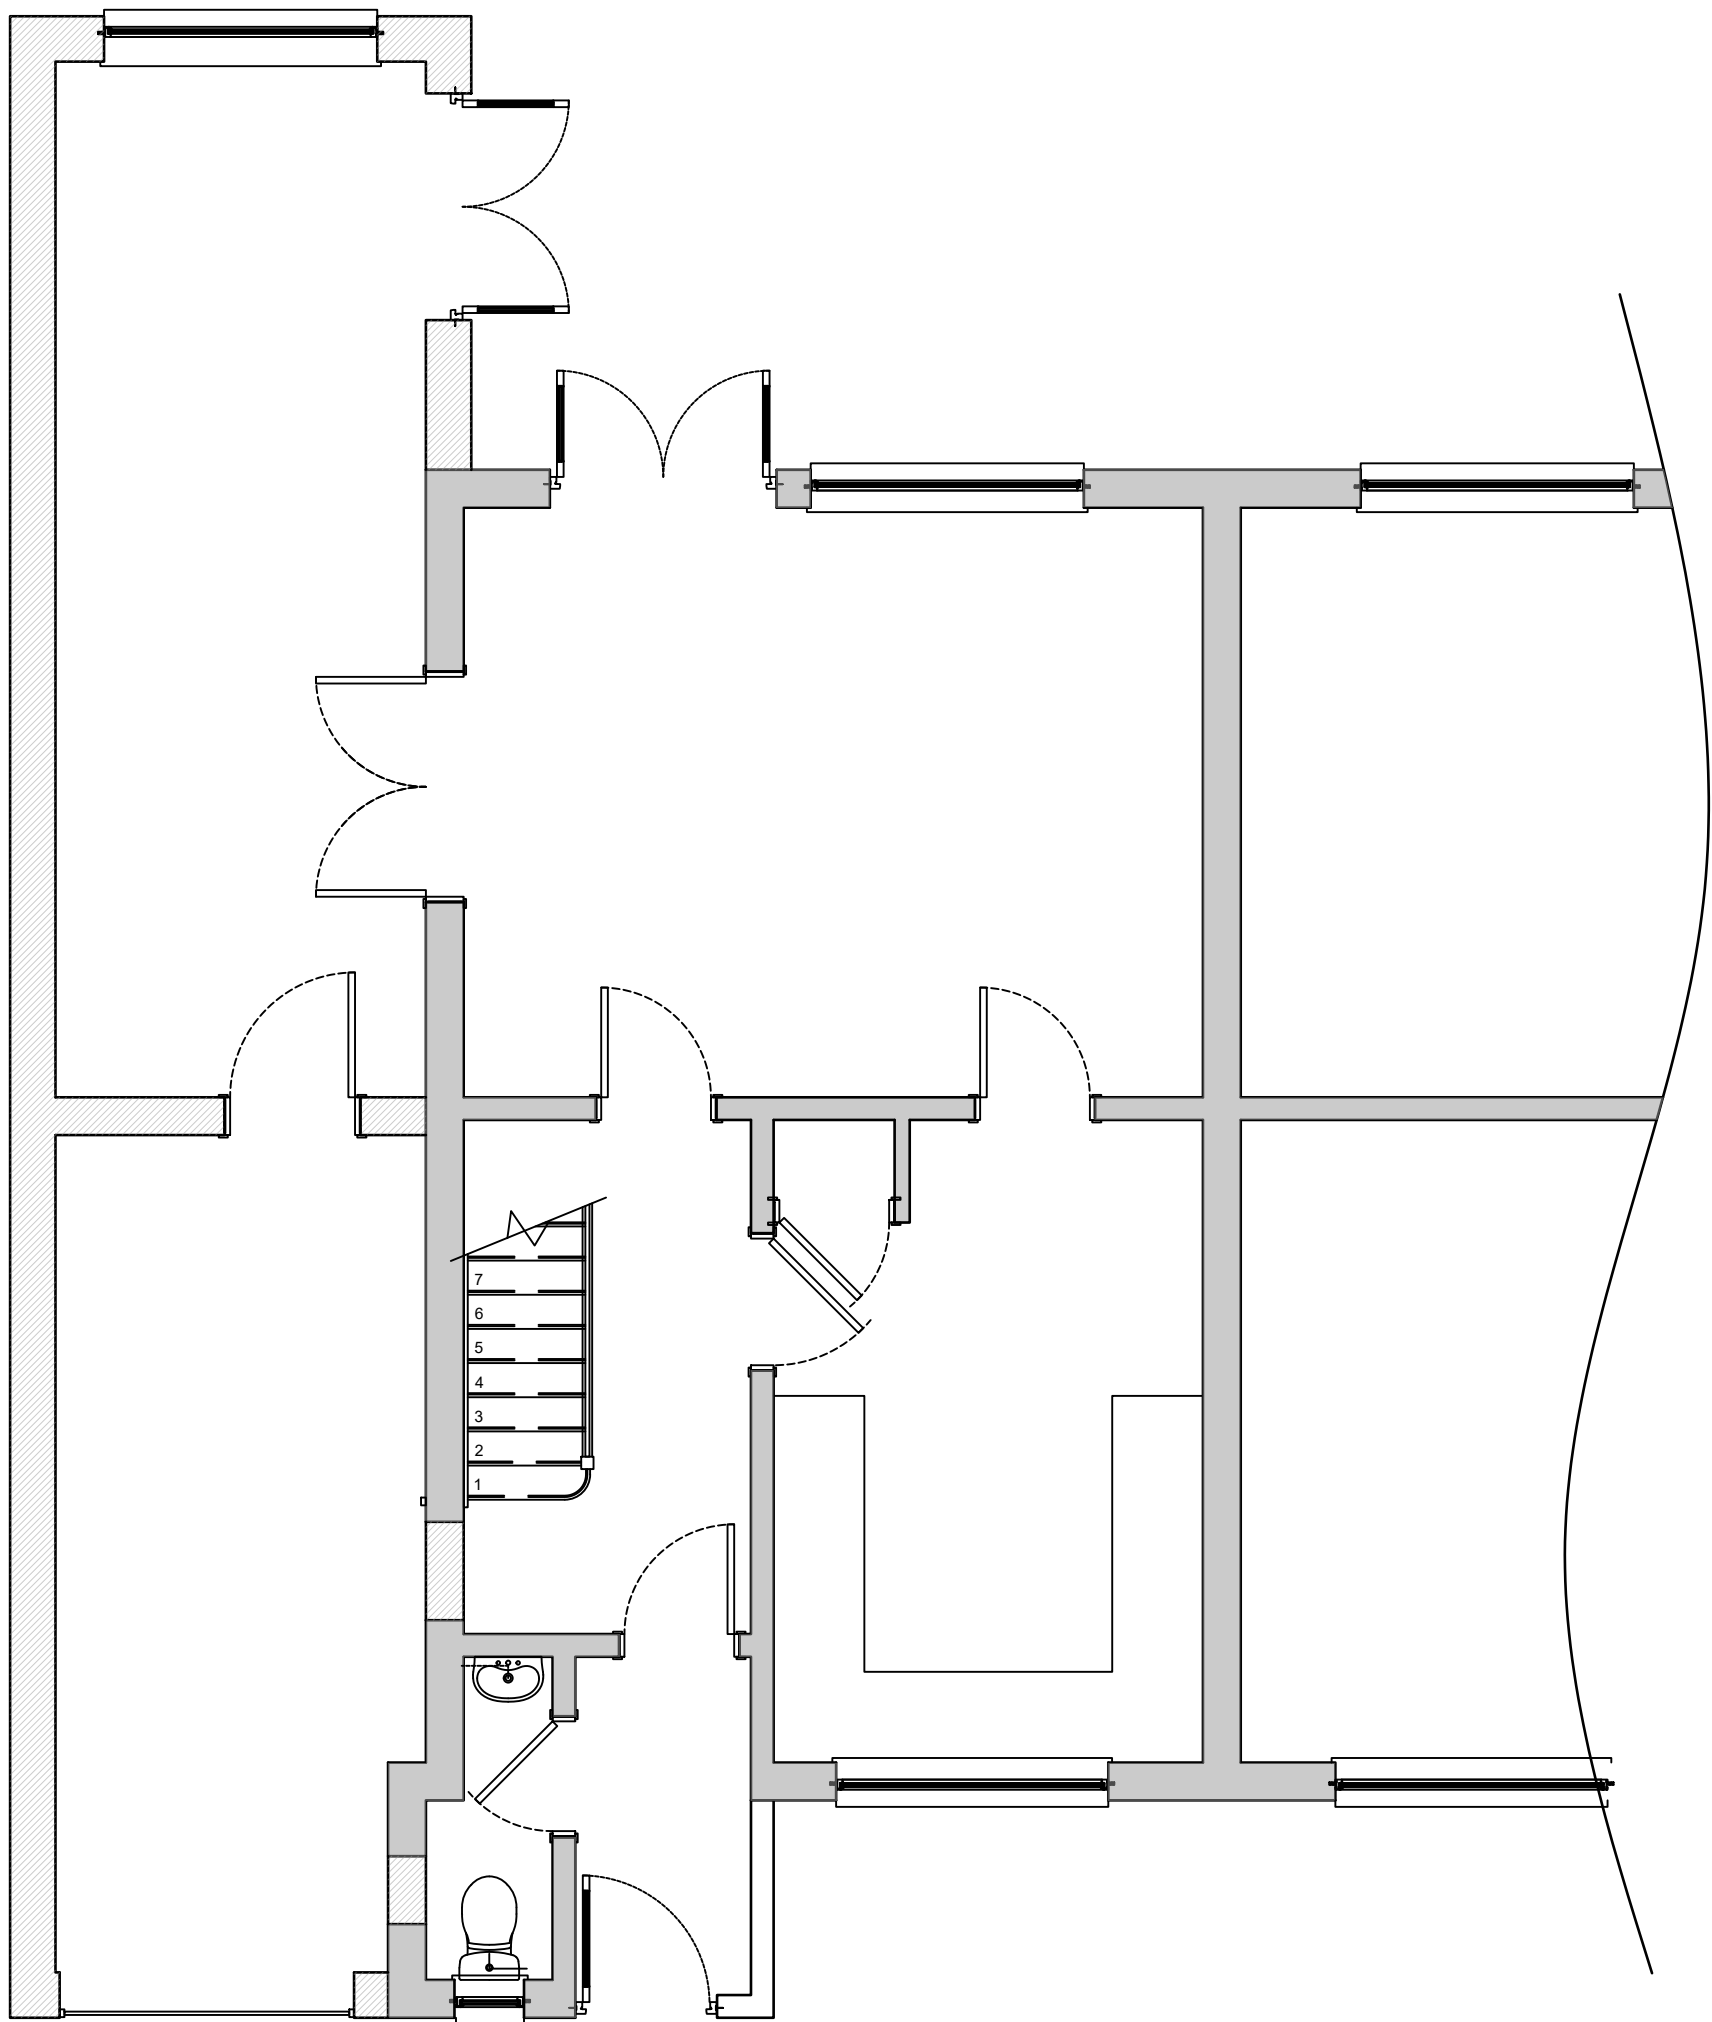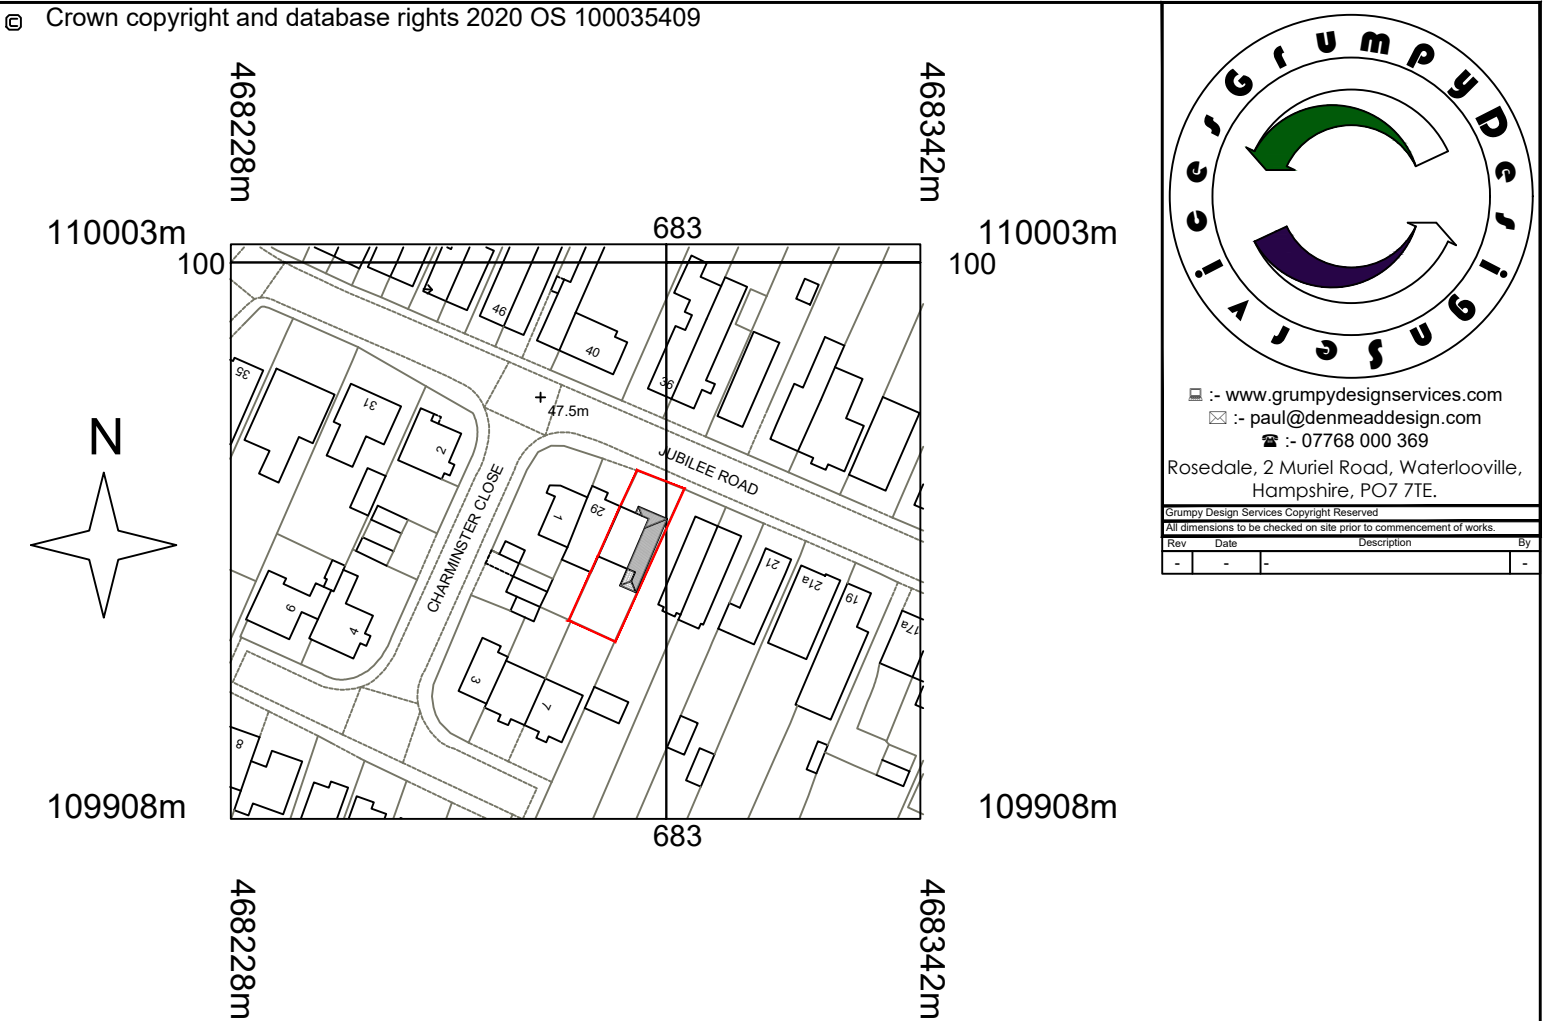


Proposed Ground Floor
Scale 1:50

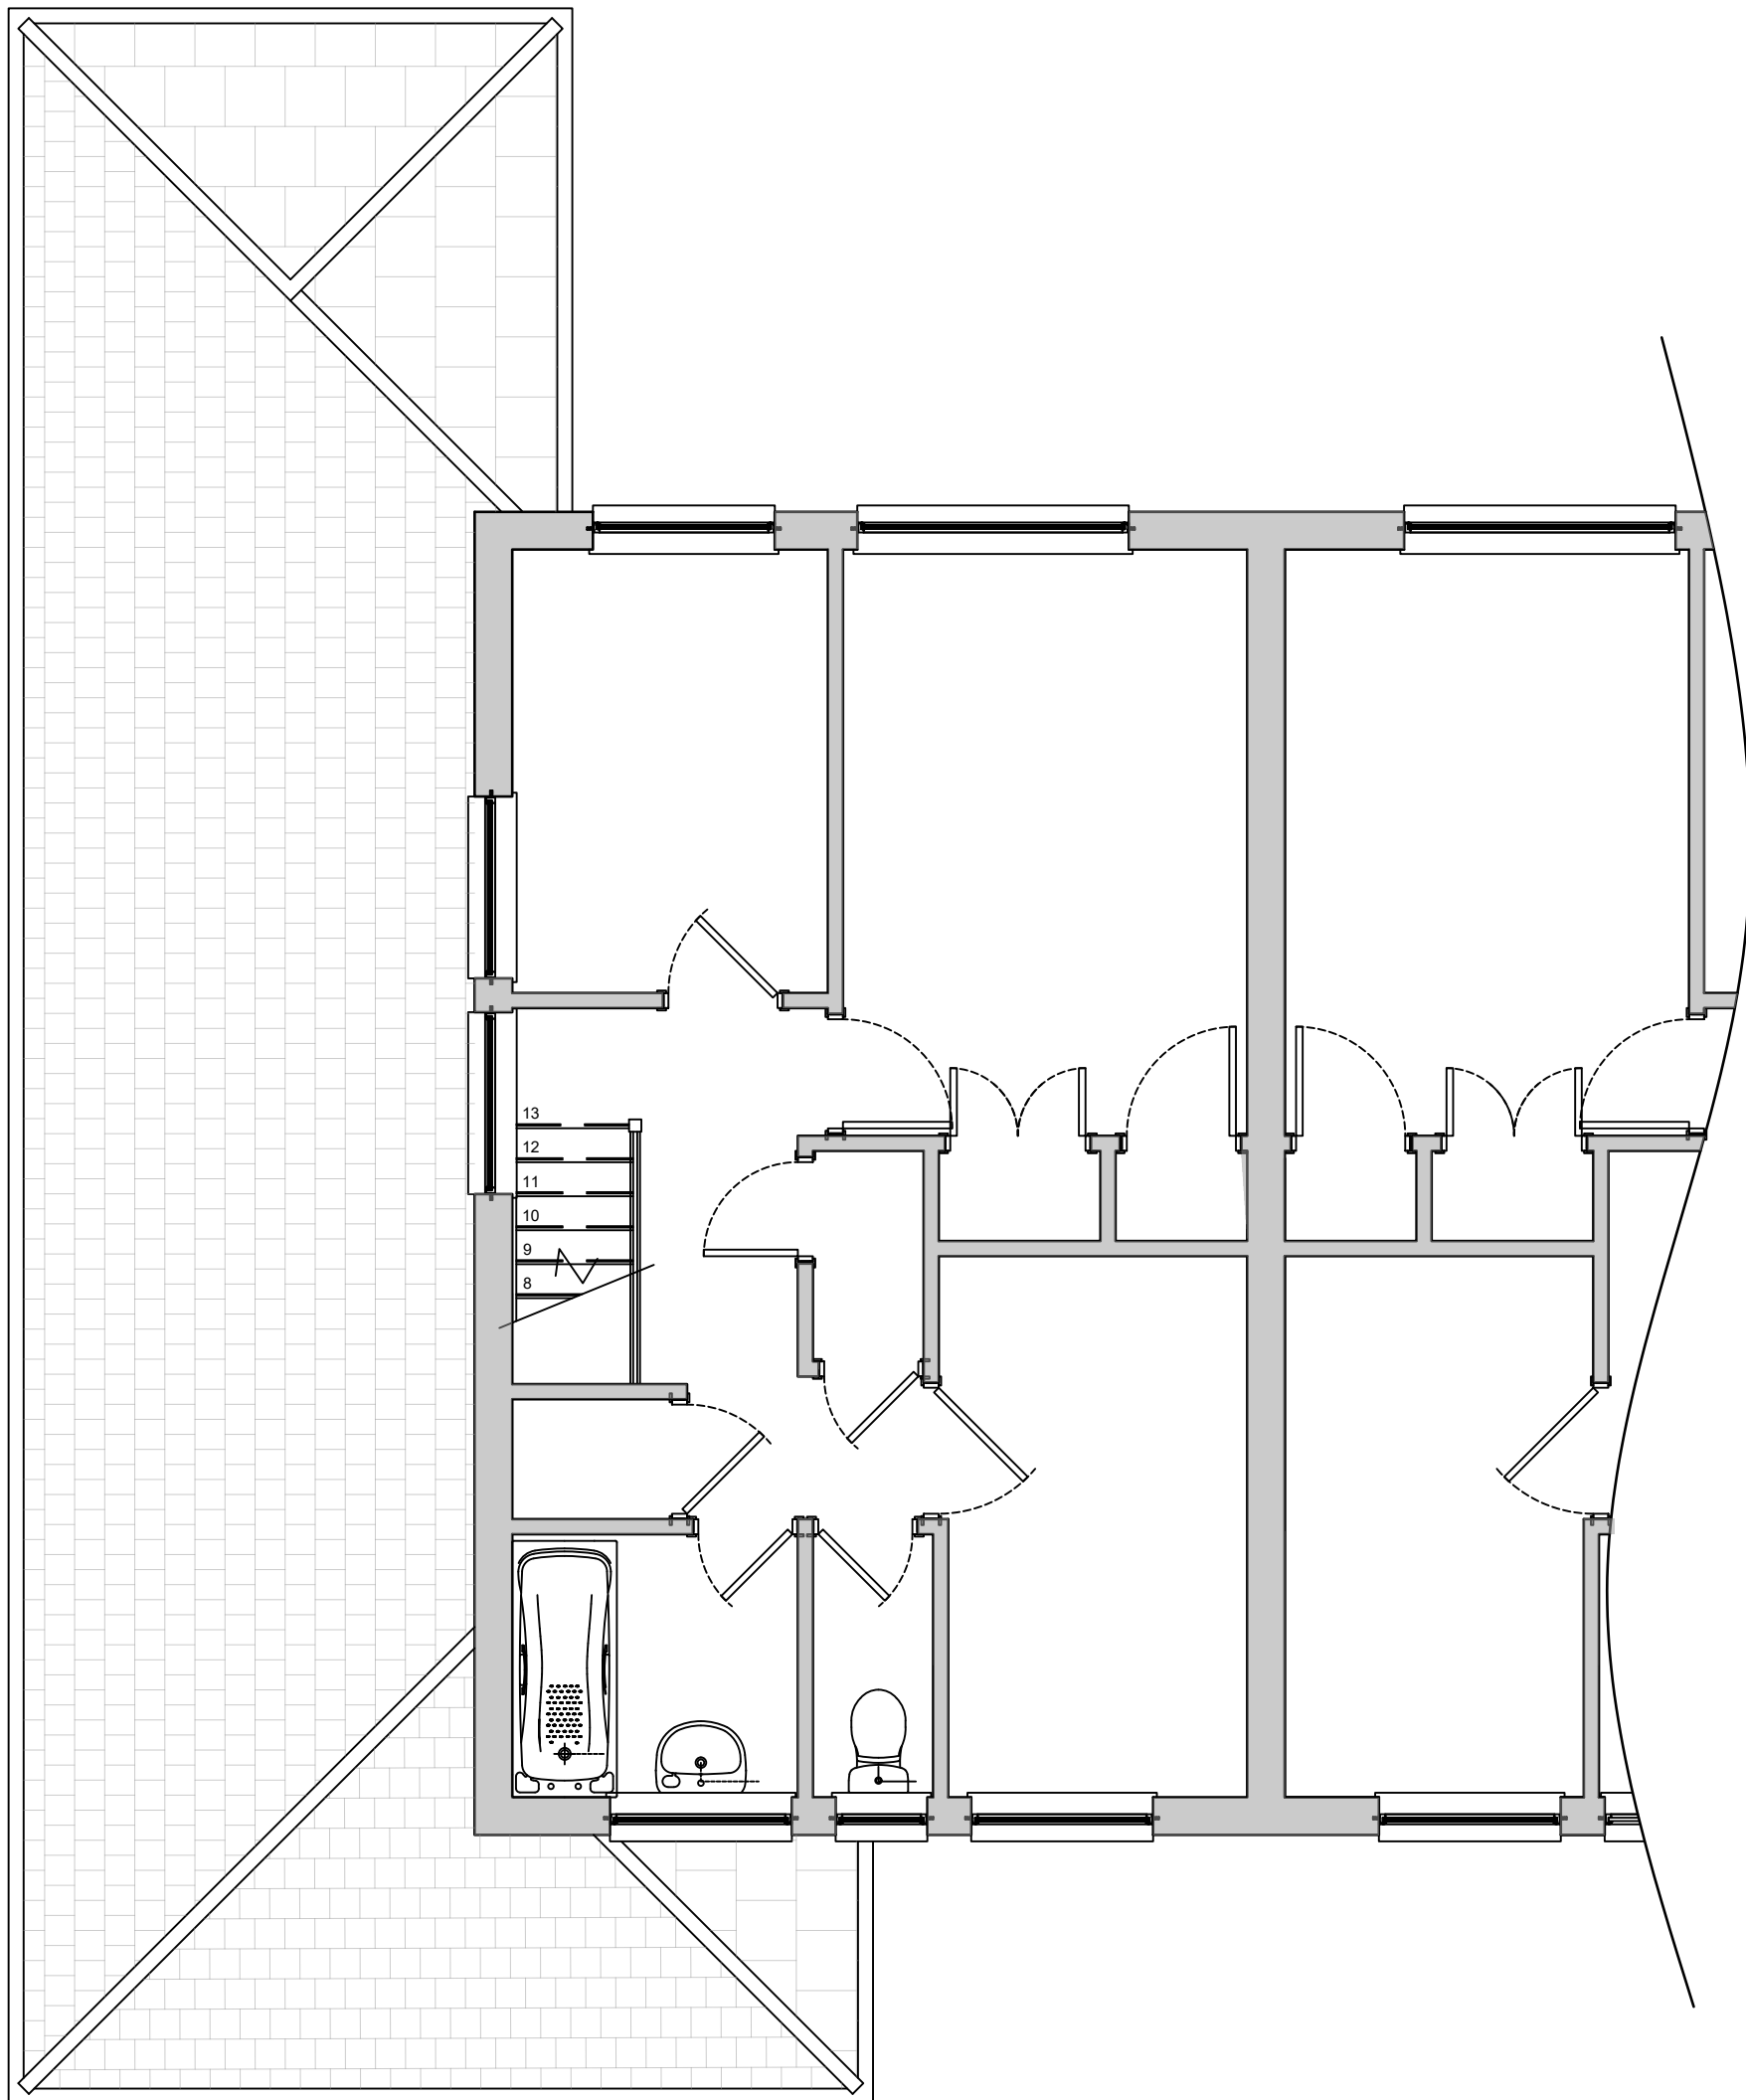


Proposed First Floor
Scale 1:50

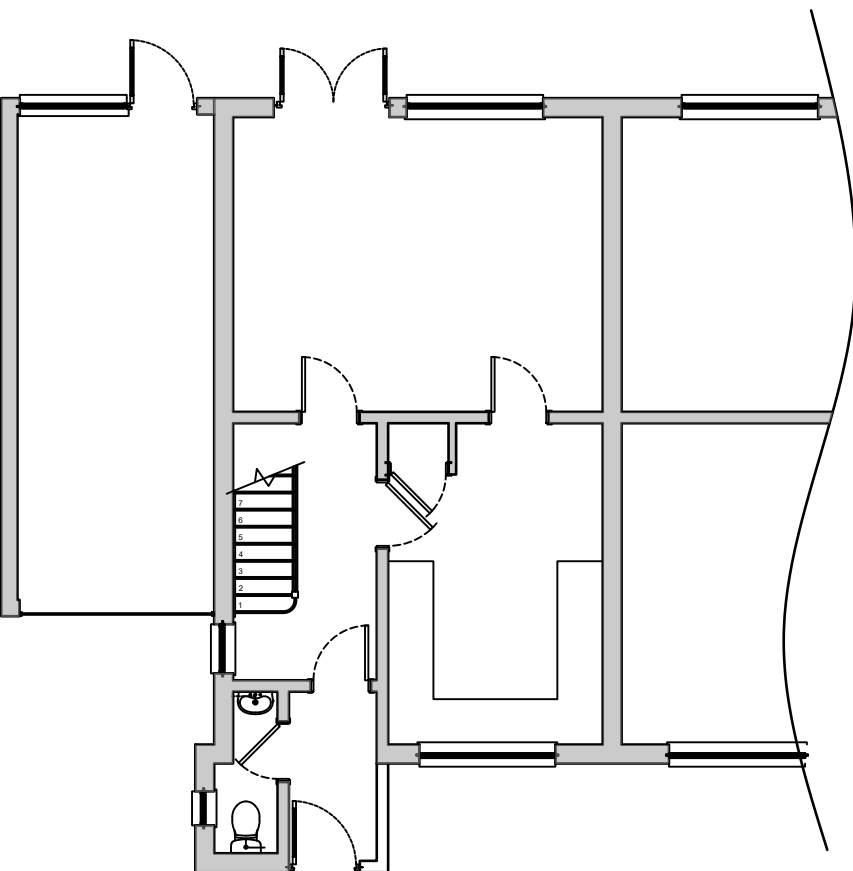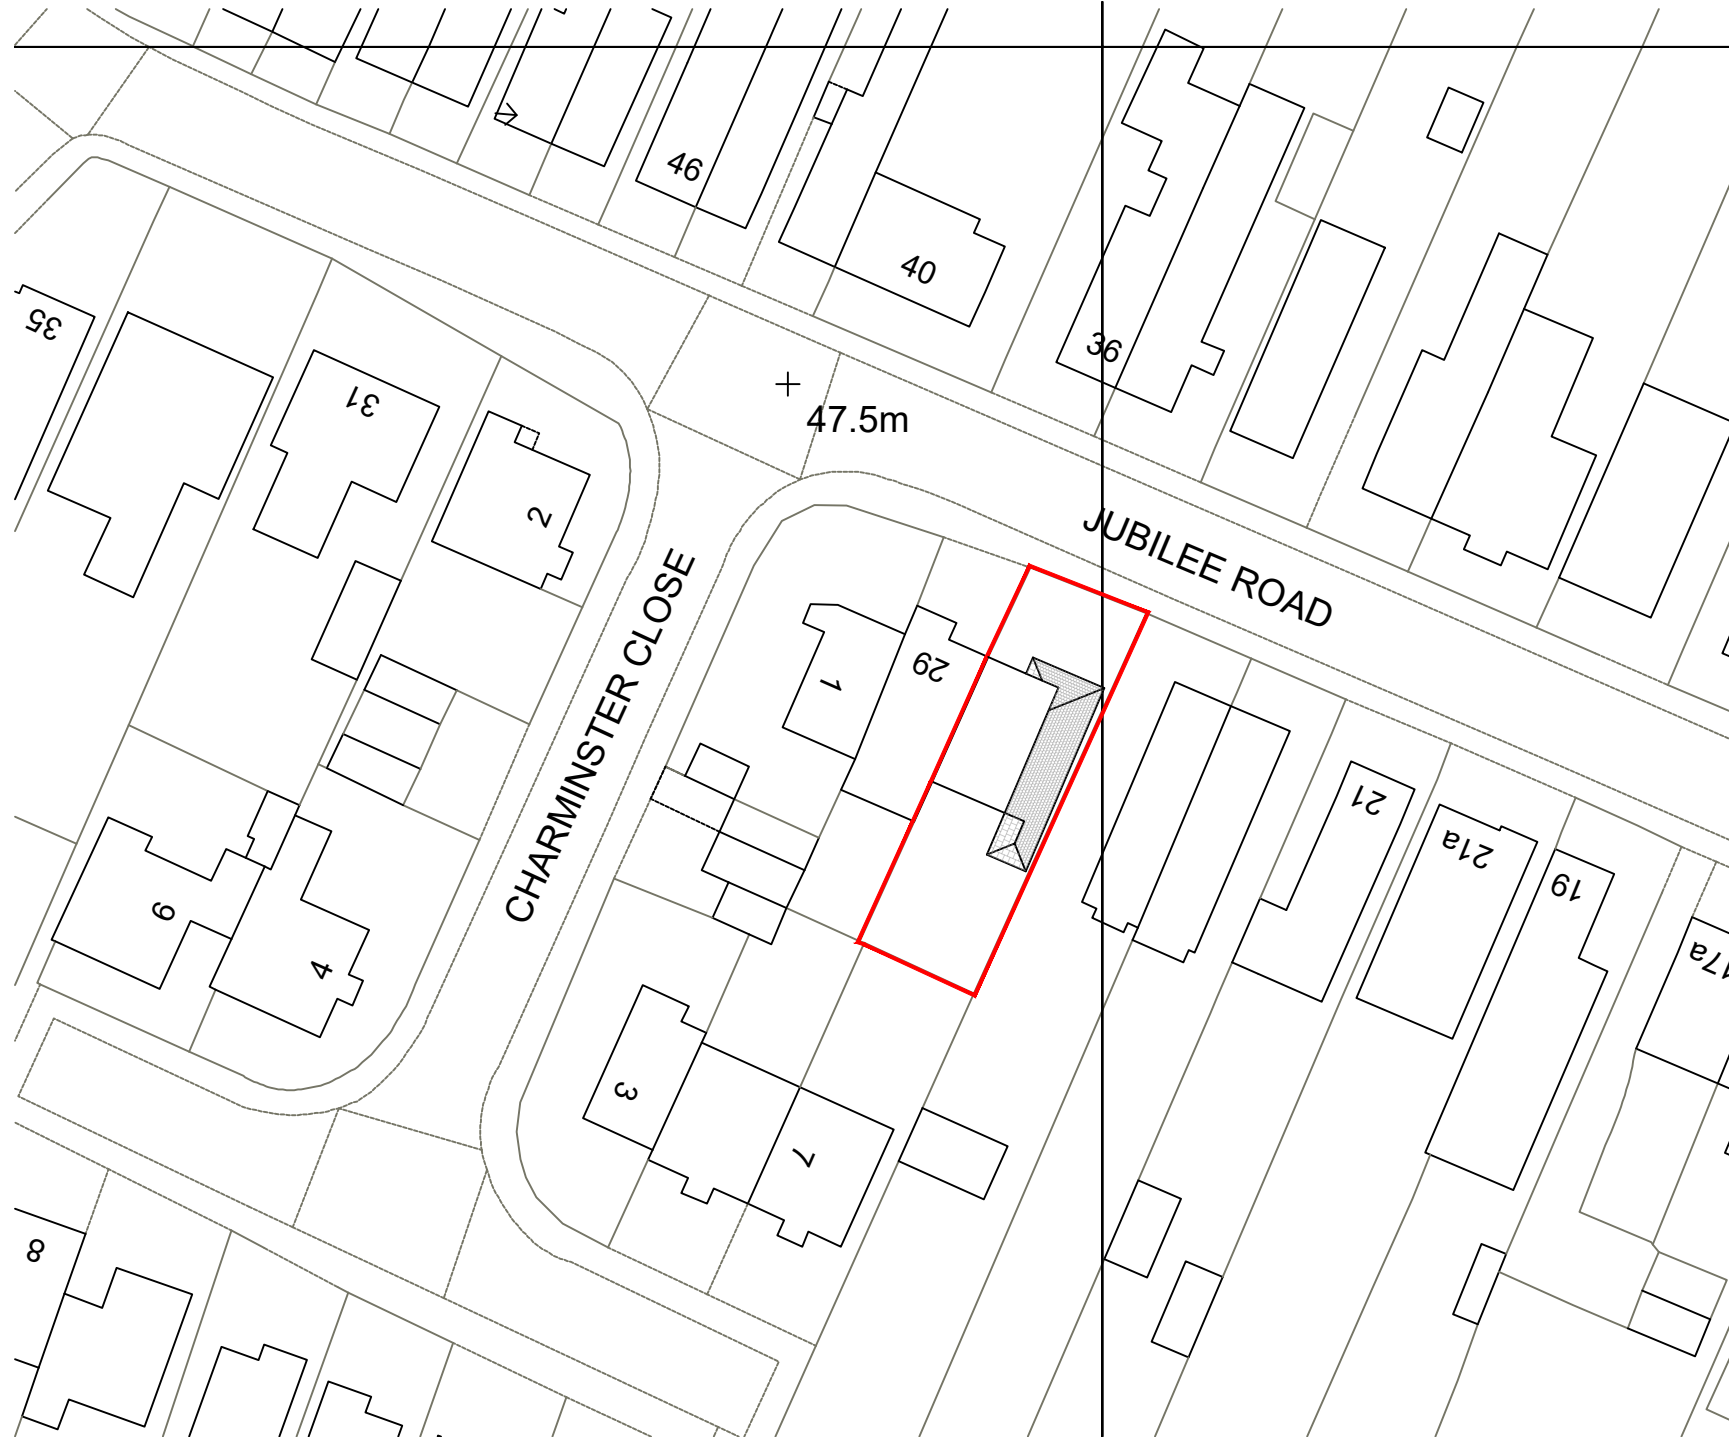


Existing Ground Floor
Scale 1:100

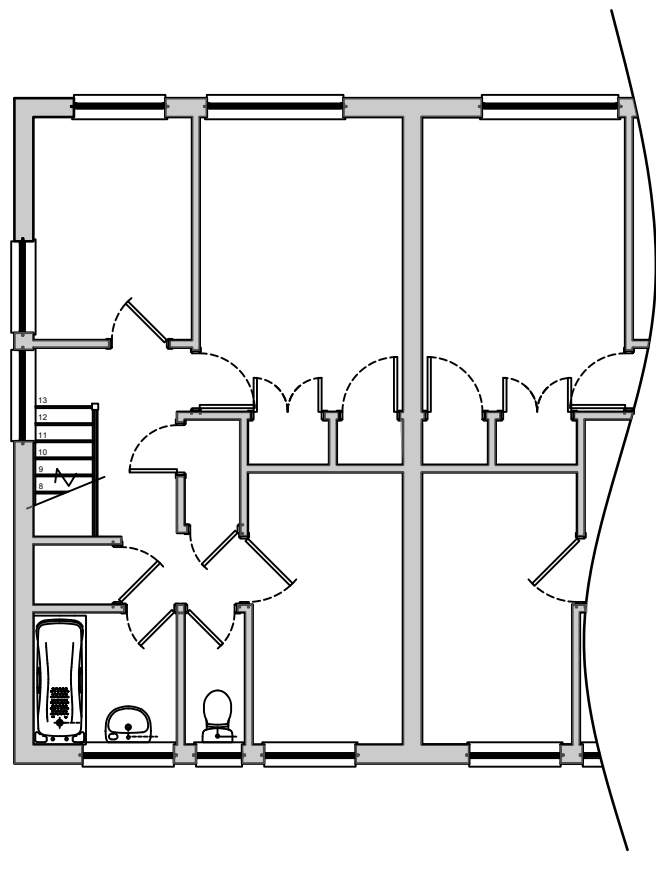


Existing First Floor
Scale 1:100

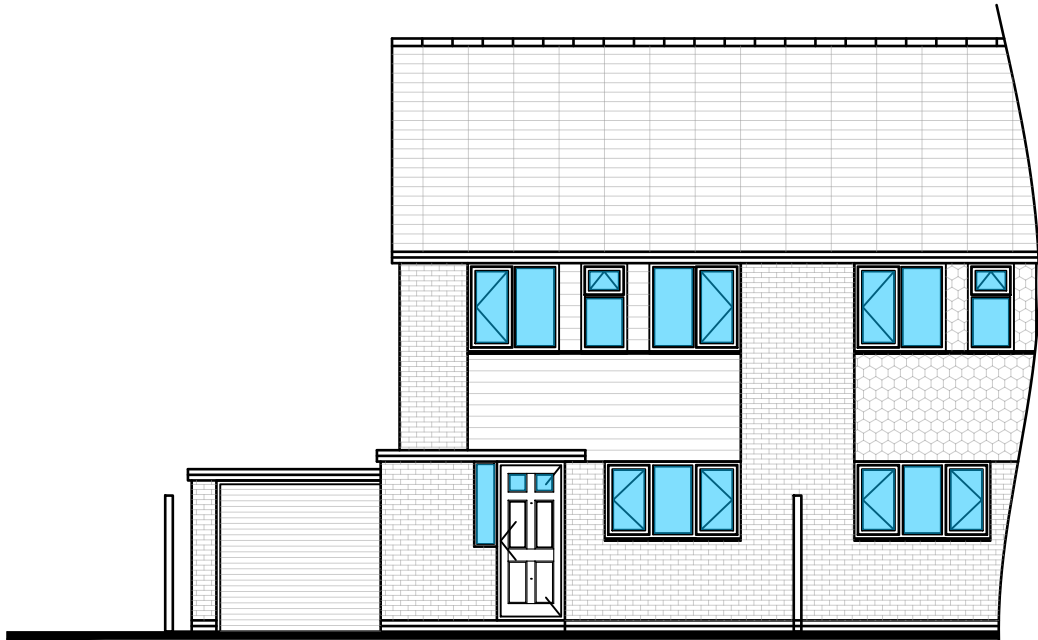

Existing Front Elevation
Scale 1:100

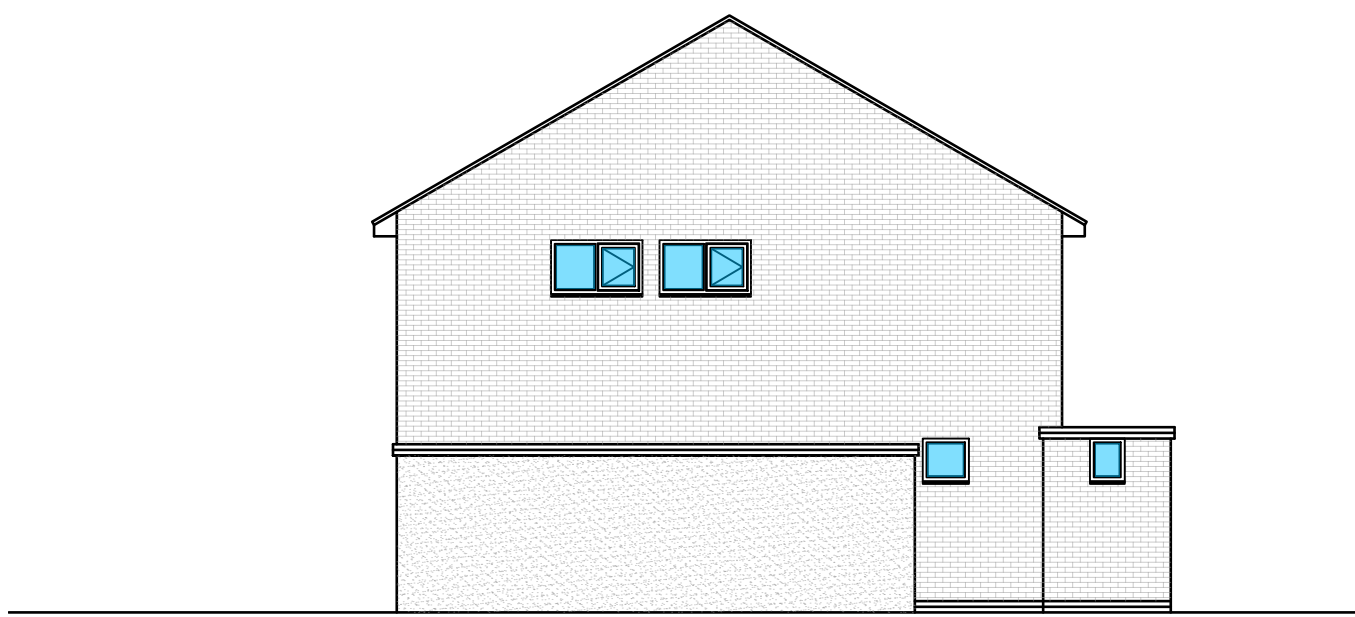

Existing Side Elevation
Scale 1:100

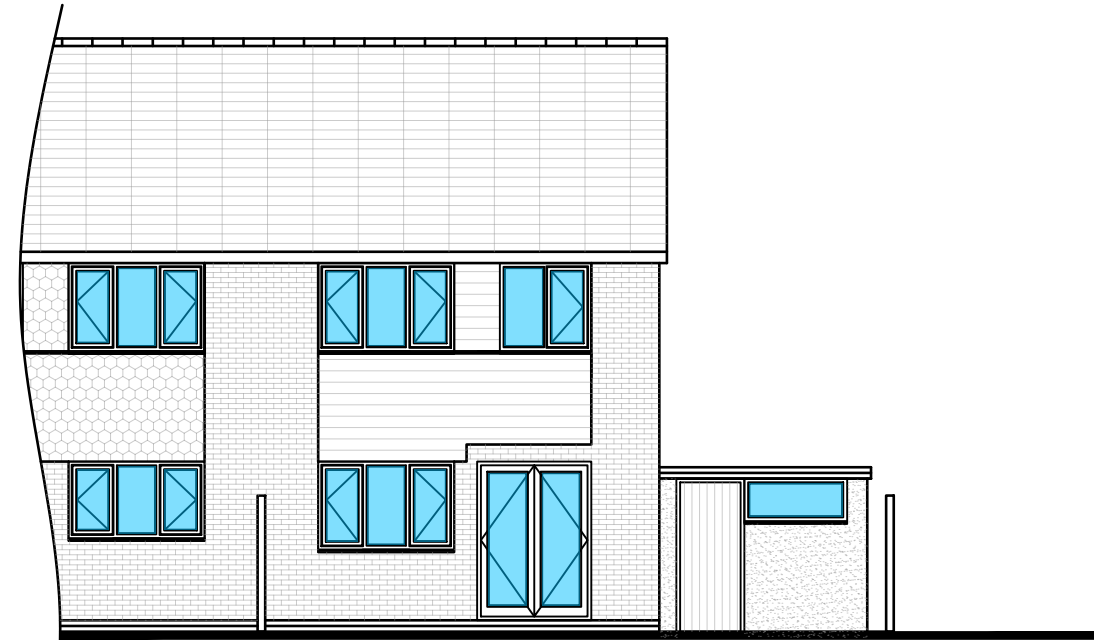

Existing Rear Elevation
Scale 1:100

Mr & Mrs Palmer			
27 Jubilee Road Waterloooville, PO7			
Proposed Alteration & Additions			
Scale	1:50	Sheet Size	A1
Date	June 2020	Client	PsC
Project Ref	KP.20.004	Version	-
Drawn By			
Checked By			
SK100			