


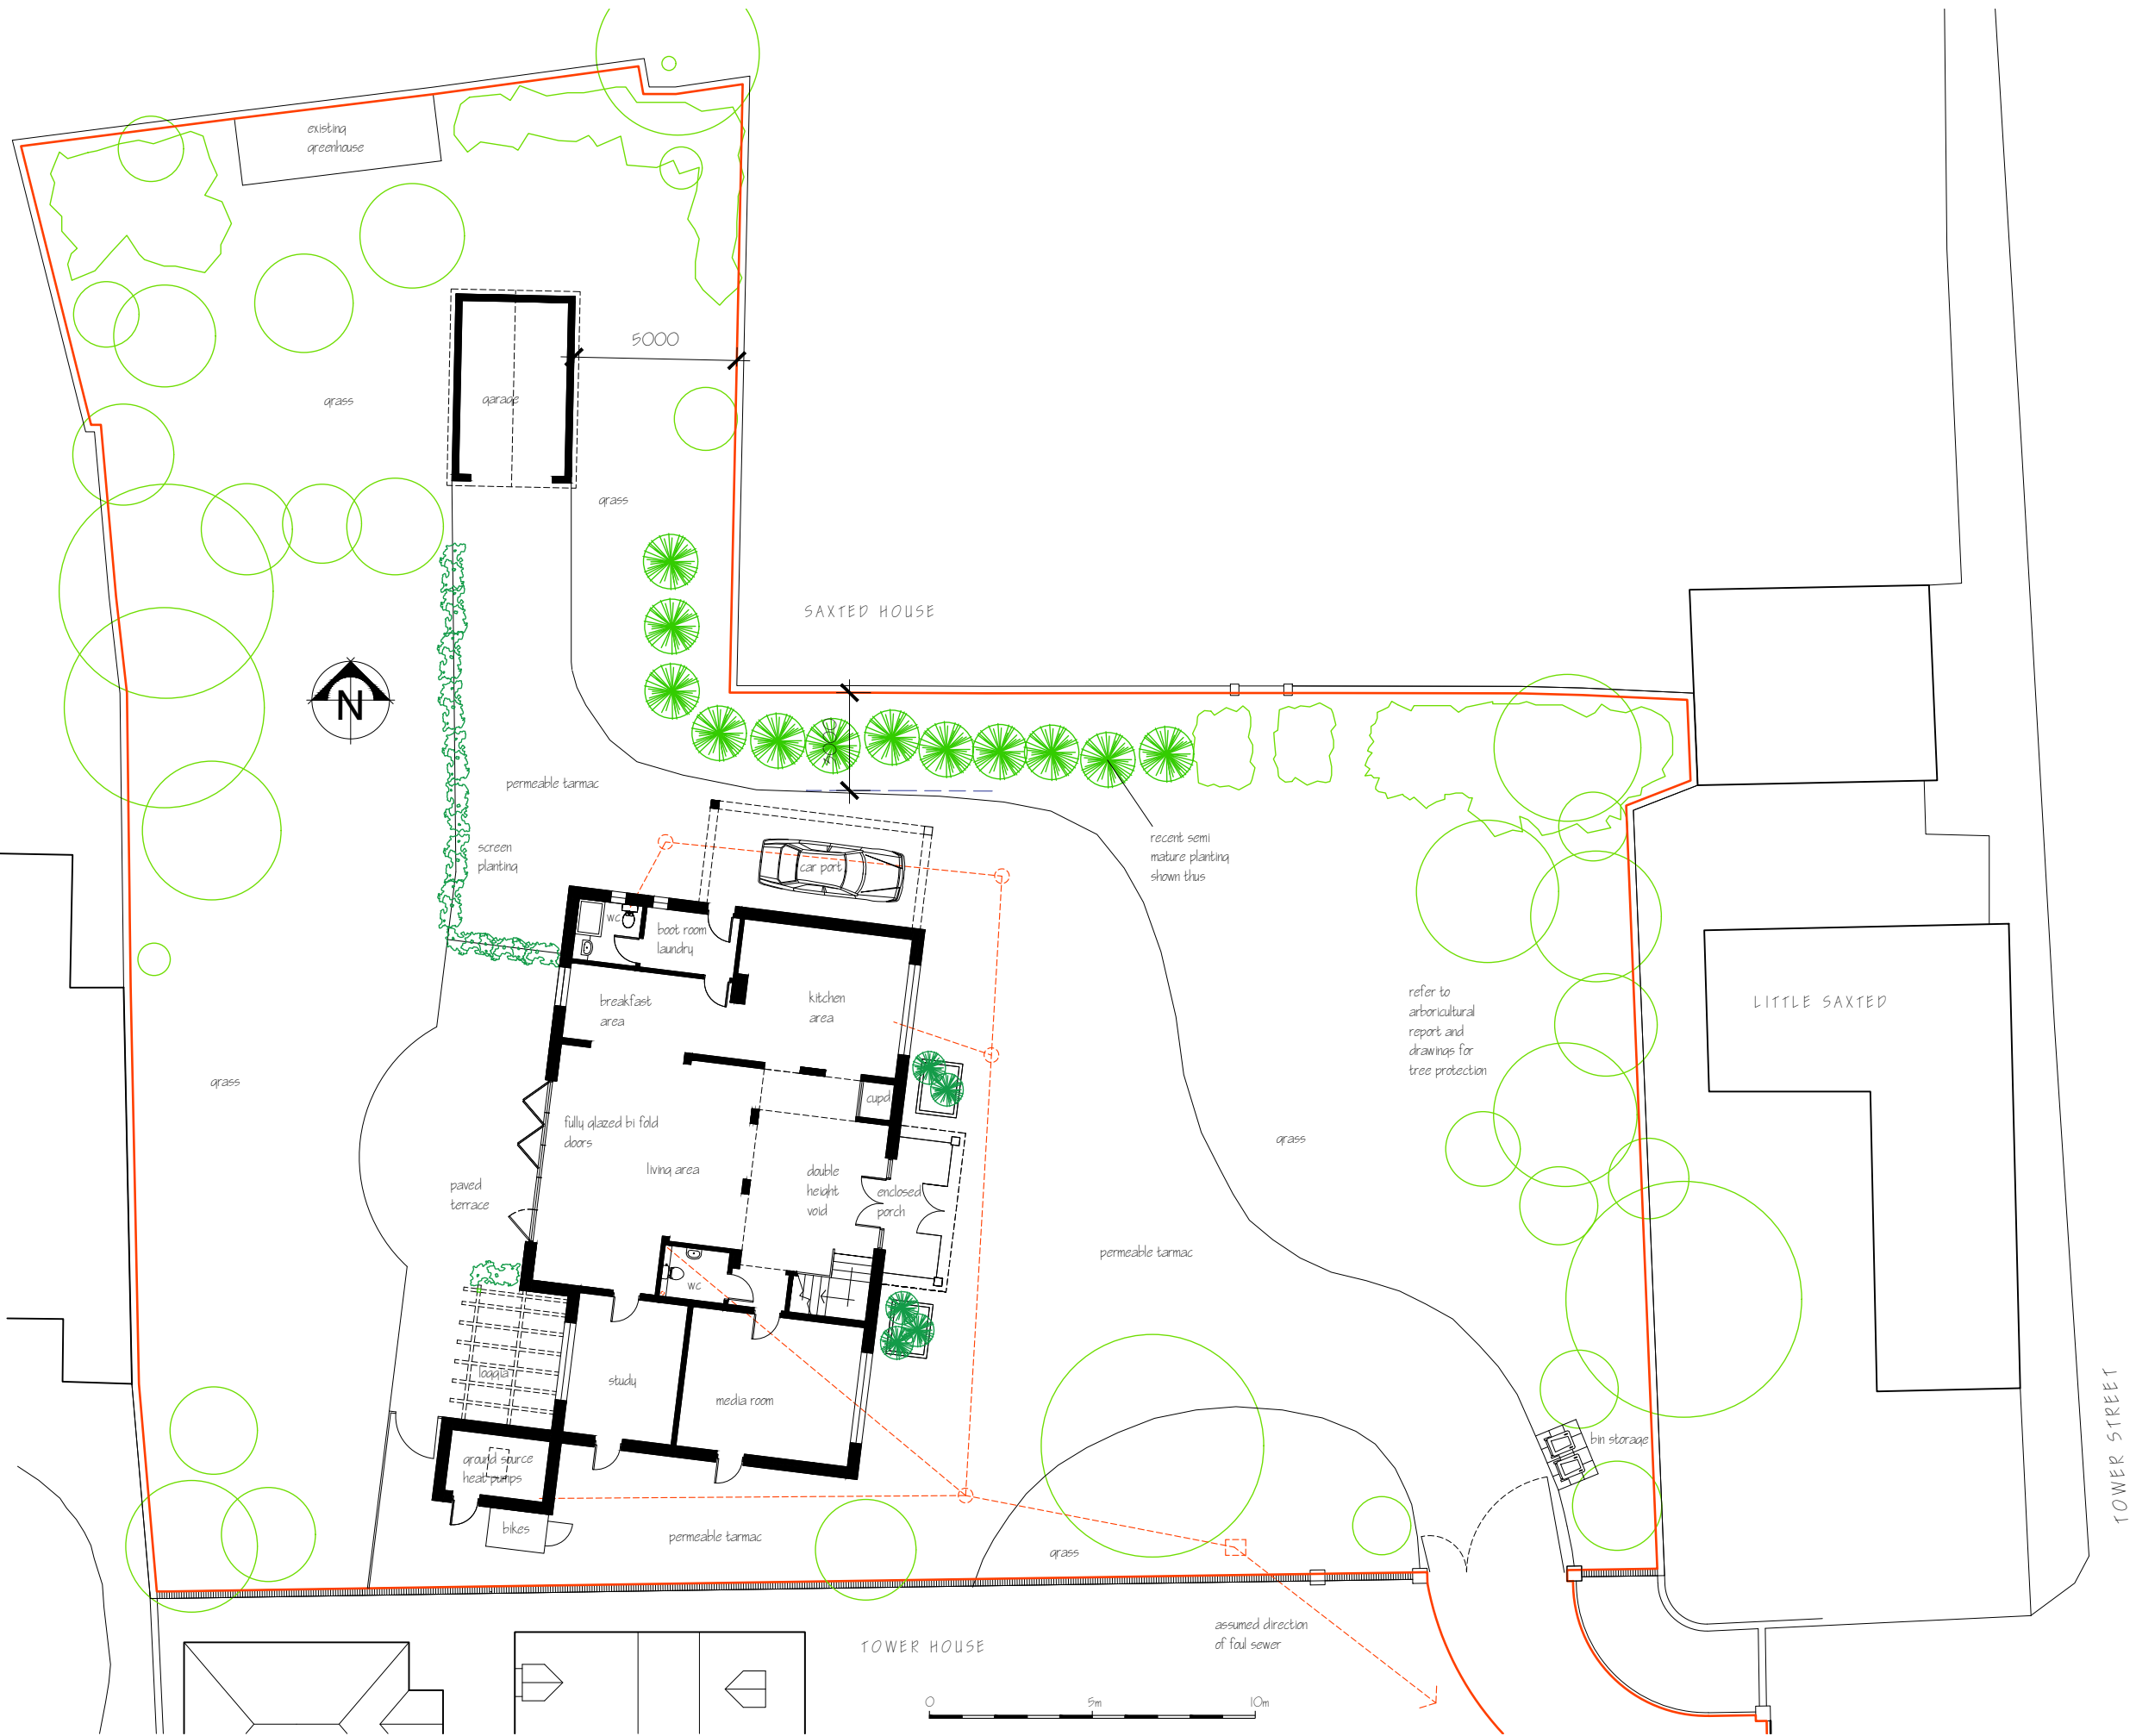

- (1) FIGURED DIMENSIONS MUST BE TAKEN IN PREFERENCE TO SCALED DIMENSIONS AND SITE DIMENSIONS ARE TO BE CHECKED BEFORE WORK IS PUT IN HAND
- (2) THIS DRAWING IS THE COPYRIGHT OF DANIELLS HARRISON CHARTERED SURVEYORS AND MUST NOT BE REPRODUCED OR USED WITHOUT THEIR WRITTEN PERMISSION
- (3) 0.5 DATA REPRODUCED UNDER LICENCE No 10001120

50mm full size

PLANNING

rev	description	date	drawn

project
LAND ADJACENT
SAXTED HOUSE
TOWER STREET
EMSWORTH PO10 7BH

title
SITE PLAN

client
SEAMUS MADDOCK

scale
1 : 200 @ A3

drawn	Gary Worsley	checked	
date	May 2020	date	

job no	190182	dra no	PL 02	rev	B
--------	--------	--------	-------	-----	---

Daniells Harrison
CHARTERED SURVEYORS

The Old Manor House
Wickham Road
Fareham
PO16 7AR

tel: 01529 221199
fax: 01529 221185
email: qh@dihcs.co.uk
www.dihcs.co.uk

RICS
Architectural Services
Historic Buildings
Project Management
Building Surveying Services