



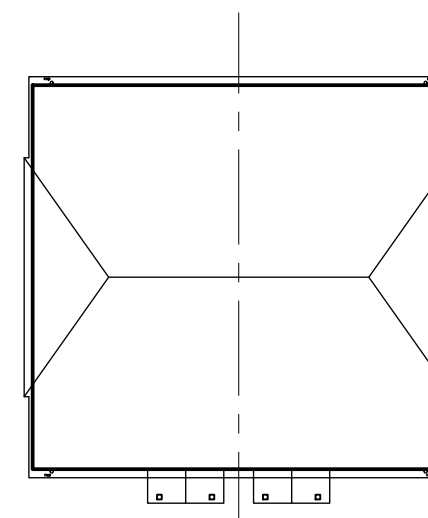

Roof Plan

Scale 1:200

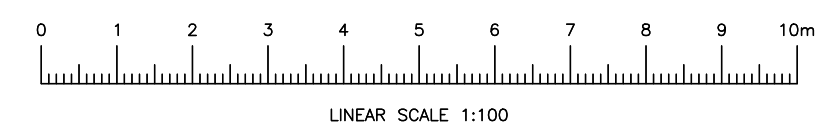

Drawing For Planning Purposes Only

All dimensions and details on this drawing are for planning purposes and should not be used for fabrication and erection purposes. DO NOT scale from this drawing, except for planning purposes, use figured dimensions if available. Any discrepancies should be highlighted without delay.

Note: This drawing has been produced with information from a topographical survey carried by others. All information therefore derived from the survey drawing is assumed to be accurate and ADP Architects Ltd cannot be held accountable for any discrepancies discovered on site.

IF IN DOUBT ASK FOR CONFIRMATION.



Metis Homes Development
— this drawing has been produced to Metis Home requirements

Schedule of Accommodation

[Gross Internal]

Plot 14	3-Bed House	94.5msq	1016.8fts
Plot 15	3-Bed House	94.5msq	1016.8fts



project name/address:

Residential Development on Land off Horndean Road Emsworth

client:

Metis Homes Ltd

drawing title:

Planning Drawings – Plots 14–15

job number:

1000 10 1

1862 12 A

drawing scale/size:
1:100 (A2)

drawing scale/size: **1:100 (A2)** date: **Jun 19** drawn: **PRW**

drawing scale/size: **1:100 (A2)** date: **Jun 19** drawn: **PRW**