



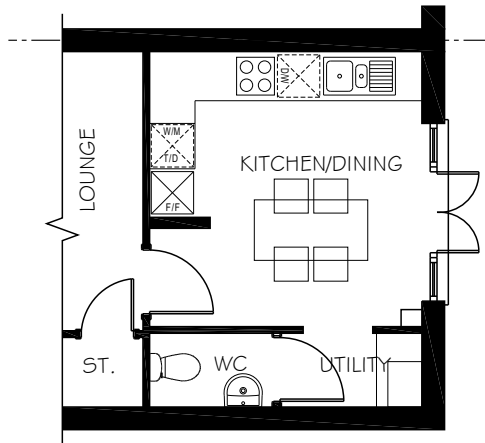


GROUND FLOOR PLAN

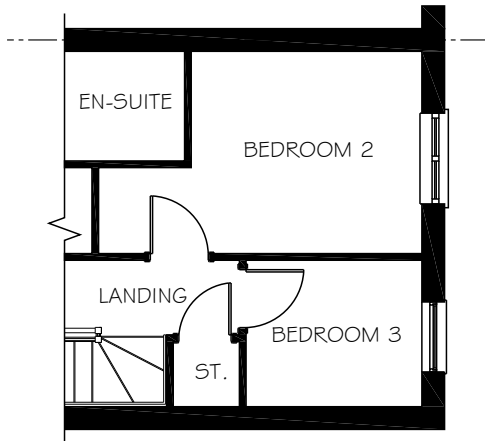


FIRST FLOOR PLAN



REAR ELEVATION

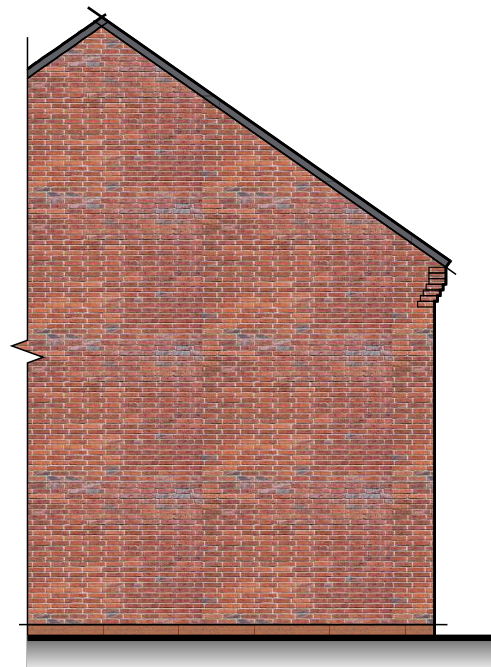

SIDE ELEVATION

 

Revisions

Project: 1 FIELD PLACE
HAVANT

Client: Mr. & Mrs DONHOU

Drawing: EXISTING
PLANS & ELEVATIONS

Scale: 1:100@A4 Date: 28.01.2020 Drawn by: KSL

Drawing No: CJ22.201 Rev: /



Unit 13, Capitol Park, Pearce Way, Gloucester, GL2 5YD
TEL/FAX: 01452 502003 email: mail@clancydesignservices.com

This drawing is the copyright of Clancy Design Services Ltd. No liability will be accepted for amendments by others to either the printed or digital format.

Drg. Status: PLANNING