




SIDE ELEVATION

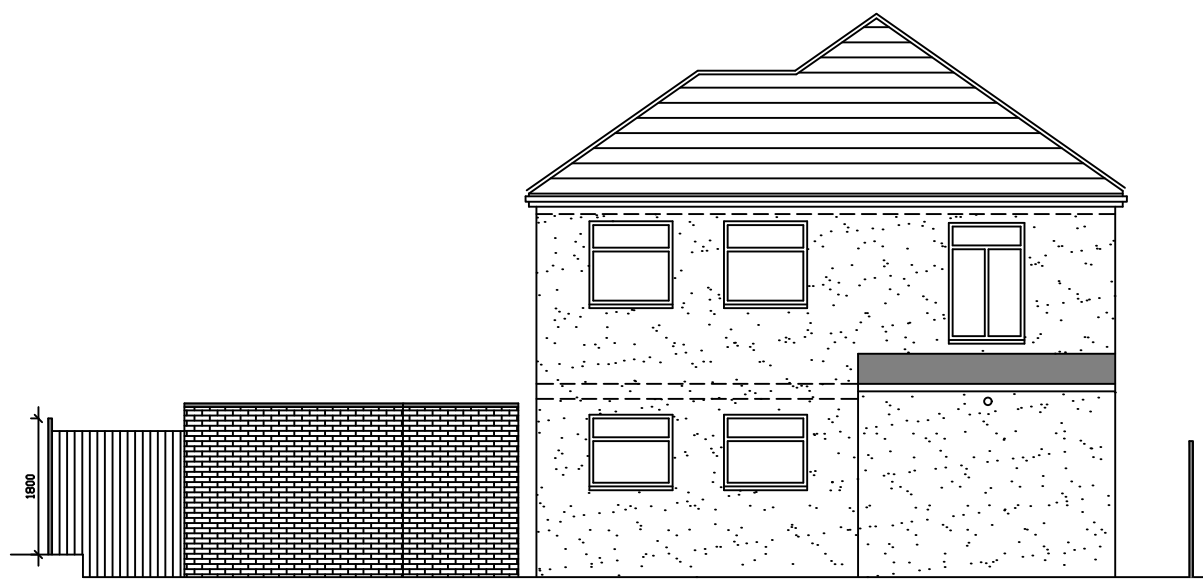


REAR ELEVATION



SIDE ELEVATION



FRONT ELEVATION

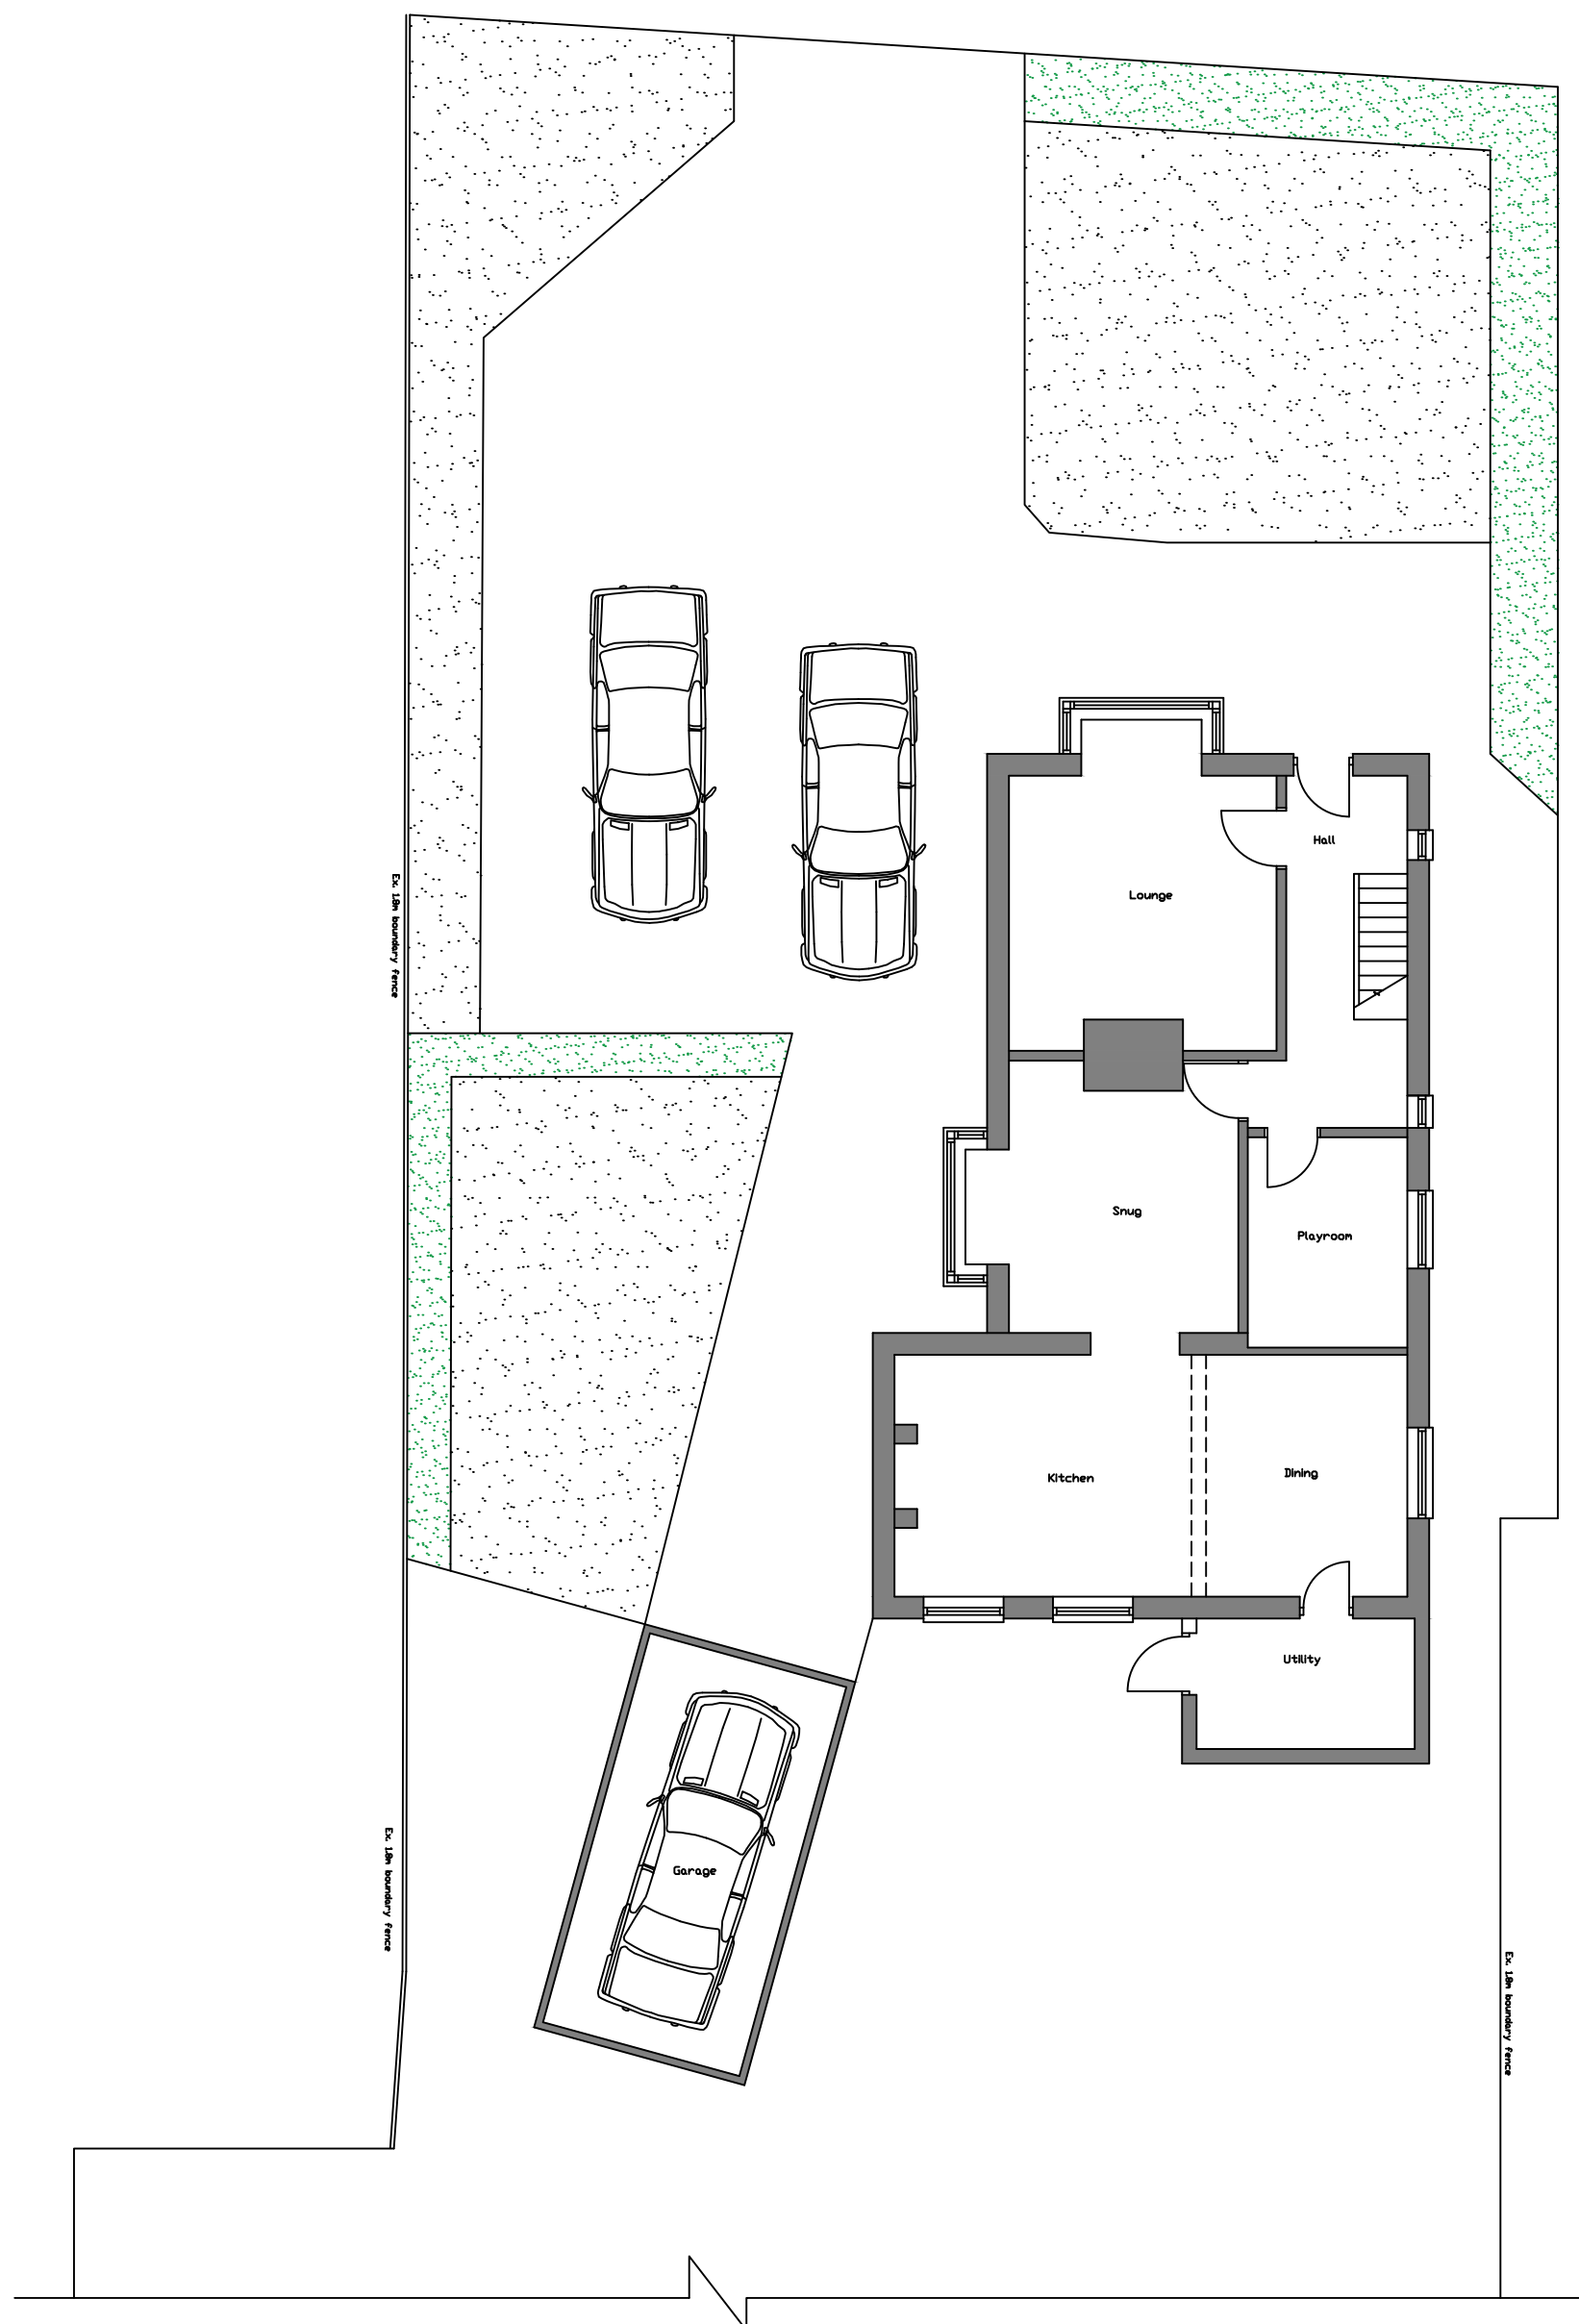


GROUND FLOOR PLAN




REAR PHOTO




FRONT PHOTO

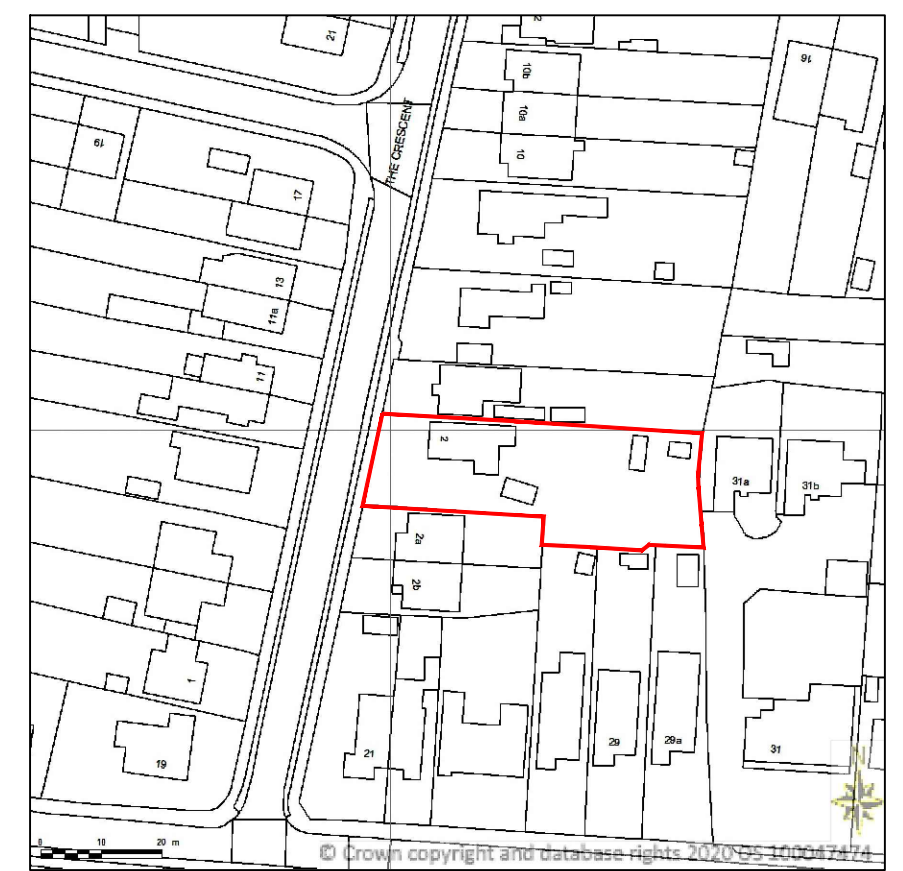


Location Plan 1:1250

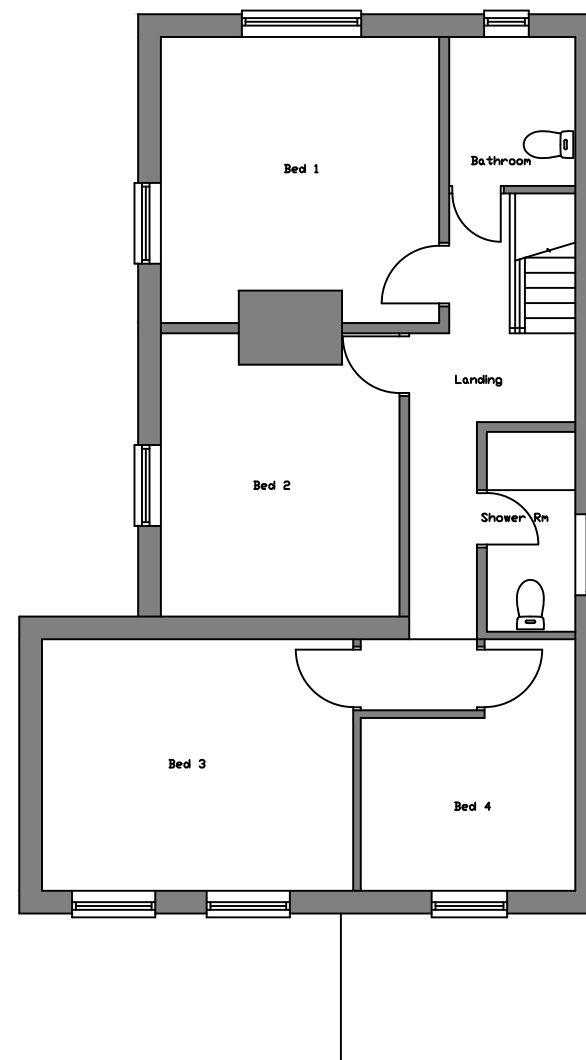

FIRST FLOOR PLAN

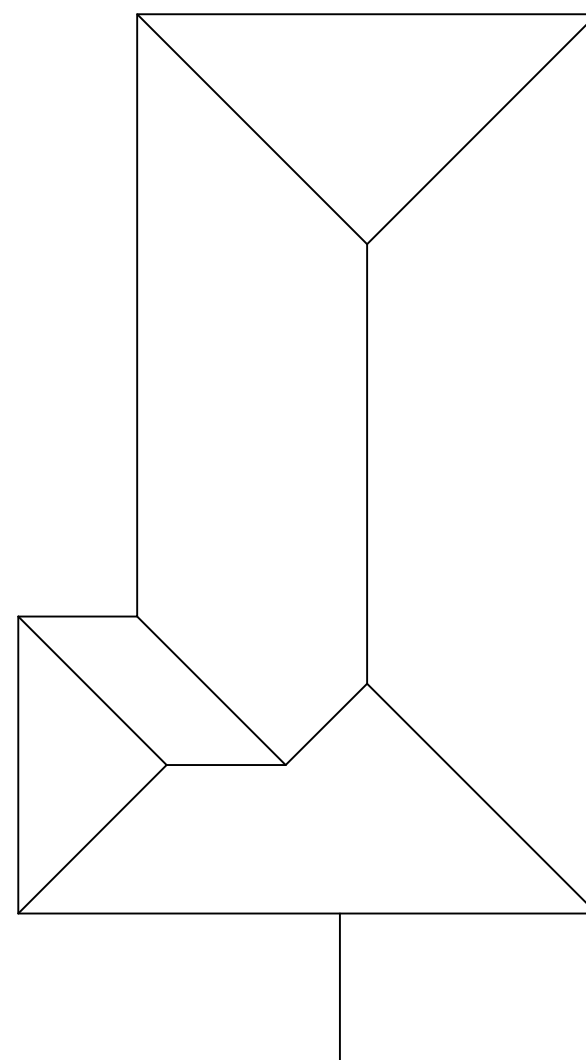


ROOF PLAN

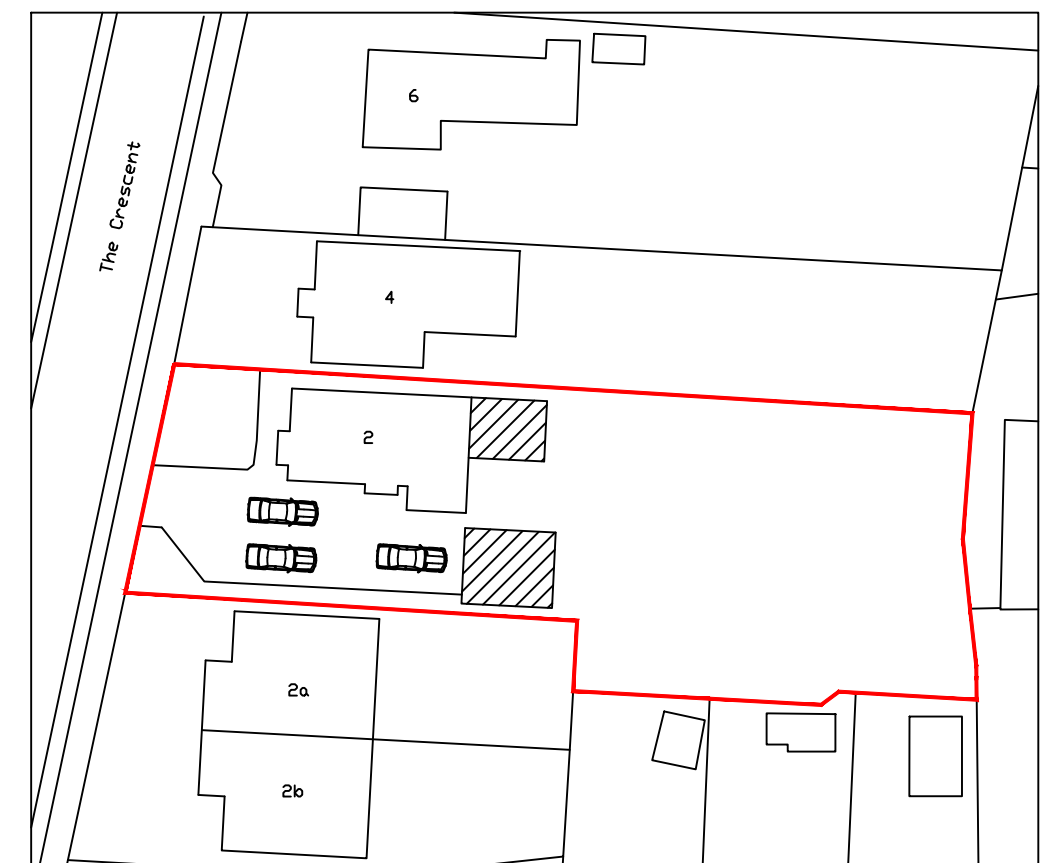

Site Plan 1:500



NORTH

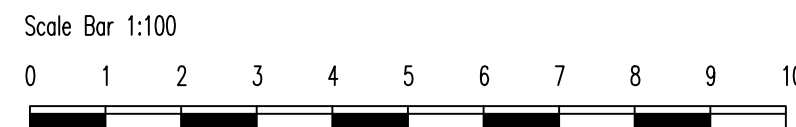

Address:
Proposed rear extension and
new garage to
2 The Crescent
Widley, Waterlooville
PO7 5EU

Drawing Title:
Existing Plans & Elevations

Drawing Number
Planning/001

Date:
Jan 2020

Scale:
1:100 @ A1

Rev: