




Garage Block A (Conversion and Extension)

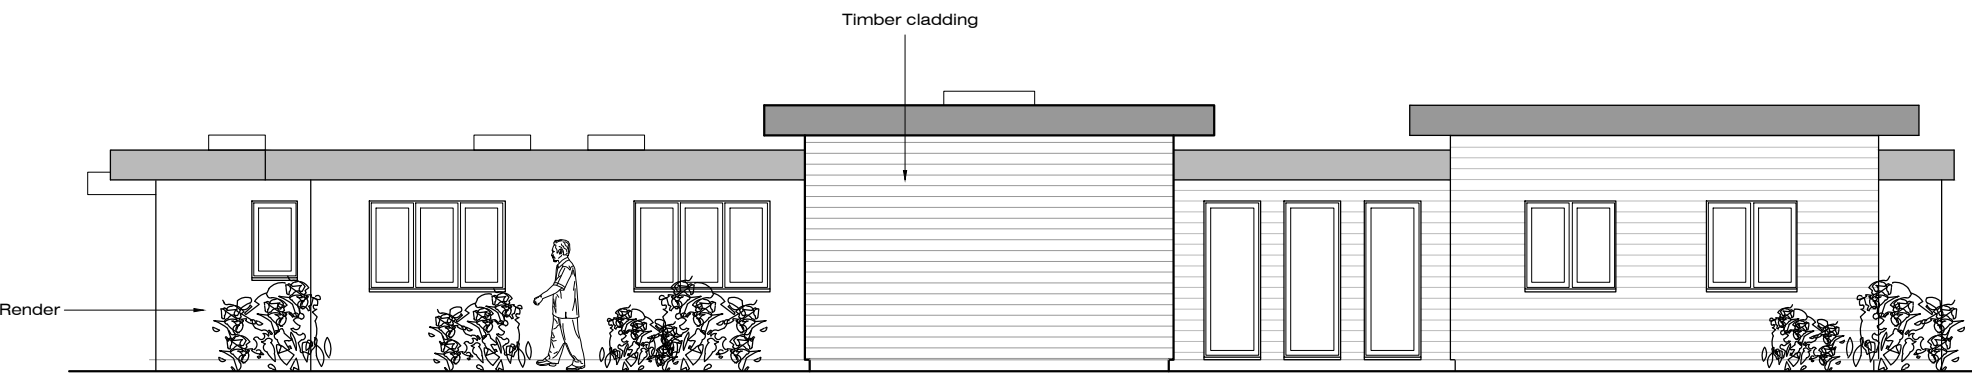


South-West Elevation - As Proposed

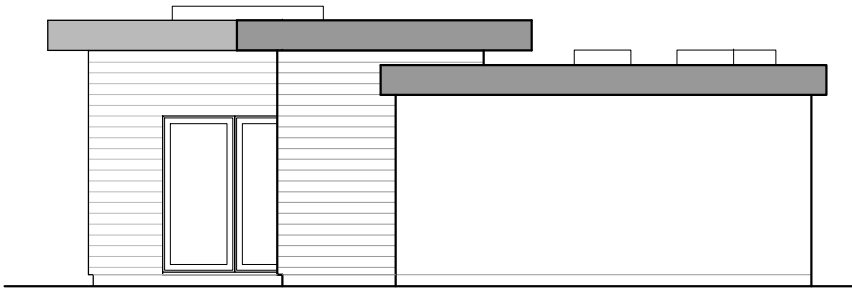

South-East Elevation - As Proposed


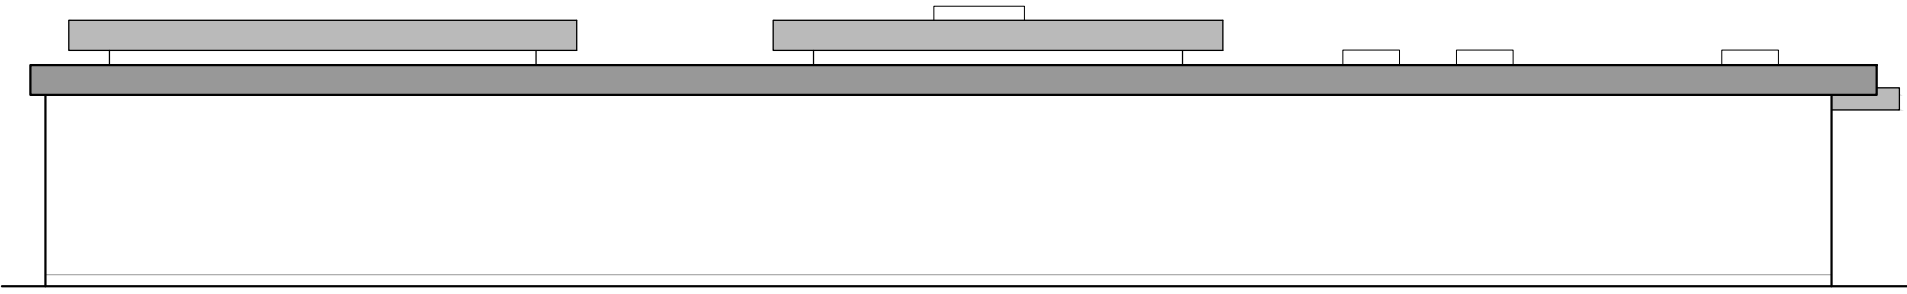


North-East Elevation - As Proposed

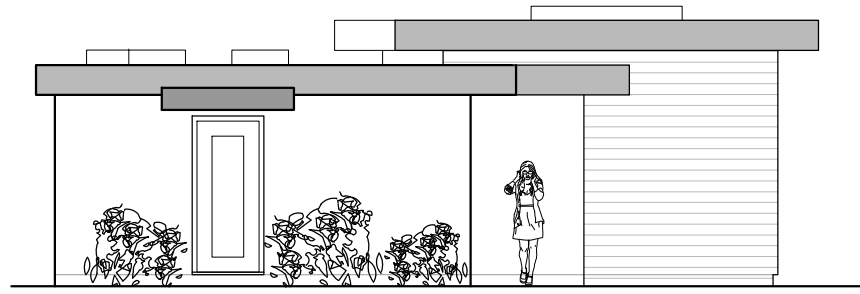


North-West Elevation - As Proposed

Bin Store - As Proposed

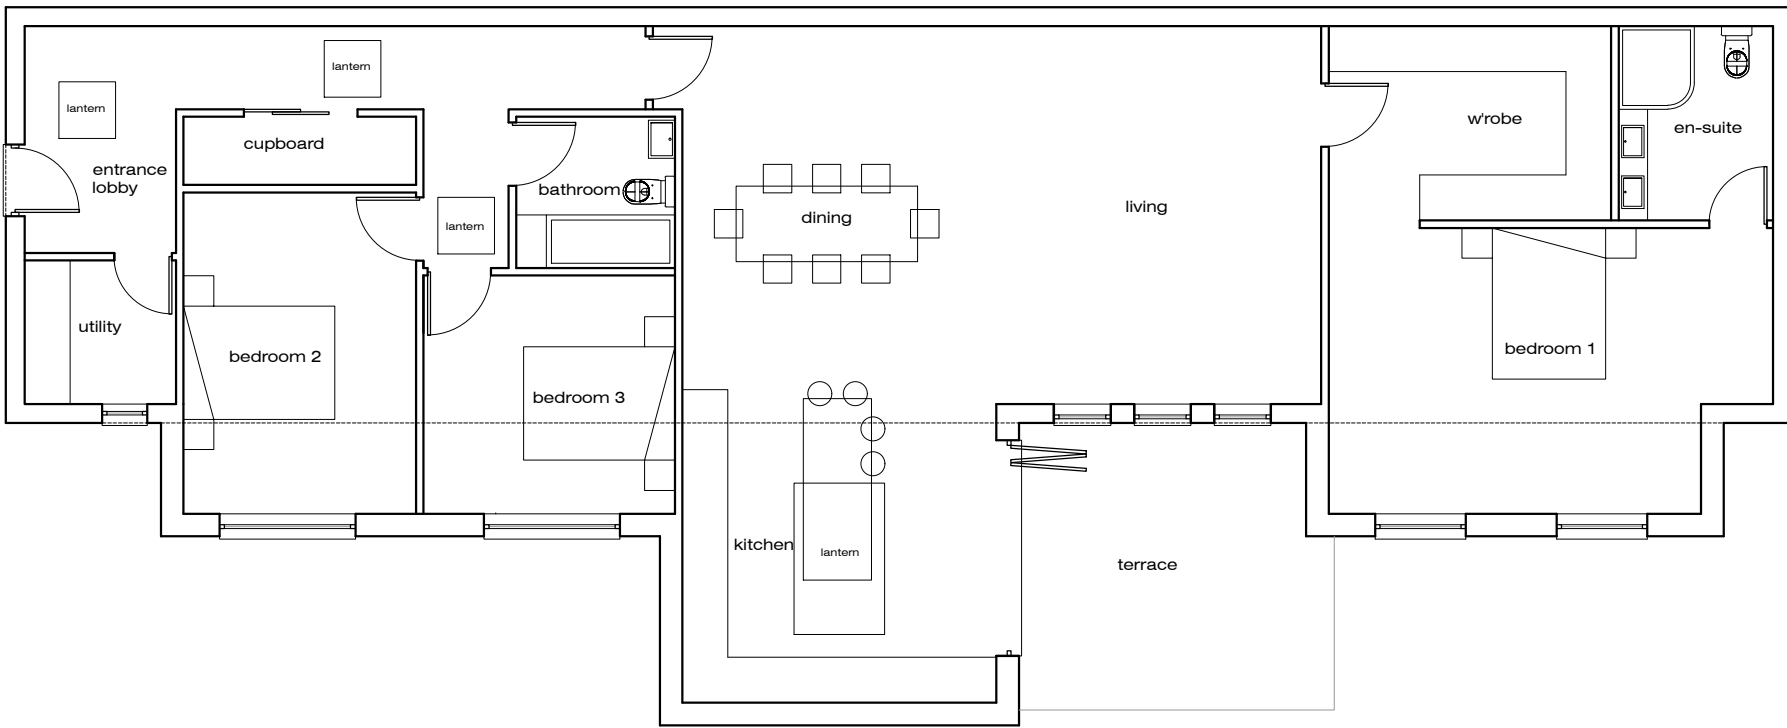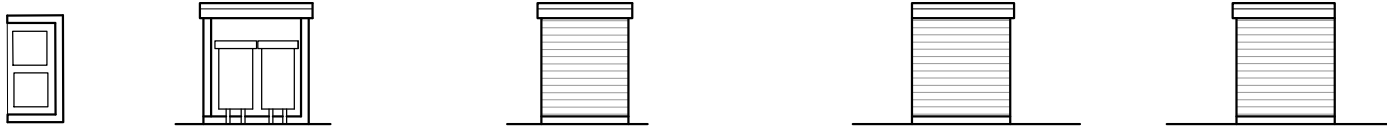


Floor Plan - As Proposed

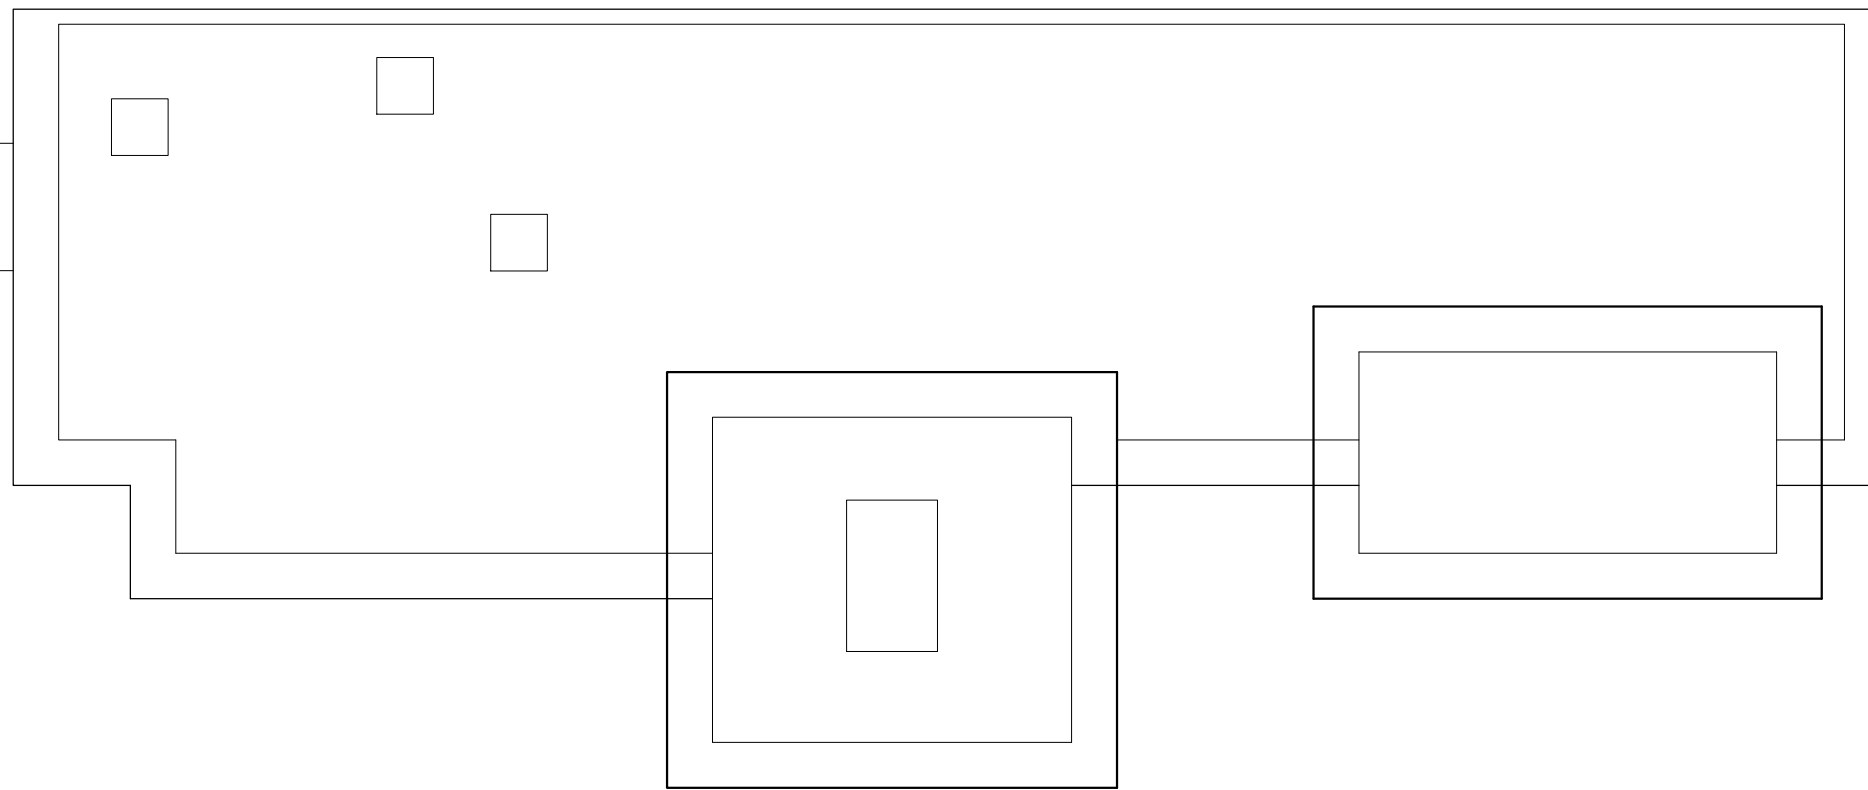


Roof Plan - As Proposed


Garage Block B

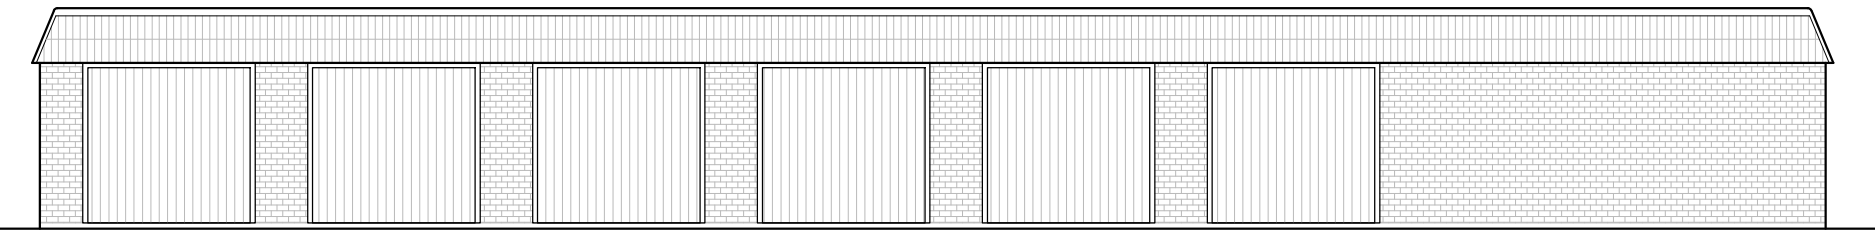


South-West Elevation - As Proposed (no change)

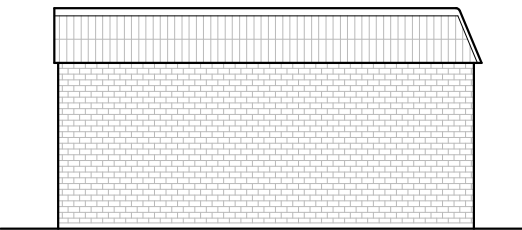


North-West Elevation - As Proposed (no change)

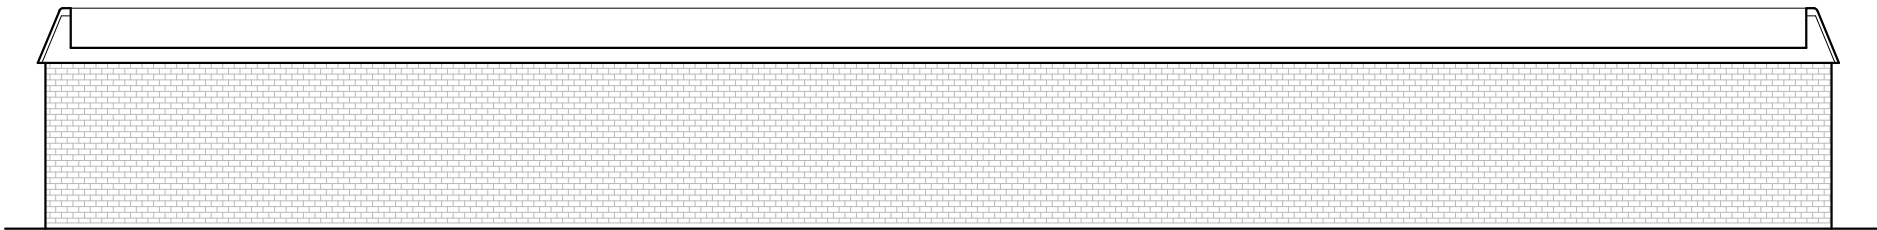


North-East Elevation - As Proposed (no change)

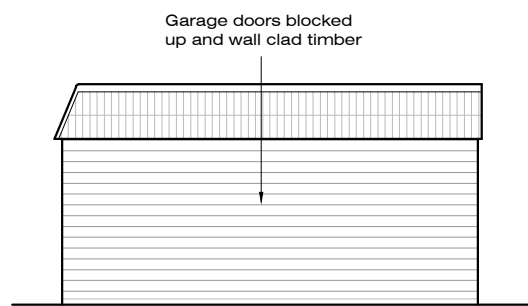

South-East Elevation - As Proposed

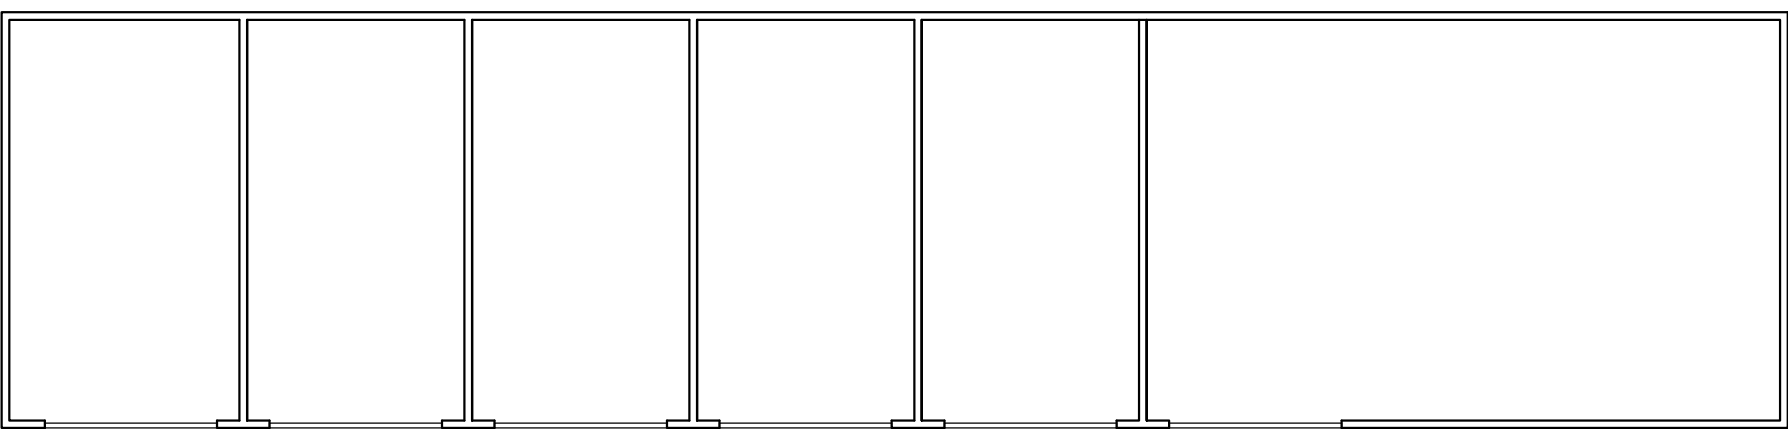

Floor Plan - As Proposed

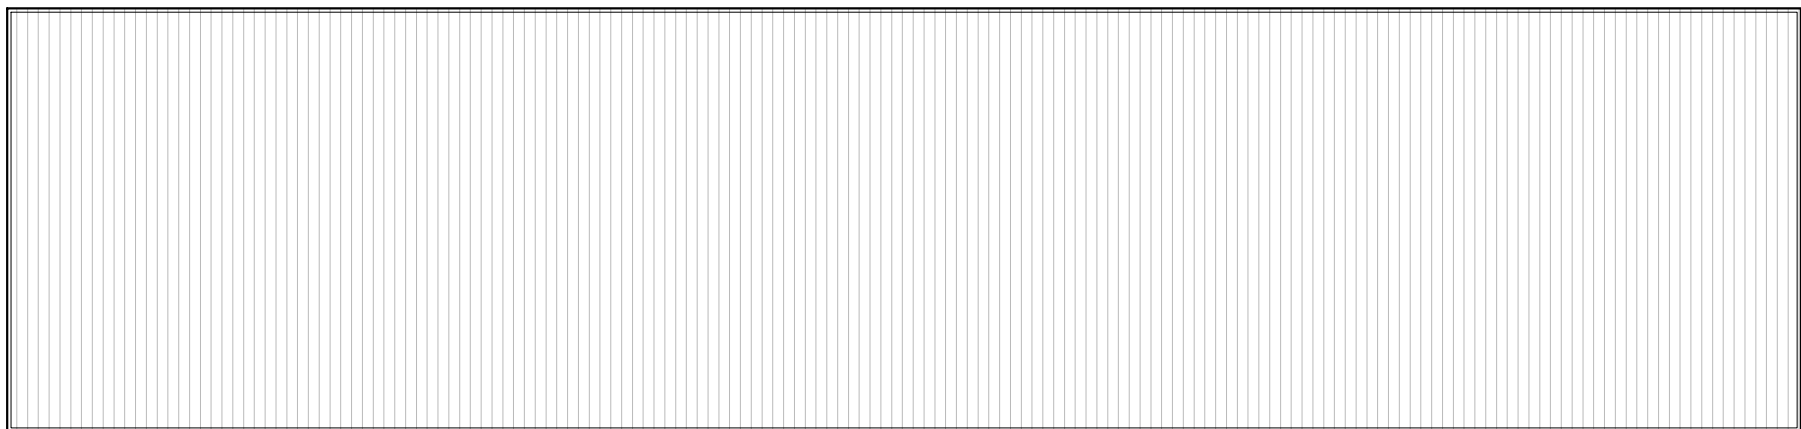

Roof Plan - As Proposed (no change)

-	Issued for Planning Application	NJ	23-09-19
Rev.		By	Date

Wildern Architecture Ltd
Middle House, 3 Sampan Close,
Warsash, Southampton, SO31 9BU
07920 260758
Project
Garages at Willowdene Close,
Bedhampton, Havant, PO9 3QP

Client
Mr and Mrs A Shaw

Title Plans and Elevations - As Proposed			
Date	Sept 19	Drawn By	NJ
Job No.	Drawing No.	Scale	Revision
W19-009	103	1:100@A1	-