



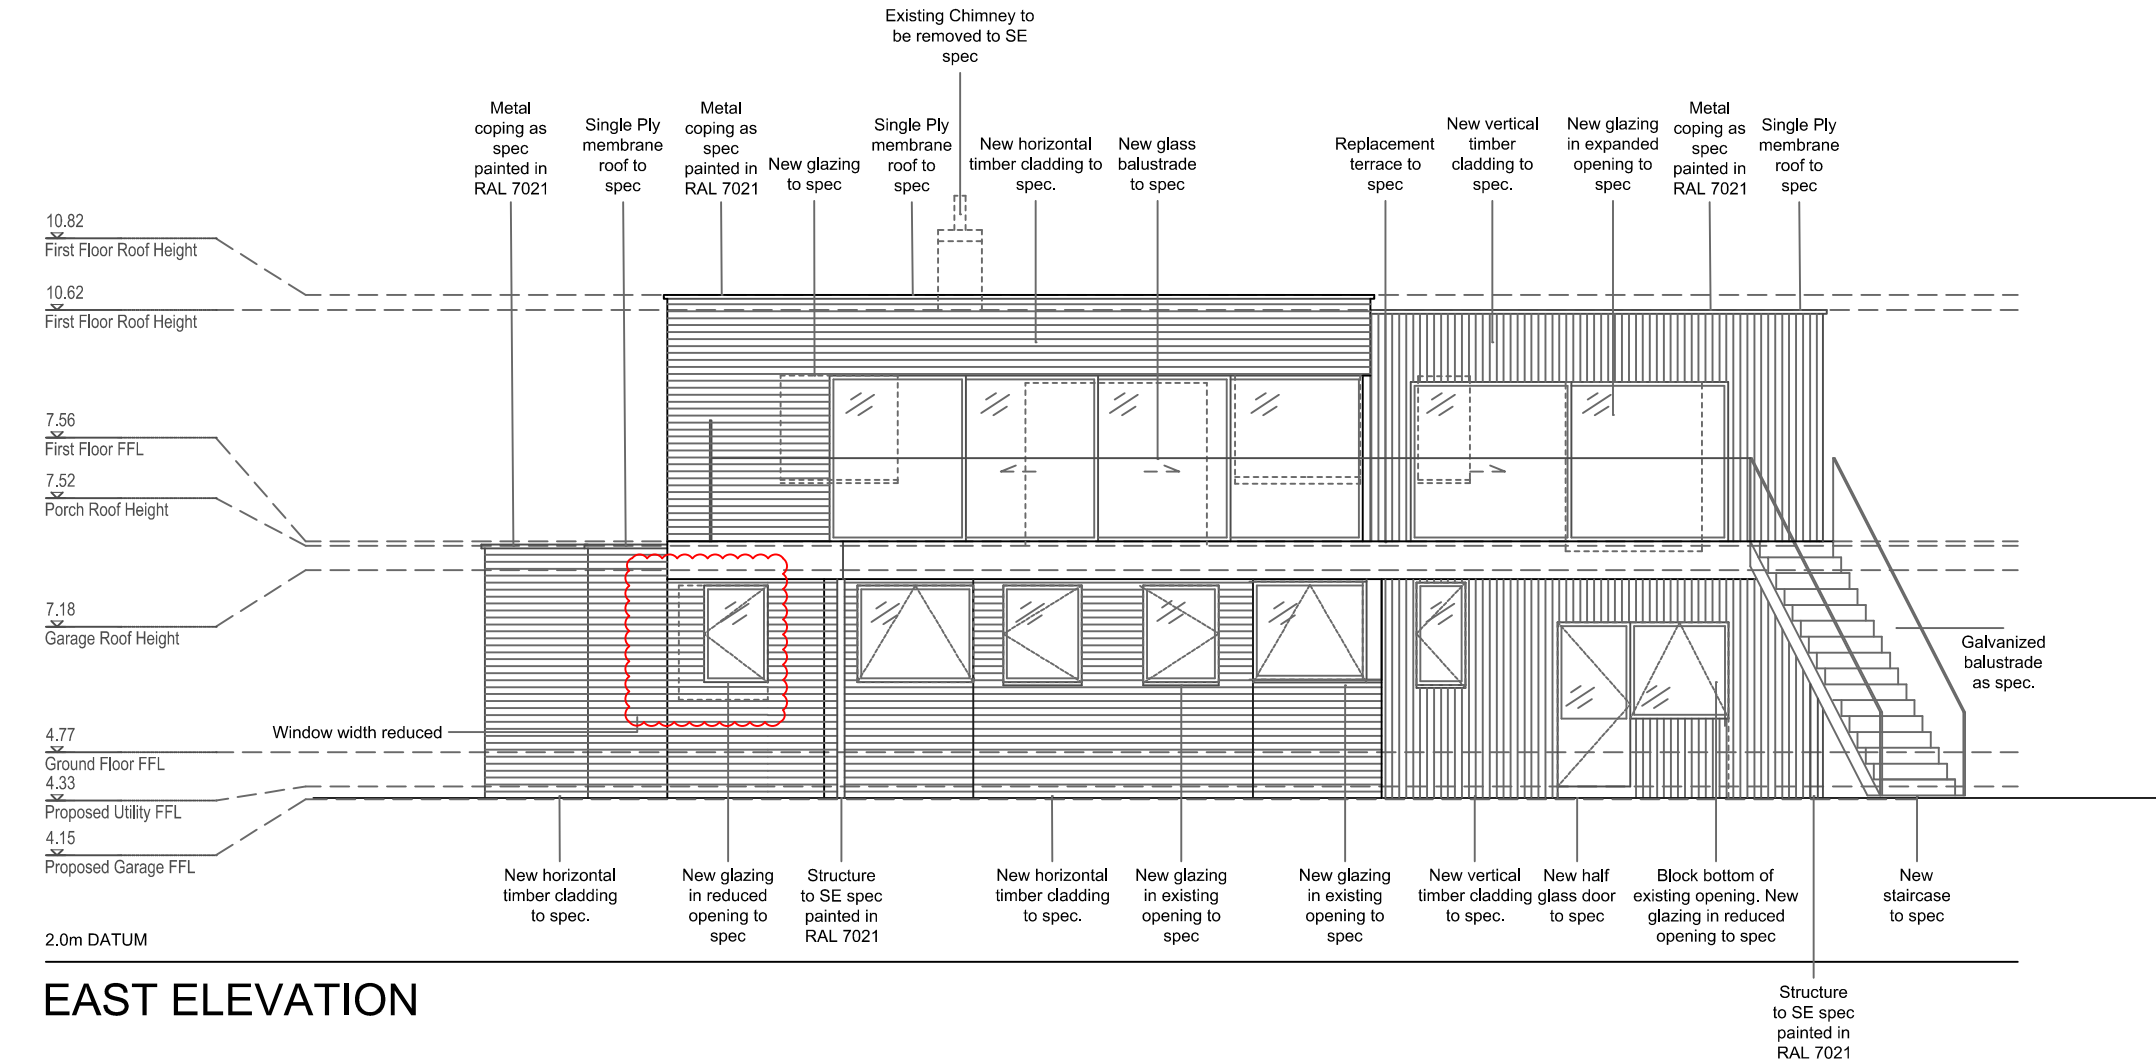

EAST ELEVATION

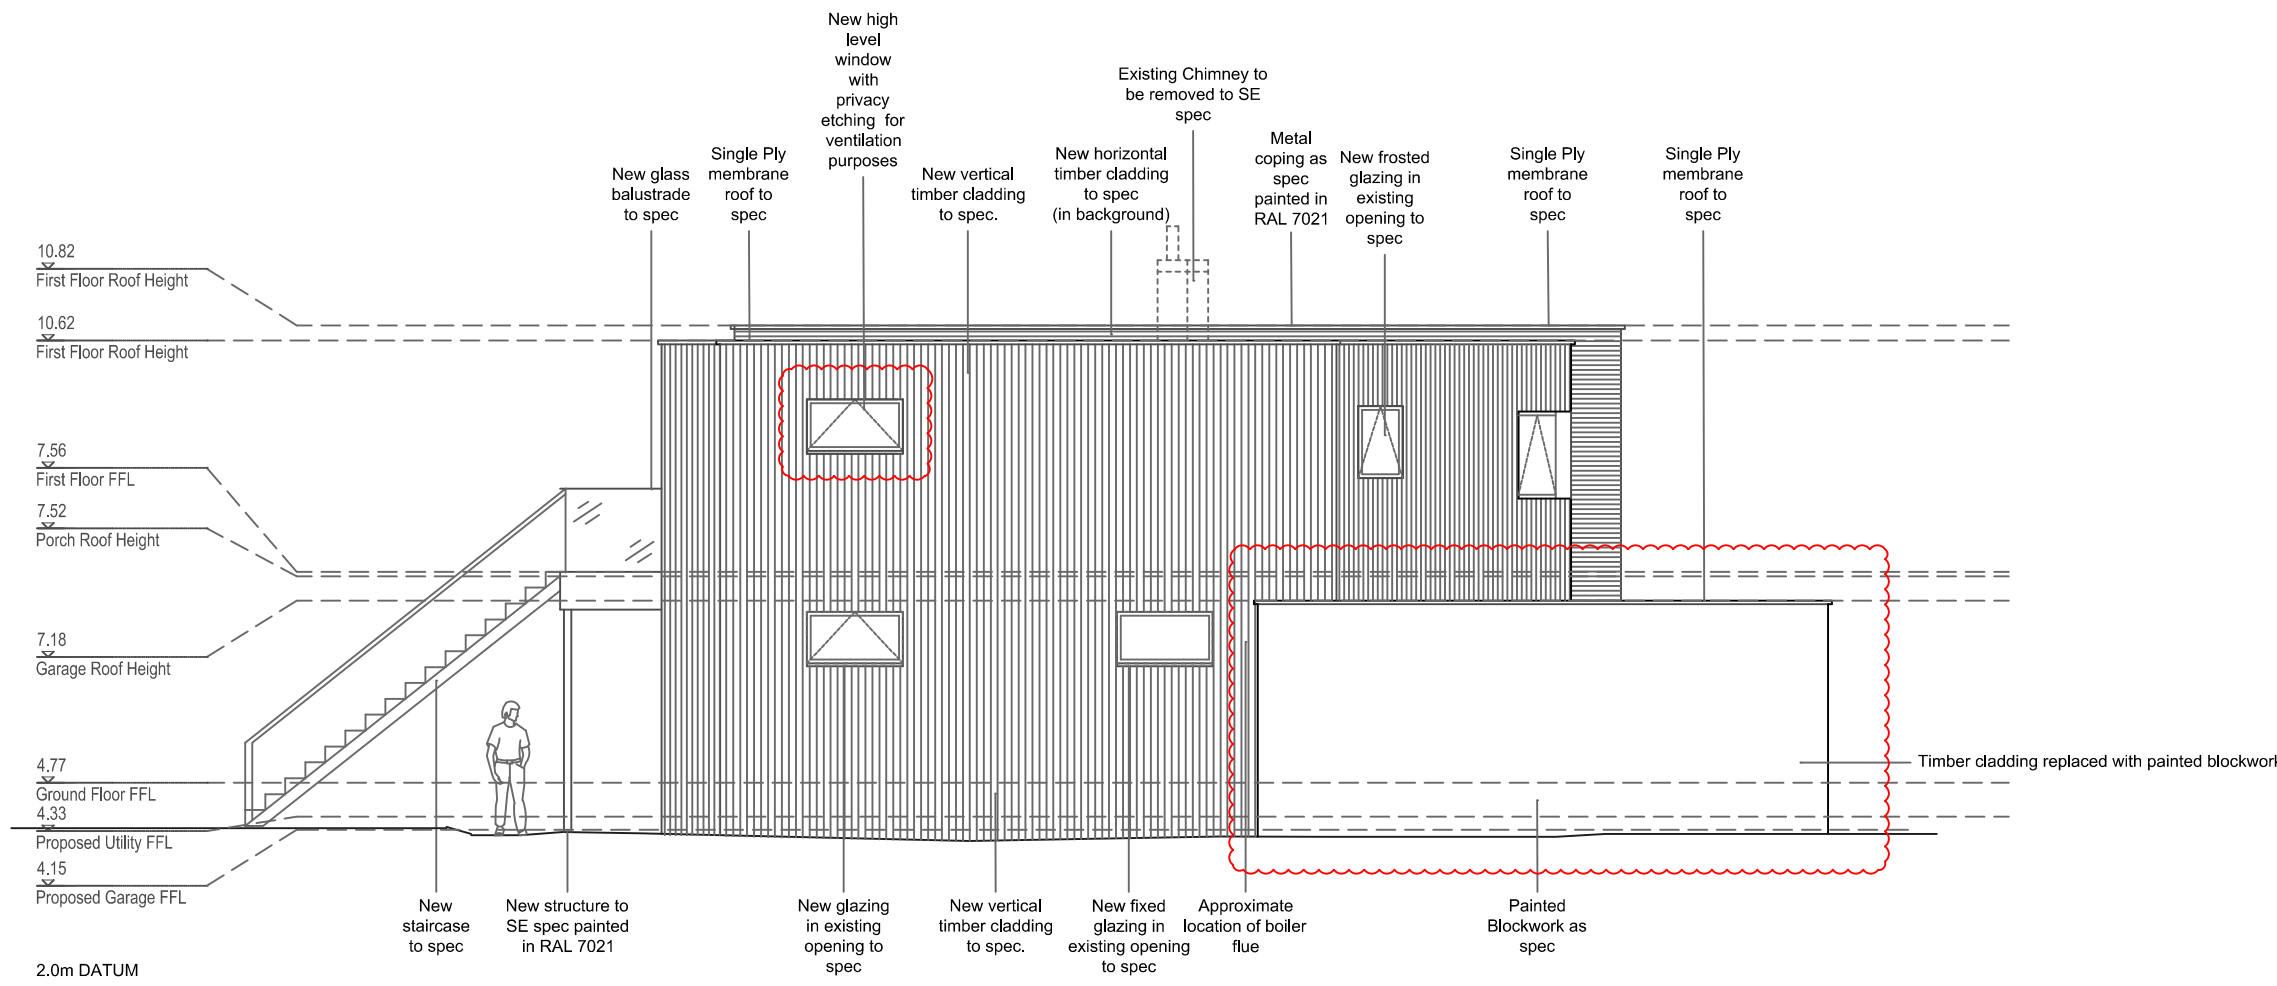

NORTH ELEVATION

Notes:
These drawings are General Arrangement only, developed from the approved Planning Drawings in terms of heights, levels and layout (unless noted otherwise). All subject to final detailed design post contract, Planning permission will be required for any variations to original approved drawings.

AR DESIGN STUDIO LTD
CALPE HOUSE
LITTLE MINSTER ST
WINCHESTER
SO23 9HB

T. 01962 864545
E. INFO@ARDESIGNSTUDIO.CO.UK
WWW.ARDESIGNSTUDIO.CO.UK

Copyright: All rights reserved. This drawing and design must not be reproduced without permission. Dimensions are in millimetres unless specified. Only written dimensions to be worked from. Do not scale from this drawing.				
Job title 20 Wittering Road				
Drawing title Proposed East & North Elevations				
Status PLANNING				
Drawn by RLS	Checked by TF	Date Sep 2020	Scale at A3 -	Scale at A2 1:100
Job No. 854	Dwg No. P110		Revision A	

Draft