






Front Elevation - Facing South

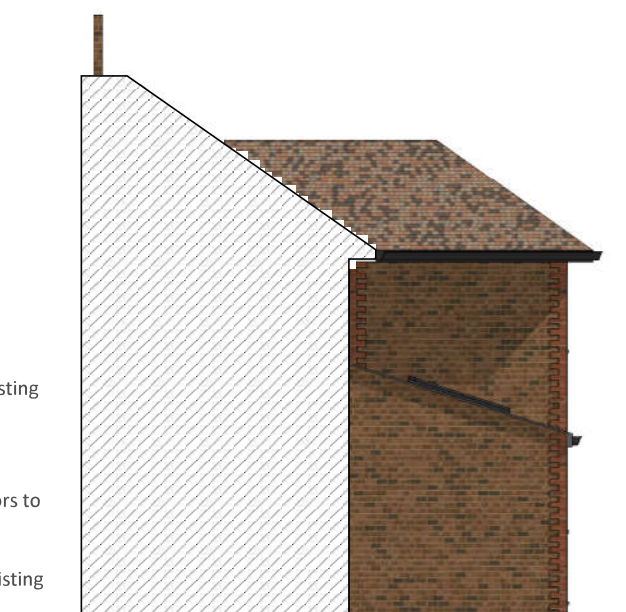

Side Elevation - Facing West

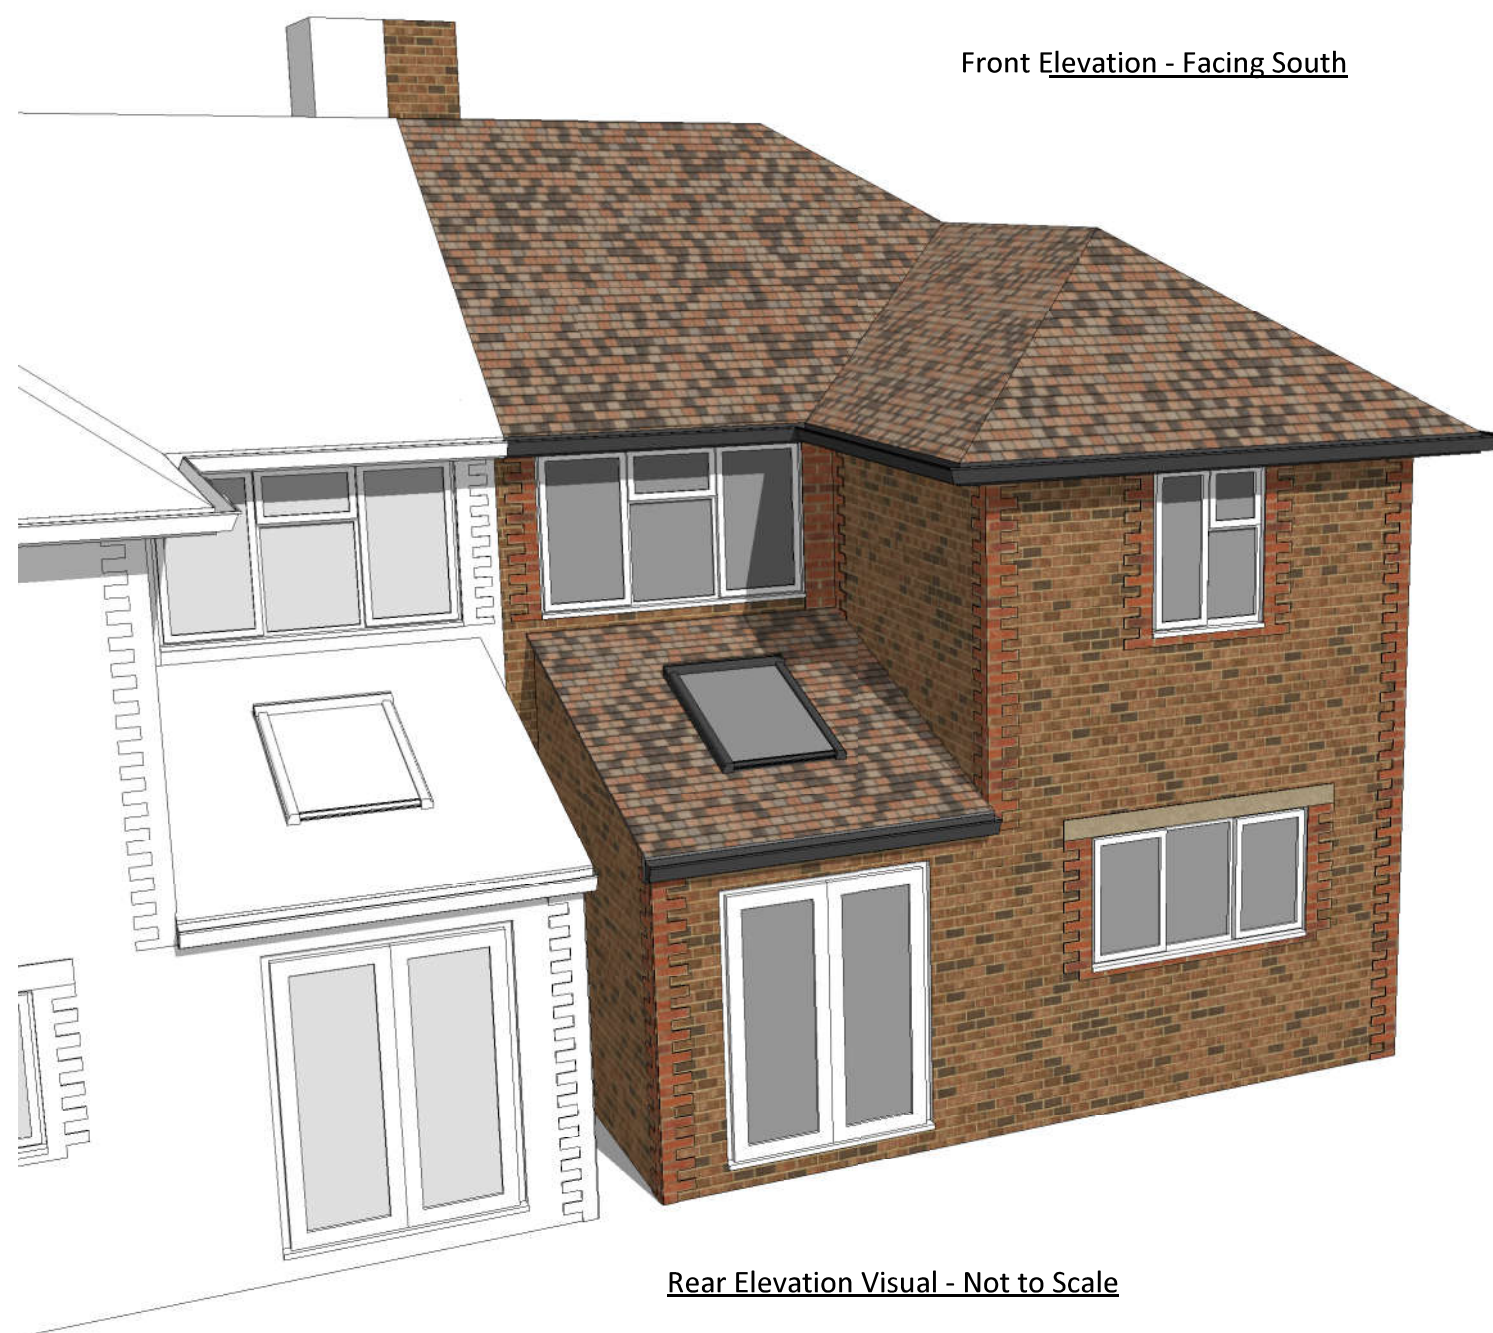

Rear Elevation Visual - Not to Scale

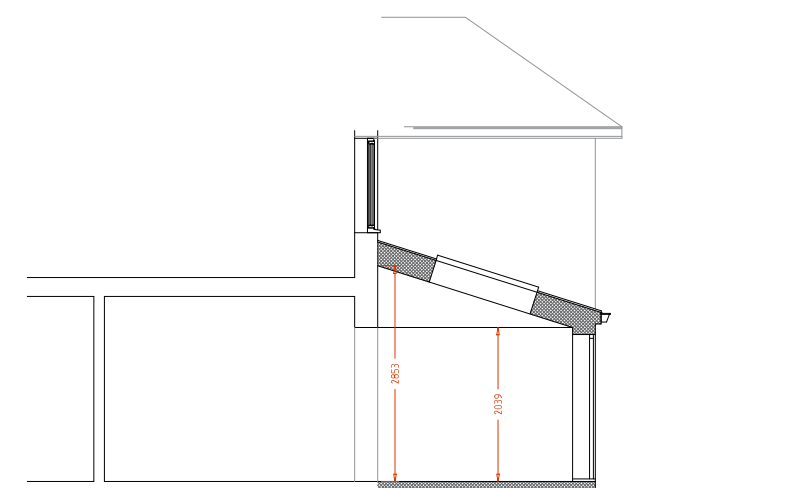

Section A-A



PROJECT NO. PA-325-06	STATUS Planning Application DATE November 2019	PROJECT TITLE Proposed Development at Nutfield Manor Road Hayling Island	SCALE 1:100 @ A3 DRAWN BY DE	look. design planning build lookdesignandbuild.co.uk e:office@lookdesignandbuild.co.uk t:01243 512 278