




East (Rear) Elevation - As Existing

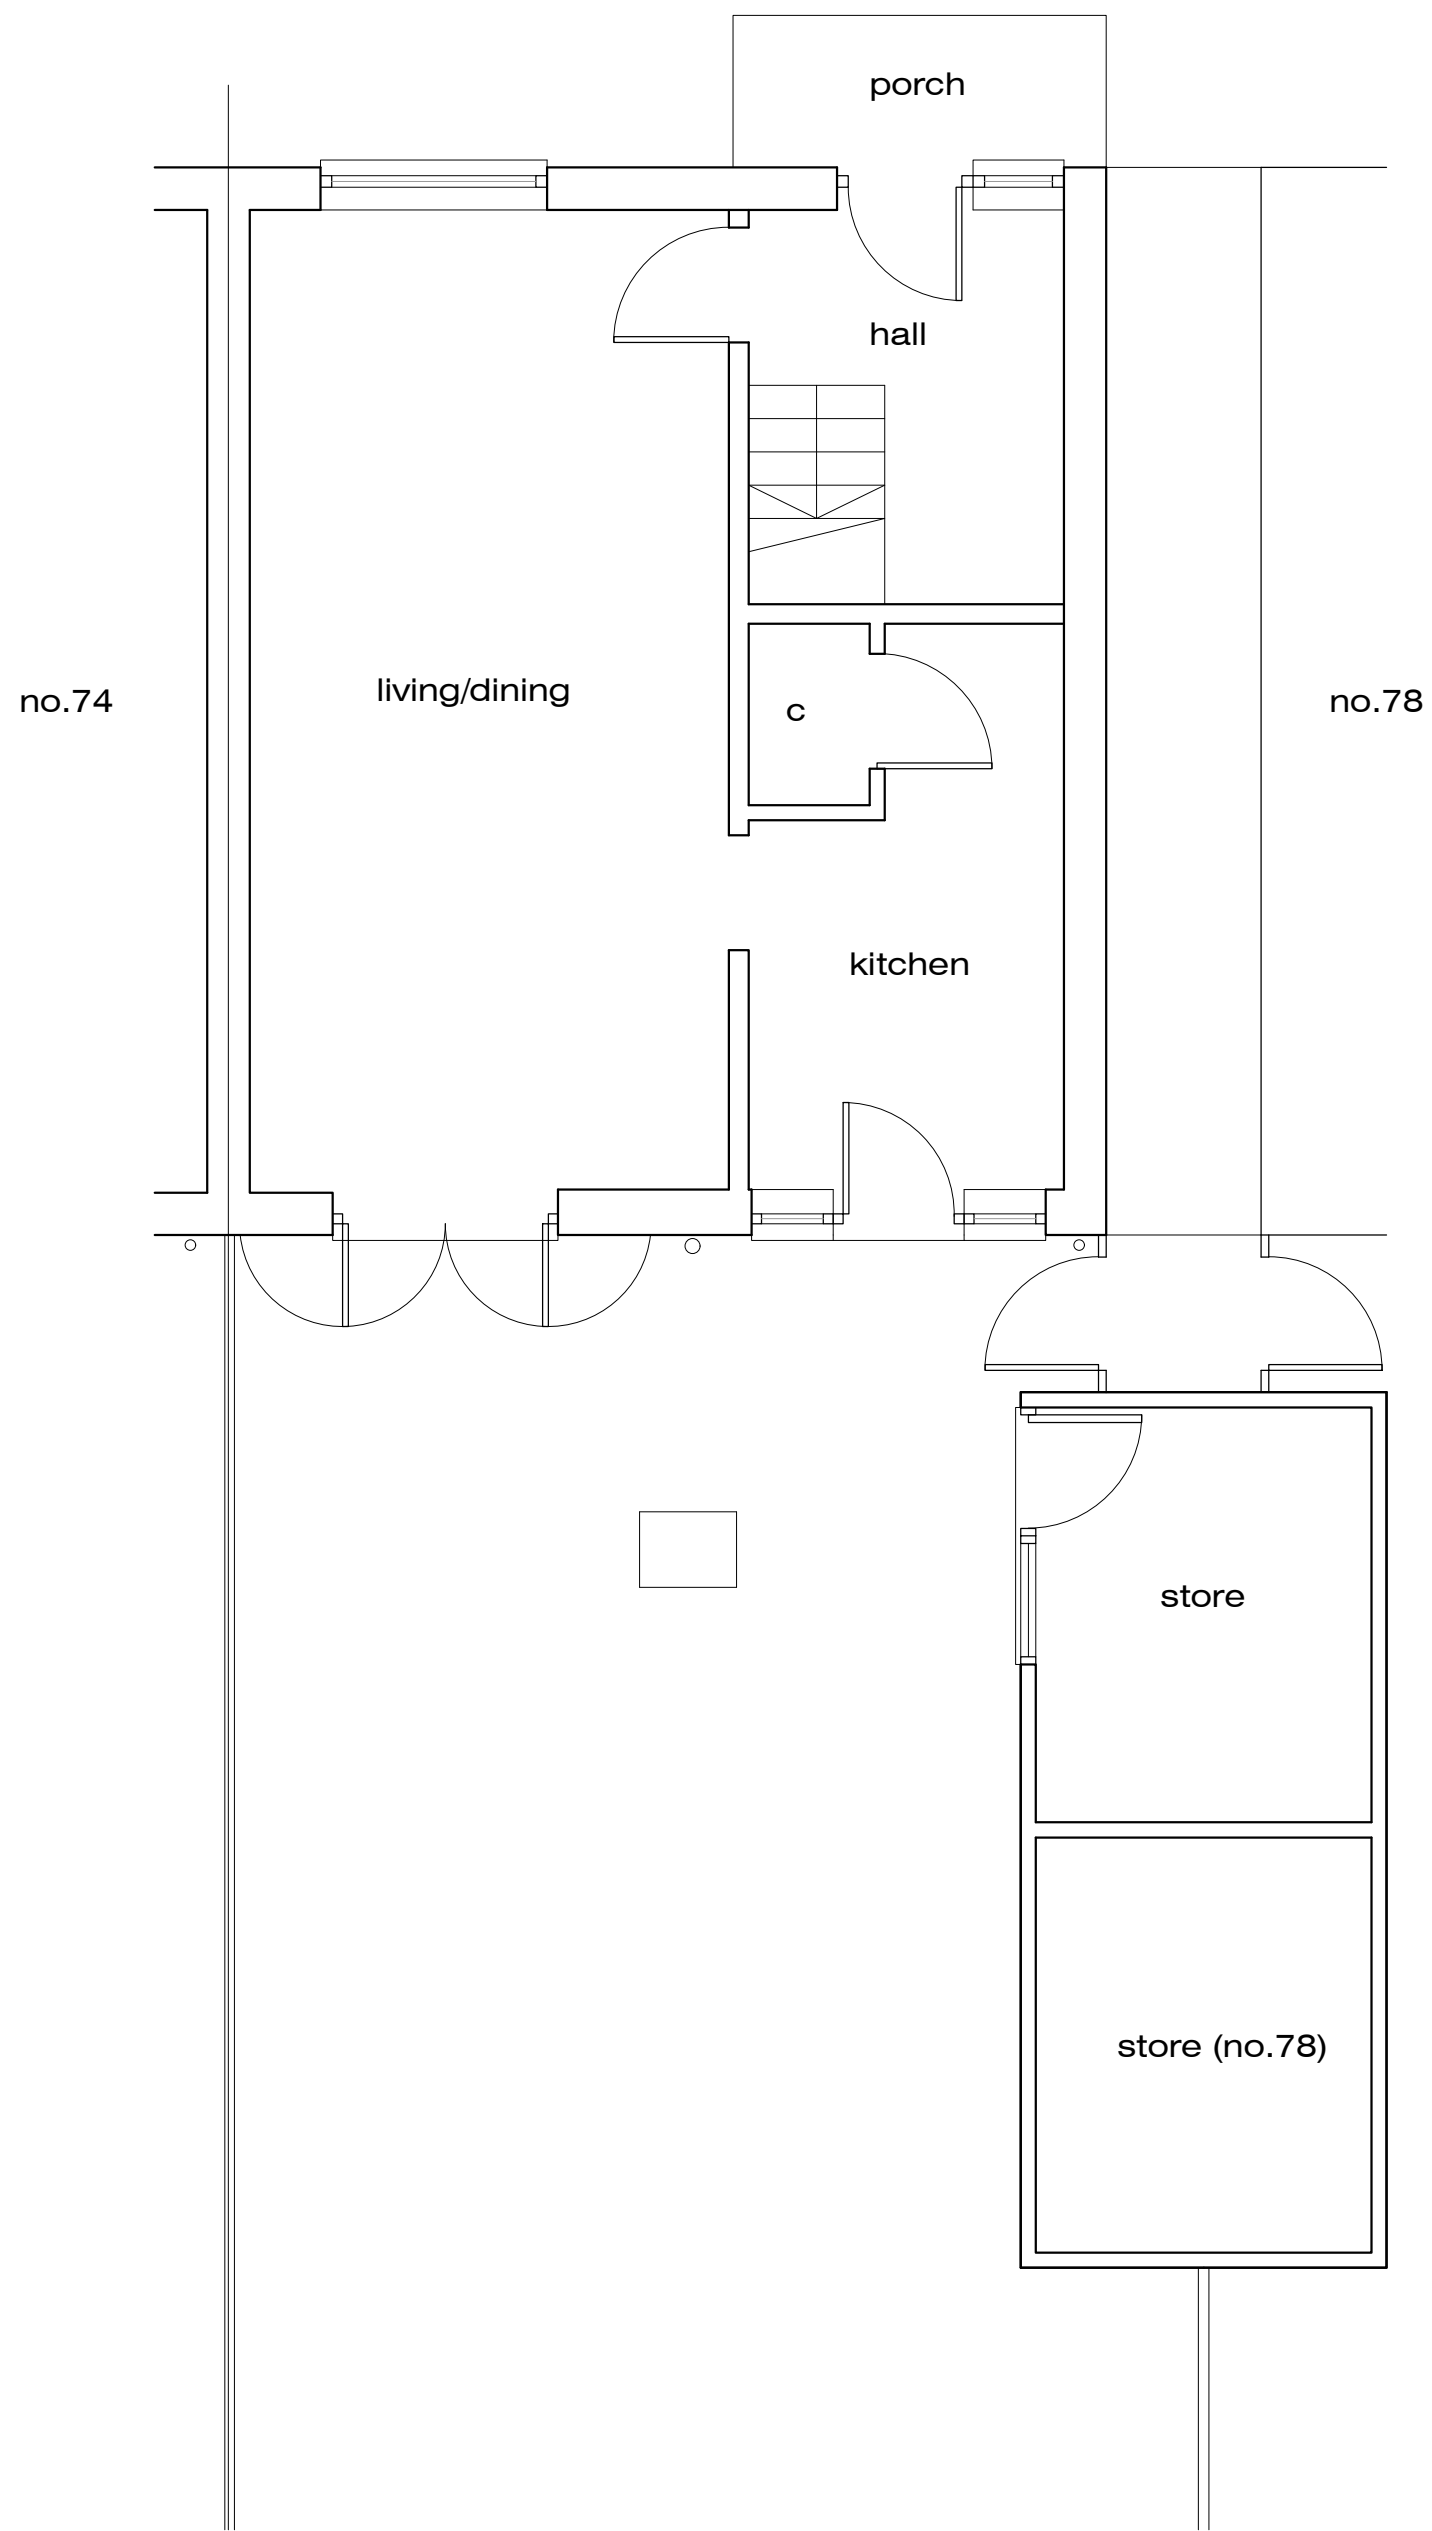

Ground Floor Plan - As Existing



Block Plan - As Existing - 1:500

-	Issued for Prior Approval	NJ	24-06-20
Rev.		By	Date

Coast Architecture Ltd
Middle House, 3 Sampan Close,
Warsash, Southampton, SO31 9BU
07920 260758

Project
76 Littlegreen Avenue, Havant,
PO9 2LF

Client
Mr and Mrs J Creamer

Title Plans and Elevations - As Existing			
Date	June 20	Drawn By	NJ
Job No.	Drawing No.	Scale	Revision
C20-006	001	1:50/ 500@A1	-